


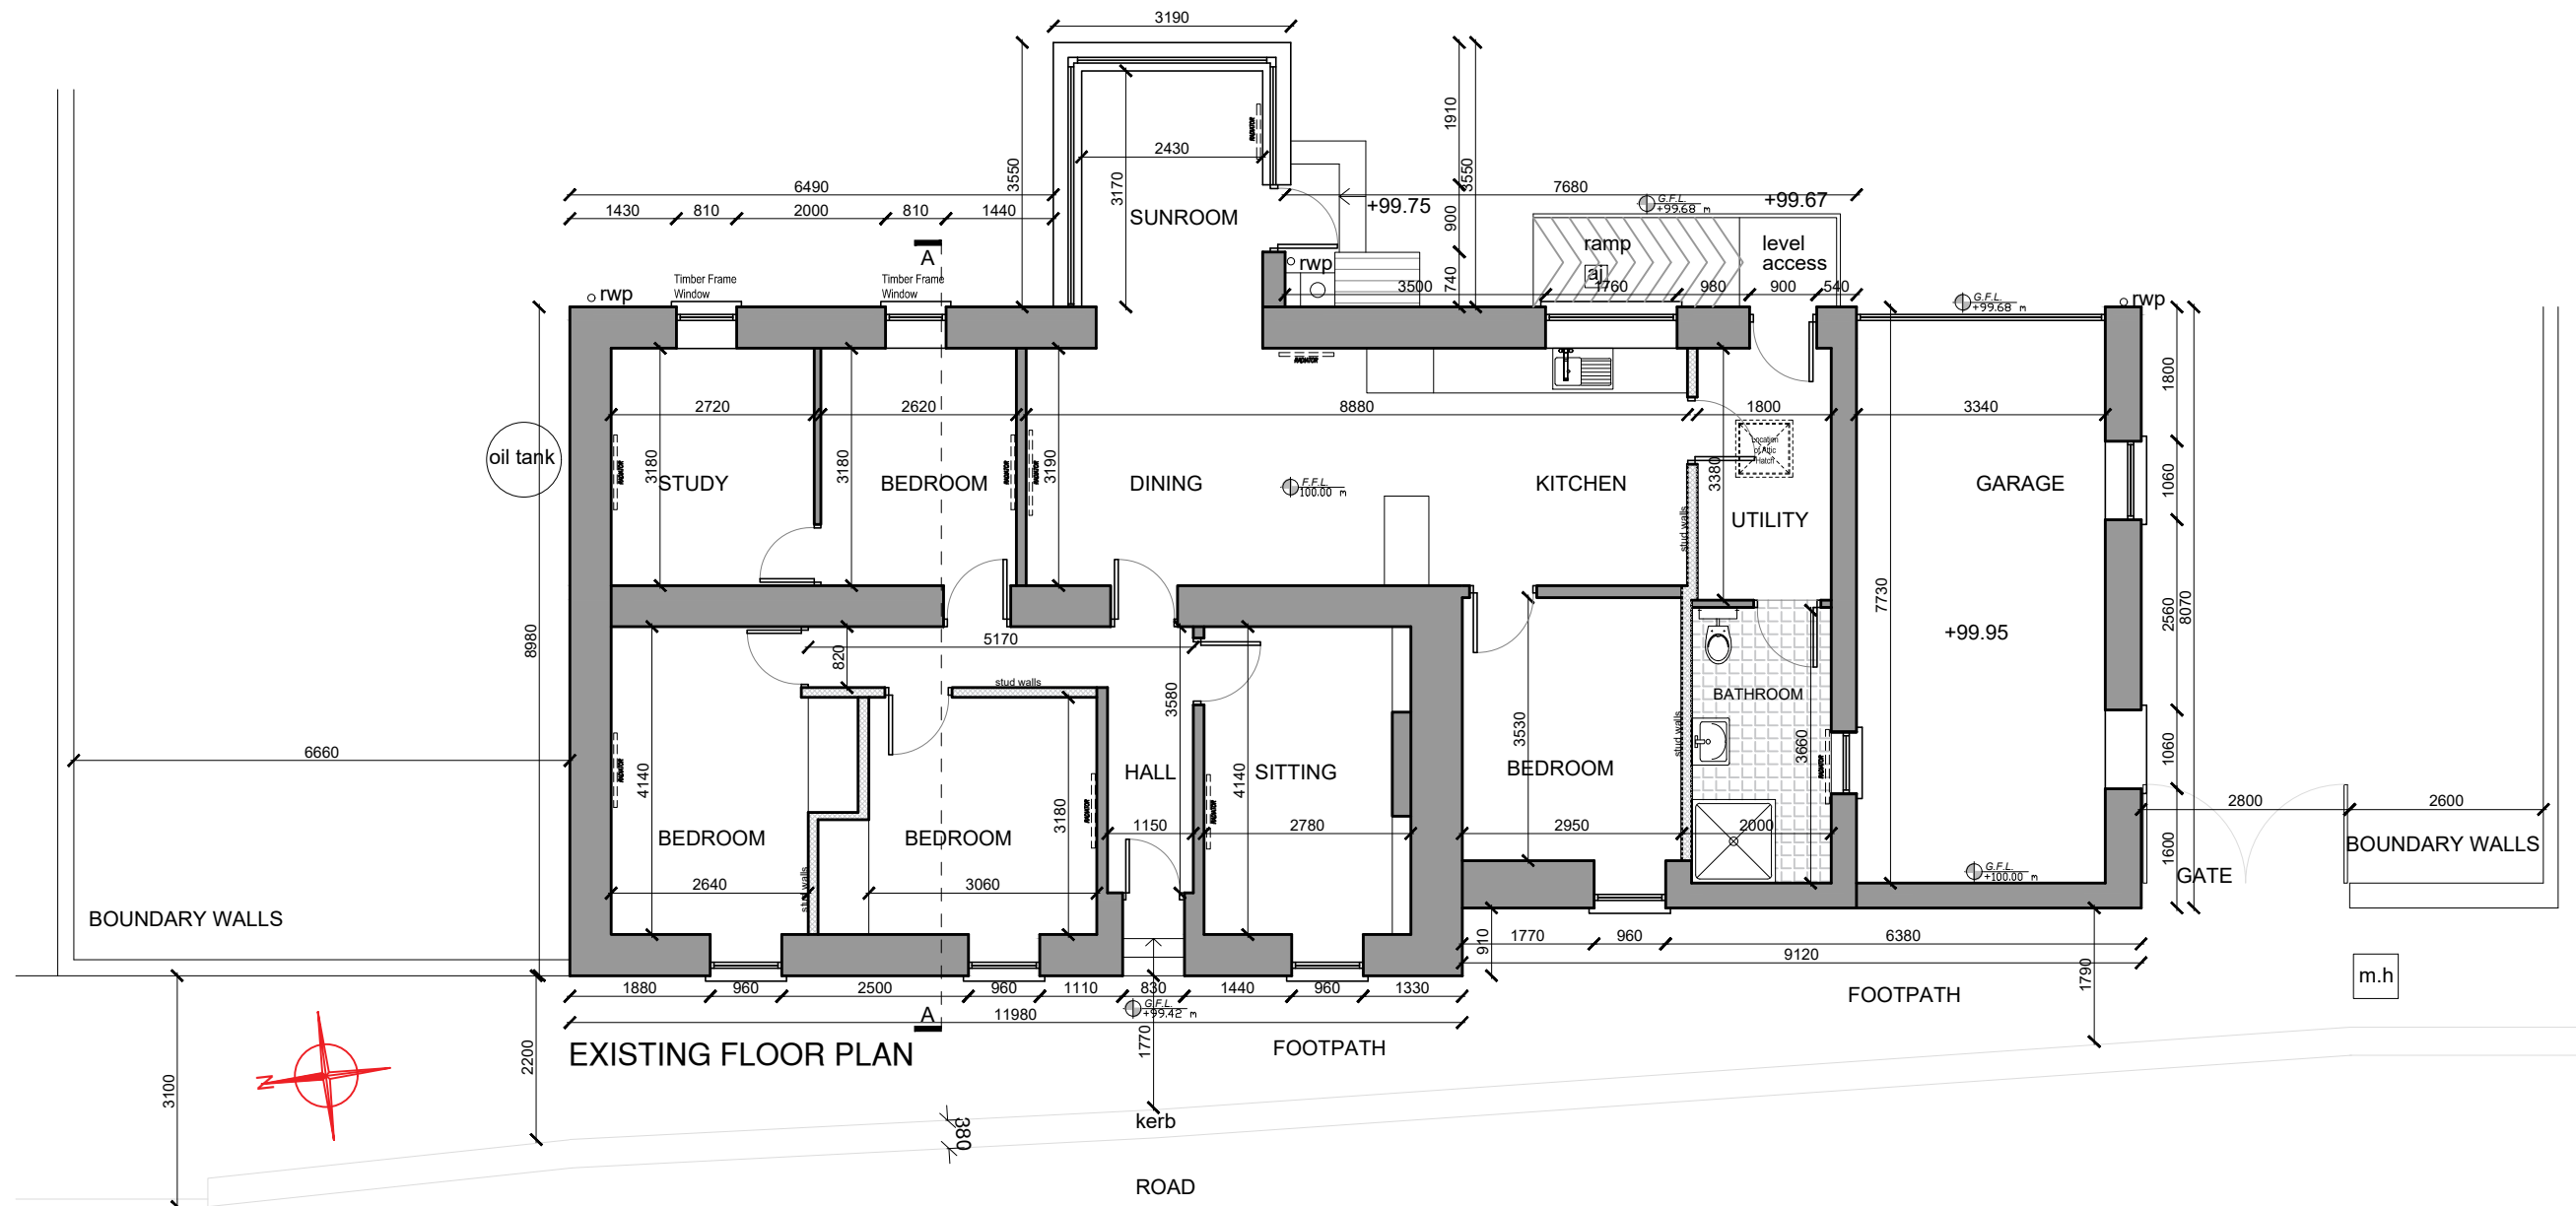

EXISTING FLOOR PLAN

FRONT ELEVATION



NOTES

1. This drawing is the property of Carlow County Council, it is a confidential document and must not be copied, used, or its content divulged without prior written consent.
2. DO NOT SCALE, use figured dimensions only, if in doubt ask.

© **CYAL50510303**
© **Tailte Éireann - Surveying.**

Includes Ordnance Survey Ireland data reproduced under Osi Licence Number 2008/10 CCMA Carlow County Council. Unauthorised reproduction infringes Ordnance Survey Ireland and Government of Ireland Copyright © Ordnance Survey Ireland 2015

A	xx/xx/xx	+	xxxxxxxxxxxxxxxxxxxx	
No.	Date	Amendment / Issue		App.

CARLOW COUNTY COUNCIL
HOUSING DEPARTMENT
Director Of Services: Claire Hantley,
Tullow Civic Offices, Inner Relief Road, Tullow, Co. Carlow
Phone: (059)9136296 Fax: (059)9152156
Email: secretar@carlowcoco.ie

Engineers Ireland
Carlow Local Authorities, A CPD Accredited Company

Project:

**REFURBISHMENT WORKS
TO BUILDING AT ST. ENDA'S,
GRAIGUECULLEN, CARLOW**

Title:

**EXISTING BUILDING
LAYOUT - PLAN &
FRONT ELEVATION**

Drawn by:	FM	Job No:	
Checked by:	NB.	Drw Loc:	
Approved by:	NB.	Drw. No:	
Scale:	1/100		
Date:	30/04/2026		

101

Rev: