

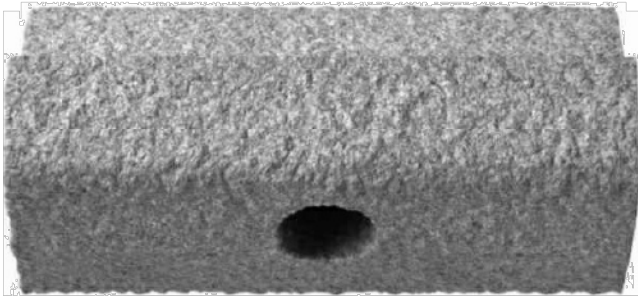


Section B
Scale 1:25

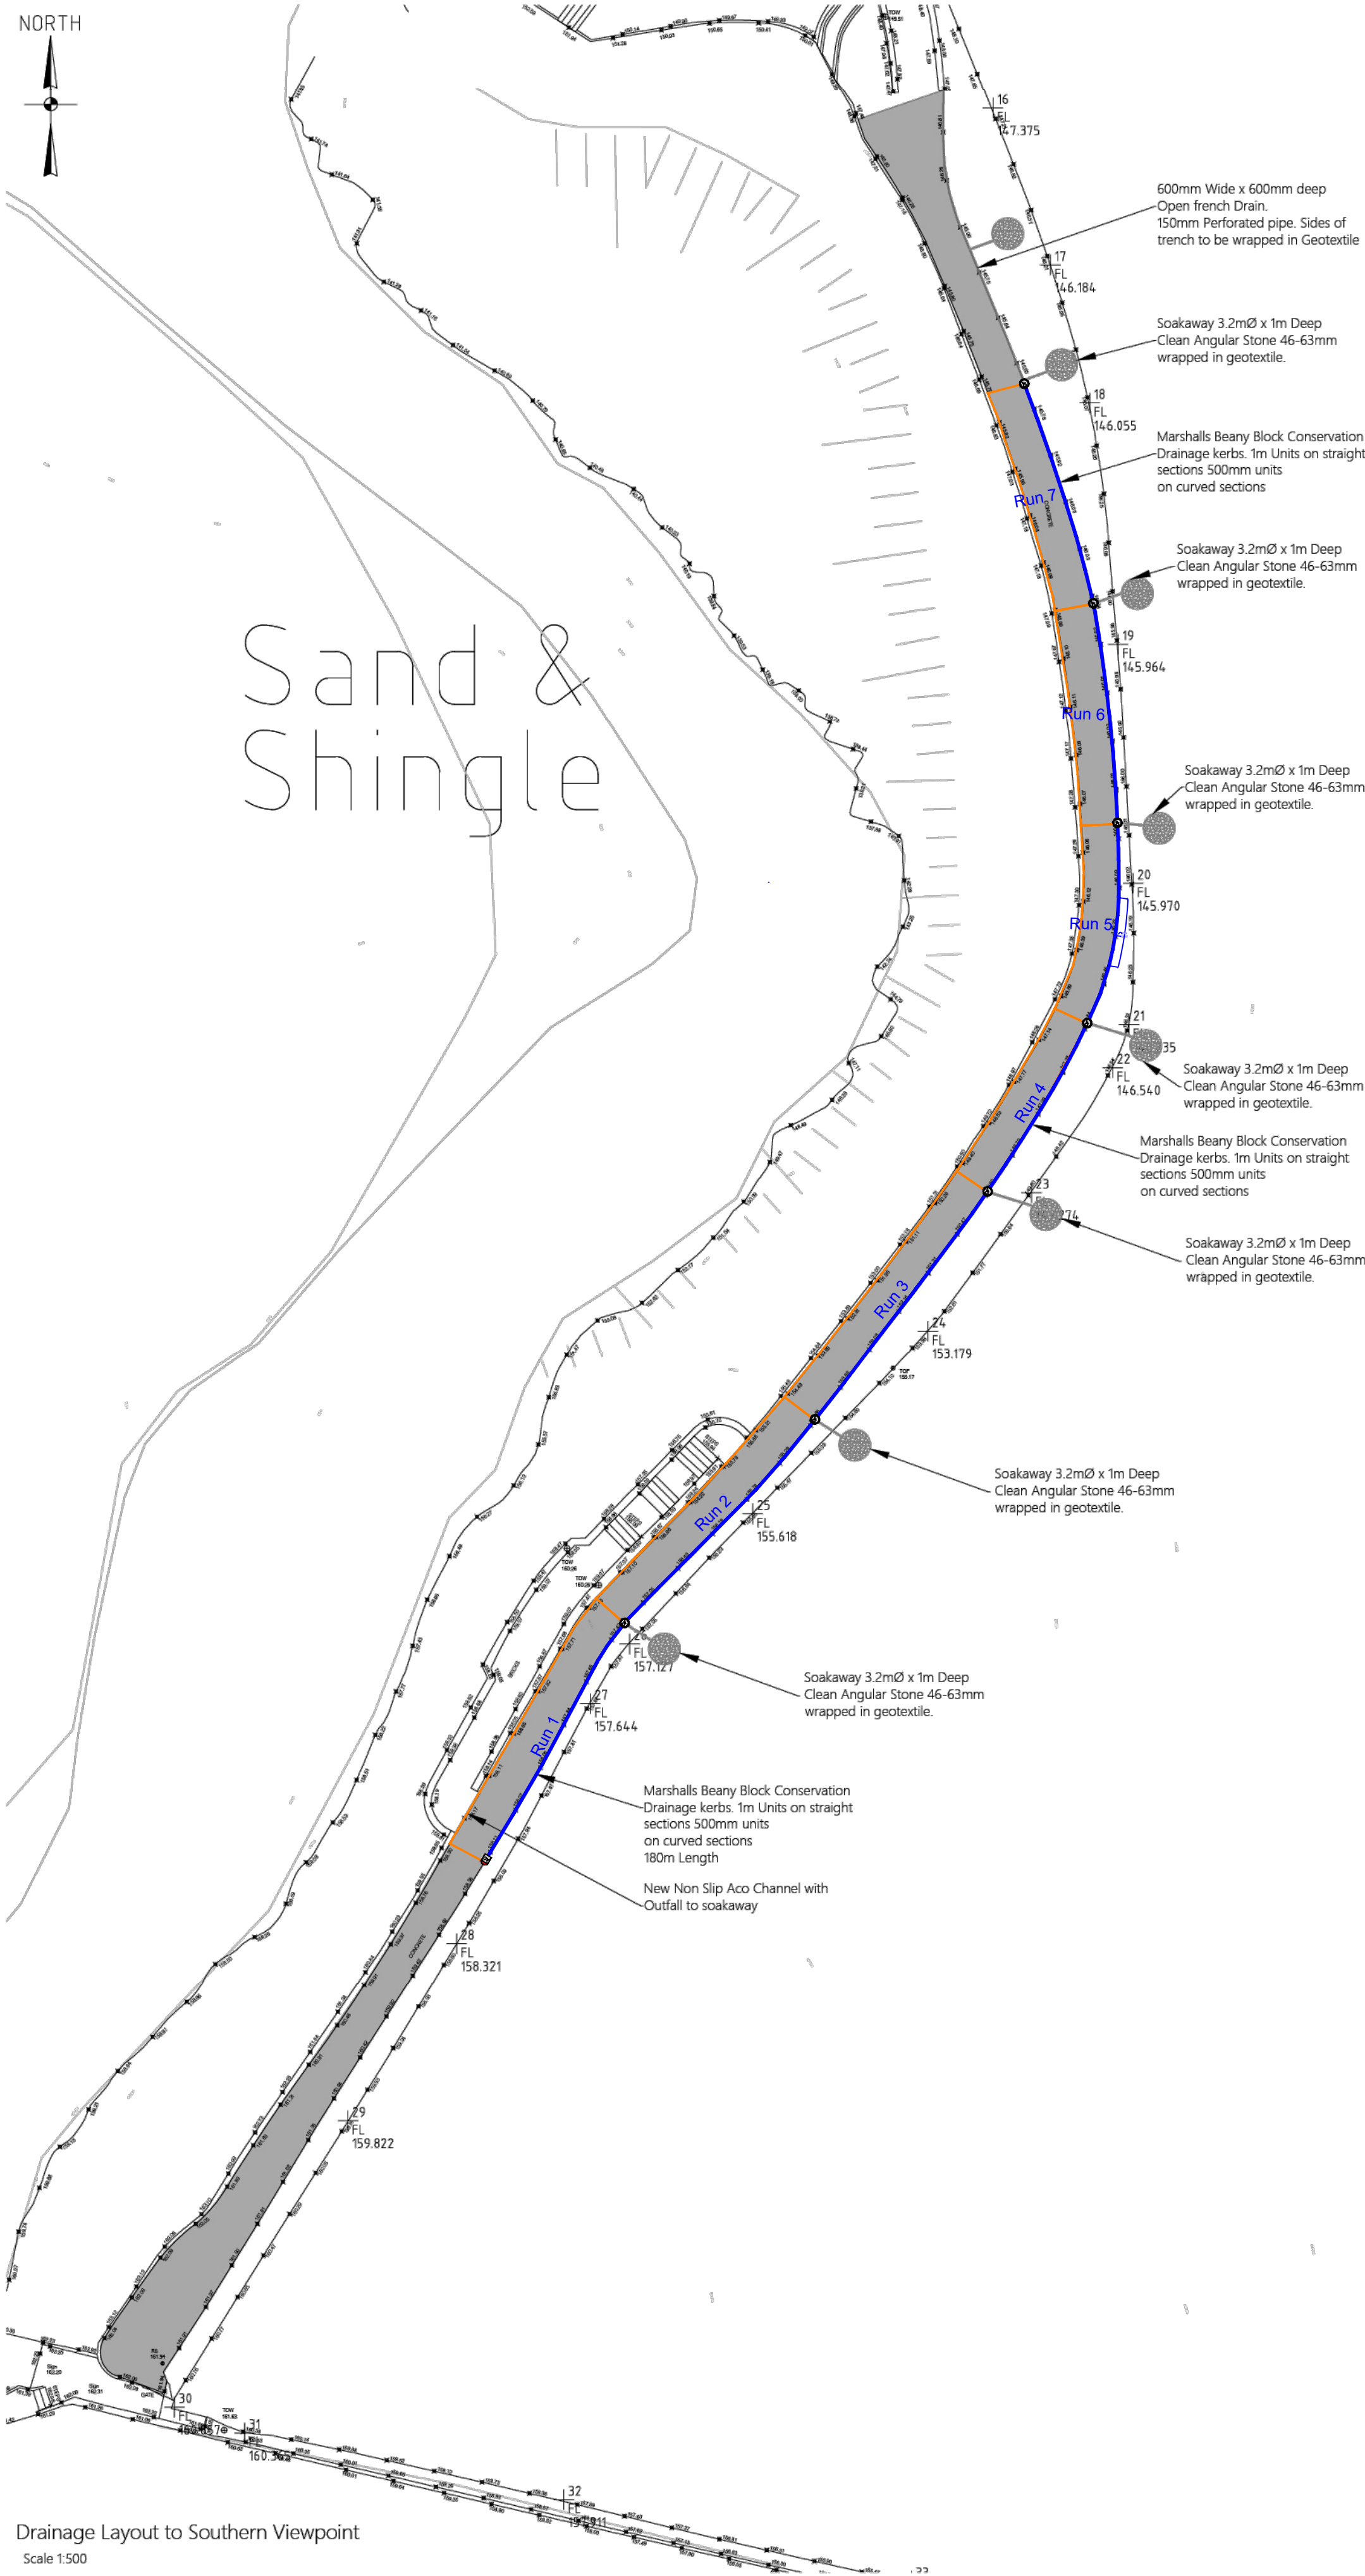

mini beany -
conservation
silver grey

 

Drainage Layout to Southern Viewpoint
Scale 1:500

This drawing is intended to give an overall impression of the patterns and effects of using Marshall's range of products & design accessories, and is based upon the nominal size of the product.

It is not intended as a final, fully detailed working drawing, unless otherwise stated. This drawing should, however, be read in conjunction with the relevant Marshall's literature and current British & other relevant standards for specific guidance on the detailing of units.

Marshall's offer a Design service to aid designers in the use of Marshall's materials. The drawings are based on the information provided to the company and should not be offered for construction purposes until checked by the relevant design authority, to ensure the drawings meet their requirements.


Any queries regarding technical comment can be done so by contacting our Technical Advisory Services Department on 03704 112233.

Critical or leading dimensions should not be scaled from this drawing.

LINEAR DRAINAGE KEY

Mini Beany	Outfall with Access Cover
Catchment Area	Access Cover with End Cap

Rev	Dwn By	Chk By	Date	Comment
-	RB	ABr	19/05/2026	Marshall's Mini Beany Layout

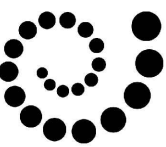

Marshall's
Creating Better Spaces

Landscape House, Lowfields Business Park,
Halifax, HX5 9HT

Telephone - 01422 312000
Email - design.team@marshall's.co.uk

Client
Clare County Council

Project
Cliffs Of Moher, West Coast of Ireland

Drawing
Marshall's Mini Beany Layout

Scale
NTS@A1

Date
19/05/2026

Drawn by
RB

Drawing No.
DRL00393-1

Checked by
ABr

Rev.
-