


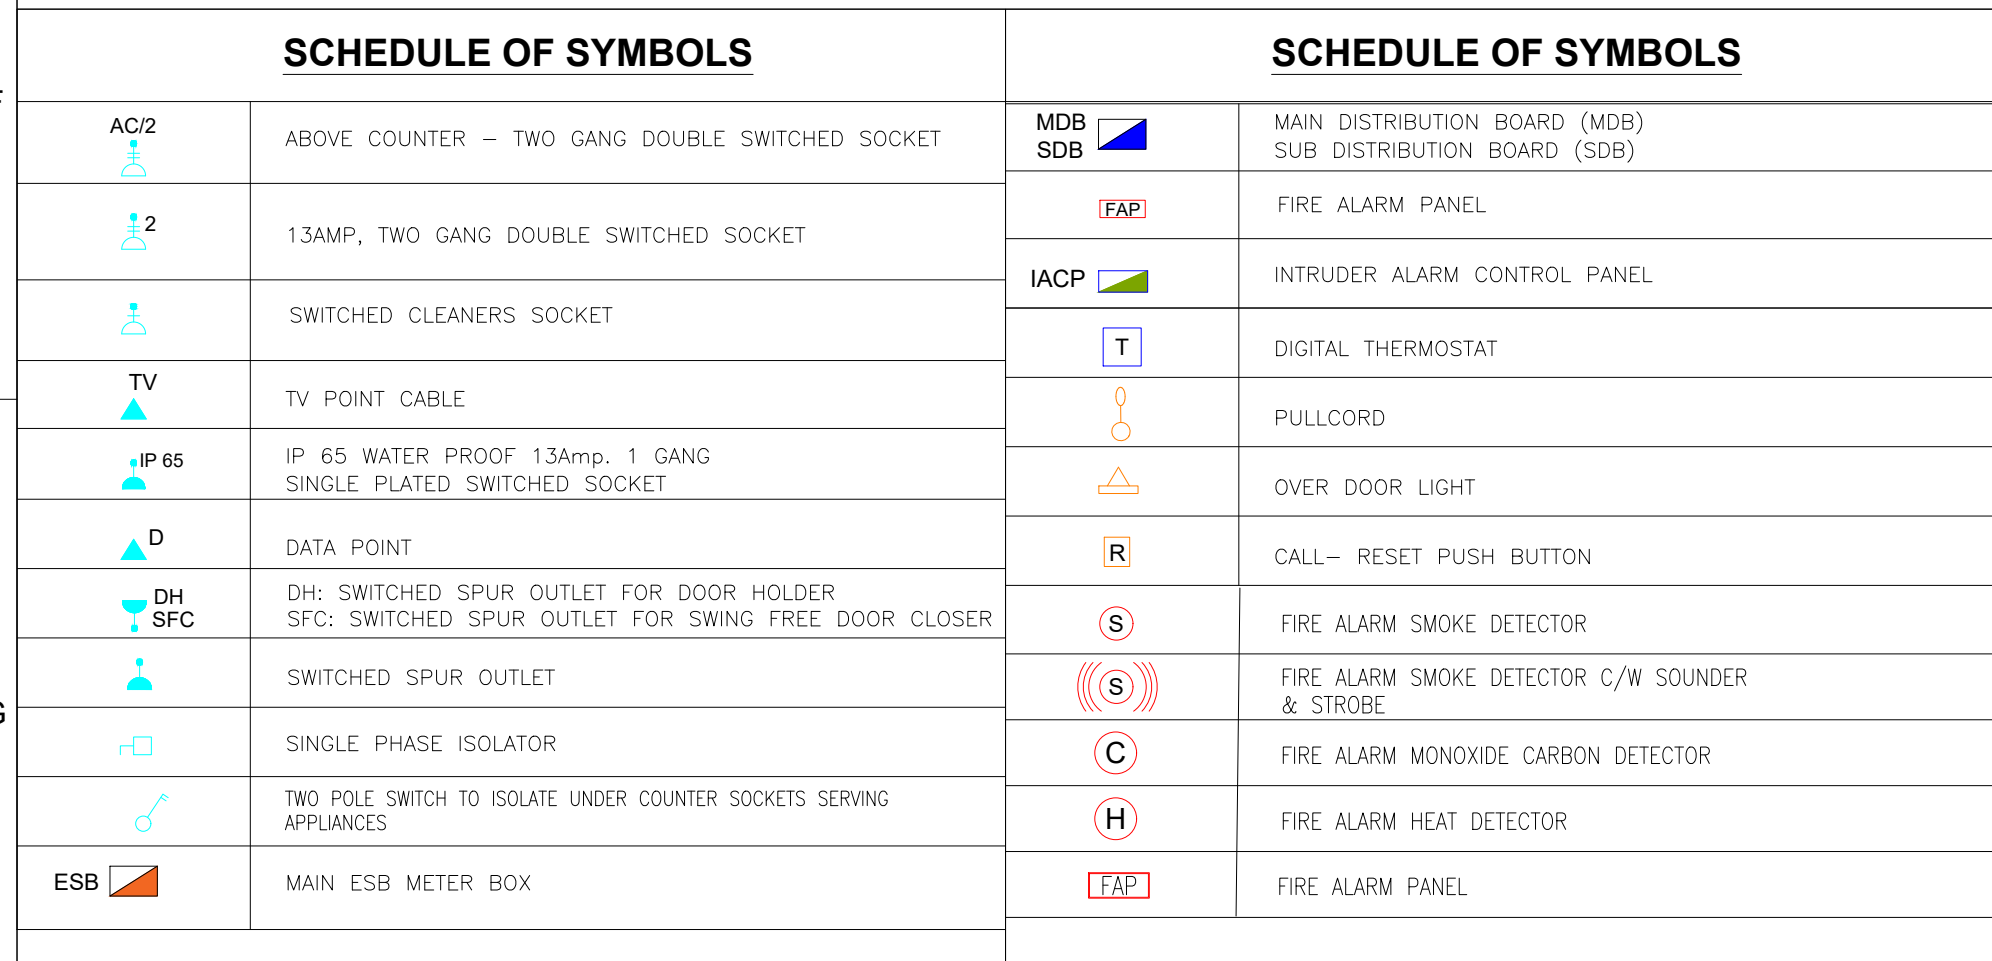

- ## **MOUNTING HEIGHTS OF ACCESSORIES:**
1. IN ACCORDANCE WITH THE REQUIREMENTS OF PART M OF THE BUILDING REGULATIONS THE FOLLOWING HEIGHTS TO BE APPLIED TO ALL ACCESSORIES:
- LIGHT SWITCHES - 1050 mm;
 - SOCKET OUTLETS (INTERNAL & EXTERNAL) - 450 mm;
 - ABOVE COUNTER SOCKETS AND SWITCHES - 1050 mm;
 - DOOR BELL - 1050 mm;
 - THERMOSTATS - 1500 mm.

PROJECT Corran Deel Cottage, Co. Limerick			
CLIENT Kenneally Murphy			
 ENGINEERING & MANAGEMENT DAC		TEM Engineering & Management DAC Consulting Engineers & Project Managers Unit 2G, North Point House, North Point Business Park, Mallow Road, Cork, Ireland. T23 AT2P. info@tem.ie www.tem.ie +353 21 4193024	
TEM Engineering & Management DAC This drawing is confidential and is the exclusive property of TEM Engineering & Management DAC. No unauthorised use, copy or disclosure of the drawing is to be made & it is to be returned whenever required. Manufacture and construction is to be carried out strictly in accordance with the requirements of this drawing. No changes are to be made without the prior agreement of the Lead Engineer.			
Title Small Power Layout			
TEM Dwg No. 18610-301		Sheet 1	Rev. T2
Client Dwg No.		Sheet	Rev.