


Cedral Thrutone Endurance slates & Ridge Tiles
fitted in strict conformity to manufacturers instructions.

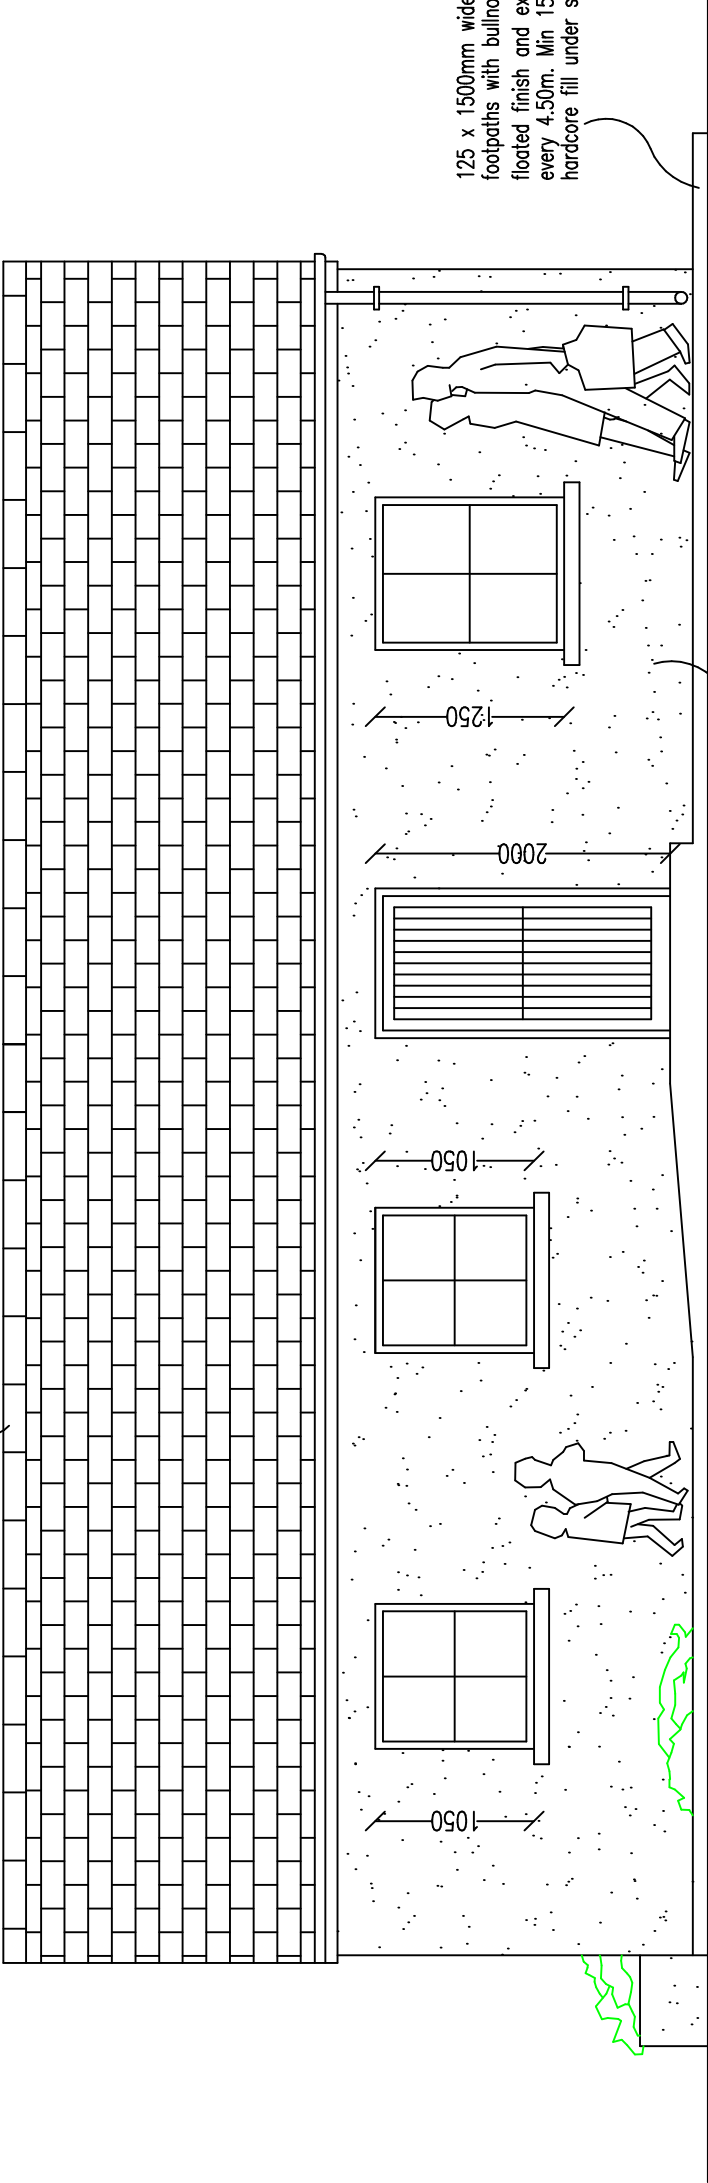


Front Elevation

125 x 1500mm wide concrete
footpaths with bullnozed edging
floated finish and expansion joints
every 4.50m. Min 150mm approved
hardcore fill under same.

Acrylic Render Finish

Cedral Thrutone Endurance slates & Ridge Tiles
fitted in strict conformity to manufacturers instructions.

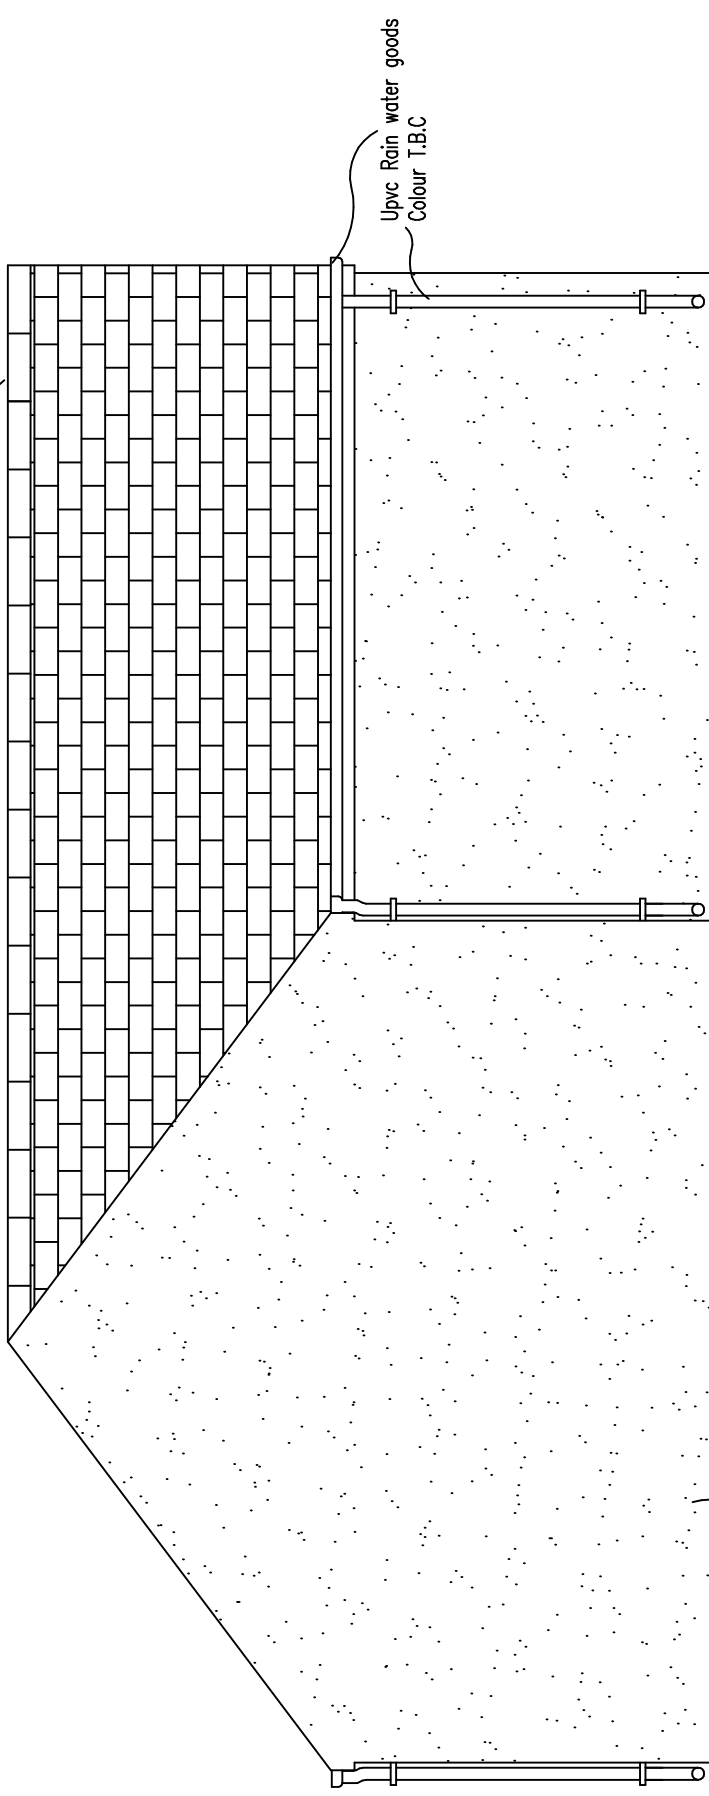

Acrylic Render Finish

General :

Builder to visit the site prior to tendering should there be any obvious defect or omission builder shall price for same and bring it to the attention of the Architect.

Notes :

- Do not scale from drawing.
- Figured dimensions should be taken in preference to scaled dimensions.
- All dimensions are in millimeters.
- All structural timber to comply with IS 444
- All drainage works to EPA Guidelines.
- All structural aspects of this drawing to be approved by structural engineer.
- All information illustrated on this drawing is to be approved by supervising Engineer.
- If in doubt on any item please stop and ask

Costing Issue Only

Kenneally & Murphy
Architects & Engineers
Project Management Consultant

Main St.
Abbeyfeale,
Co. Limerick.
Tel. : (068) 51152
Fax. : (068) 51153

Client :

**Corran Deel Voluntary
Housing Association**

Scale : 1 / 50
Date : Feb 2026.
Drawn : K. K.
Approved : K.K.

Title :

**Tender Drawings
Elevations**

Drawing no. :

T . 09

Side Elevation