

Notes :


- Do not scale from drawing.
- Figured dimensions should be taken in preference to scaled dimensions.
- All dimensions are in millimeters.
- All structural timber to comply with IS 444
- All drainage works to EPA Guidelines.
- All structural aspects of this drawing to be approved by structural engineer.
- All information illustrated on this drawing is to be approved by supervising Engineer.
- If in doubt on any item please stop and ask

Costing Issue Only

WINDOWS OPENINGS . :


All window openings to conform with new building regulation requirements. Escape windows to have minimum clear opening of 850mm x 500mm

Cedral Thrutone Endurance slates & Ridge Tiles fitted in strict conformity to manufacturers instructions.

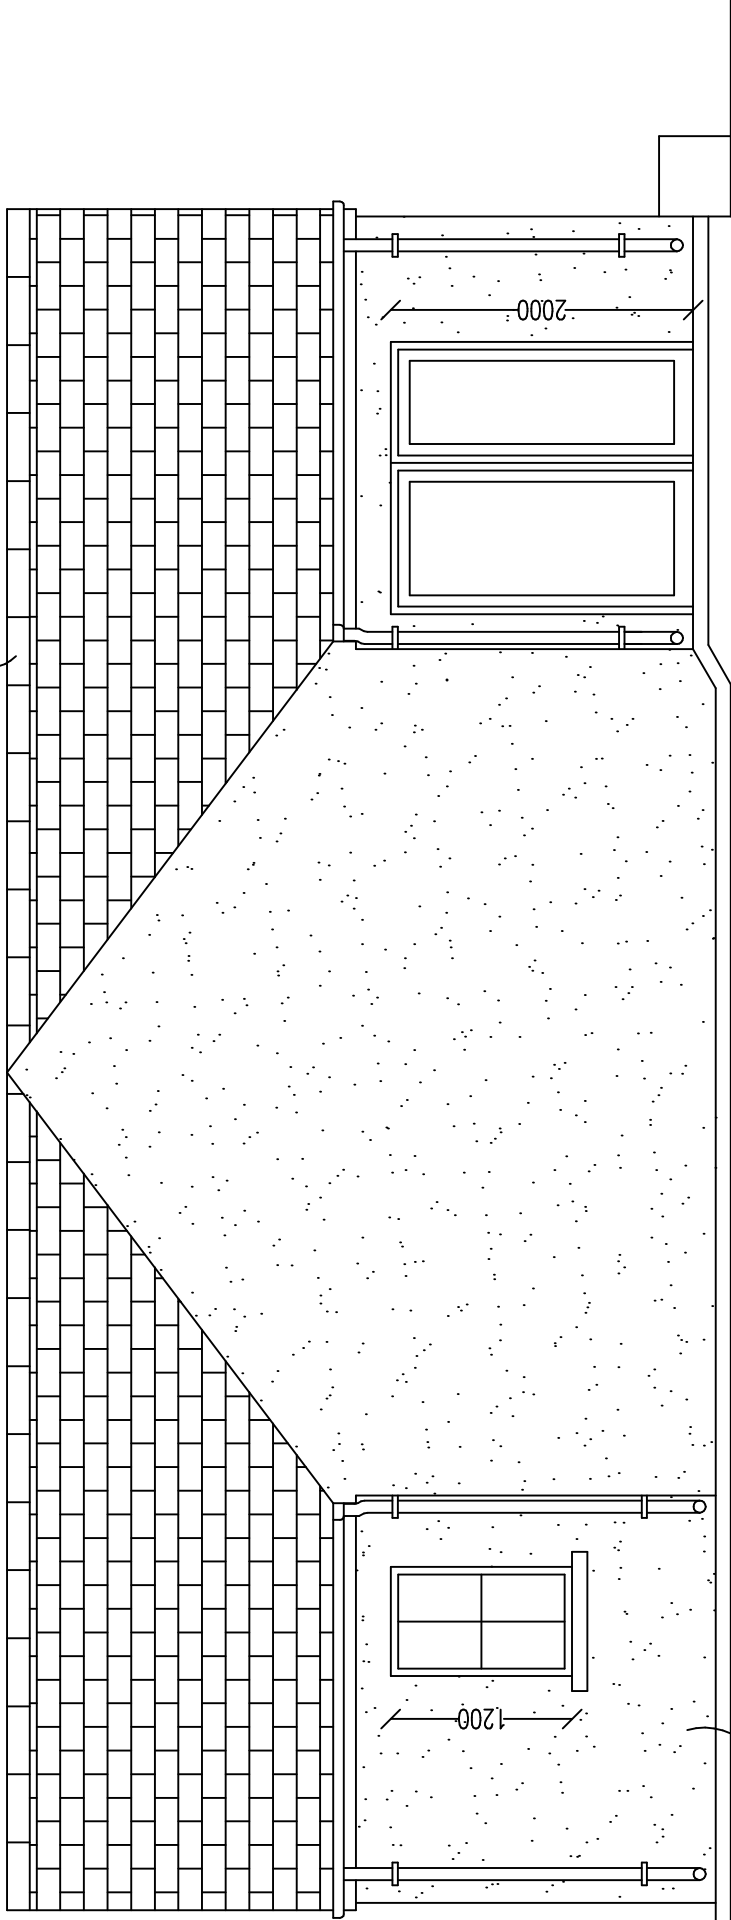

Rear Elevation

fitted in strict conformity to manufacturers instructions.

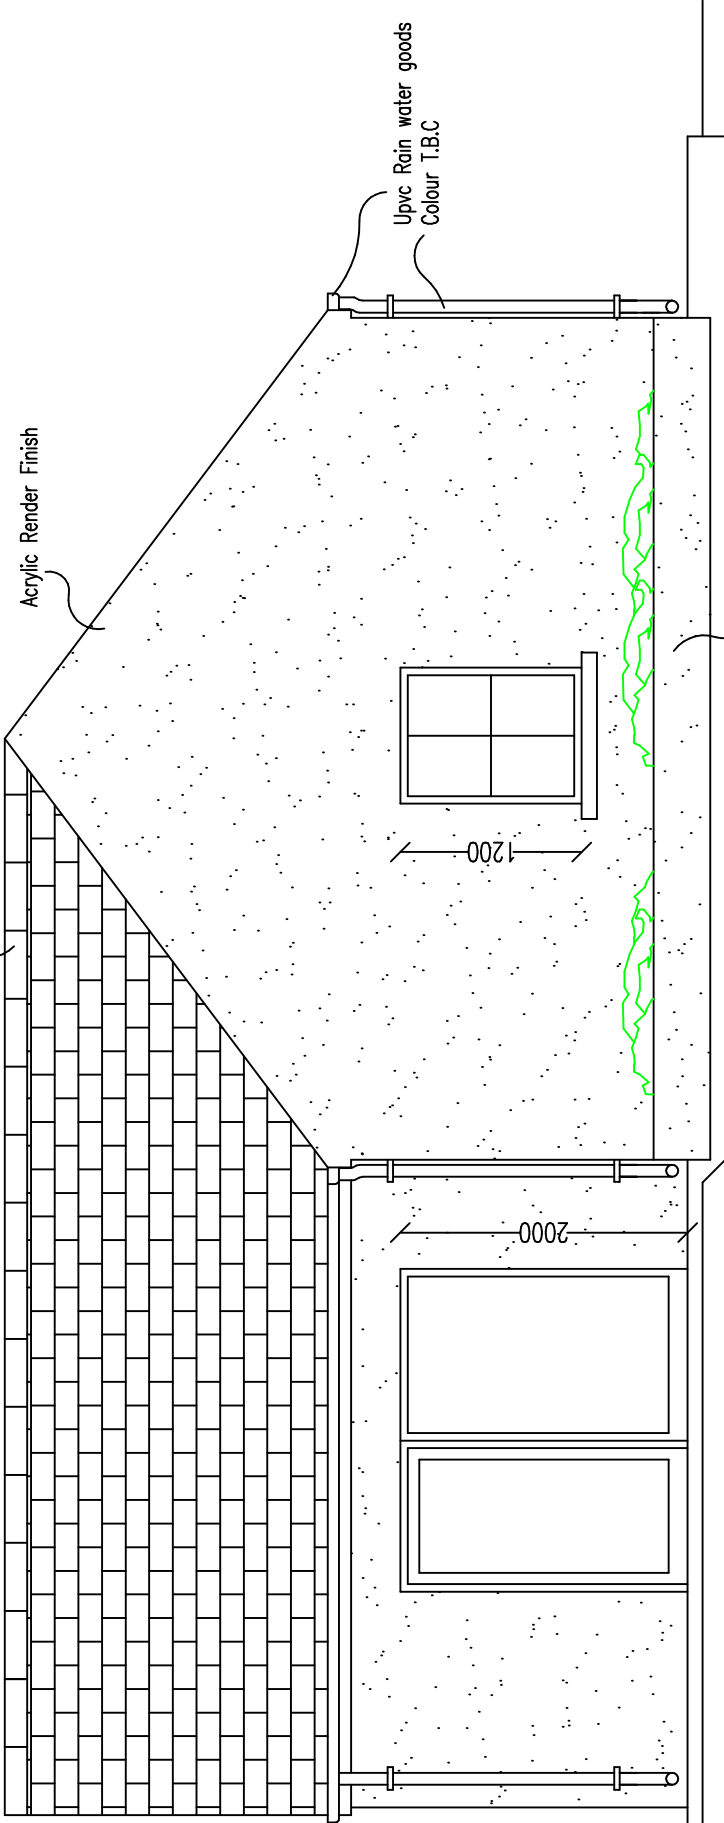

Proposed Landscape Planter

Side Elevation

Kenneally & Murphy
Architects & Engineers
Project Management Consultant

Main St.
Abbeyfeale,
Co. Limerick.
Tel. : (068) 51152
Fax. : (068) 51153

Client :
Corran Deel Voluntary
Housing Association
Scale : 1 / 50
Date : Feb 2026.
Drawn : K. K.
Approved : K.K.

Title :
Tender Drawings
Elevations
Drawing no. :
T . 10