



Reproduced from OS Maps, 1:50000 with the permission of Ordnance Survey of Ireland. License No. CYAL50432257

OS LOCATION MAP
SCALE 1:20000



Fig 1. Existing Mast Elevation Photograph



Fig 2. Proposed Site Location Photograph

SITE PHOTOGRAPHS

SITE COORDINATES

LATITUDE:	52° 11' 42.511" N	EASTING:	037,744
LONGITUDE:	10° 22' 26.450" W	NORTHING:	107,438

SITE ENTRANCE GPS COORDINATES

LATITUDE:	52° 11' 43.379" N	EASTING:	037,816
LONGITUDE:	10° 22' 21.247" W	NORTHING:	107,445

-	FULL PLANNING DRAWING	09.06.26	JK	JC
No.	Revision	Date	By	Ckd

2rn 2rn
Block B,
Cookstown Court,
Old Belgard Rd,
Tallaght,
Dublin 24,
Ireland.
Tel: +353.1.208 22 59
Email: 2rn@2rn.ie

charterhouse
INFRASTRUCTURE CONSULTANTS

PLANNING

Site No. 19227

Original No. Host -

Original No. Guest 1 -

Original No. Guest 2 -

Host Operator -

Site Name
BALLYDAUID
TRANSMISSION STATION
Co. KERRY



Title
MOBILE TELECOMMUNICATIONS
INSTALLATION
LOCATION MAP & PHOTOGRAPHS

Designed JK Date 09.06.2026

Drawn JK Scale AS SHOWN Rev. -

Dwg No. 19227-P-01

Drawing No.	Drawing Title	Drawing No.	Drawing Title
19227 - P / 01	Location Map & Photographs	19227 - P / 07	Elevation 2
19227 - P / 02	Site Location Map 1	19227 - P / 08	Elevation 3
19227 - P / 03	Site Location Map 2	19227 - P / 09	Elevation 4
19227 - P / 04	Existing Layout Plan	19227 - P / 10	Equipment details 1
19227 - P / 05	Proposed Layout Plan	19227 - P / 11	Equipment details 2
19227 - P / 06	Elevation 1	19227 - P / 12	Equipment details 3
		19227 - P / 13	Palisade Fence Details

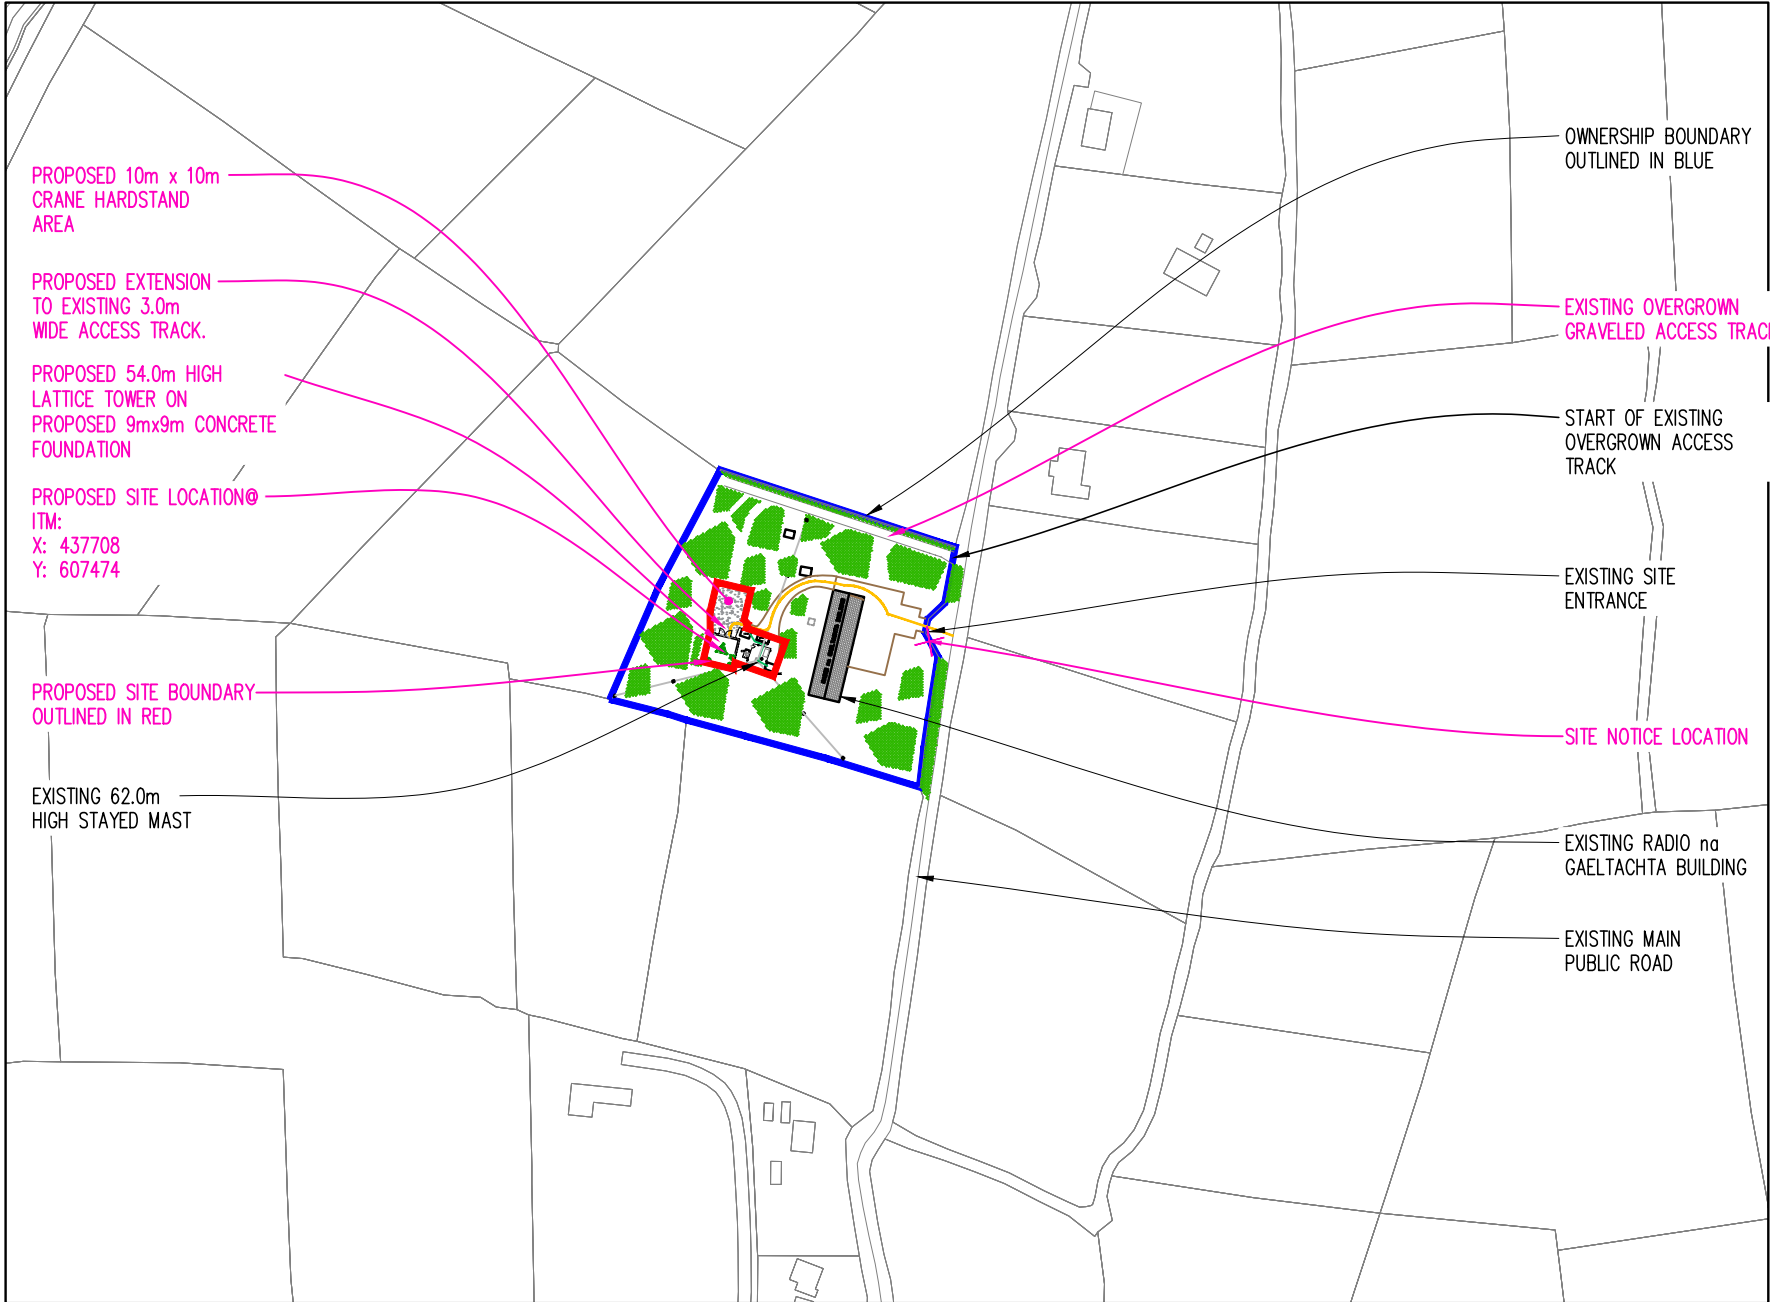 

Reproduced from OS Maps, 1:5000 with the permission
of Ordnance Survey of Ireland. License No. EN CYAL50432257
OS MAP No. 5717

SITE LOCATION MAP
SCALE 1:2500

SITE COORDINATES

LATITUDE:	52° 11' 43.653" N	EASTING:	037,745
LONGITUDE:	10° 22' 25.316" W	NORTHING:	107,454

SITE ENTRANCE GPS COORDINATES

LATITUDE:	52° 11' 43.379" N	EASTING:	037,822
LONGITUDE:	10° 22' 21.247" W	NORTHING:	107,443

-	FULL PLANNING DRAWING	09.06.26	JK	JC
No.	Revision	Date	By	Ckd

2rn 2rn
Block B,
Cookstown Court,
Old Belgard Rd,
Tallaght,
Dublin 24,
Ireland.
Tel: +353.1.208 22 59
Email: 2rn@2rn.ie

charterhouse
INFRASTRUCTURE CONSULTANTS

PLANNING

Site No. 19227

Original No. Host —

Original No. Guest 1 —

Original No. Guest 2 —


Host Operator —

Site Name
**BALLYDAVID
TRANSMISSION STATION
Co. KERRY**

Title
**MOBILE TELECOMMUNICATIONS
INSTALLATION
SITE LOCATION MAP 1**

Designed JK	Date 09.06.2026
Drawn JK	Scale AS SHOWN Rev. —

Dwg No. 19227-P-02

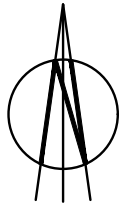

PROPOSED 10m x 10m
CRANE HARDSTAND
AREA

PROPOSED EXTENSION
TO EXISTING ACCESS
TRACK

PROPOSED 54.0m HIGH
LATTICE TOWER ON
PROPOSED 9mx9m CONCRETE
FOUNDATION

PROPOSED SITE LOCATION@
ITM:
X: 437708
Y: 607474

PROPOSED SITE BOUNDARY
OUTLINED IN RED

EXISTING H3G/02
CABIN

EXISTING 2RN CABIN

EXISTING EIR
MOBILE CABINET

EXISTING 62.0m
HIGH STAYED MAST

EXISTING STONE WALL

OWNERSHIP BOUNDARY
OUTLINED IN BLUE

START OF EXISTING
OVERGROWN ACCESS
TRACK

EXISTING STONE WALL
450mm WIDE

EXISTING SITE
ENTRANCE

SITE NOTICE LOCATION

EXISTING RADIO na
GAELTACHTA BUILDING

EXISTING MAIN
PUBLIC ROAD

EXISTING VODAFONE
CABIN

Reproduced from OS Maps, 1:5000 with the permission
of Ordnance Survey of Ireland. License No. EN CYAL50432257
OS MAP No. 5717

SITE LOCATION MAP
SCALE 1:500

SITE COORDINATES

LATITUDE:	52° 11' 43.653" N	EASTING:	037,745
LONGITUDE:	10° 22' 25.316" W	NORTHING:	107,454

SITE ENTRANCE GPS COORDINATES

LATITUDE:	52° 11' 43.379" N	EASTING:	037,822
LONGITUDE:	10° 22' 21.247" W	NORTHING:	107,443

-	FULL PLANNING DRAWING	09.06.26	JK	JC
No.	Revision	Date	By	Ckd

2rn 2rn
Block B,
Cookstown Court,
Old Belgard Rd,
Tallaght,
Dublin 24,
Ireland.
Tel. +3531.208 22 59
Email: 2rn@2rn.ie

charterhouse
INFRASTRUCTURE CONSULTANTS

PLANNING

Site No. 19227

Original No. Host —

Original No. Guest 1 —

Original No. Guest 2 —

Host Operator —


Site Name
BALLYDAVID
TRANSMISSION STATION
Co. KERRY

Title
MOBILE TELECOMMUNICATIONS
INSTALLATION
SITE LOCATION MAP 2

Designed JK Date 09.06.2026

Drawn JK Scale AS SHOWN Rev. —

Dwg No. 19227-P-03

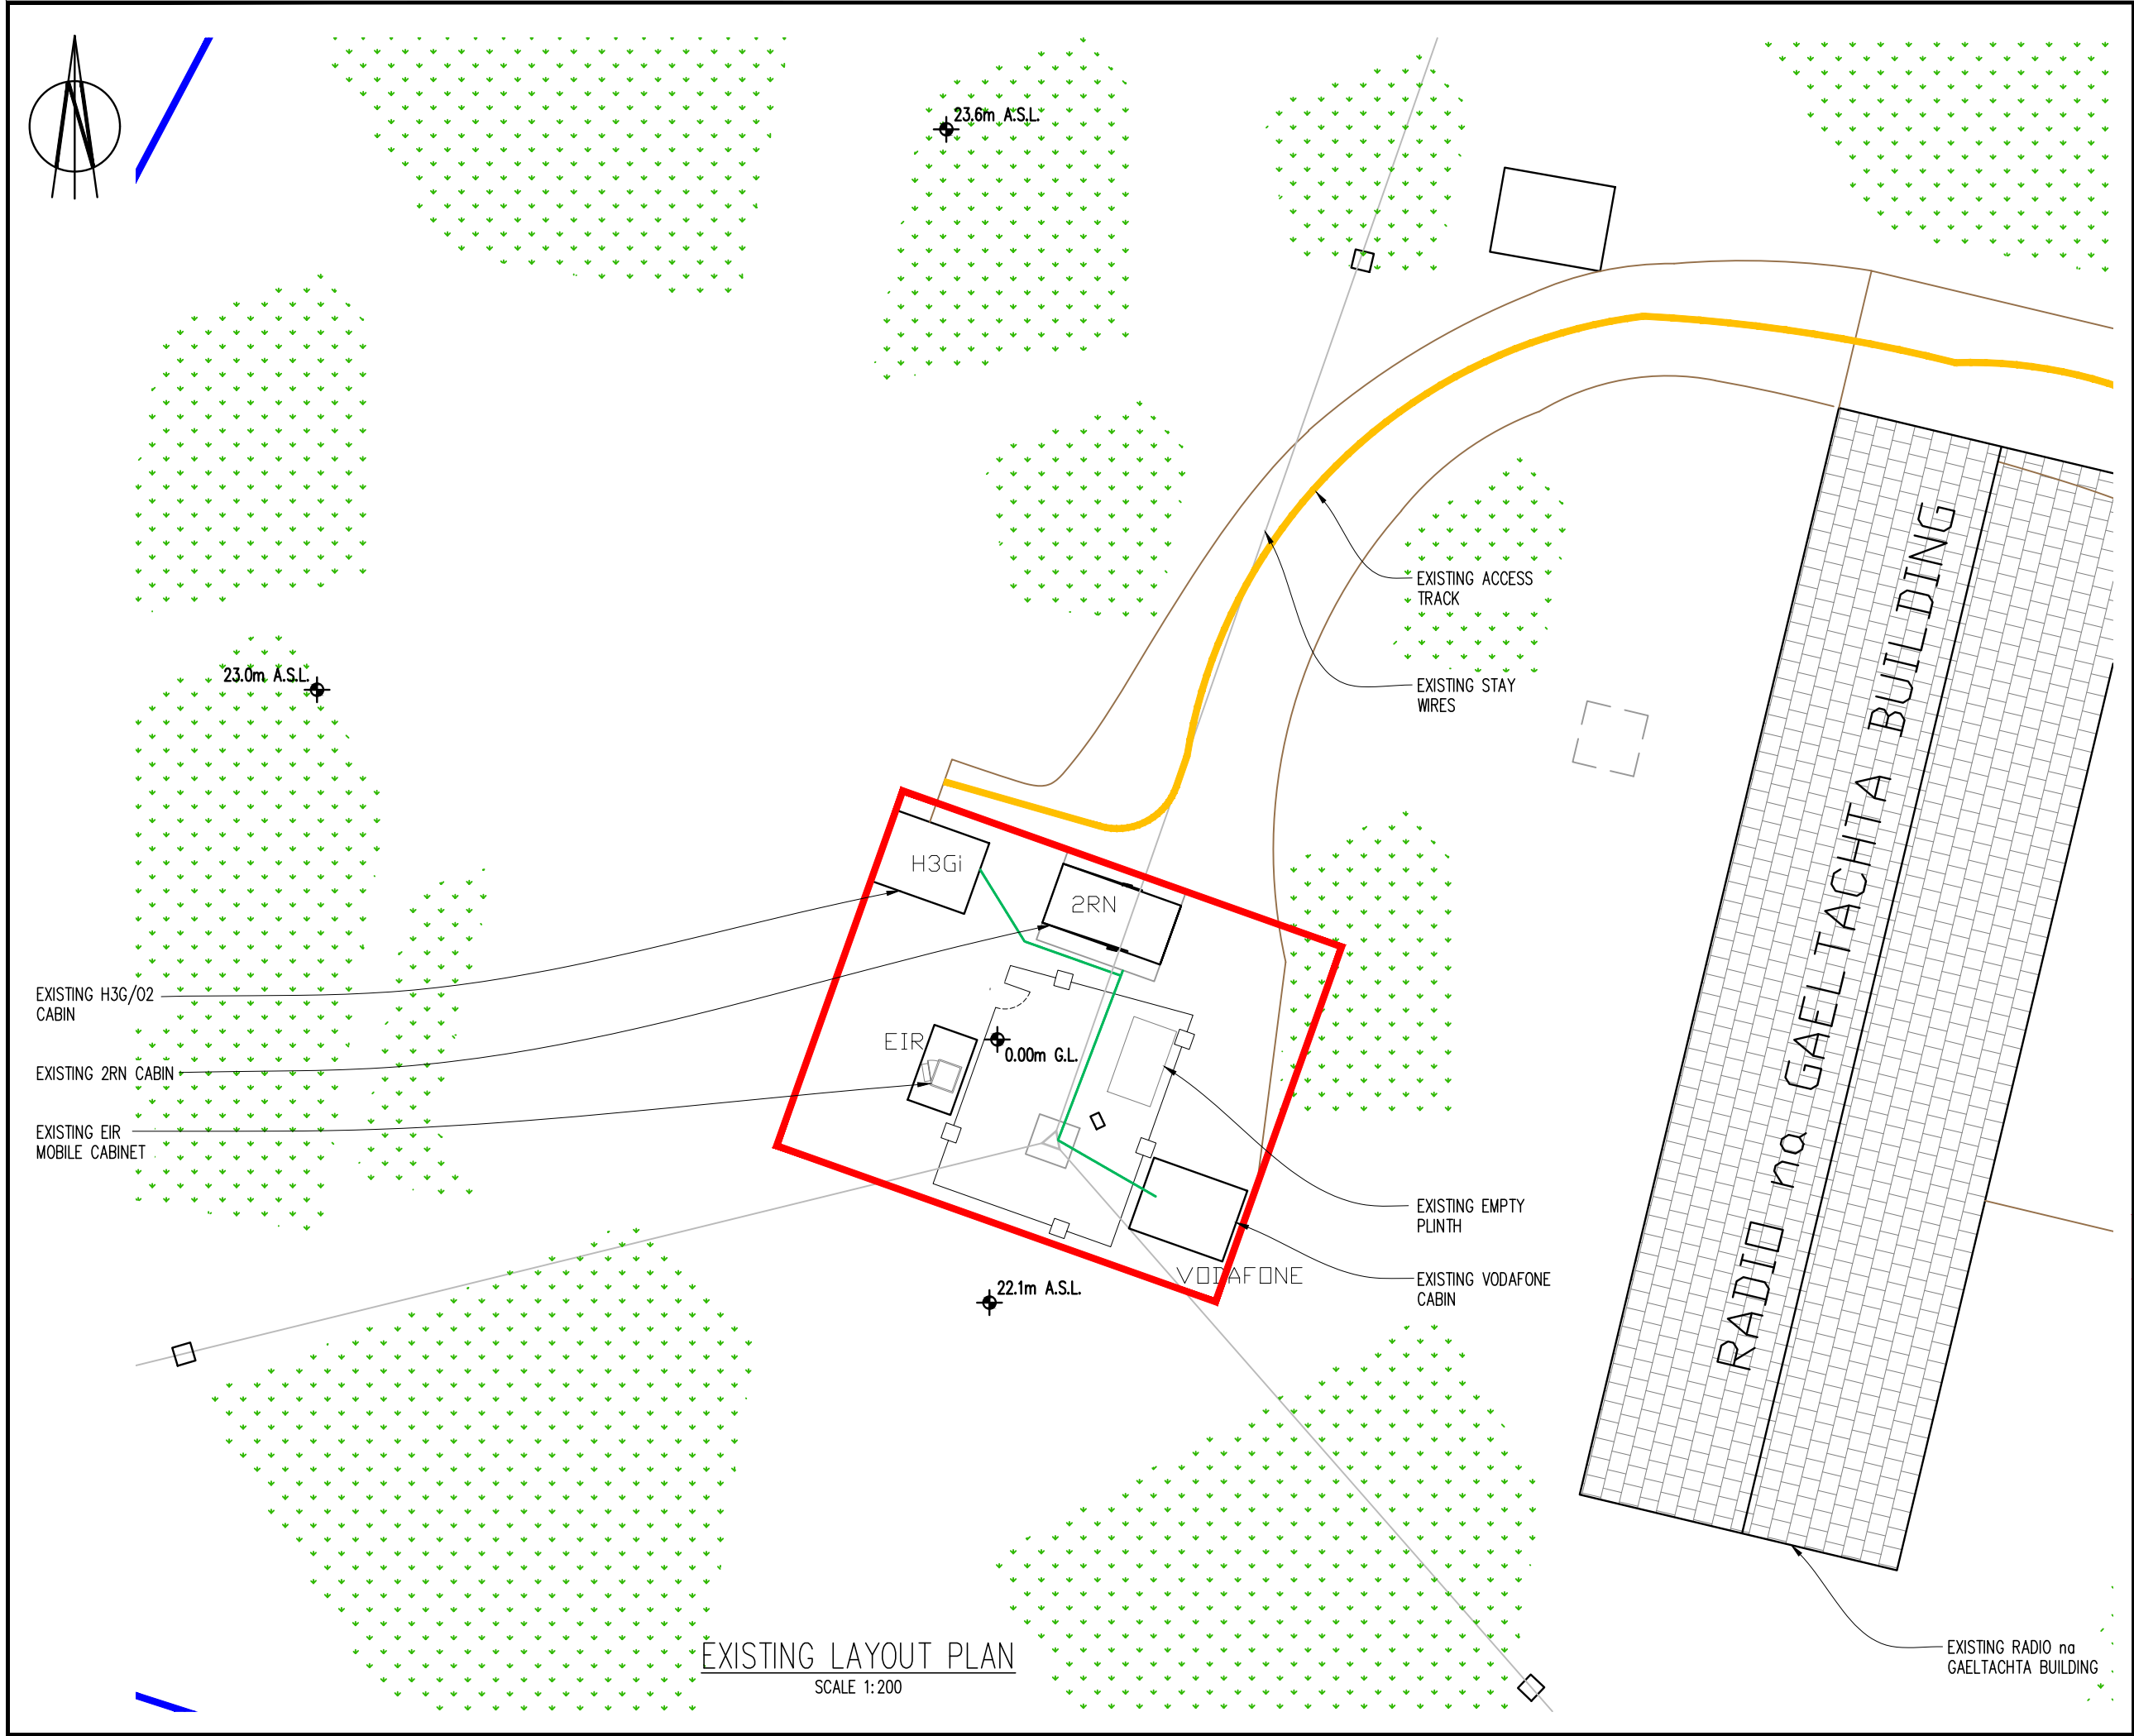

-	FULL PLANNING DRAWING	09.06.26	JK	JC
No.	Revision	Date	By	Ckd



2rn
Block B,
Cookstown Court,
Old Belgard Rd,
Tallaght,
Dublin 24,
Ireland.
Tel: +3531.208 22 59
Email: 2rn@2rn.ie



charterhouse
INFRASTRUCTURE CONSULTANTS

PLANNING

Site No. 19227

Original No. Host -

Original No. Guest 1 -

Original No. Guest 2 -


Host Operator -

Site Name
BALLYDAVID
TRANSMISSION STATION
Co. KERRY

Title
MOBILE TELECOMMUNICATIONS
INSTALLATION
EXISTING LAYOUT PLAN

Designed JK	Date 09.06.2026
Drawn JK	Scale AS SHOWN Rev. -

Dwg No. 19227-P-04

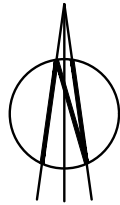

PROPOSED 10mx10m
CRANE HARDSTAND
AREA

PROPOSED EXTENSION
TO EXISTING ACCESS
TRACK

PROPOSED 9mx9m CONCRETE TOWER
FOUNDATION (TBC FOLLOWING GROUND
INVESTIGATION AND STRUCTURAL CALCS)

PROPOSED 54.0m HIGH DEL6 TOWER ON
PROPOSED 9mx9m CONCRETE FOUNDATION

PROPOSED 10x10m PALISADE
COMPOUND FENCE

EXISTING H3G/02 CABINET
RELOCATED ONTO PROPOSED
TOWER CONCRETE FOUNDATION

EXISTING VODAFONE CABINET
RELOCATED ONTO PROPOSED
TOWER CONCRETE FOUNDATION

EXISTING EIR
MOBILE CABINET

EXISTING EIR CABINET
RELOCATED ONTO PROPOSED
TOWER CONCRETE FOUNDATION

EXISTING 62.0m HIGH
STAYED MAST TO BE
DECOMMISSIONED

23.6m A.S.L.

23.0m A.S.L.

0.00m G.L.

+0.050m A.G.L.

22.1m A.S.L.

PROPOSED LAYOUT PLAN

SCALE 1:200

EXISTING STAY
WIRES

EXISTING ACCESS
TRACK

EXISTING H3G/02
CABIN

EXISTING 2RN CABIN

EXISTING EMPTY
PLINTH

EXISTING VODAFONE
CABIN

VODAFONE

EXISTING RADIO na
GAELTACHTA BUILDING

RADIO na GAELTACHTA BUILDING

-	FULL PLANNING DRAWING	09.06.26	JK	JC
No.	Revision	Date	By	Ckd




2rn
Block B,
Cookstown Court,
Old Belgard Rd,
Tallaght,
Dublin 24,
Ireland.
Tel: +3531.208 22 59
Email: 2rn@2rn.ie

charterhouse
INFRASTRUCTURE CONSULTANTS

PLANNING

Site No.	19227
Original No. Host	-
Original No. Guest 1	-
Original No. Guest 2	-
Host Operator	-
Site Name	BALLYDAVID TRANSMISSION STATION Co. KERRY
Title	MOBILE TELECOMMUNICATIONS INSTALLATION PROPOSED LAYOUT PLAN
Designed JK	Date 09.06.2026
Drawn JK	Scale AS SHOWN Rev. -
Dwg No.	19227-P-05

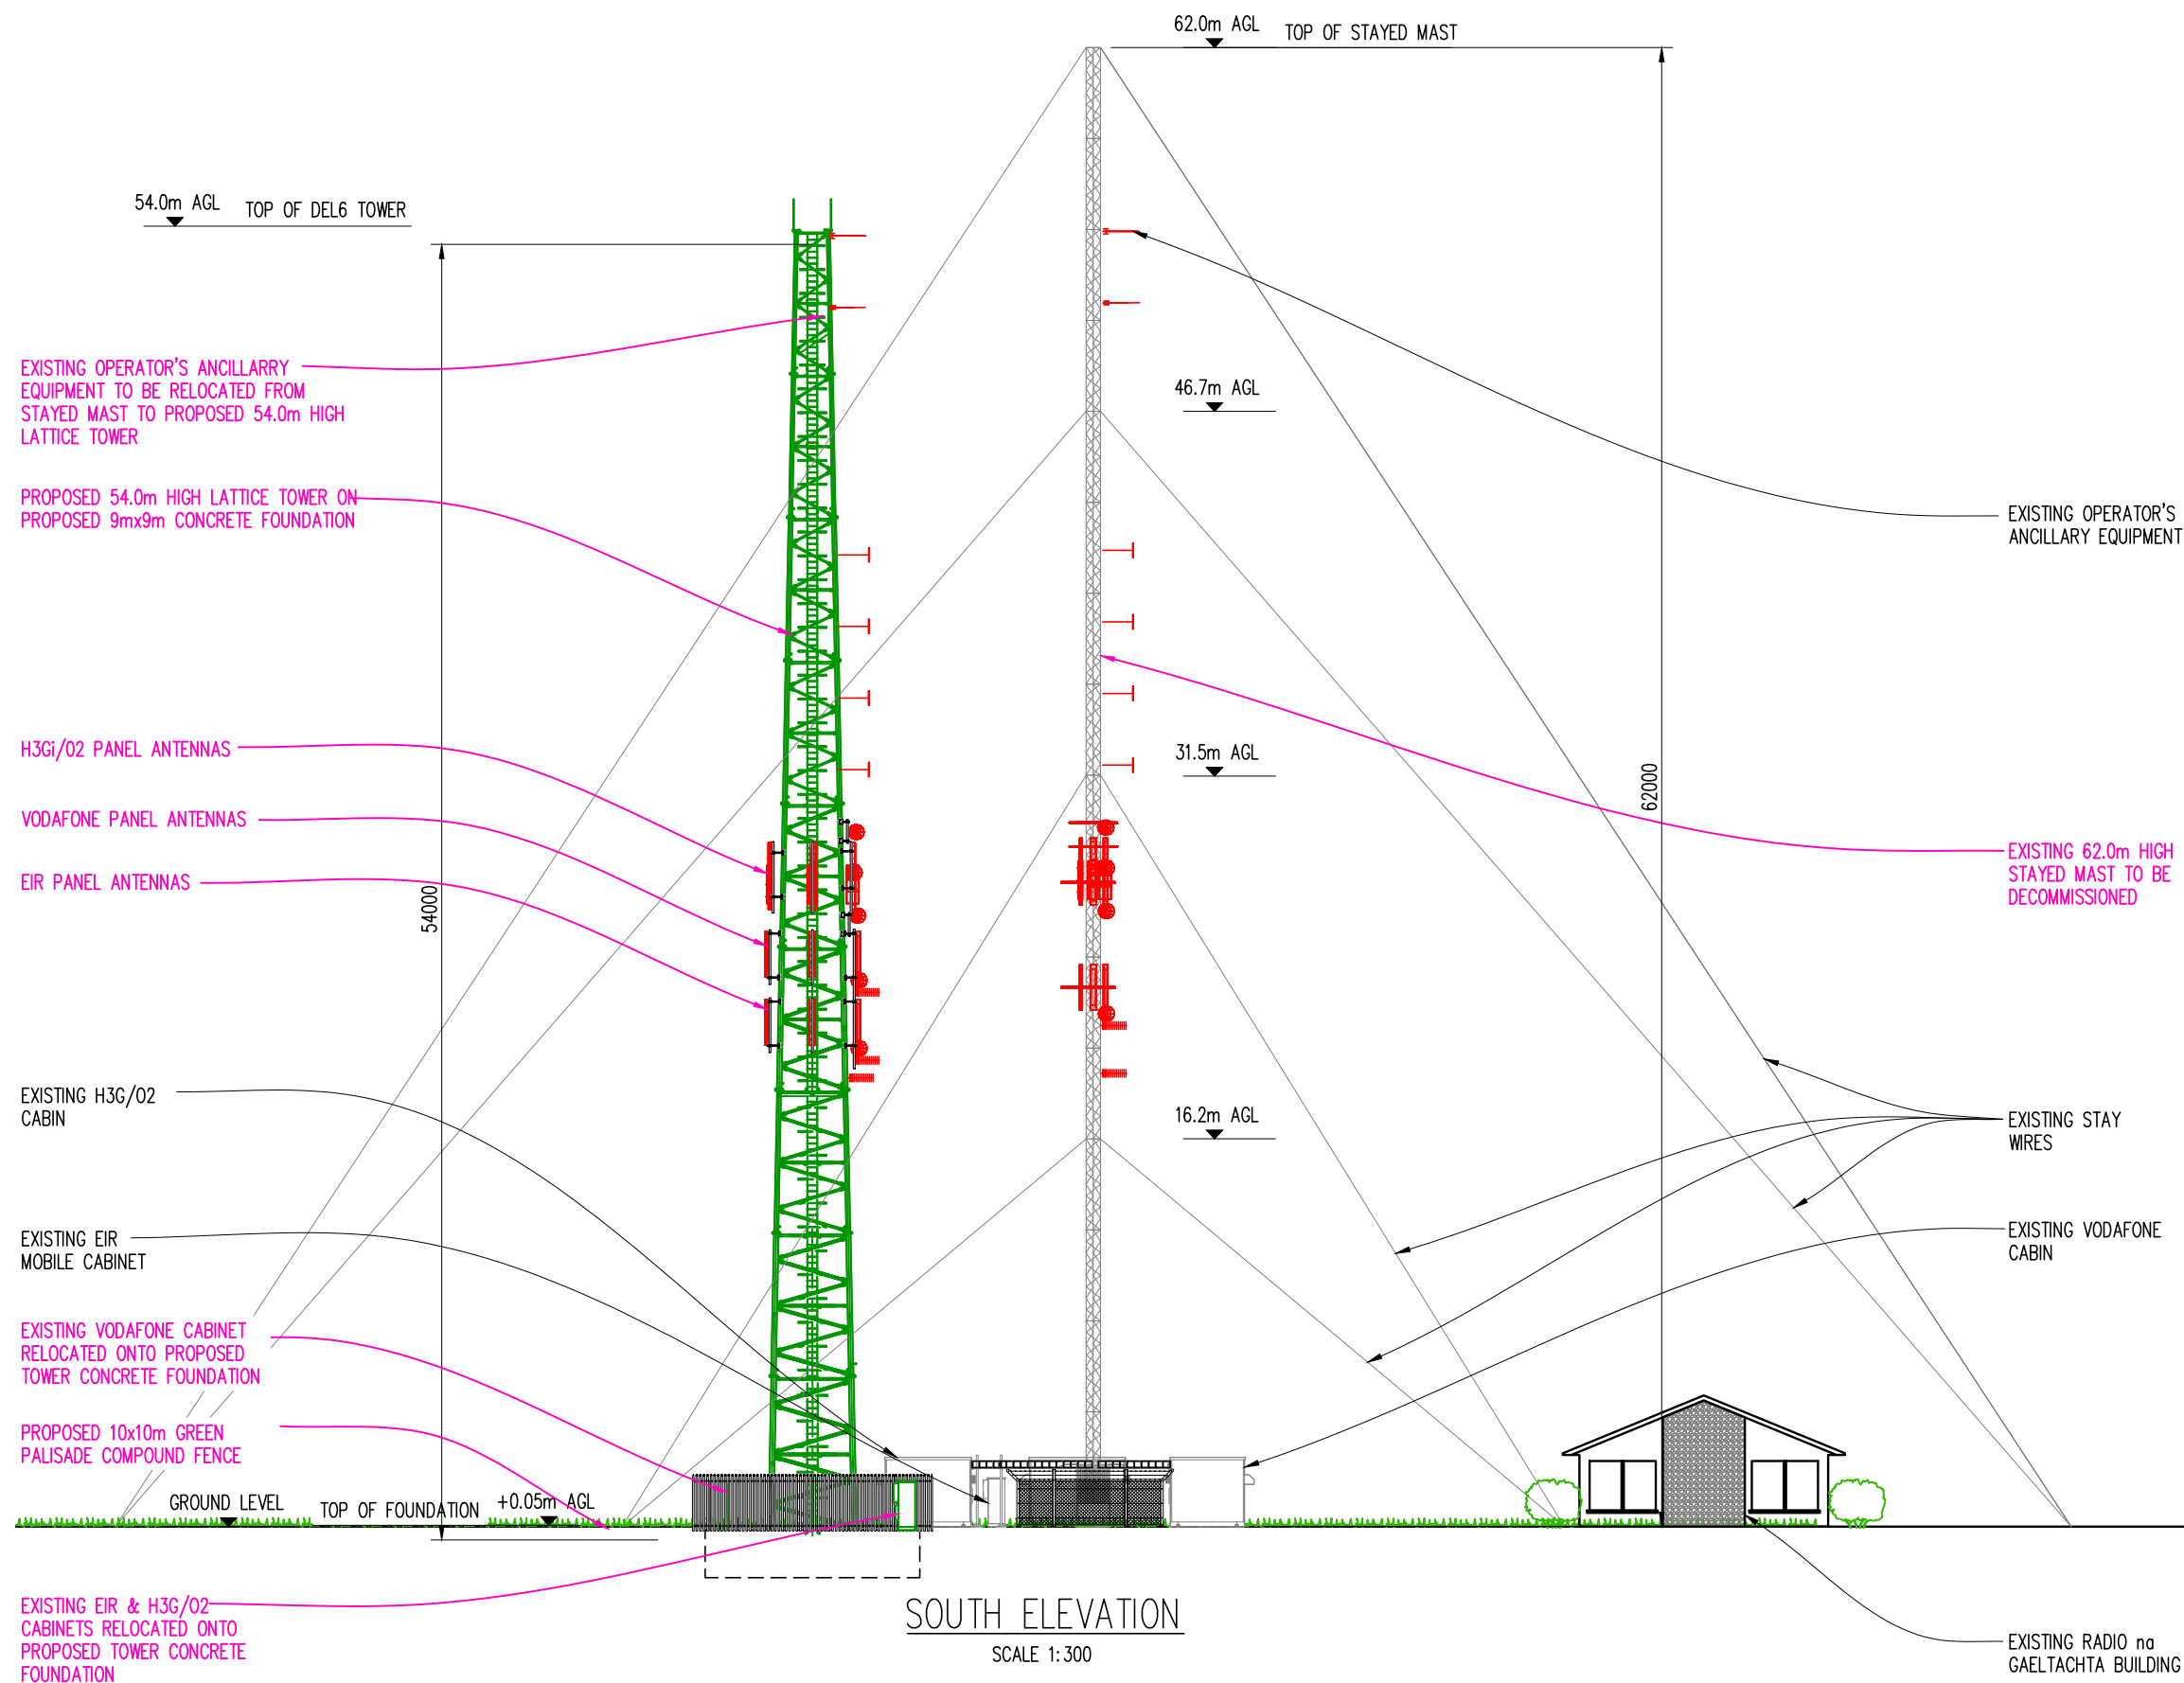


-	FULL PLANNING DRAWING	09.06.26	JK	JK
No.	Revision	Date	By	Ckd

2rn 2rn
Block B,
Cookstown Court,
Old Belgard Rd,
Tallaght,
Dublin 24,
Ireland.
Tel: +3531.208 22 59
Email: 2rn@2rn.ie

charterhouse
INFRASTRUCTURE CONSULTANTS

PLANNING

Site No.	19227
Original No. Host	-
Original No. Guest 1	-
Original No. Guest 2	-
Host Operator	-
Site Name	BALLYDAVID TRANSMISSION STATION Co. KERRY
Title	MOBILE TELECOMMUNICATIONS INSTALLATION ELEVATION 1
Designed JK	Date 09.06.2026
Drawn JK	Scale AS SHOWN Rev. -
Dwg No.	19227-P-06

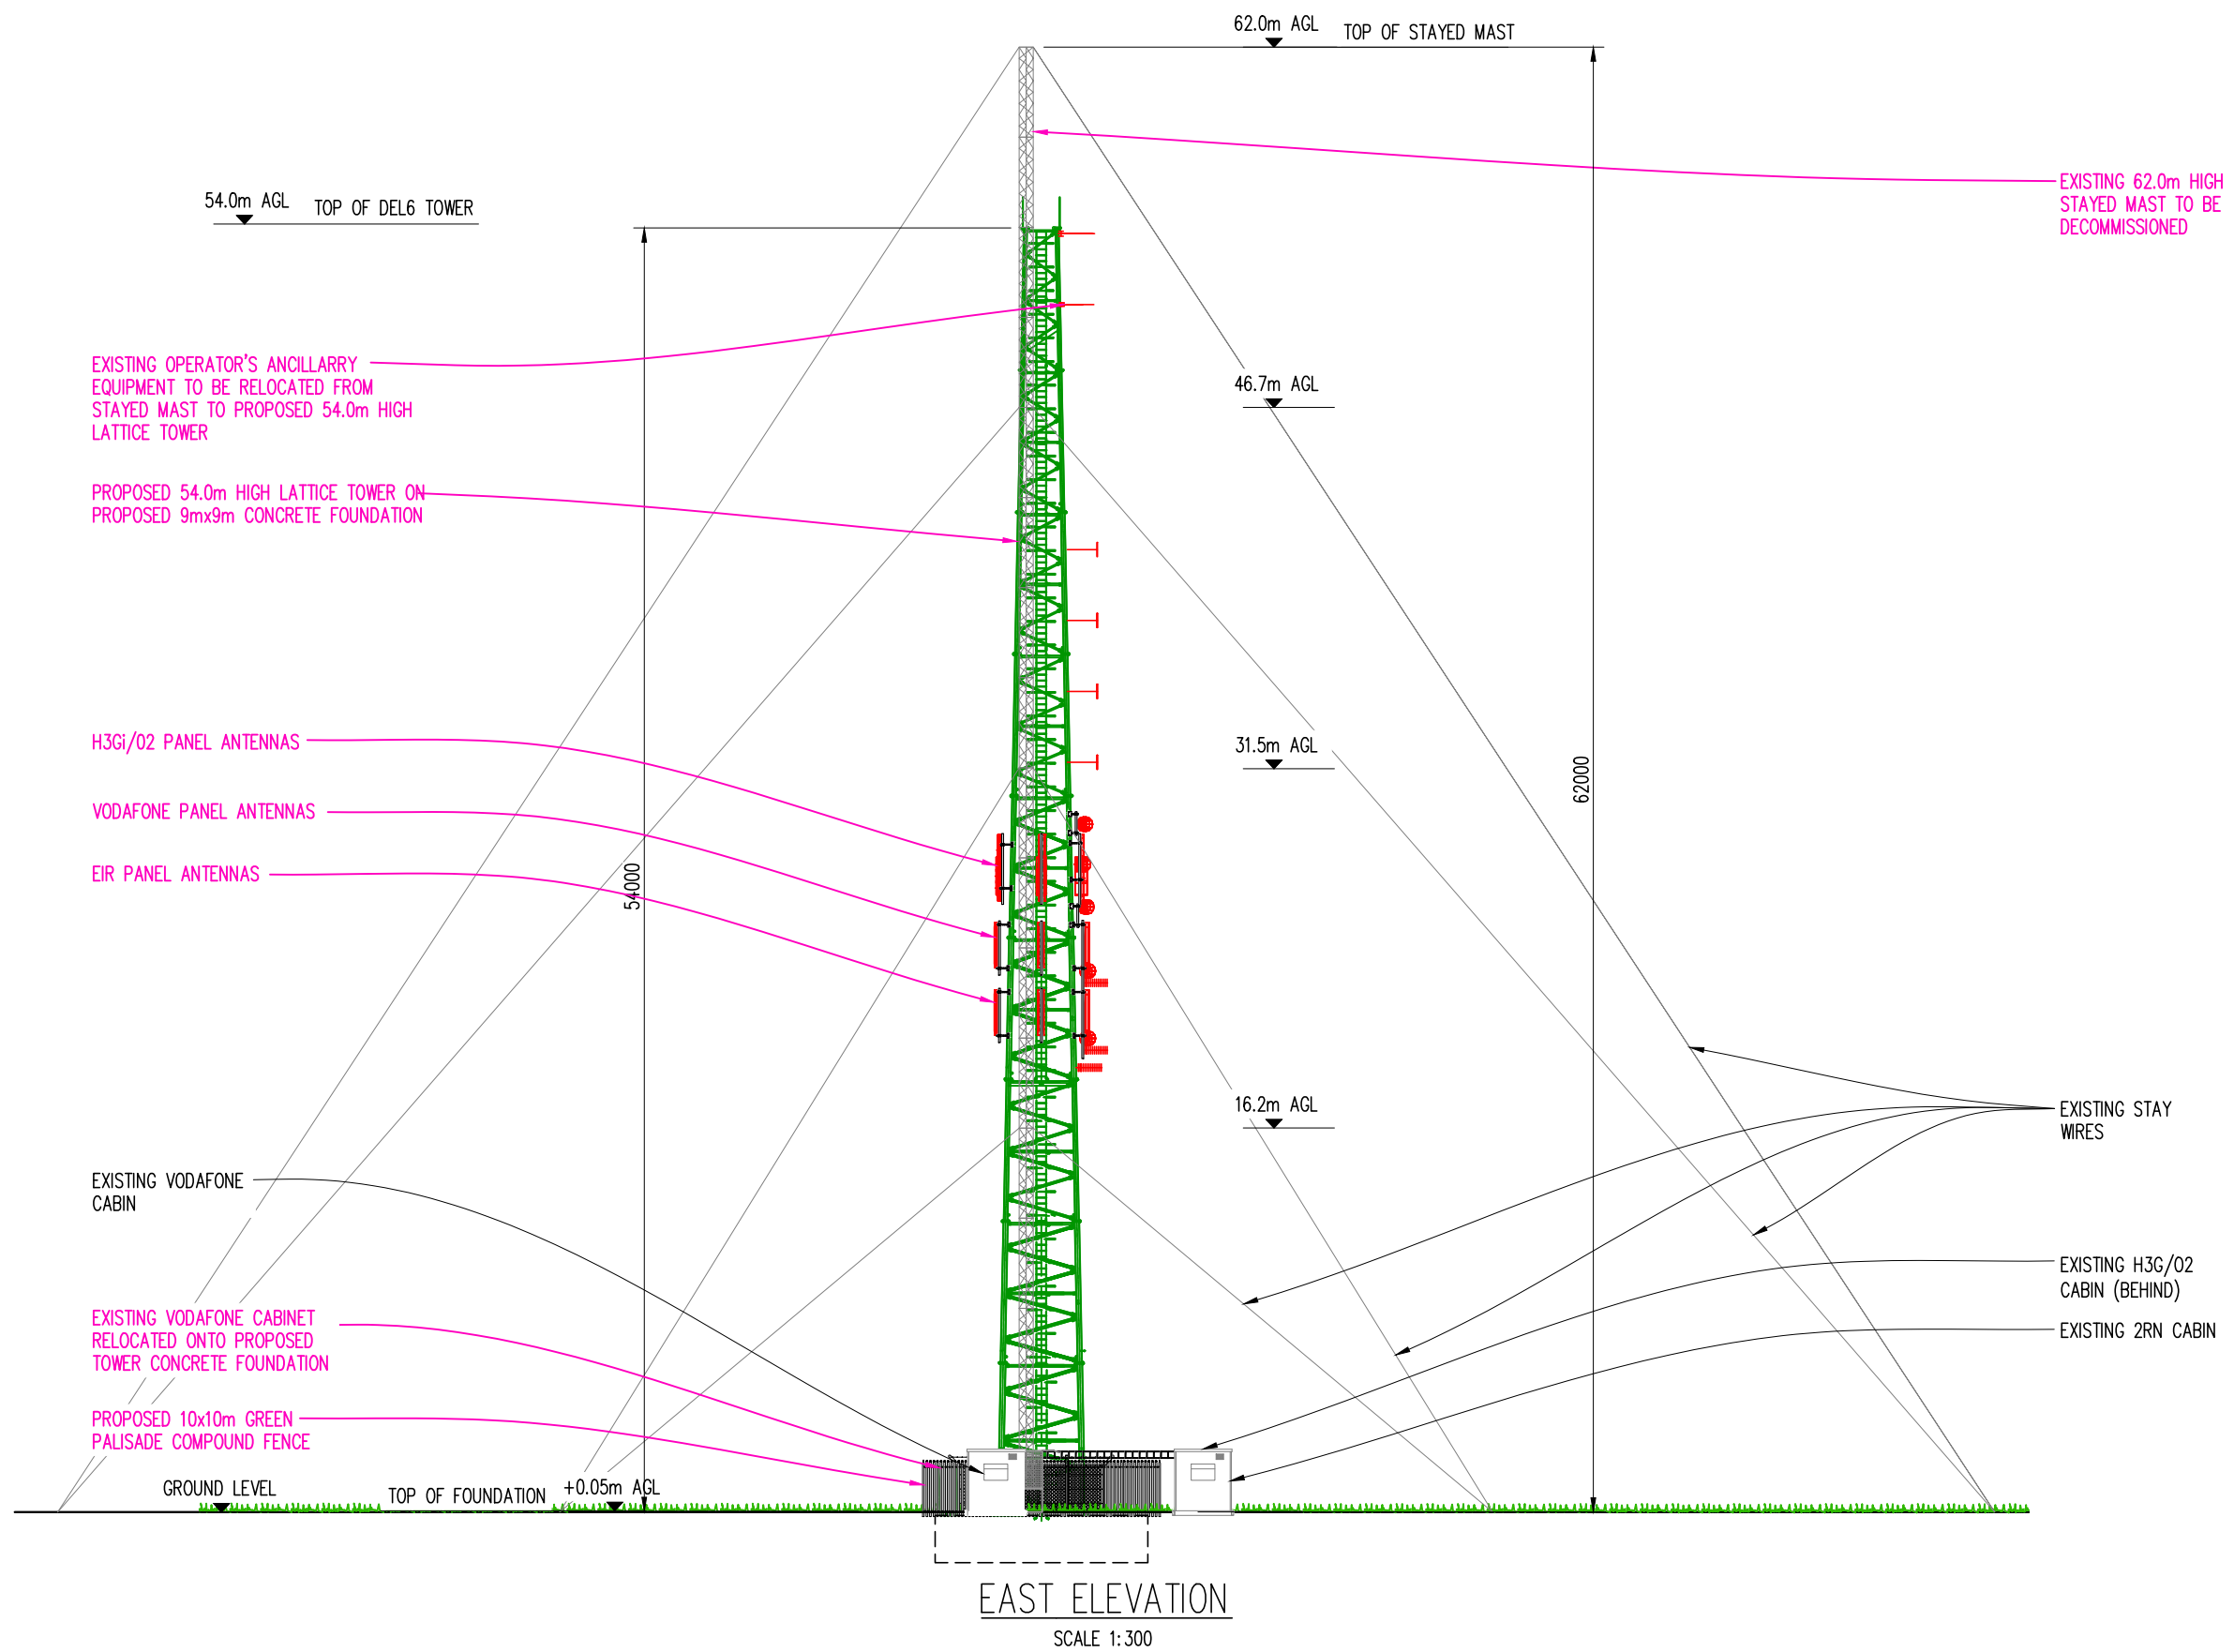

-	FULL PLANNING DRAWING	09.06.26	JK	JK
No.	Revision	Date	By	Ckd

2rn
2rn
Block B,
Cookstown Court,
Old Belgard Rd,
Tallaght,
Dublin 24,
Ireland.
Tel. +3531.208 22 59
Email: 2rn@2rn.ie

charterhouse
INFRASTRUCTURE CONSULTANTS

PLANNING

Site No. 19227

Original No. Host -

Original No. Guest 1 -

Original No. Guest 2 -

Host Operator -


Site Name
BALLYDAVID
TRANSMISSION STATION
Co. KERRY

Title
MOBILE TELECOMMUNICATIONS
INSTALLATION
ELEVATION 2

Designed JK Date 09.06.2026

Drawn JK Scale AS SHOWN Rev. -

Dwg No. 19227-P-07

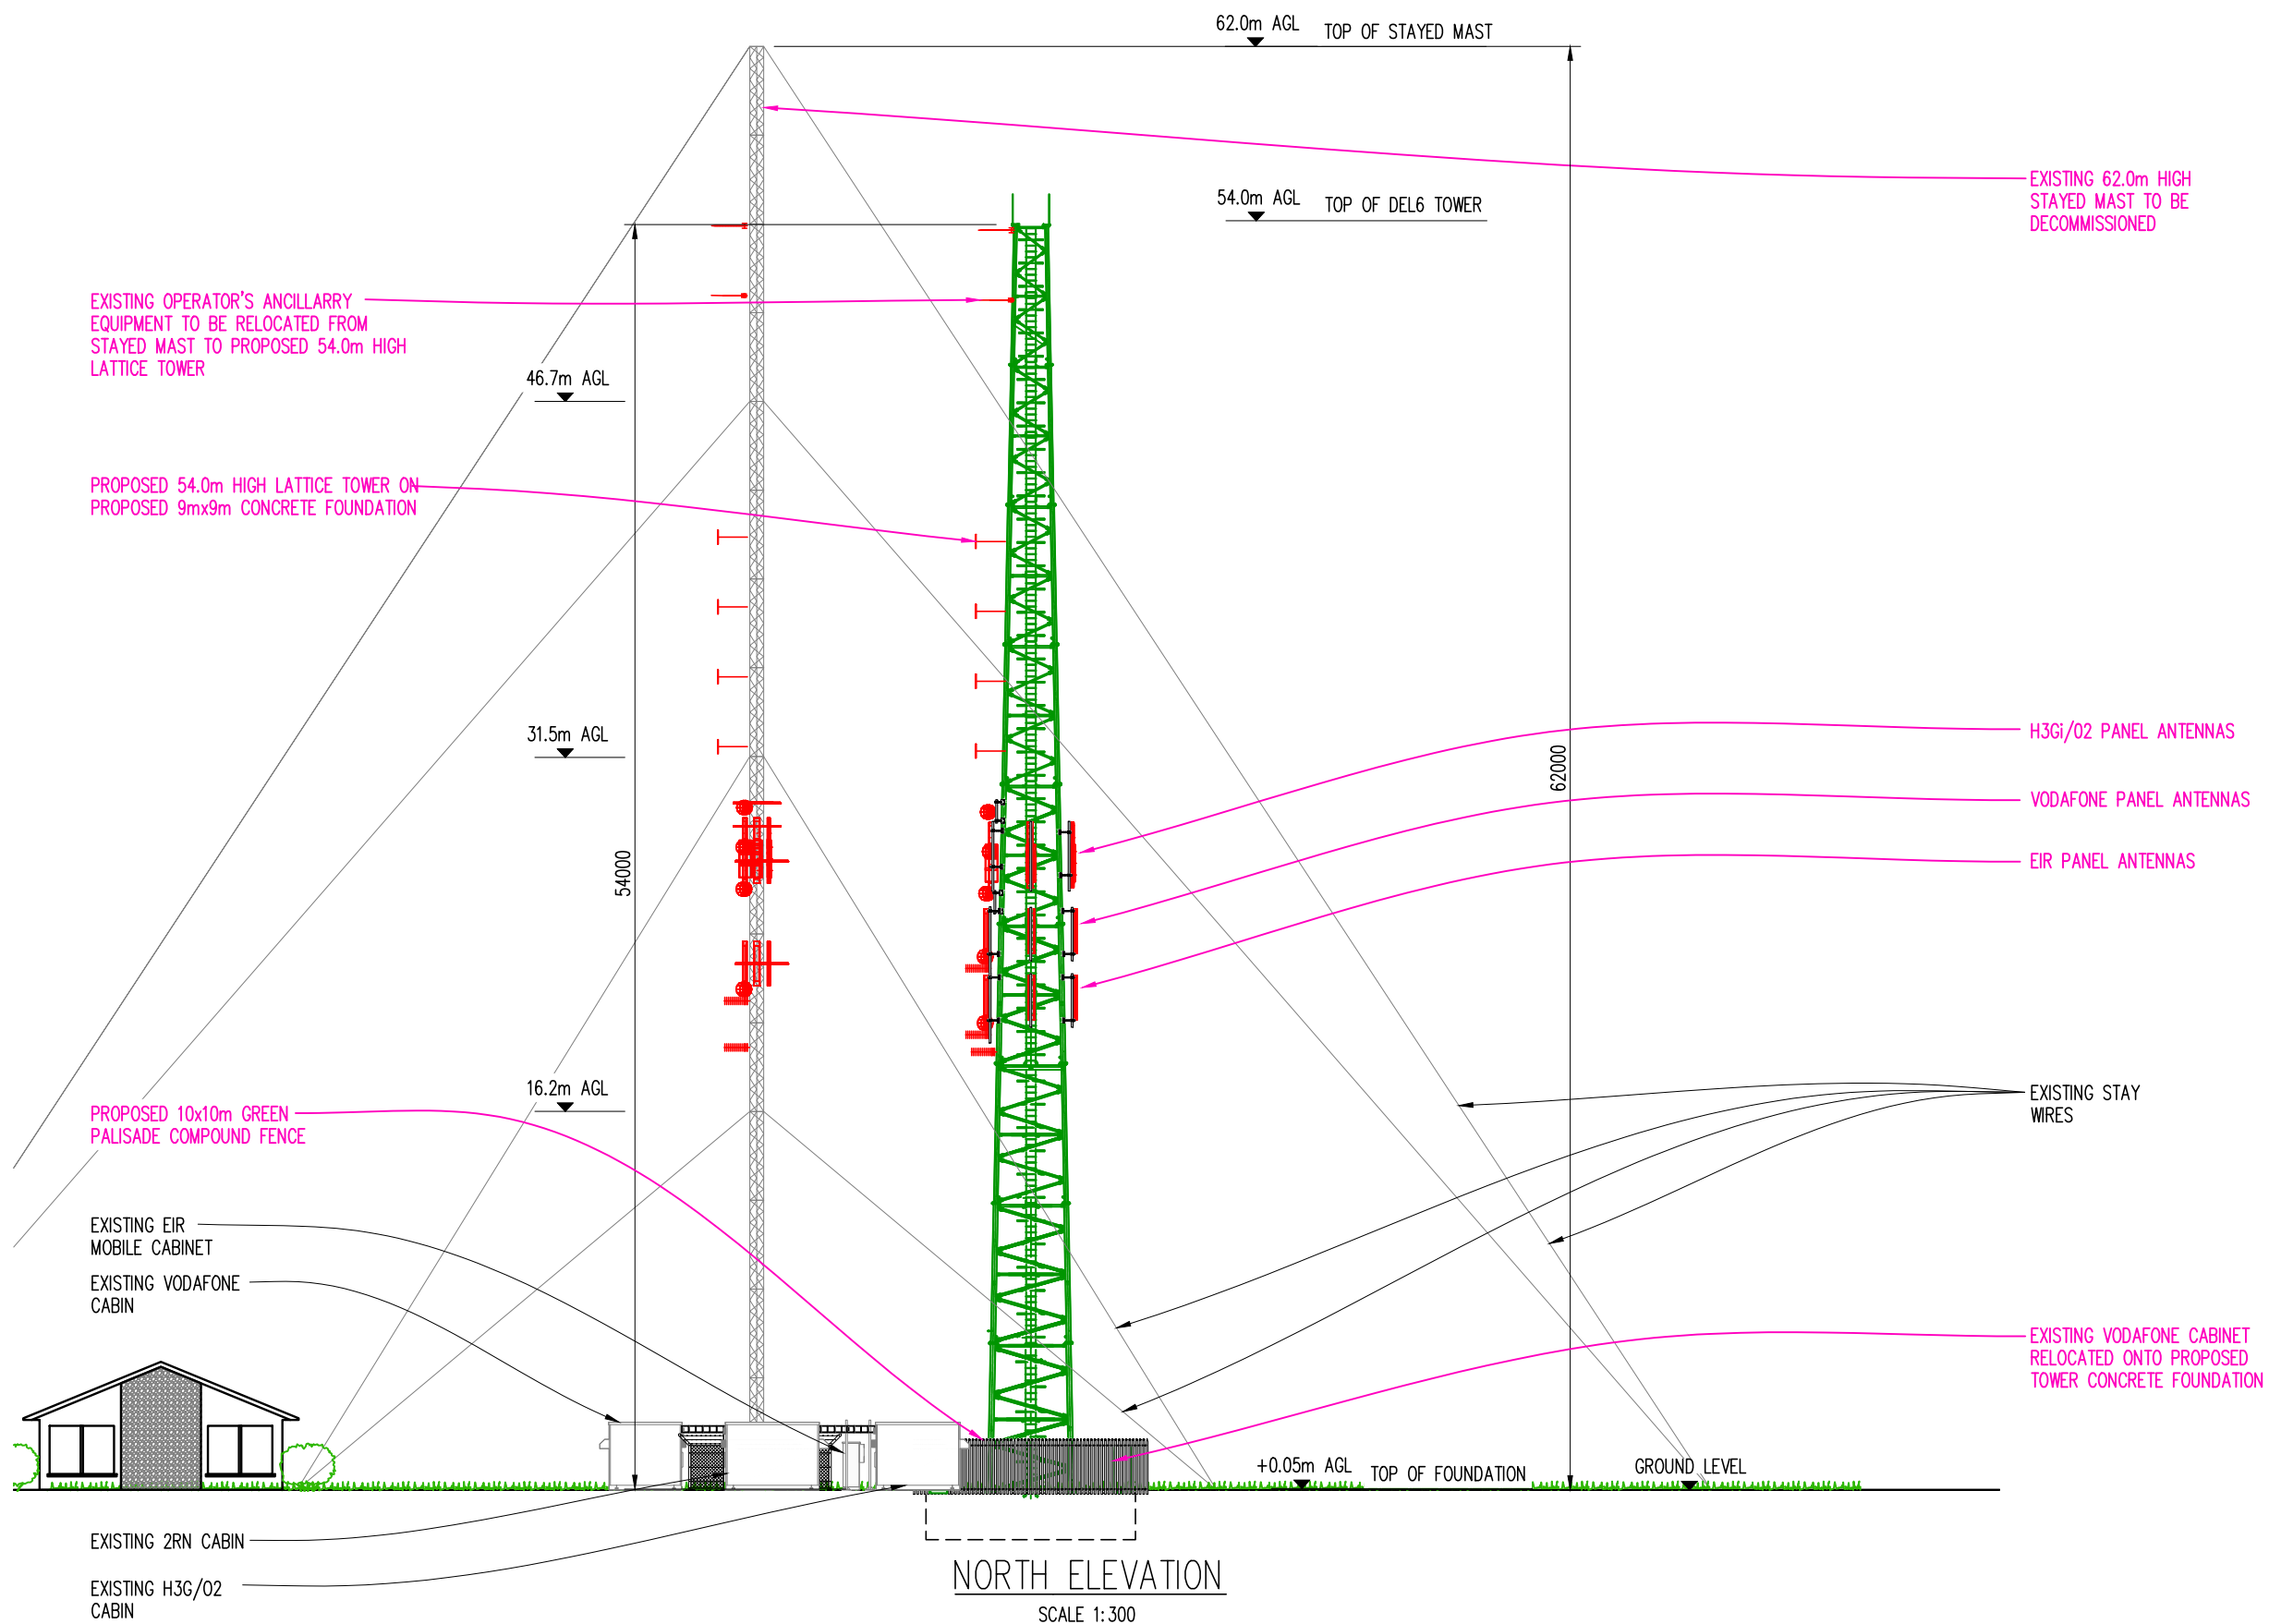


-	FULL PLANNING DRAWING	09.06.26	JK	JC
No.	Revision	Date	By	Ckd

2rn
2rn
Block B,
Cookstown Court,
Old Belgard Rd,
Tallaght,
Dublin 24,
Ireland.
Tel: +3531.208 22 59
Email: 2rn@2rn.ie

charterhouse
INFRASTRUCTURE CONSULTANTS

PLANNING

Site No.	19227
Original No. Host	-
Original No. Guest 1	-
Original No. Guest 2	-
Host Operator	-
Site Name	BALLYDAVID TRANSMISSION STATION Co. KERRY
Title	MOBILE TELECOMMUNICATIONS INSTALLATION ELEVATION 3
Designed JK	Date 09.06.2026
Drawn JK	Scale AS SHOWN Rev. -
Dwg No.	19227-P-08

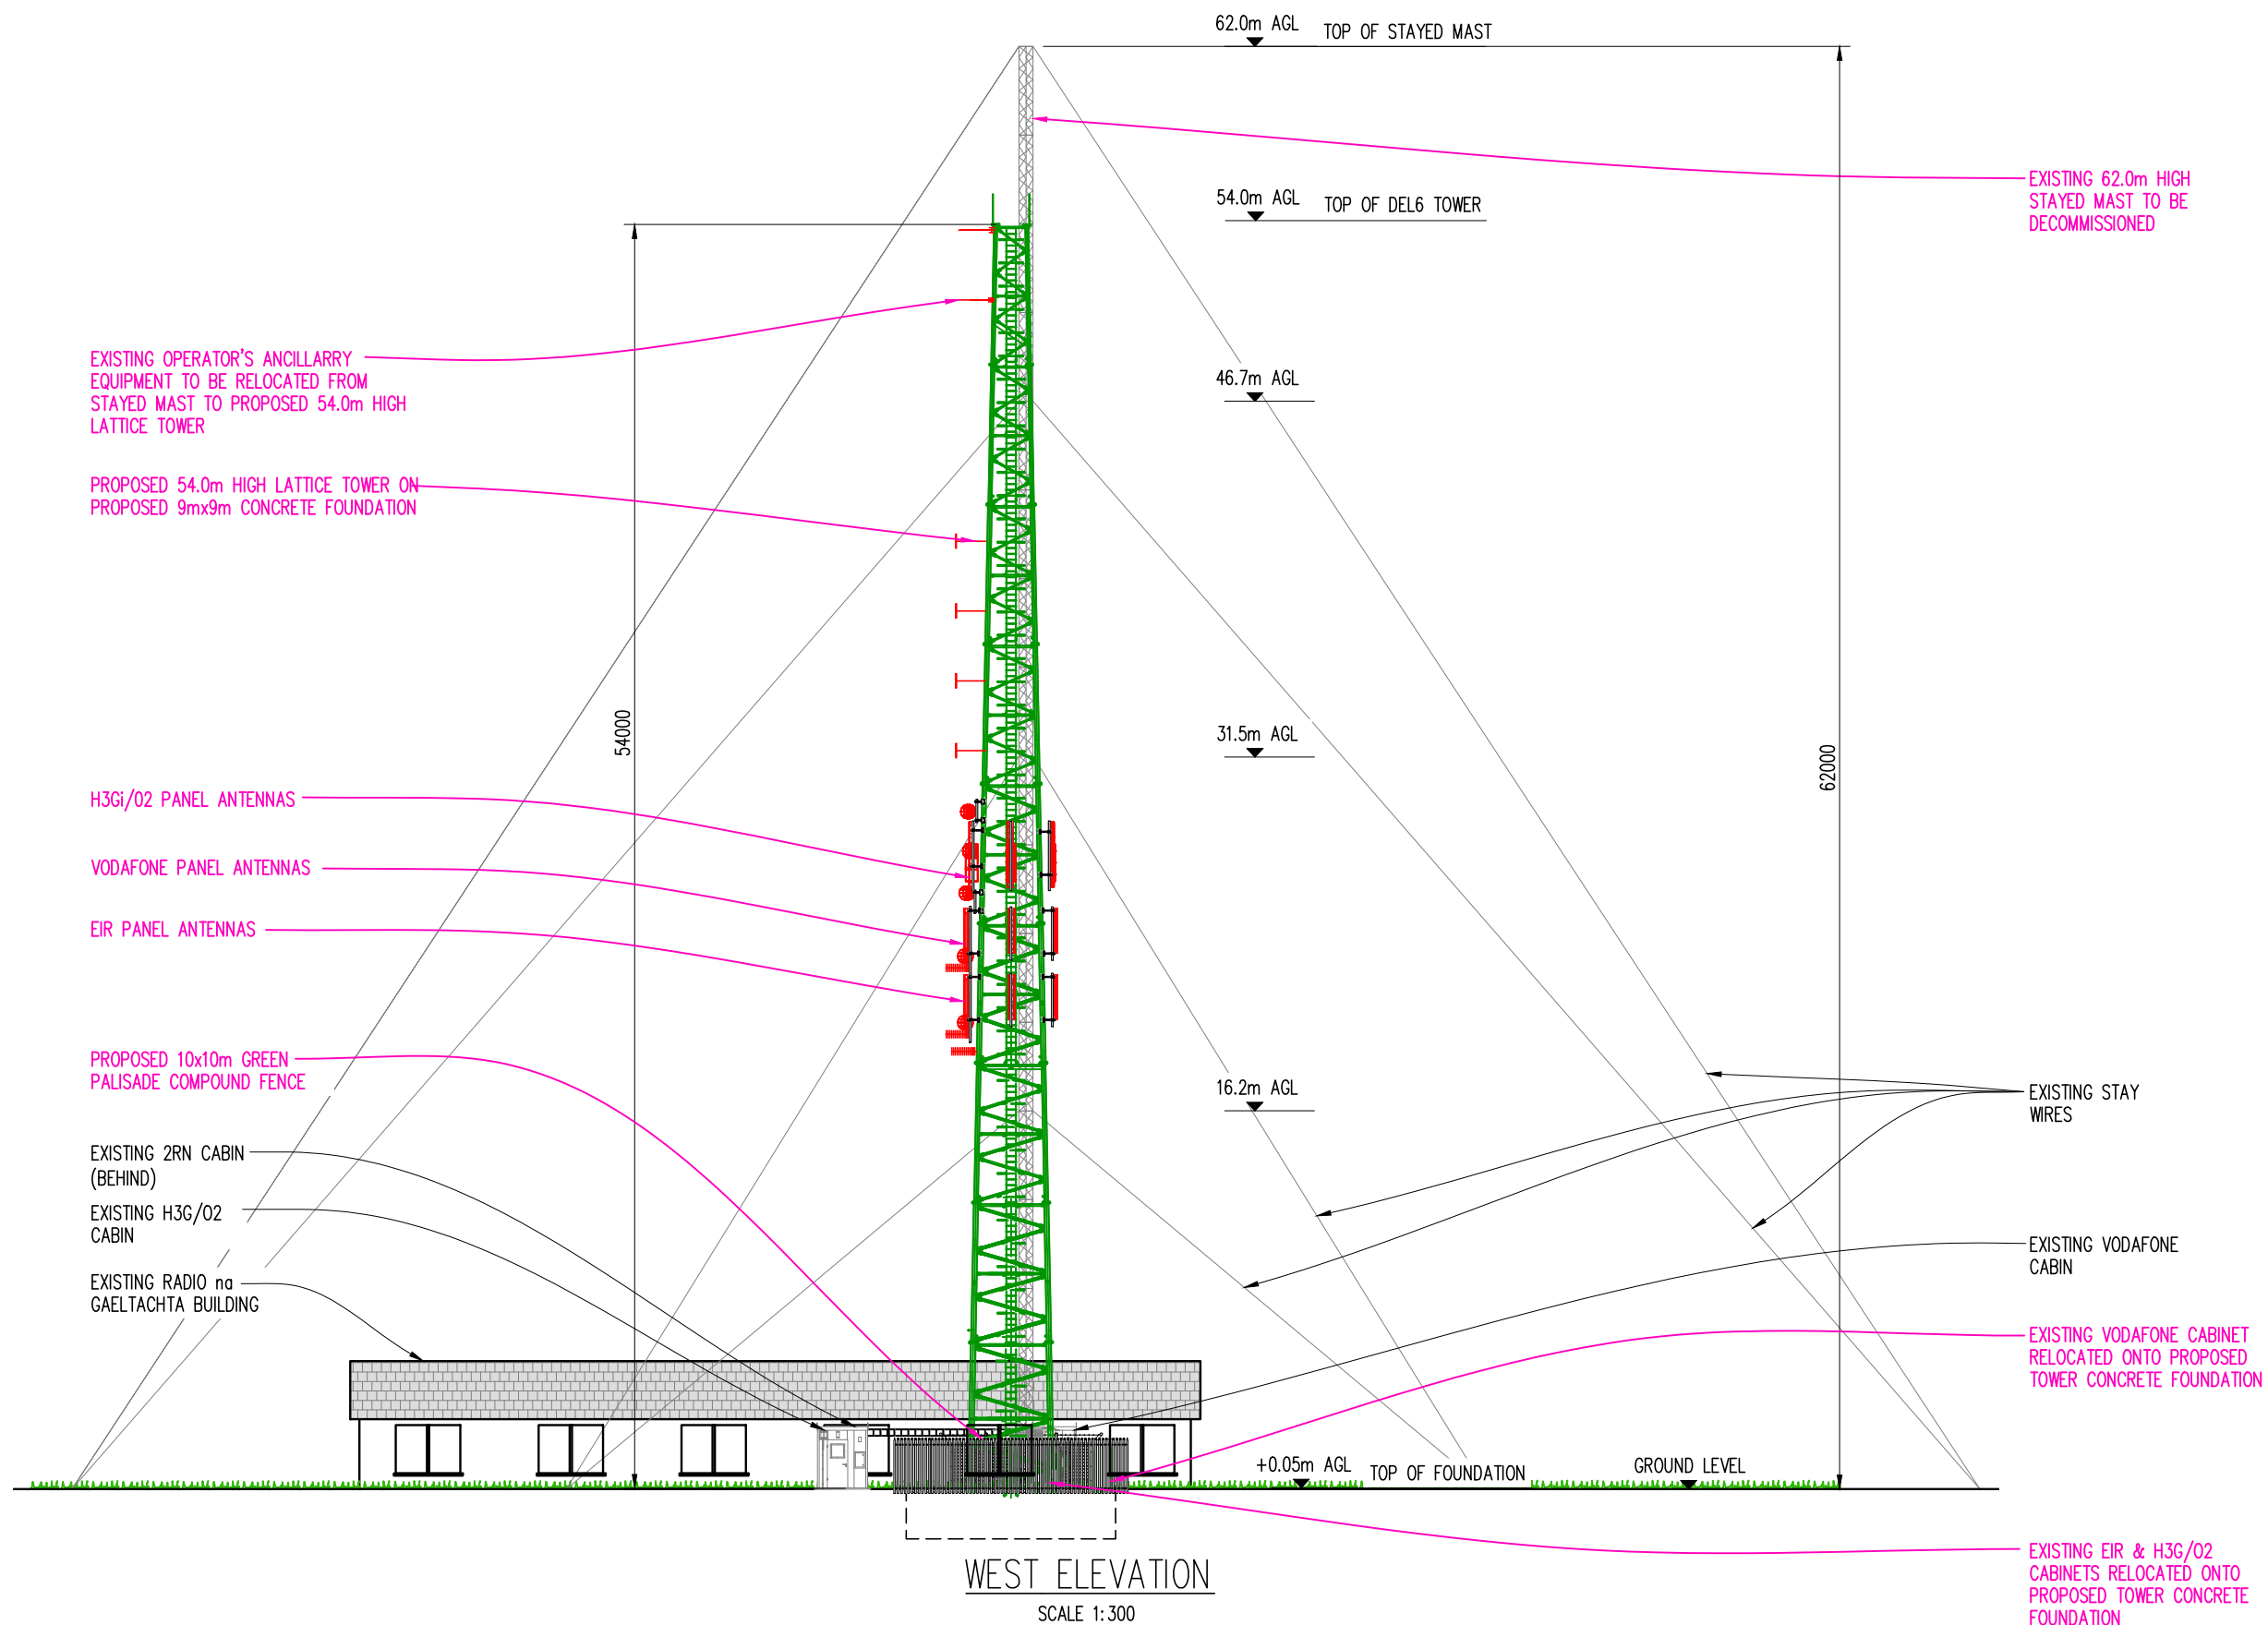


2rn
2rn
Block B,
Cookstown Court,
Old Belgard Rd,
Tallaght,
Dublin 24,
Ireland.
Tel: +3531.208 22 59
Email: 2rn@2rn.ie

charterhouse
INFRASTRUCTURE CONSULTANTS

PLANNING

Site No.	19227
Original No. Host	—
Original No. Guest 1	—
Original No. Guest 2	—
Host Operator	—
Site Name	BALLYDAVID TRANSMISSION STATION Co. KERRY
Title	MOBILE TELECOMMUNICATIONS INSTALLATION ELEVATION 4
Designed JK	Date 09.06.2026
Drawn JK	Scale AS SHOWN Rev. —
Dwg No.	19227-P-09

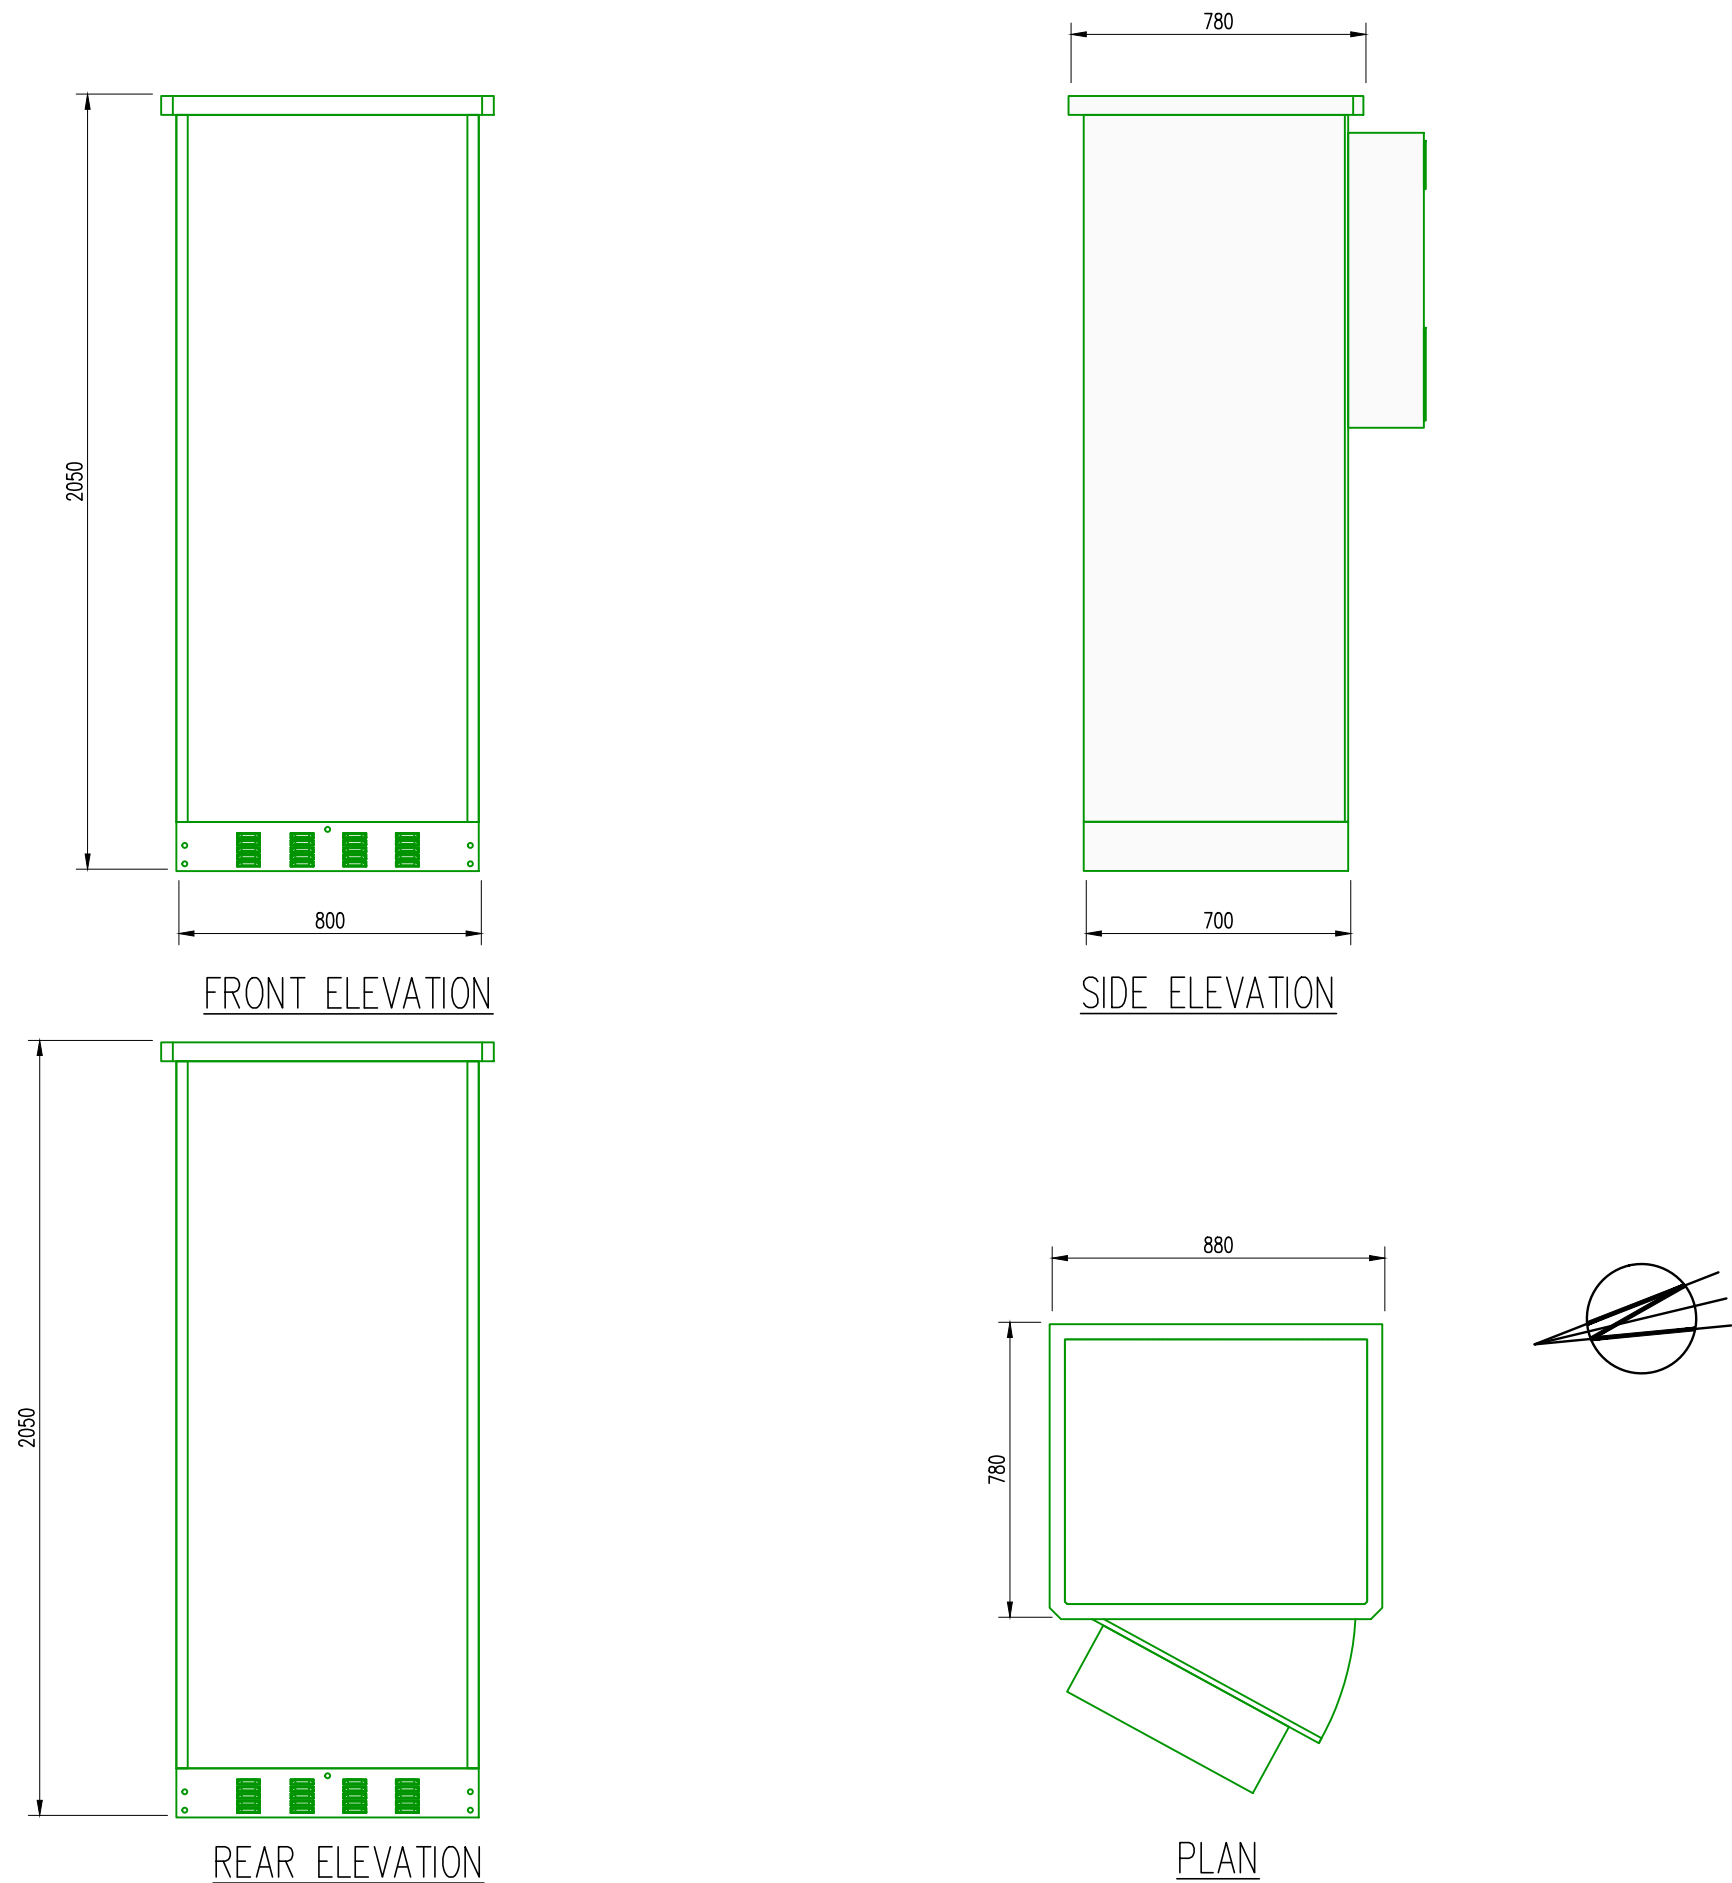

FRONT ELEVATION

SIDE ELEVATION

REAR ELEVATION

PLAN

EIR EQUIPMENT CABINET DETAILS

SCALE 1:20

-	FULL PLANNING DRAWING	09.06.26	JK	JC
No.	Revision	Date	By	Ckd



2rn
Block B,
Cookstown Court,
Old Belgard Rd,
Tallaght,
Dublin 24,
Ireland.
Tel. +353.1.208 22 59
Email: 2rn@2rn.ie



charterhouse
INFRASTRUCTURE CONSULTANTS

PLANNING

Site No. 19227

Original No. Host -

Original No. Guest 1 -


Original No. Guest 2 -

Host Operator -


Site Name
BALLYDAVID
TRANSMISSION STATION
Co. KERRY

Title
MOBILE TELECOMMUNICATIONS
INSTALLATION
EQUIPMENT DETAILS 1


Designed JK	Date 09.06.2026
Drawn JK	Scale AS SHOWN Rev. -
Dwg No. 19227-P-10	

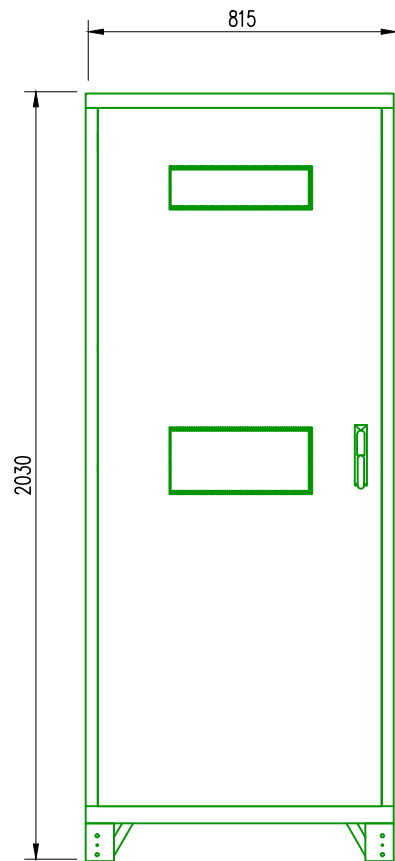


FRONT ELEVATION

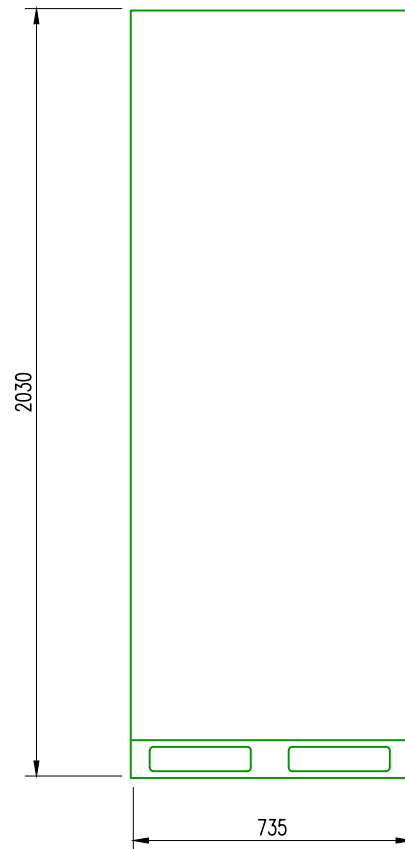


SIDE ELEVATION

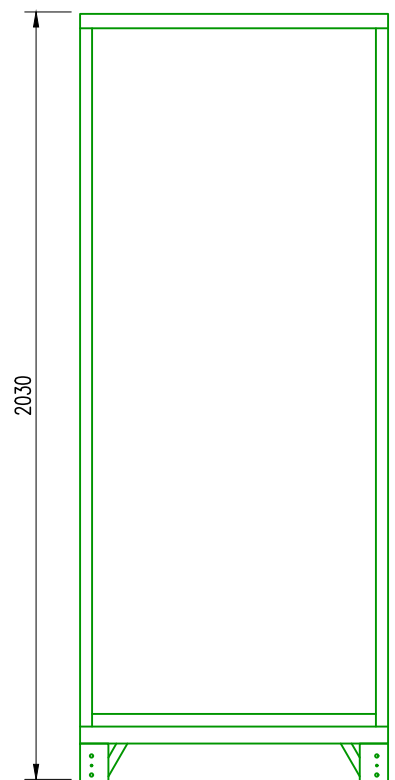

REAR ELEVATION

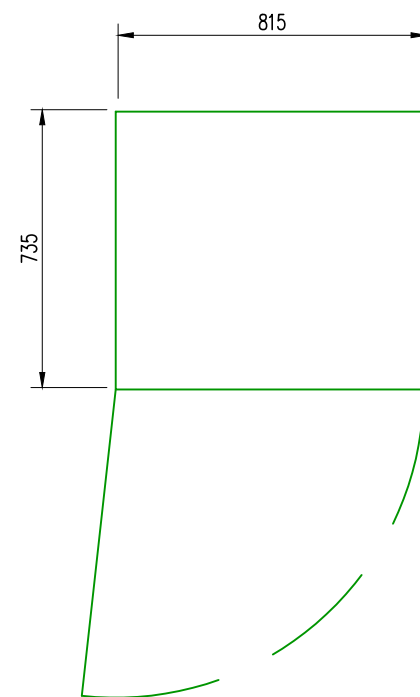

PLAN

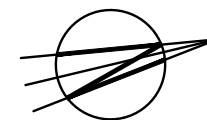

VODAFONE EQUIPMENT CABINET DETAILS

SCALE 1:20

-	FULL PLANNING DRAWING	09.06.26	JK	JC
No.	Revision	Date	By	Ckd

2rn

2rn
Block B,
Cookstown Court,
Old Belgard Rd,
Tallaght,
Dublin 24,
Ireland.
Tel: +353.1.208 22 59
Email: 2rn@2rn.ie

charterhouse

INFRASTRUCTURE CONSULTANTS

PLANNING

Site No. 19227

Original No. Host -

Original No. Guest 1 -

Original No. Guest 2 -

Host Operator -


Site Name
BALLYDAVID
TRANSMISSION STATION
Co. KERRY

Title
MOBILE TELECOMMUNICATIONS
INSTALLATION
EQUIPMENT DETAILS 2

Designed JK Date 09.06.2026


Drawn JK Scale AS SHOWN Rev. -

Dwg No. 19227-P-11

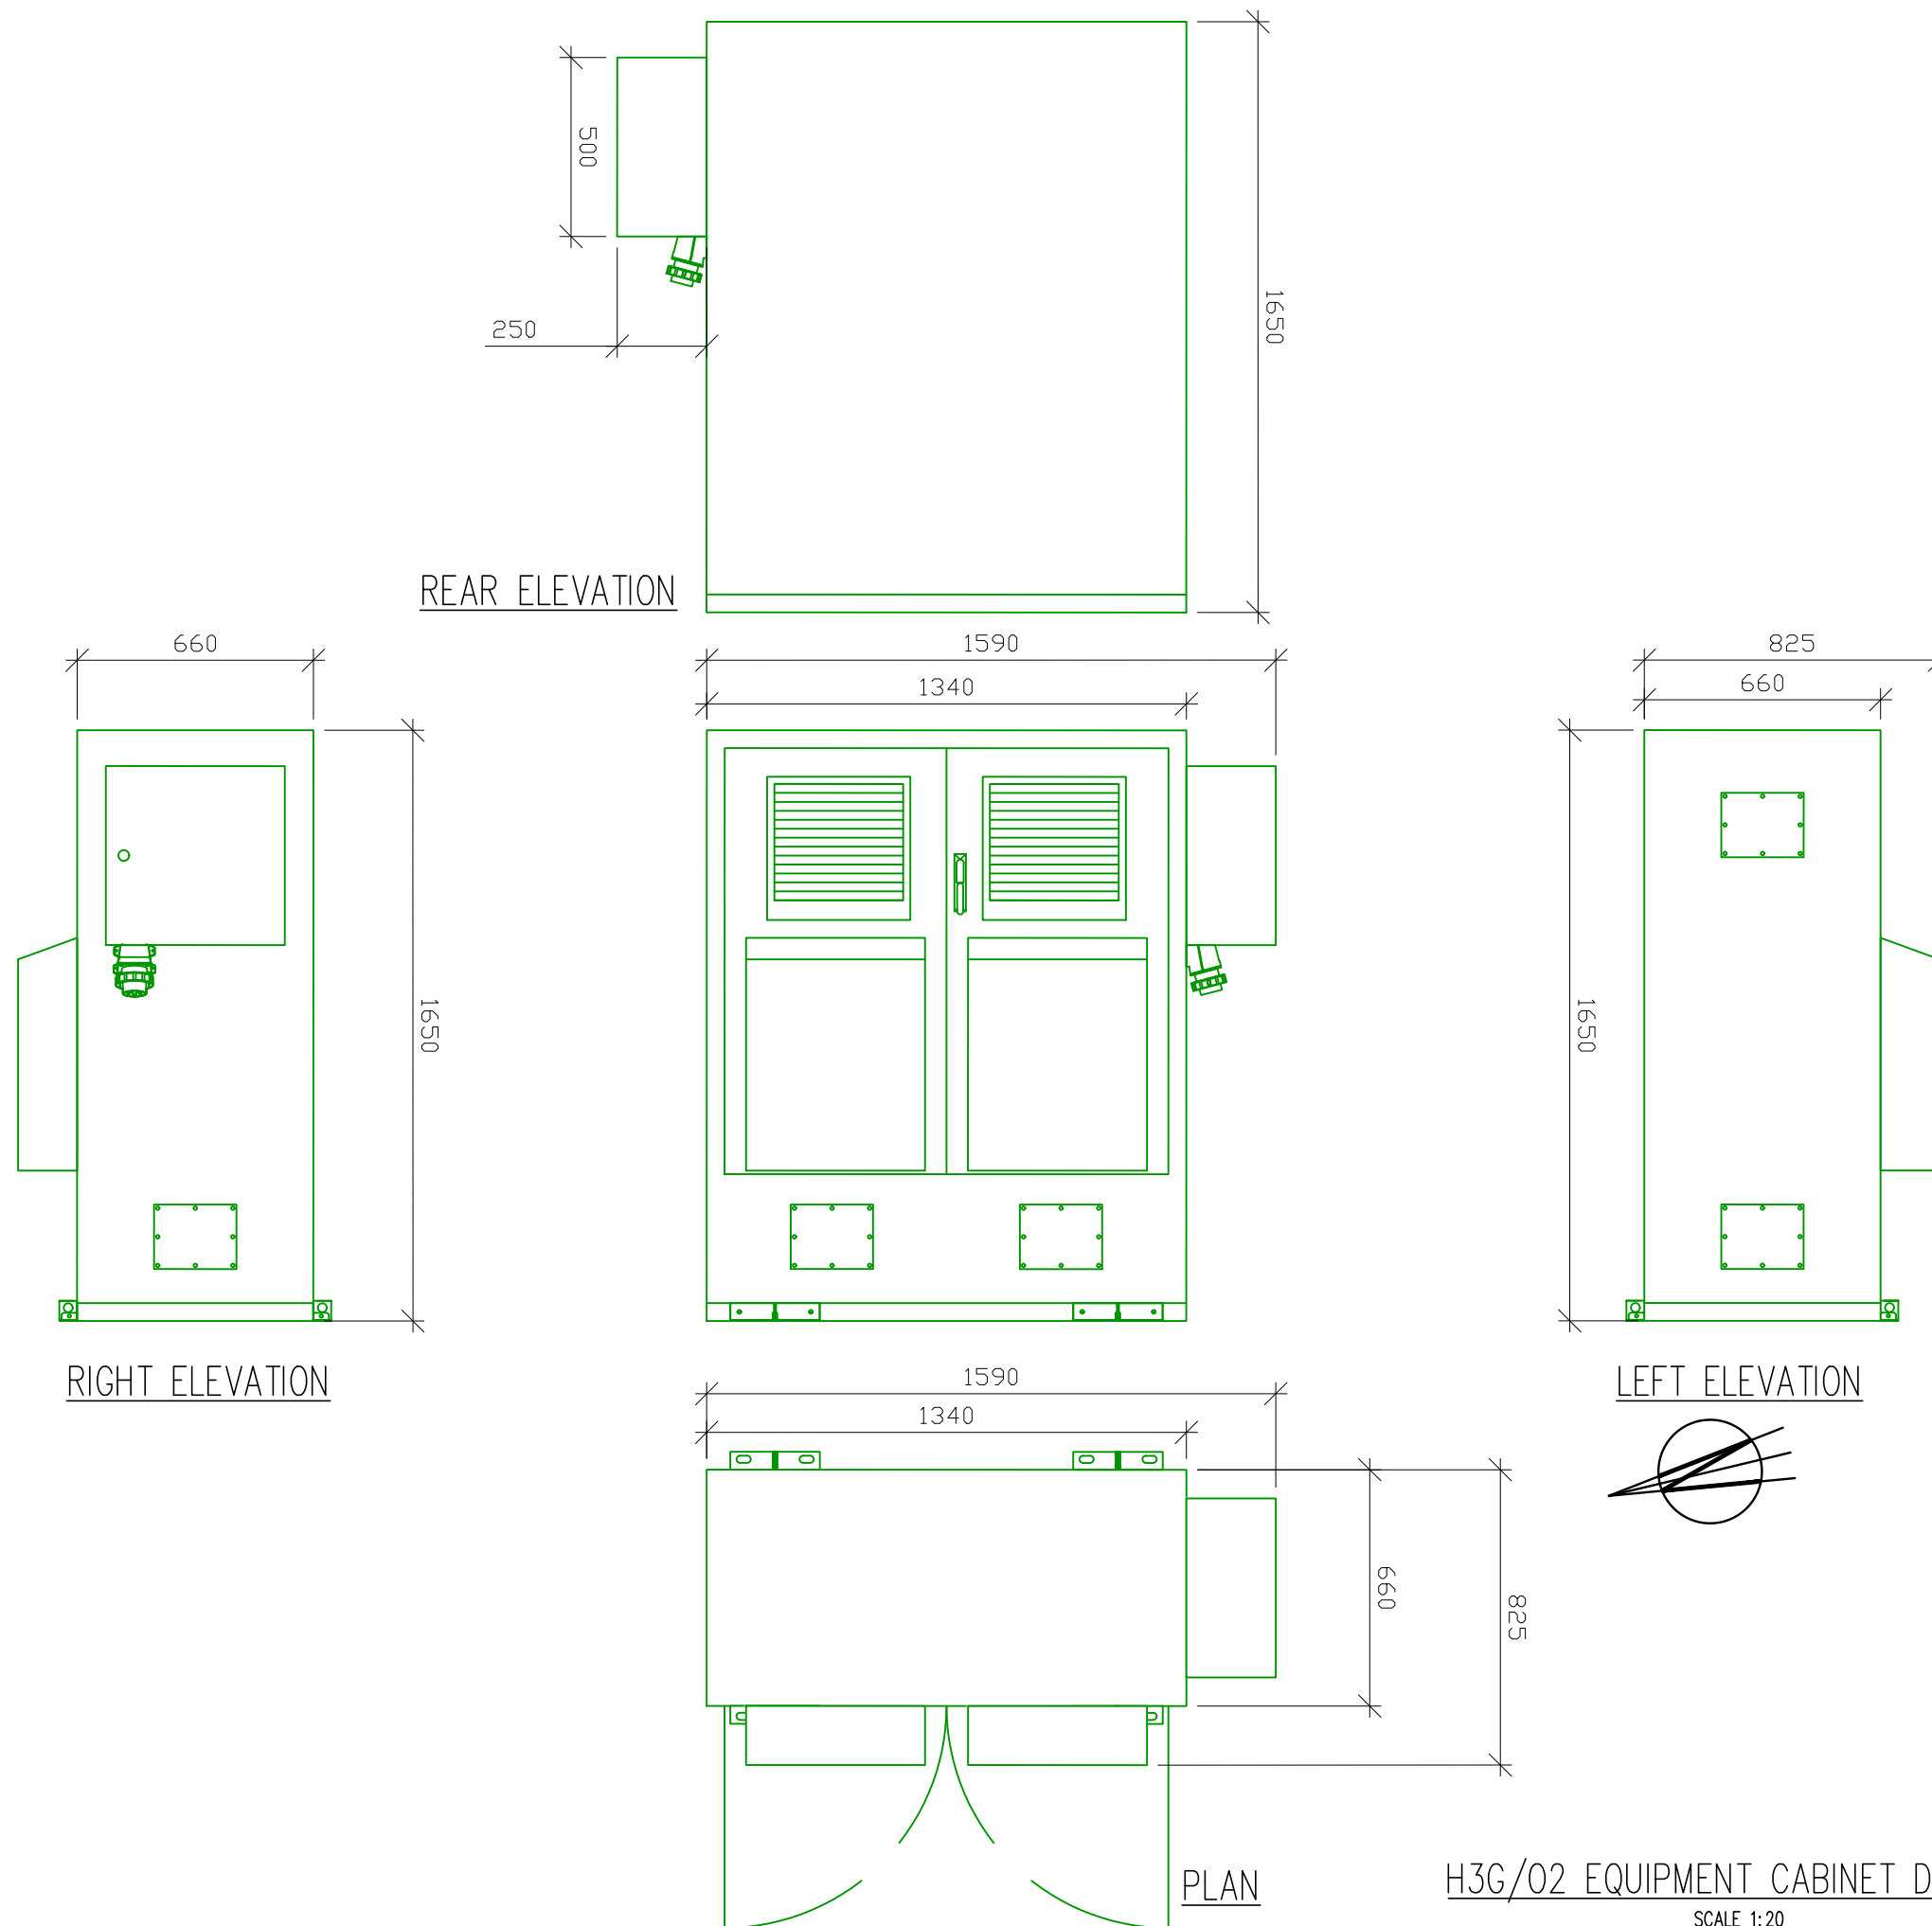

H3G/02 EQUIPMENT CABINET DETAILS
SCALE 1:20

-	FULL PLANNING DRAWING	09.06.26	JK	JC
No.	Revision	Date	By	Ckd
 2rn Block B, Cookstown Court, Old Belgard Rd, Tallaght, Dublin 24, Ireland. Tel. +353.1.208 22 59 Email: 2rn@2rn.ie				
charterhouse INFRASTRUCTURE CONSULTANTS				
PLANNING				
Site No.		19227		
Original No. Host		—		
Original No. Guest 1		—		
Original No. Guest 2		—		
Host Operator		—		
Site Name		BALLYDAVID TRANSMISSION STATION Co. KERRY		
Title		MOBILE TELECOMMUNICATIONS INSTALLATION EQUIPMENT DETAILS 2		
Designed JK		Date 09.06.2026		
Drawn JK		Scale AS SHOWN Rev. —		
Dwg No. 19227-P-12				

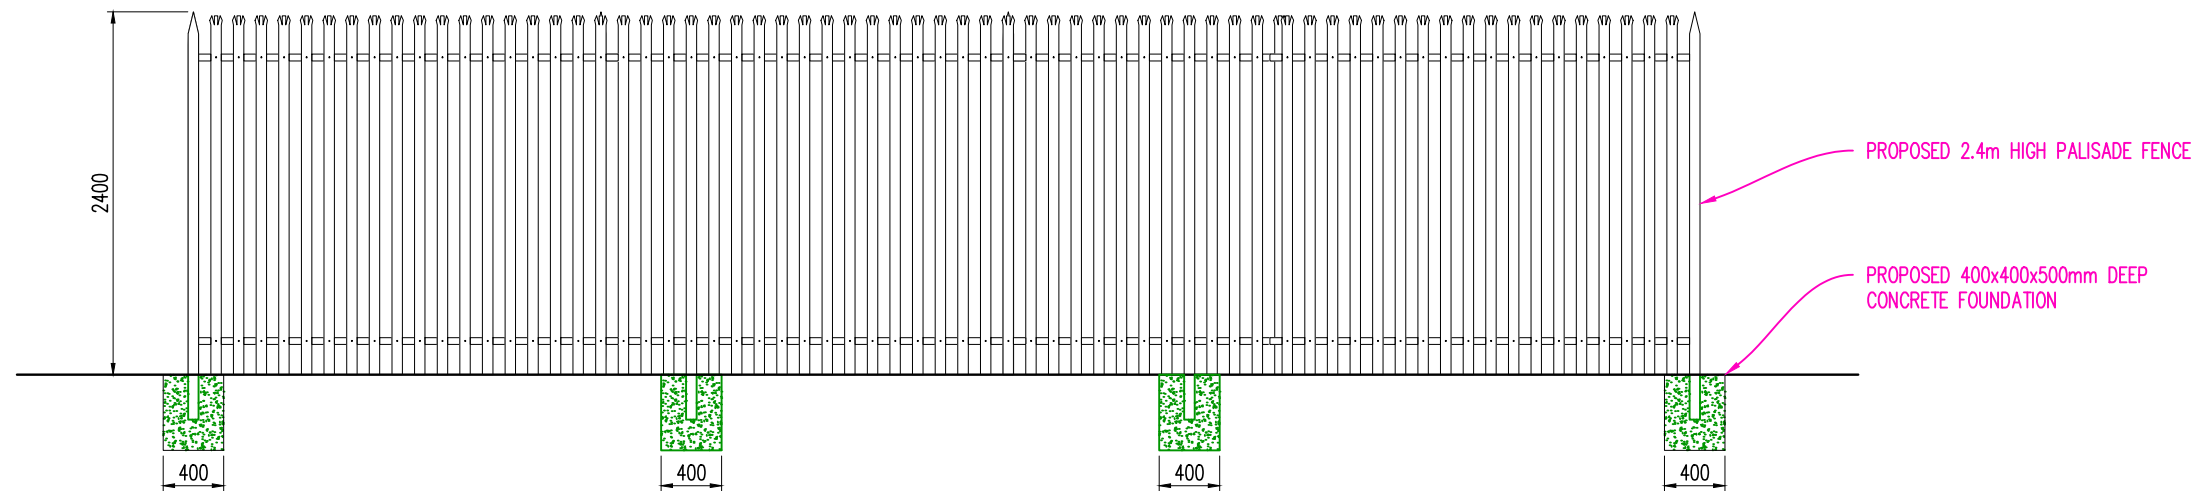

PALISADE FENCE DETAILS
SCALE 1:50

-	FULL PLANNING DRAWING	09.06.26	JK	JC
No.	Revision	Date	By	Ckd



2rn
Block B,
Cookstown Court,
Old Belgard Rd,
Tallaght,
Dublin 24,
Ireland.
Tel. +353.1.208 22 59
Email: 2rn@2rn.ie



PLANNING

Site No.	19227
Original No. Host	-
Original No. Guest 1	-
Original No. Guest 2	-
Host Operator	-
Site Name	BALLYDAVID TRANSMISSION STATION Co. KERRY
Title	MOBILE TELECOMMUNICATIONS INSTALLATION PALISADE FENCE DETAILS
Designed JK	Date 09.06.2026
Drawn JK	Scale AS SHOWN Rev. -
Dwg No.	19227-P-13