




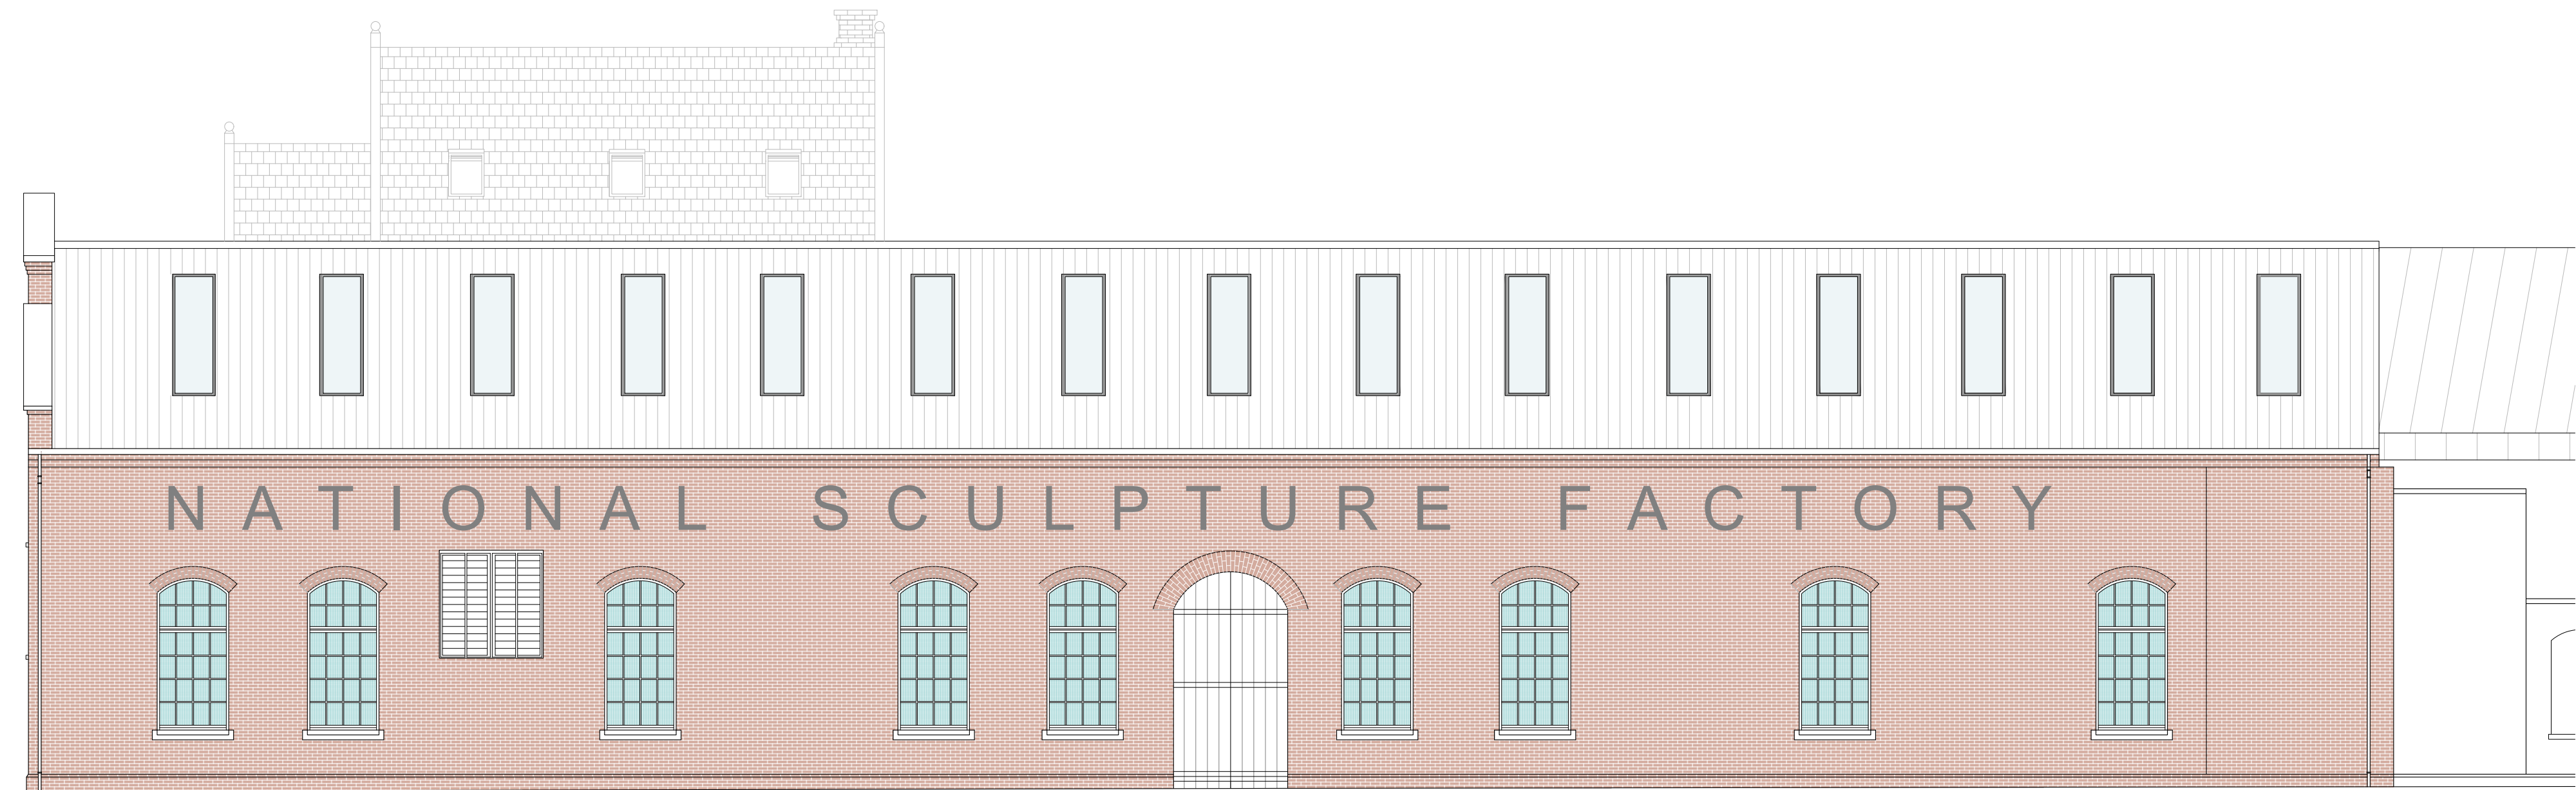

1 Existing West Elevation
SY100 1:100

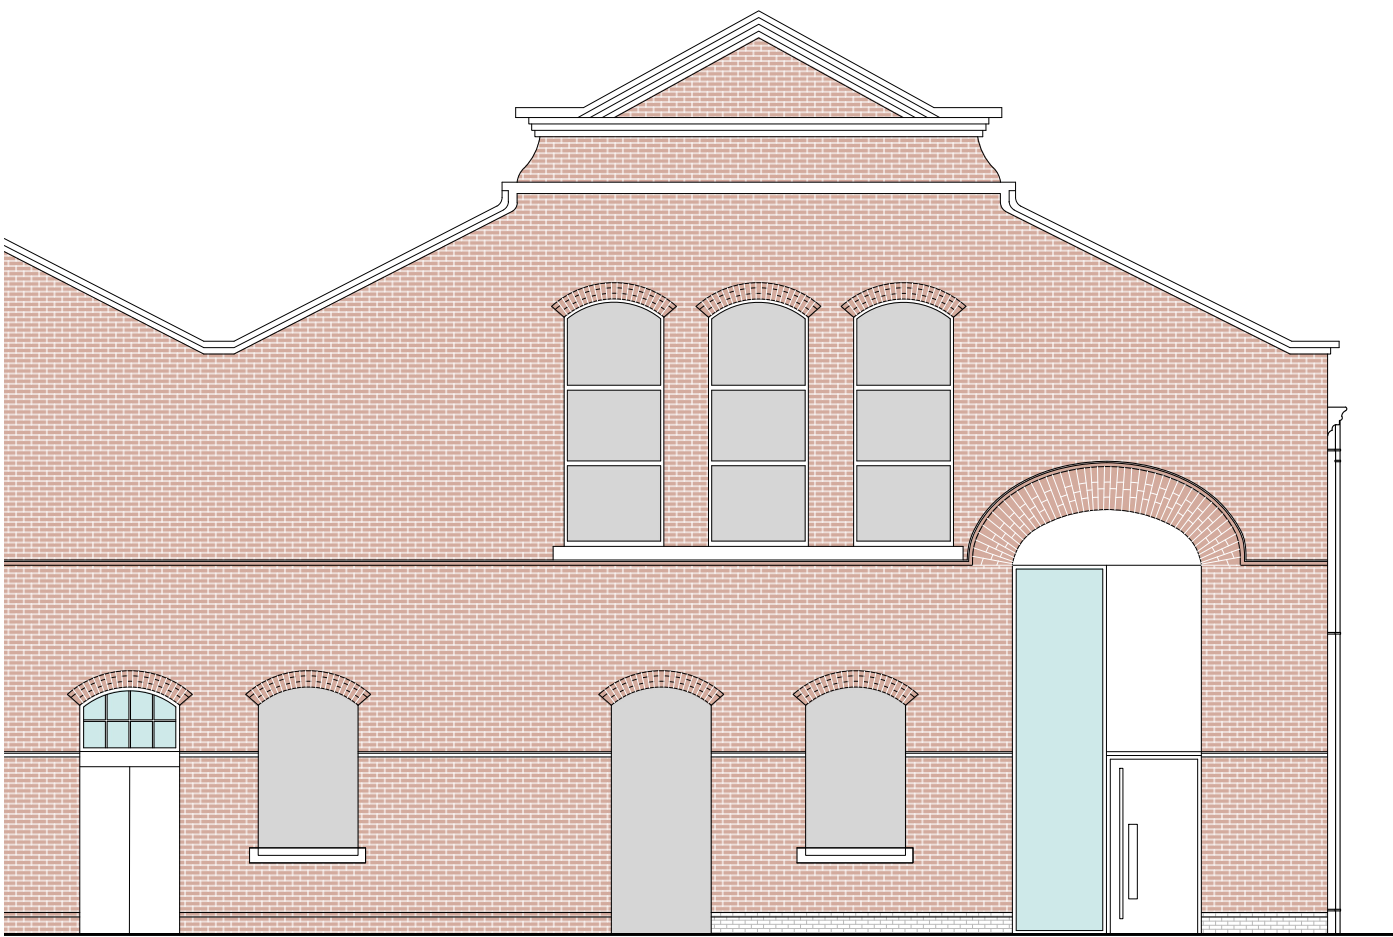


4 Existing North Elevation
SY100 1:100

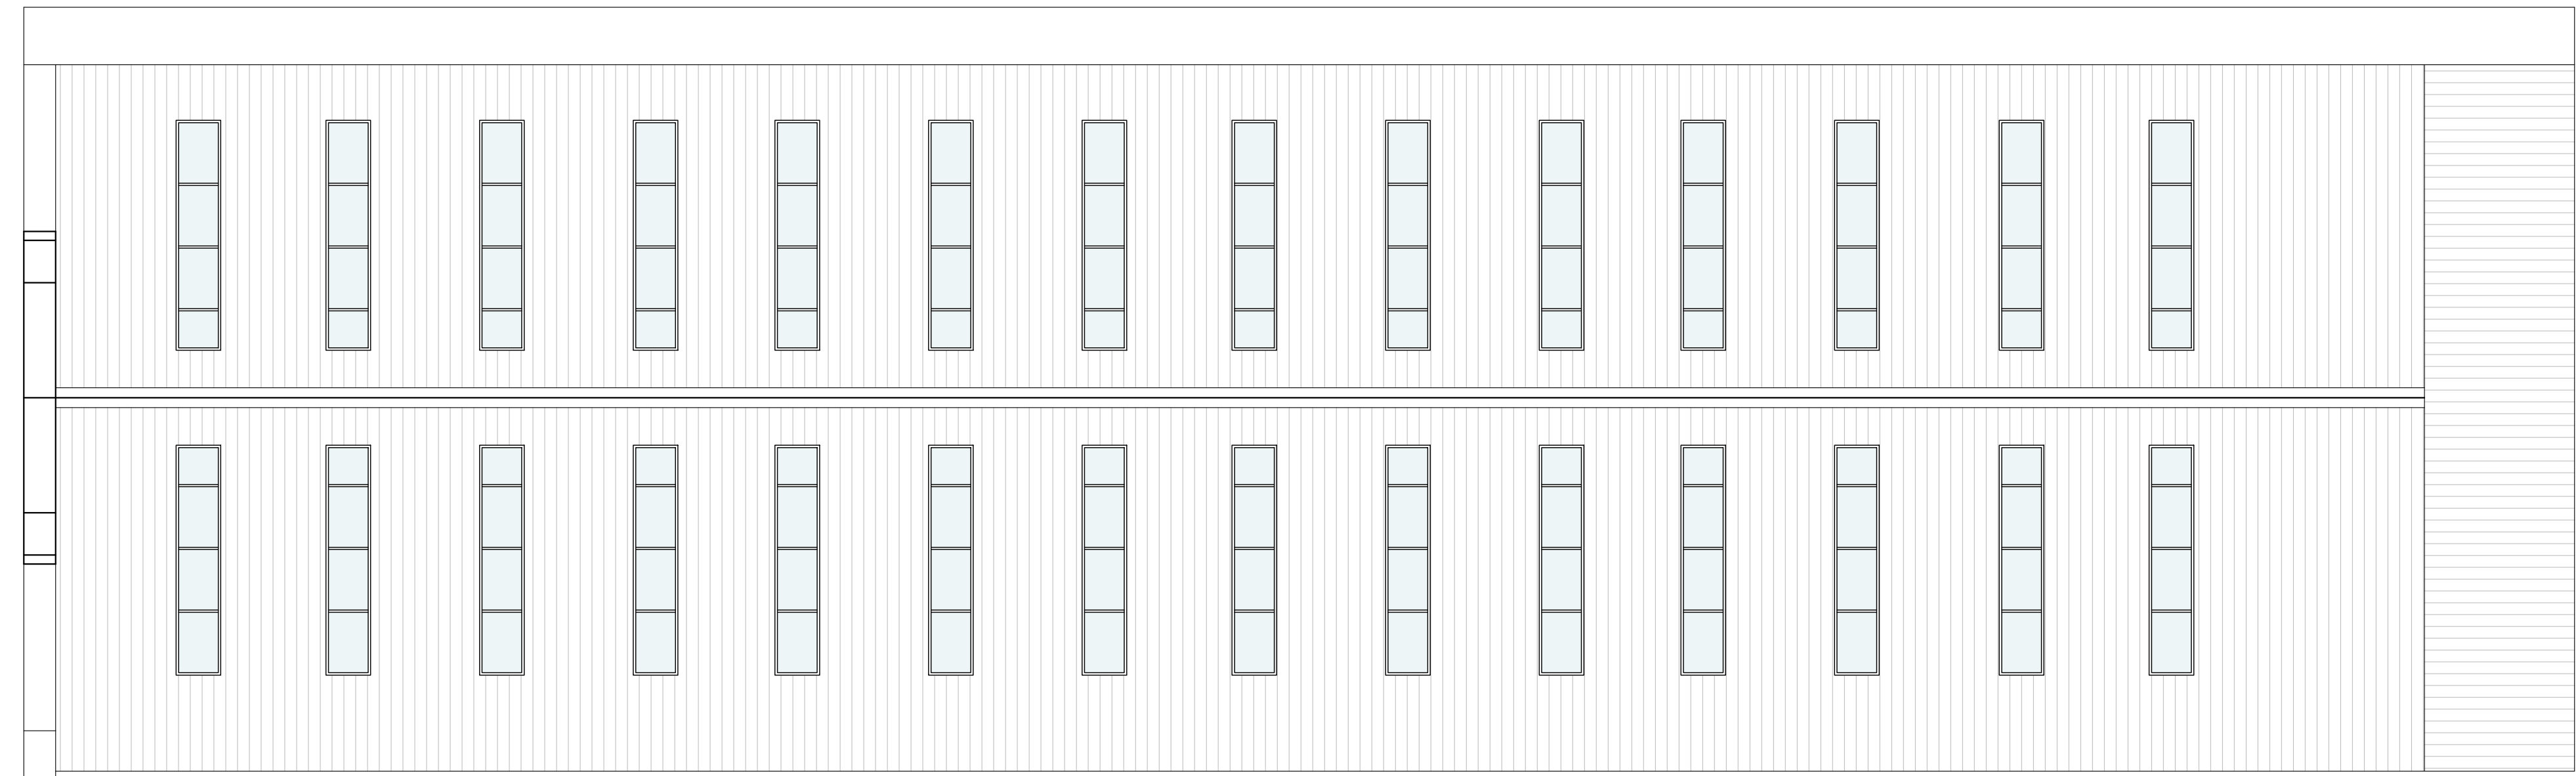

2 Existing Roof Plan
SY100 1:100



5 Existing Section
SY100 1:100

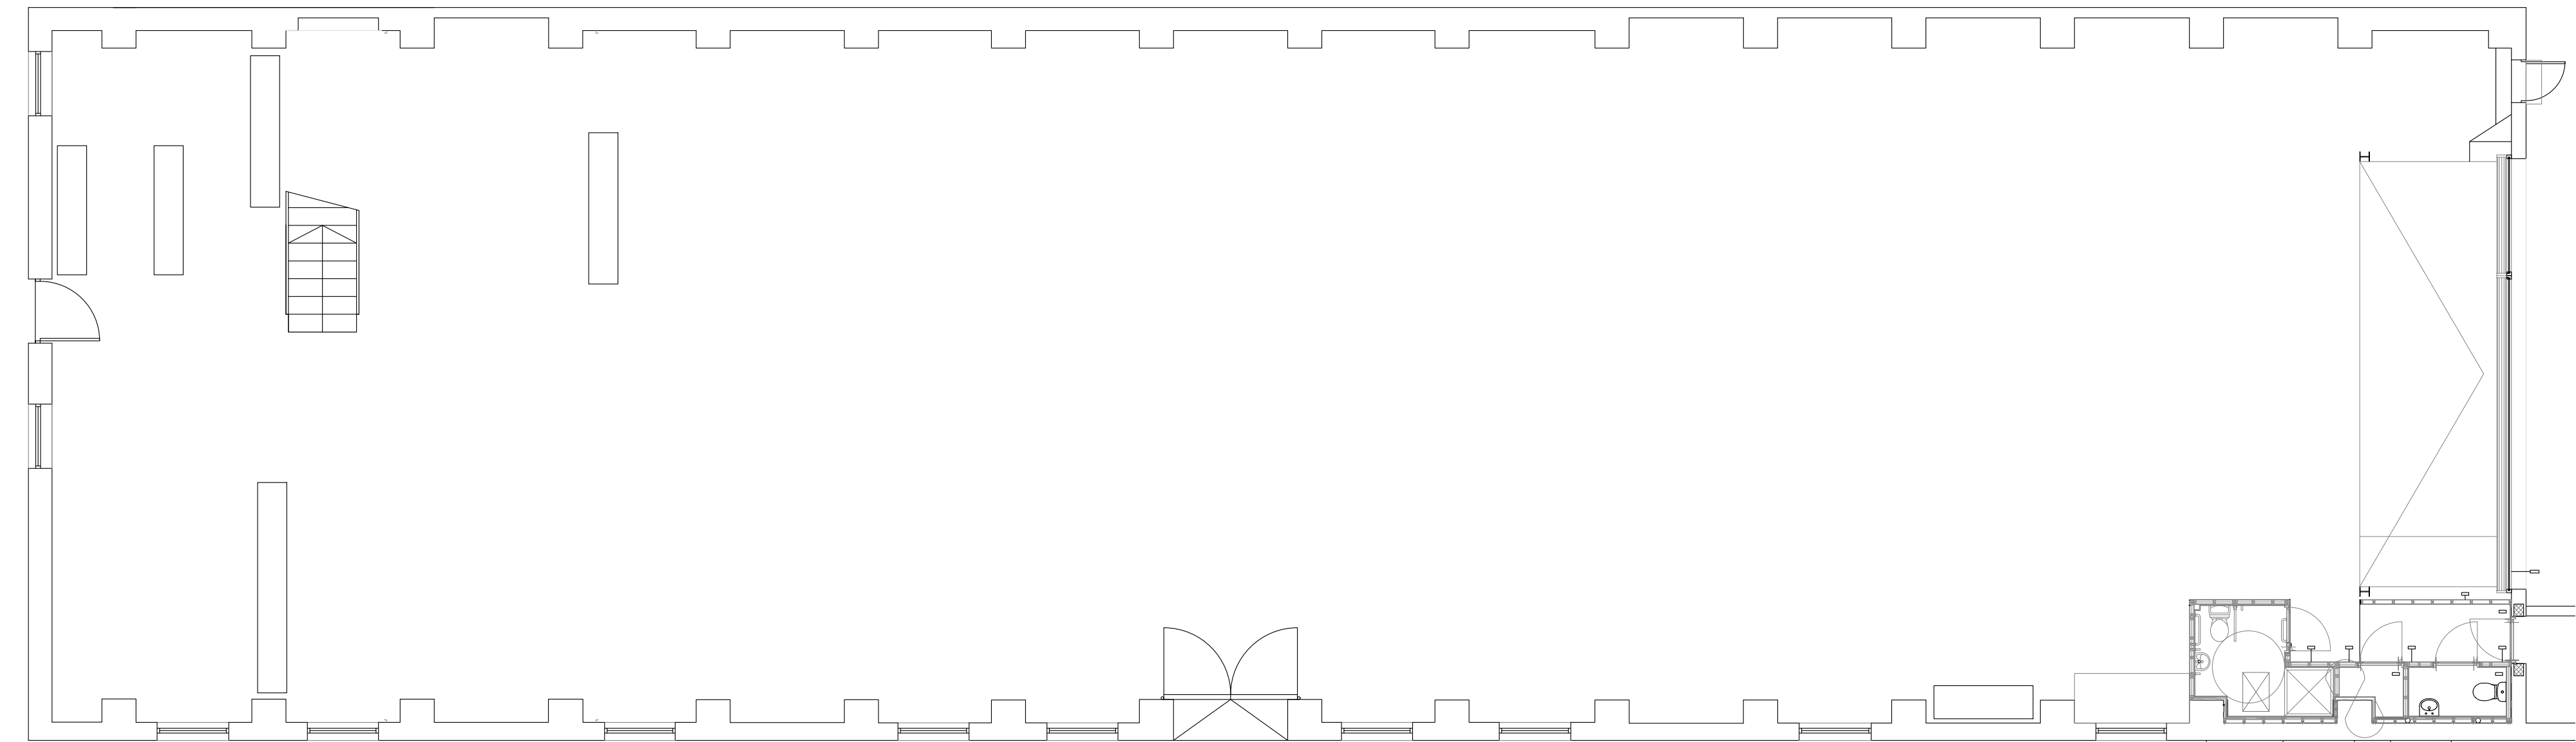

3 Existing Ground Floor Plan
SY100 1:100

IMPORTANT TO READ
© THIS DRAWING IS COPYRIGHT
ALL CONSTRUCTION MATERIALS, SERVICES AND
REGULATIONS TO BE IN ACCORDANCE WITH ALL BUILDING
REGULATIONS AND CODES OF PRACTICE AT TIME OF CONSTRUCTION.
ALL SUBCONTRACTORS ARE SOLEMENLY RESPONSIBLE FOR ENSURING
COMPLIANCE WITH REGULATIONS WITHIN THEIR OWN TRADE. ALL
TENDERS TO OTHERS ORIGINATING ON SITE THEIR TO CONSTRUCTION OR
PUBLICATION SHALL BE RESPONSIBLE TO BE TAKEN ONLY ARCHITECTS
TO BE INFORMED IMMEDIATELY OF ANY DISCREPANCIES BEFORE WORK
PROCEEDS. IF IN DOUBT, ASK

TENDER	11/01/2024	1.0	RD
DRAWING ISSUED FOR	DATE	REVISION	REV BY
LAST SAVED BY: Rev: 04/04/2024 07:2024 BY: JJ LL			

JCA Architects
T +353 (0)21 439 3800
E architects@jca.ie
www.jca.ie
Cork Office
27/29 Washington Street,
Cork, T12 WNB8
Meath Office
St. Albert's House, Old Navan Road,
Dunboyne, Co. Meath, A88K856

SURVEY

JOB TITLE
**NATIONAL SCULPTURE
FACTORY
CORK CITY COUNCIL**

DATE 9-Jul-26	SCALE 1:100	REV 1.0	DRAWN RD	CHECKED GOC
DWG TITLE EXISTING DRAWINGS	DWG NUMBER SY-100	PROJECT NUMBER 26043		