



DO NOT SCALE from this drawing. Only figured dimensions are to be used.
This drawing is the copyright of MOLONEY O' BEIRNE. Any discrepancies between this drawing and other information shall be reported to the ER.

Construction should ONLY proceed from The Works Requirements or as amended/clarified per the contract conditions. Should any site personnel, or those employed to carry out works on their behalf, choose alternative materials or components to those specified by MOLONEY O'BEIRNE without reference and agreement with MOLONEY O'BEIRNE, then they do so entirely at their own risk

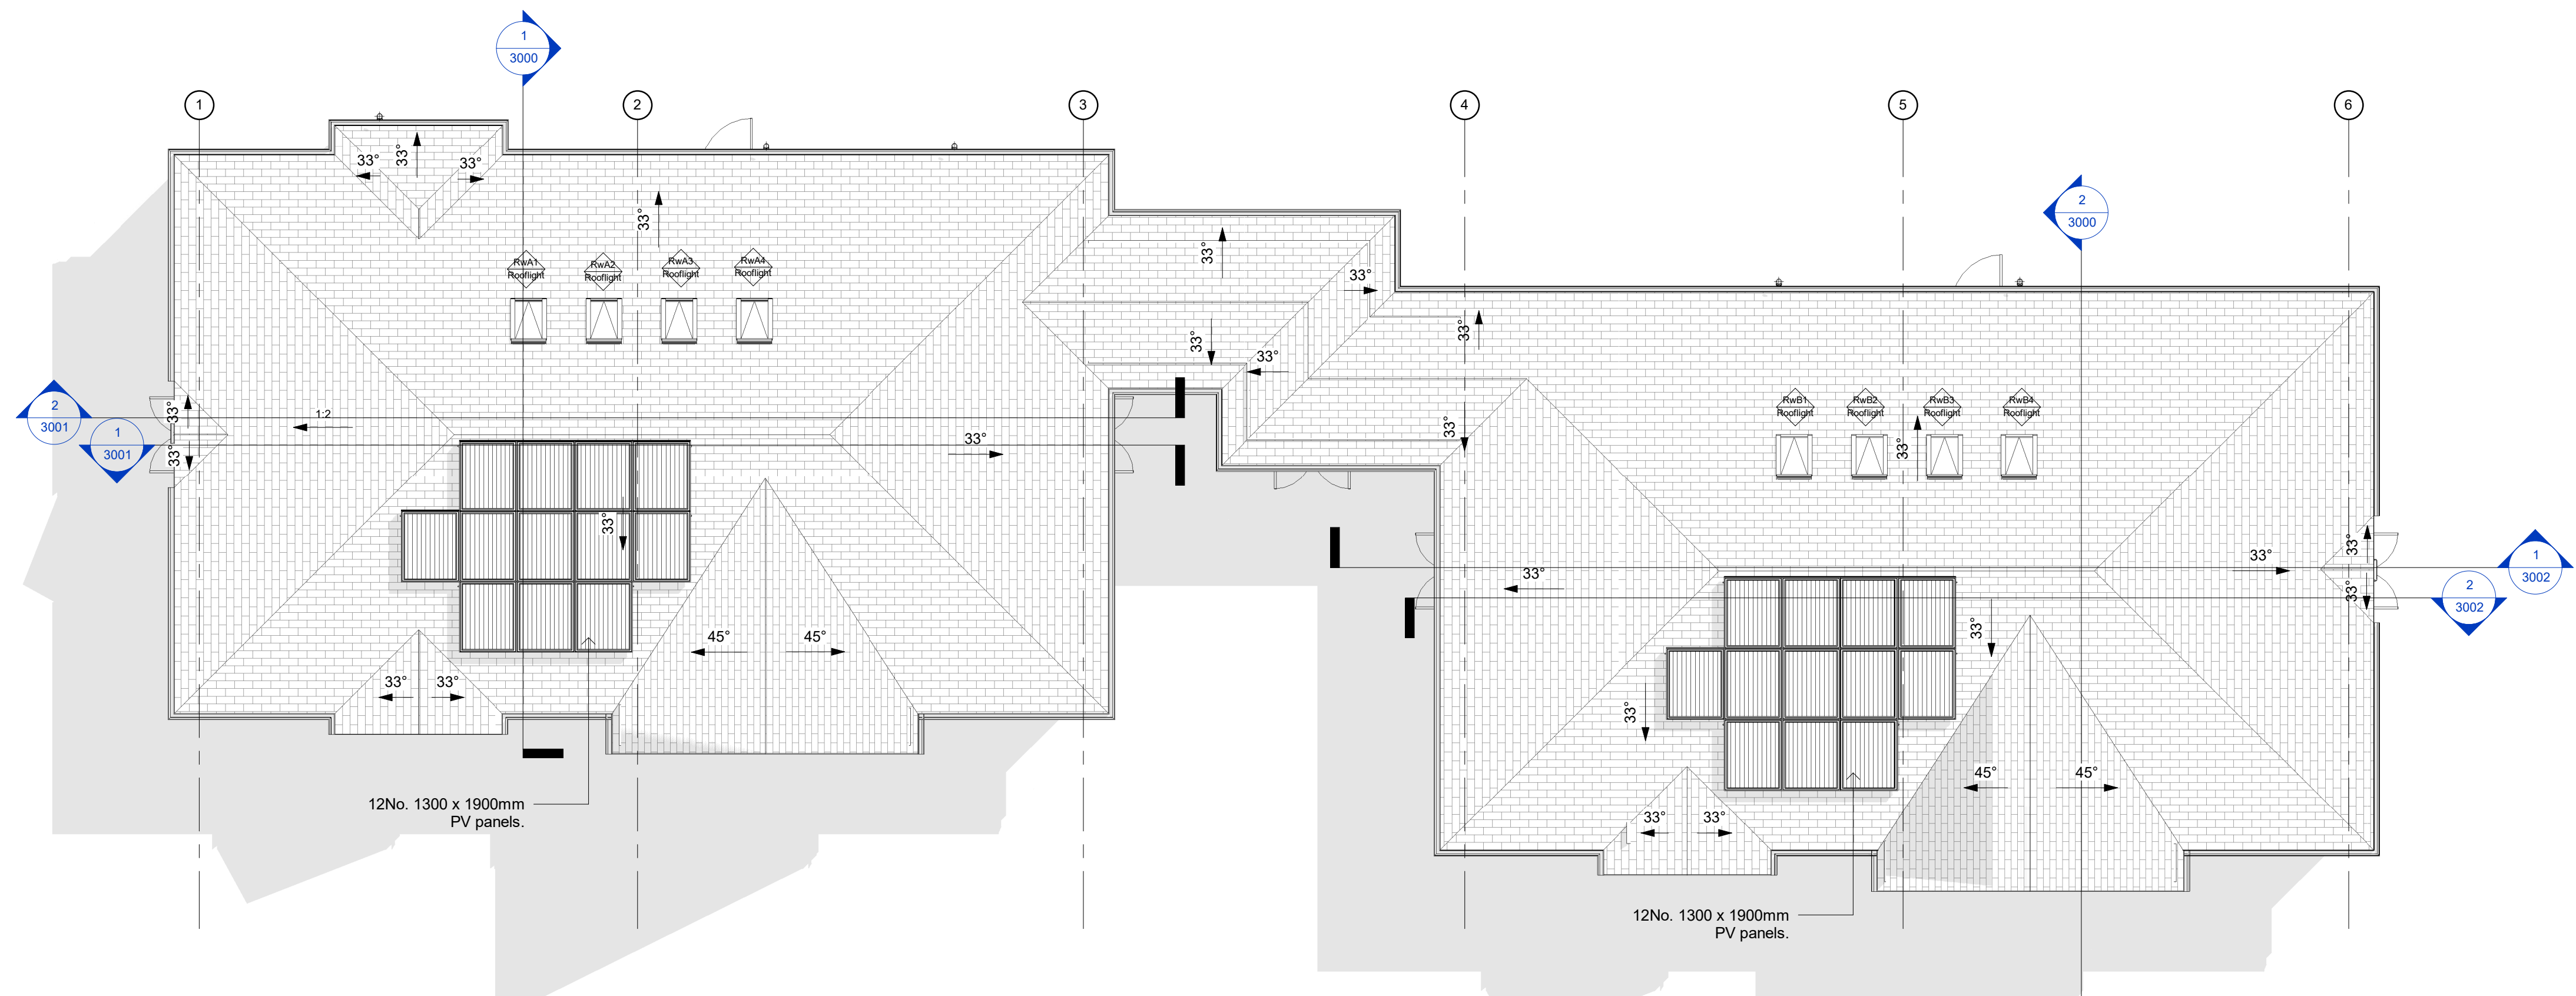

2000 2
1: 100 @ A1
Proposed Roof Plan

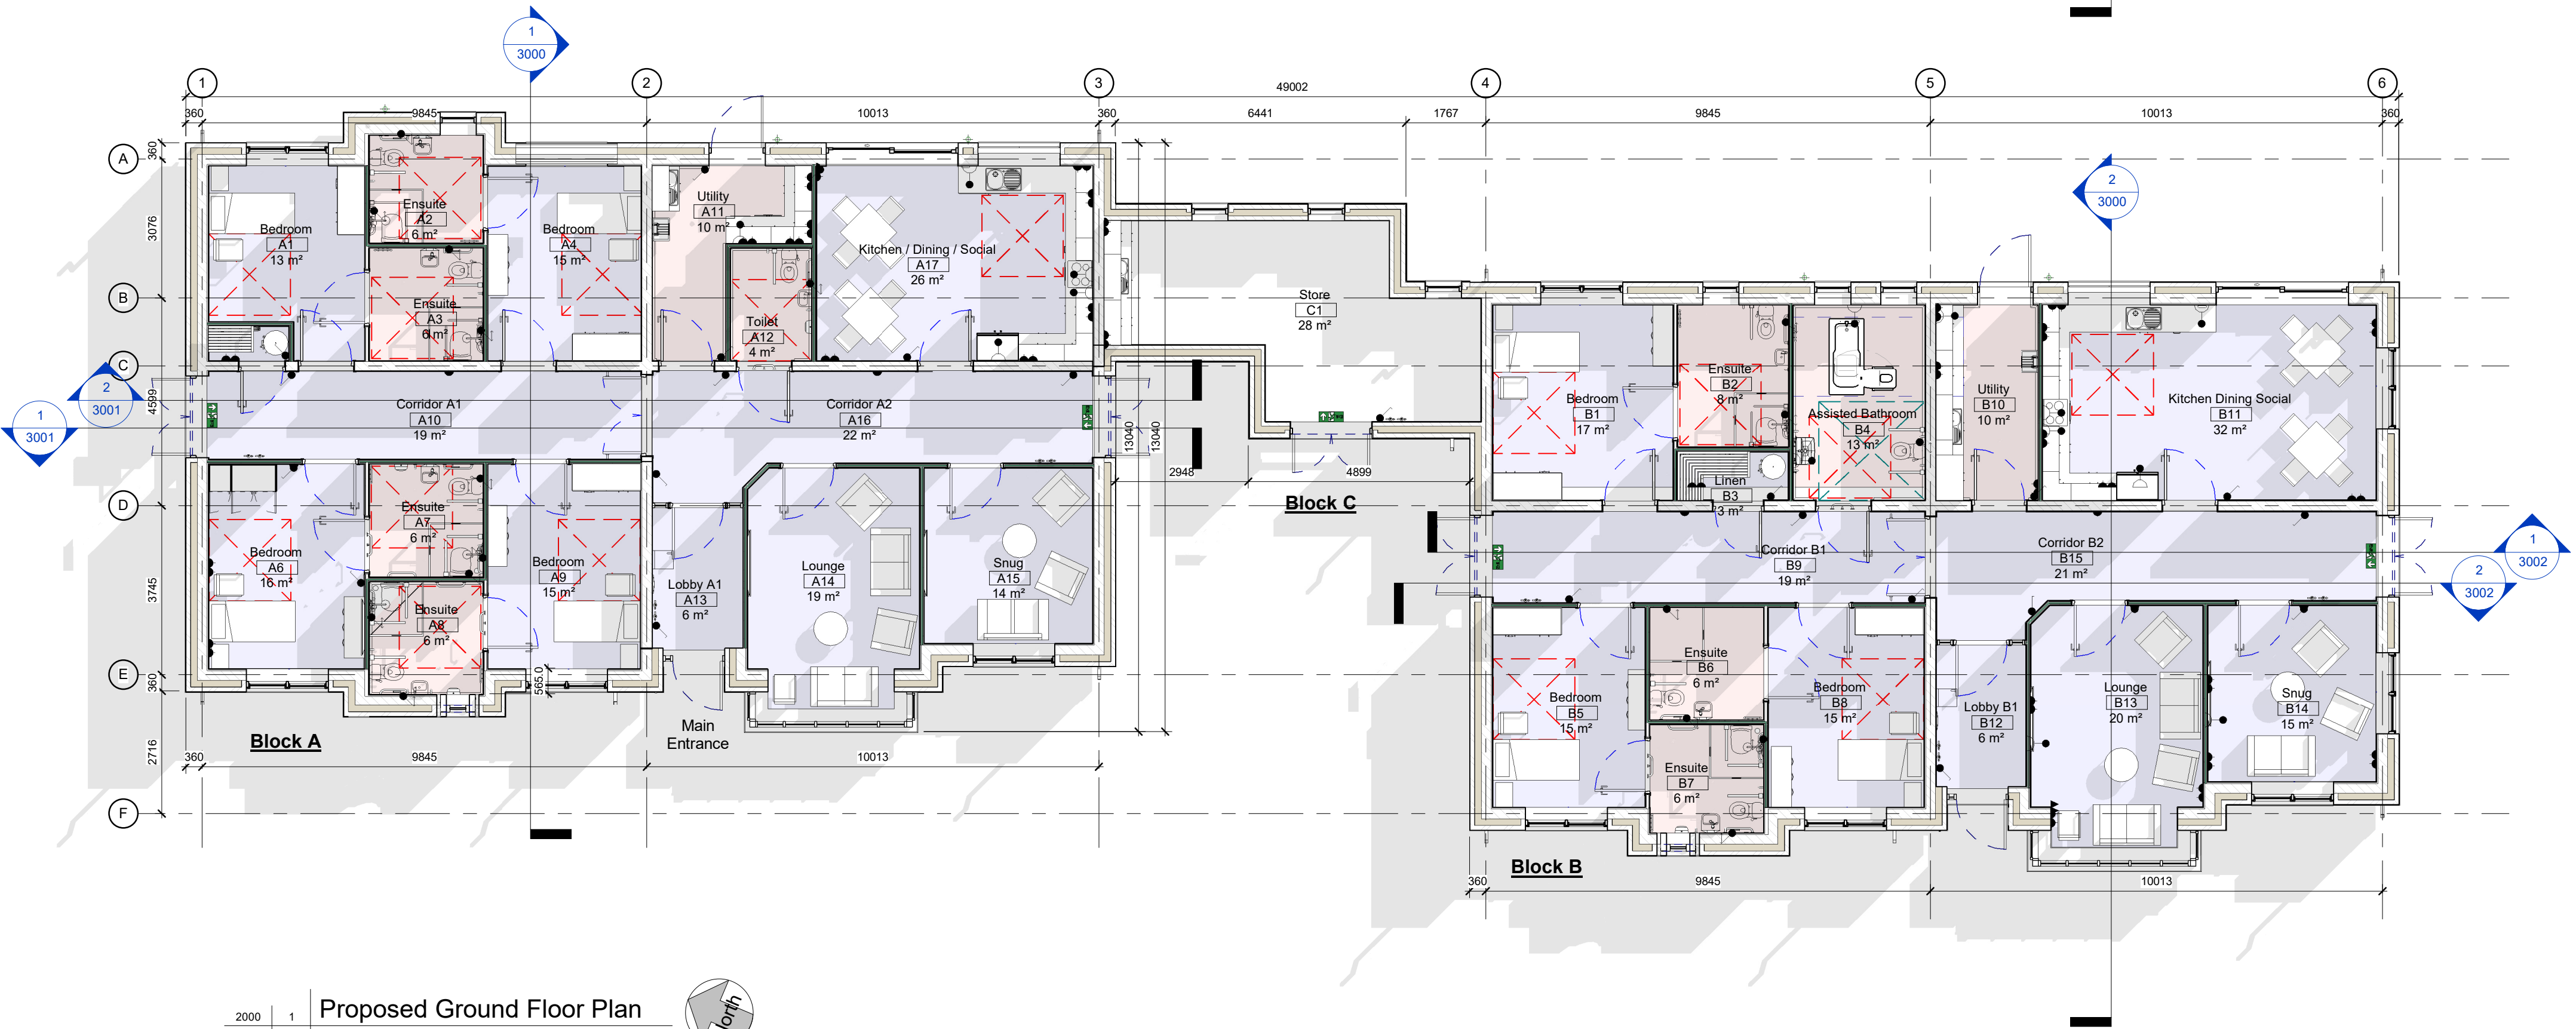

2000 1
1: 100 @ A1
Proposed Ground Floor Plan

Issued for Tender.

26-08-26

Revisions		Date
Drawing Name	23020-MOB-0C-GF-DR-A-2000	Rev
Sheet Name		
Proposed Ground Floor Plan		
Blocks A, B & C and Roof Plan		
Scale at	1 : 100	Drawn J.Owens
Date	June 2024	Checked B.Moloney

Project
Tierney Street, Ardee,
Co. Louth

Client
St. John of God
Housing Association

Issue
TENDER

Project Code
23020



Oyster Point,
Temple Road,
Blackrock, Co. Dublin
T (01) 4003200 F (01) 2108168 E mail@mob.ie

www.mob.ie