



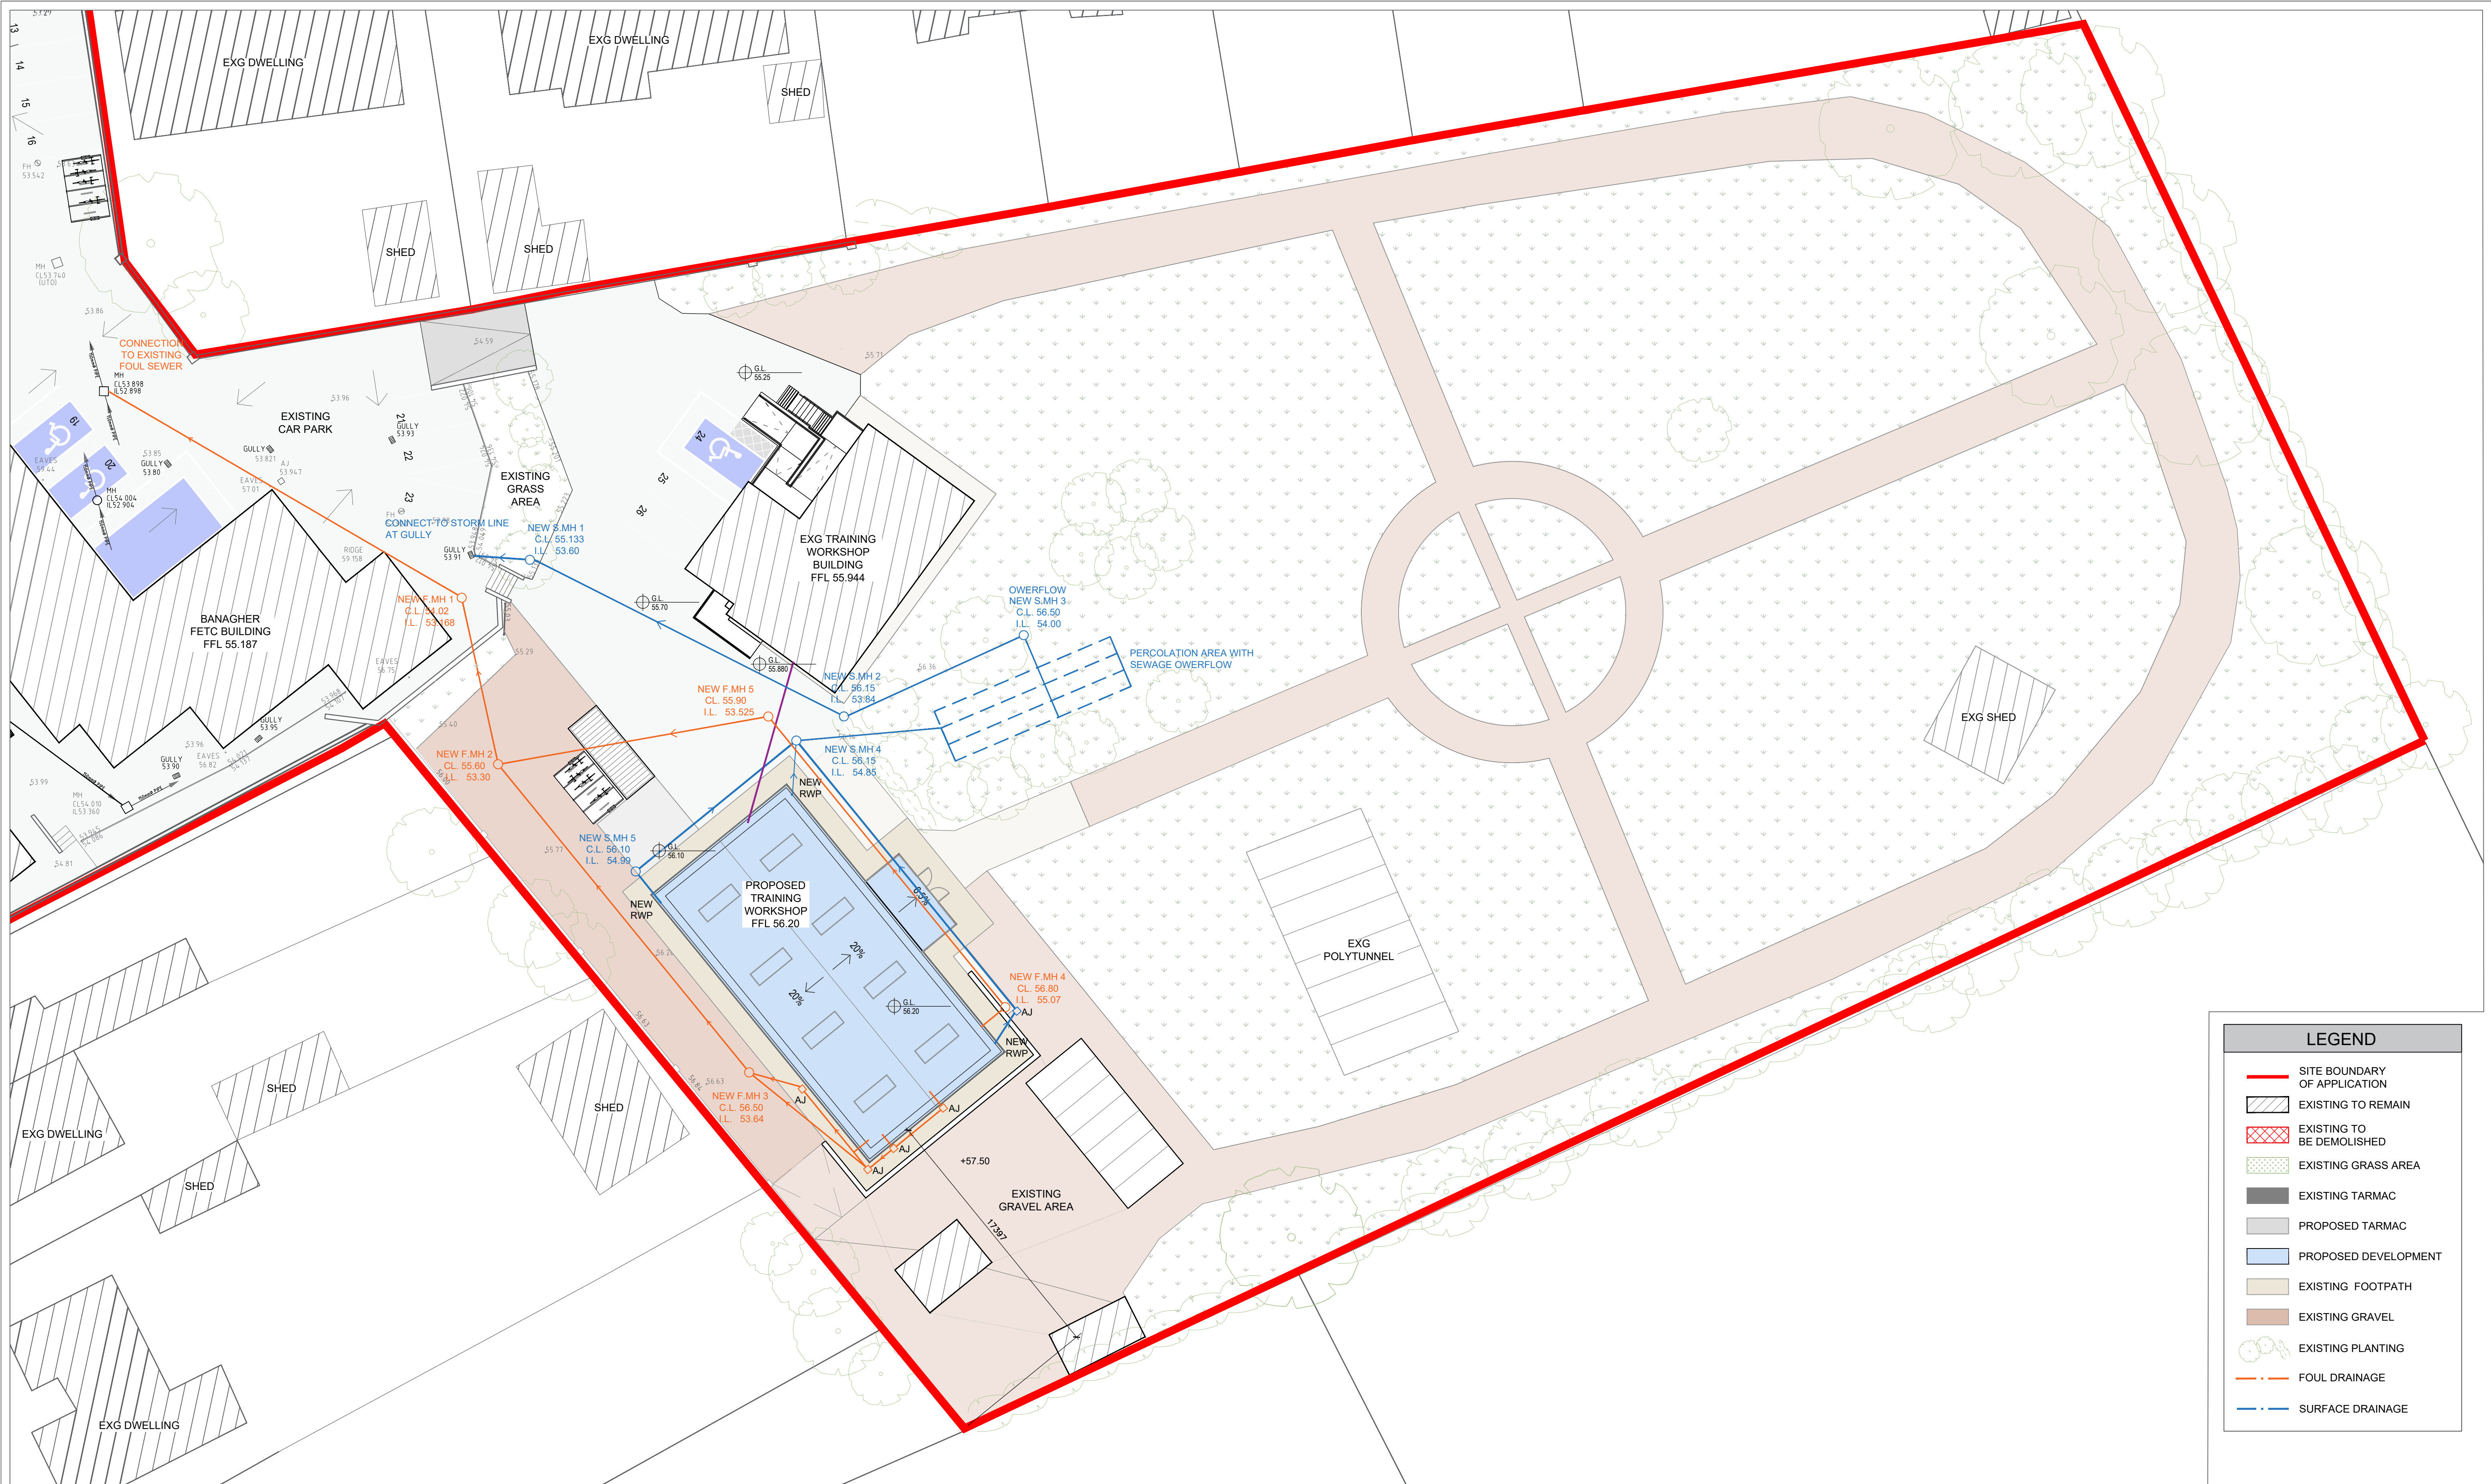

LEGEND	
	SITE BOUNDARY OF APPLICATION
	EXISTING TO REMAIN
	EXISTING TO BE DEMOLISHED
	EXISTING GRASS AREA
	EXISTING TARMAC
	PROPOSED TARMAC
	PROPOSED DEVELOPMENT
	EXISTING FOOTPATH
	EXISTING GRAVEL
	EXISTING PLANTING
	FOUL DRAINAGE
	SURFACE DRAINAGE

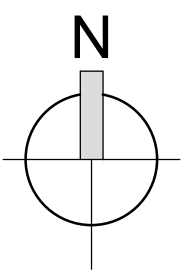

PROPOSED DRAINAGE LAYOUT PLAN

SCALE 1:200 @ A1

KENNY LYONS
Associates
Architects

Block 6
Central Business Park
Clonminch, Tullamore
Co. Offaly

Tel: 087 9324241
Fax: 087 9361345
office@kennylyons.ie

No.: Date: By: Revision:

Figured dimensions only to be taken from this drawing. All dimensions to be checked on site. Architects to be informed immediately of any discrepancies before work commences on site.
This drawing and any design hereon is copyright of Kenny Lyons + Associates Architects and must not be reproduced in whole or in part without their prior written consent.

Project: TRAINING WORKSHOP AT BANAGHER FET CENTRE
Site: MAIN STREET, BANAGHER, CO. OFFALY
Client: LAOIS AND OFFALY EDUCATION AND TRAINING BOARD

Title: PROPOSED DRAINAGE LAYOUT PLAN
Date: 24/10/2025
Scale: 1:200 @ A1
Drawn by: MB
Checked: CR

Rev: 2512-KLA-00-00-DR-A-005
VOLUME A.3.1. TENDER ISSUE

© 2025