




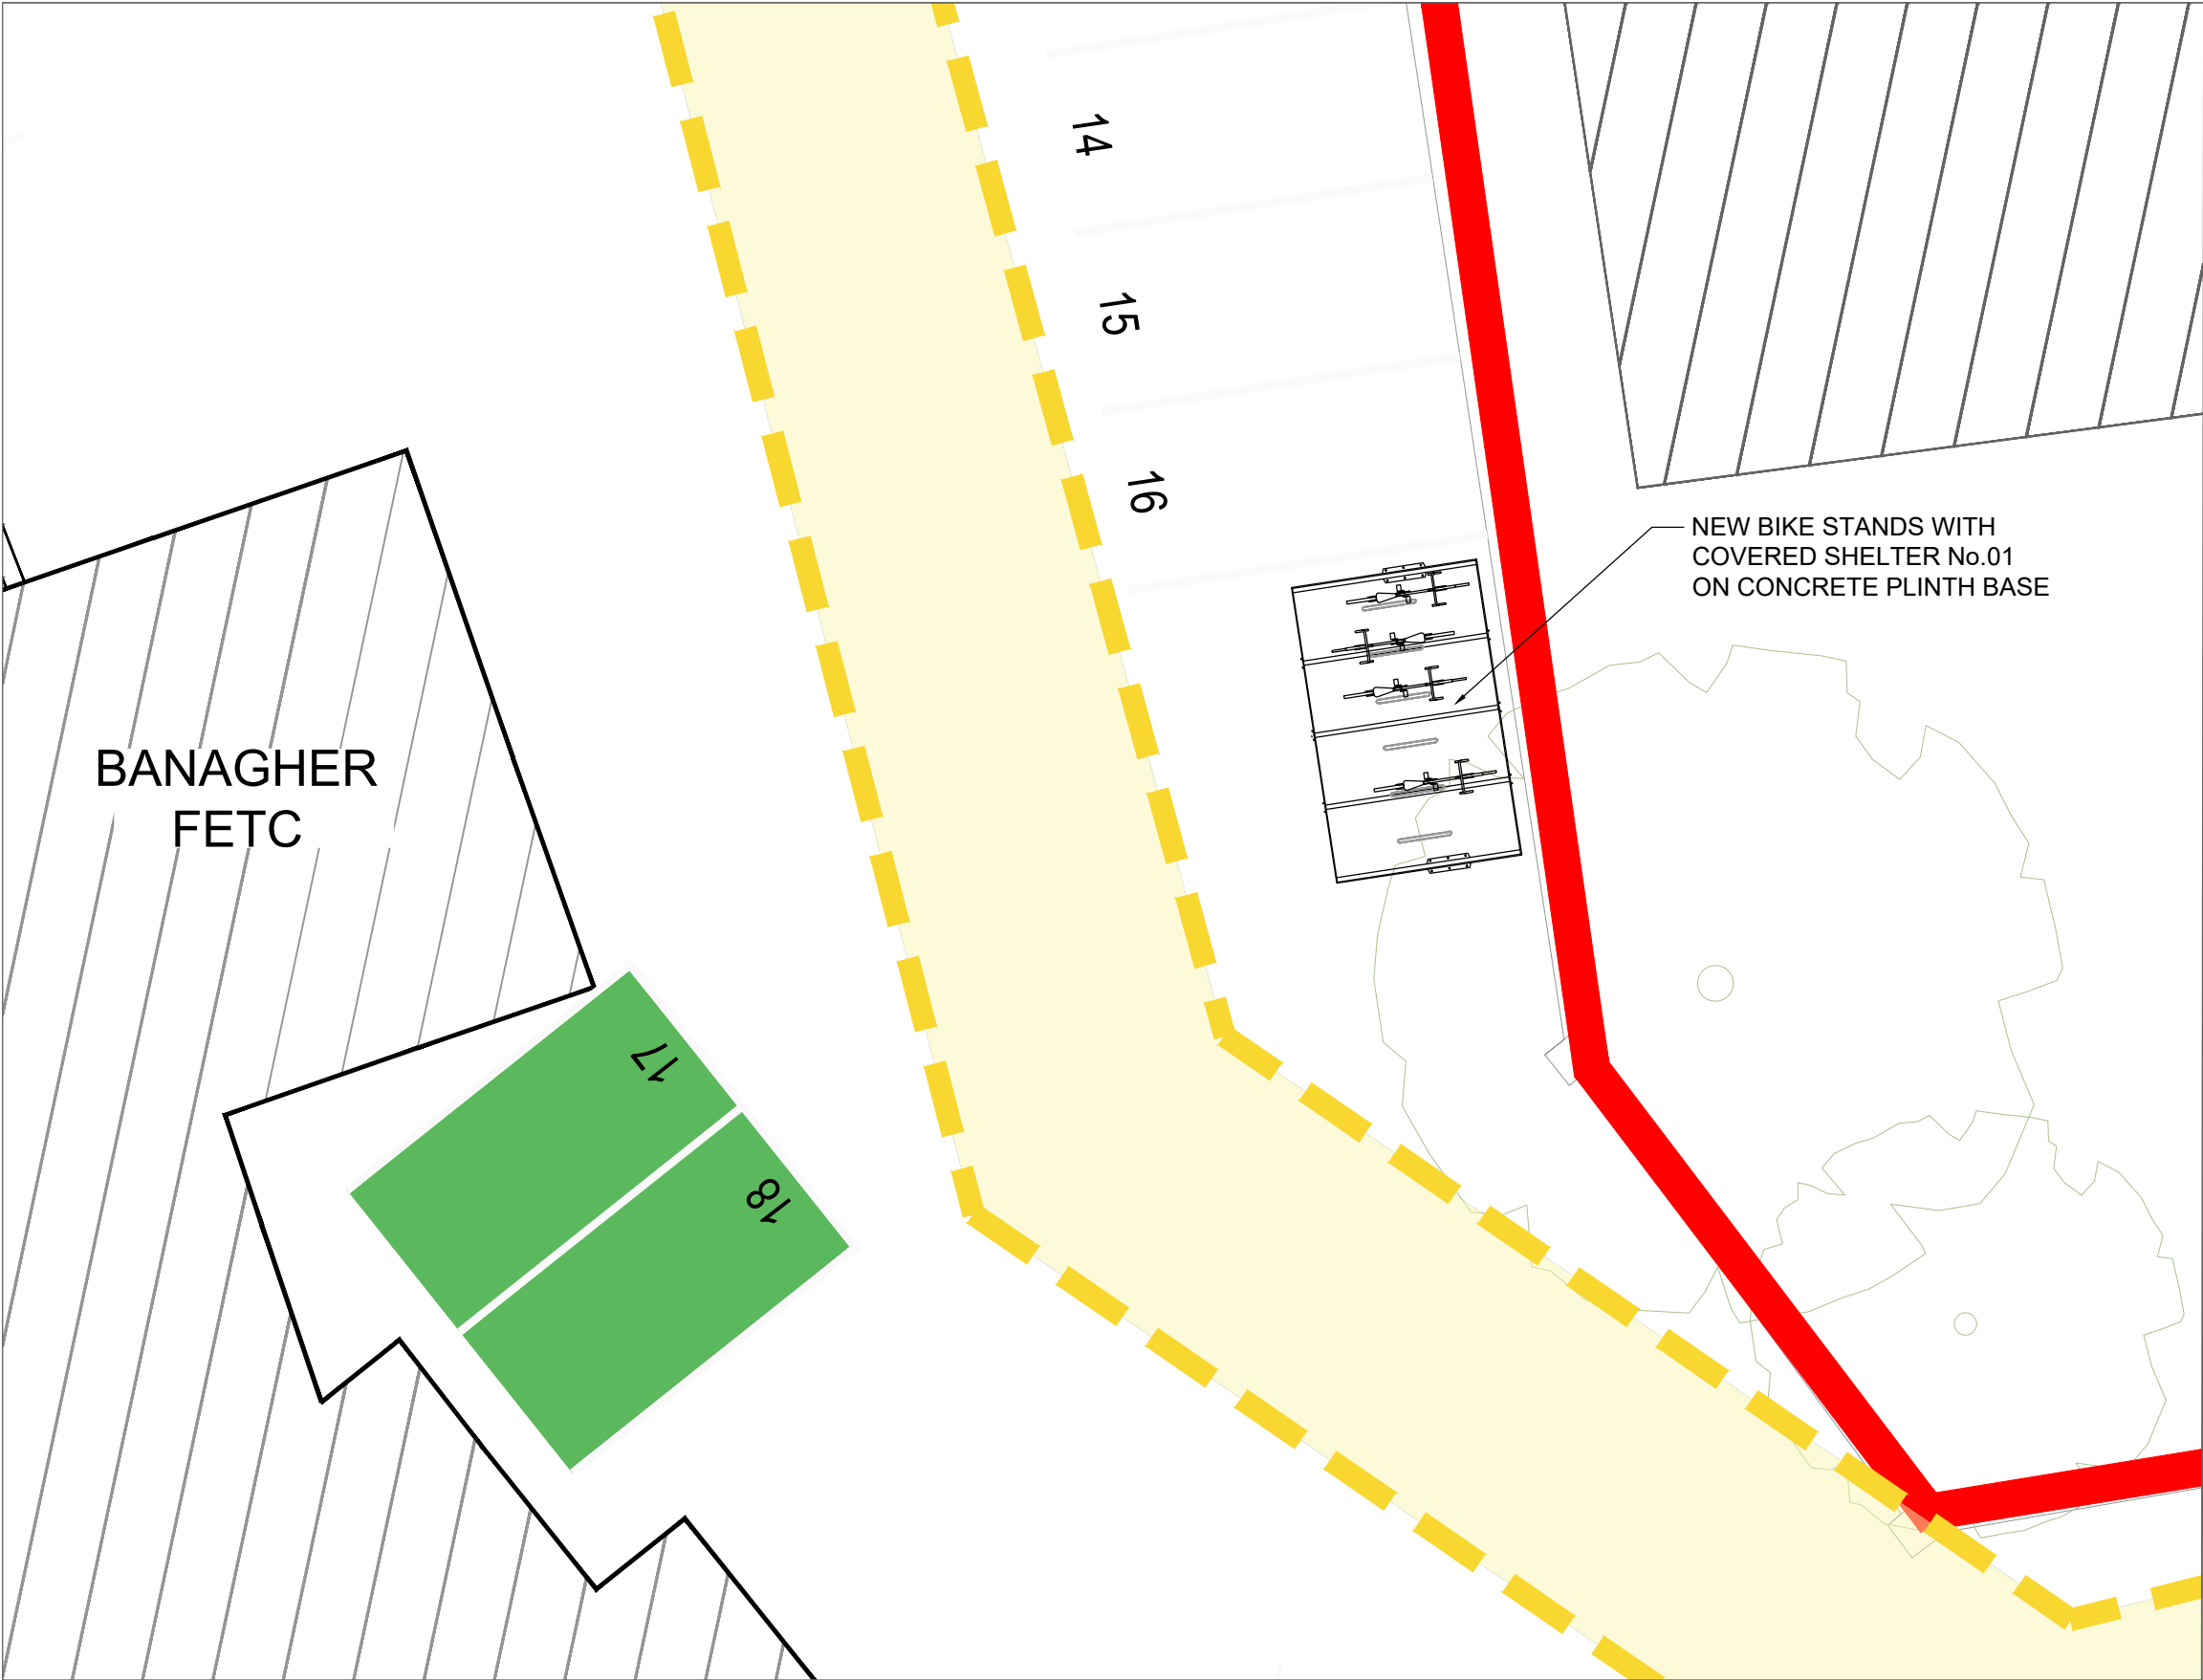


PLAN - LOCATION BICYCLE SHELTER 01
SCALE 1:100

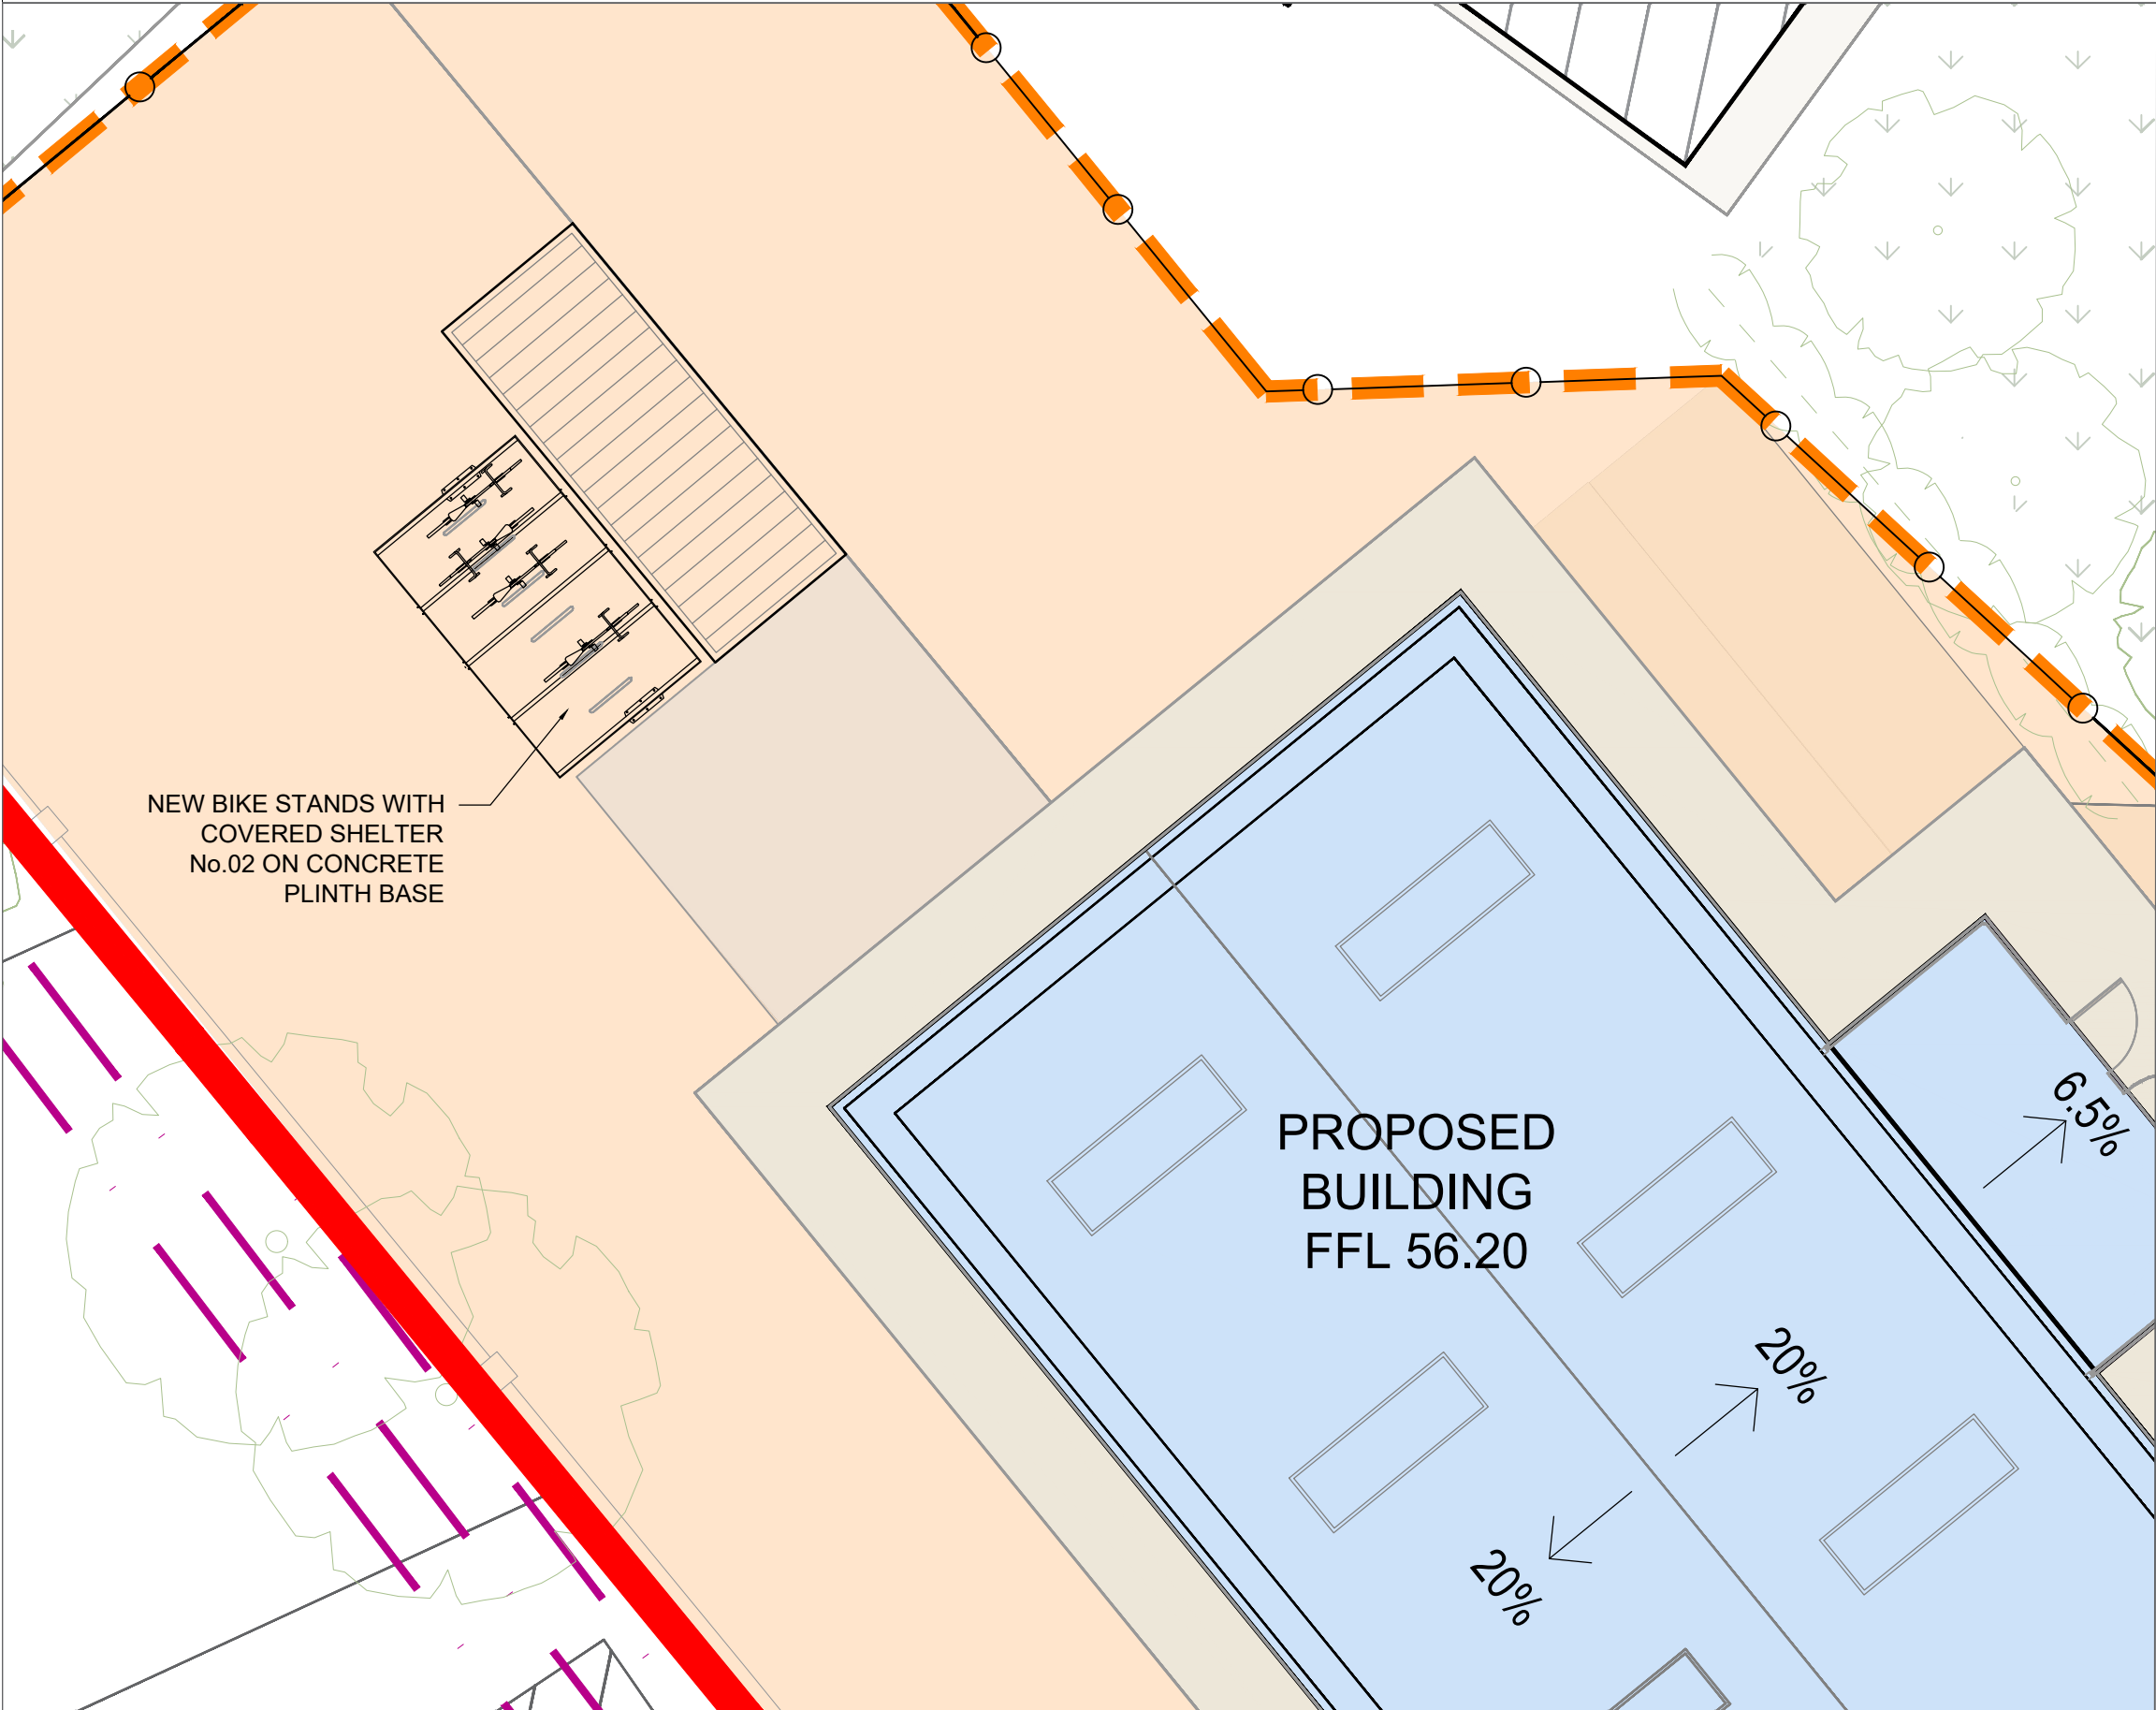


PLAN - LOCATION BICYCLE SHELTER 02
SCALE 1:100

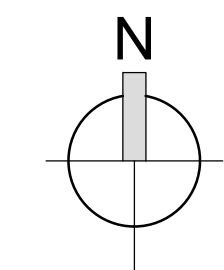


BICYCLE SHELTER DETAILS
SCALE AS INDICATED @ A1

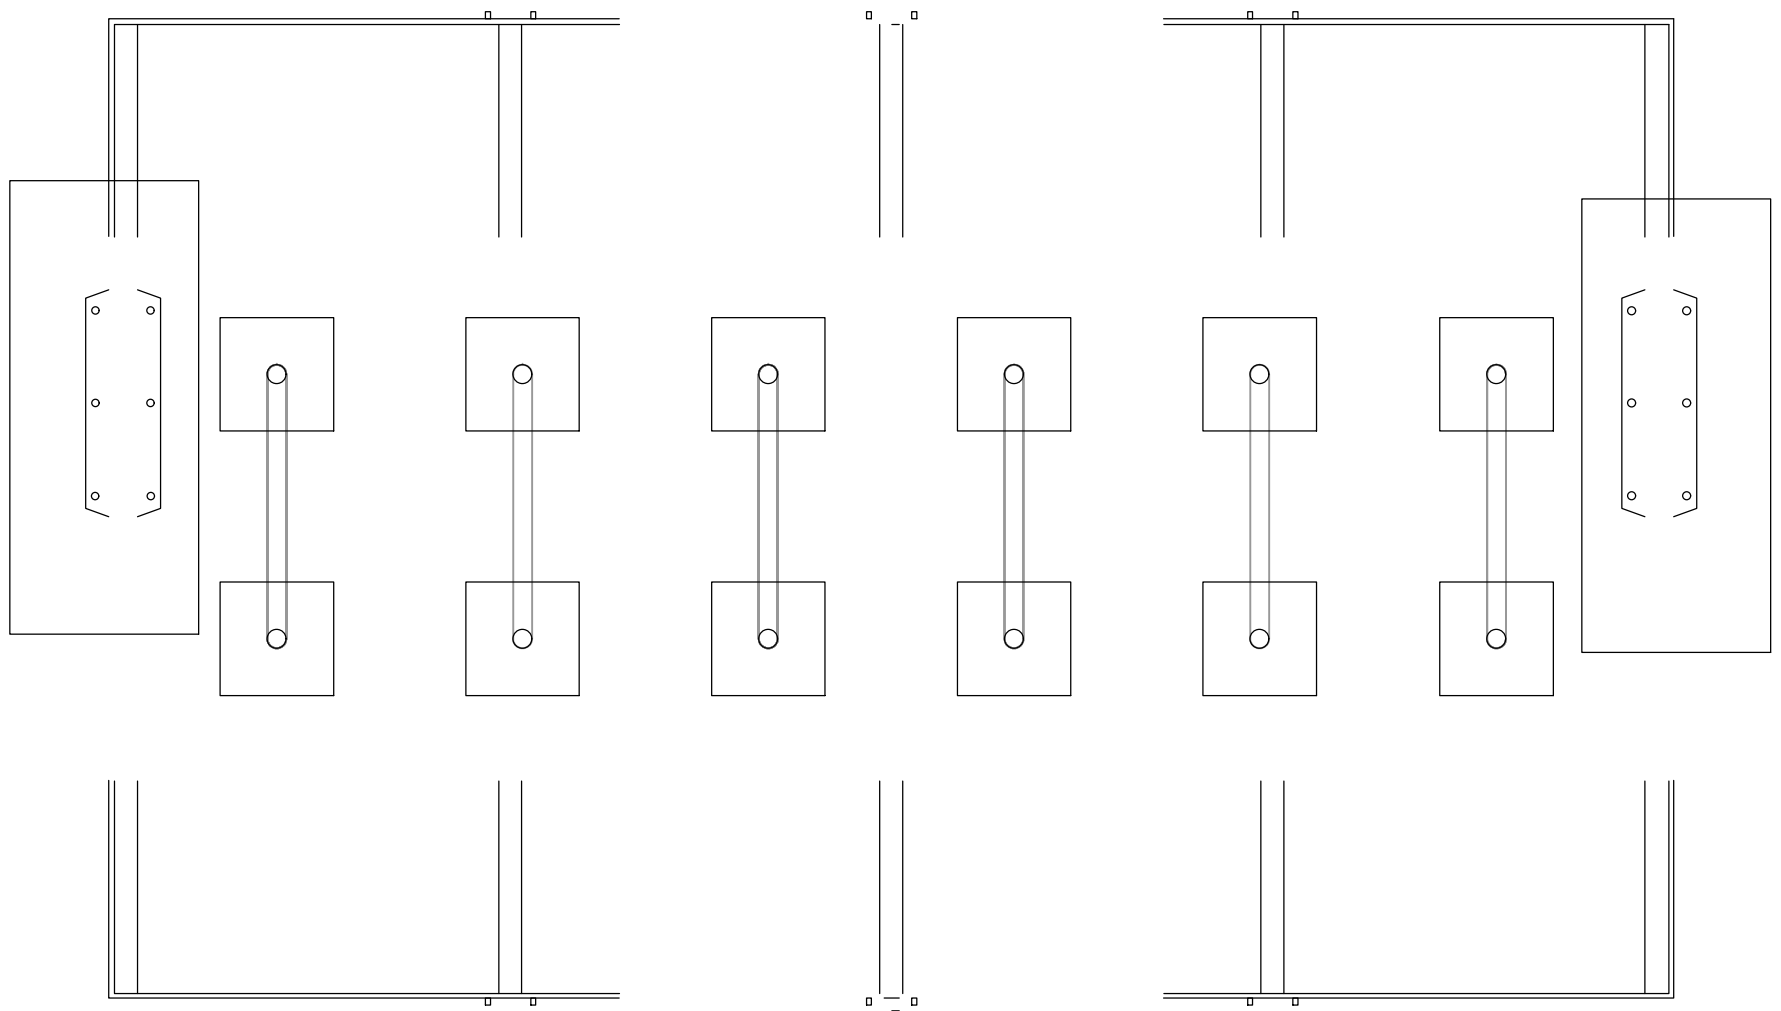


FOOTINGS PLAN
SCALE 1:20

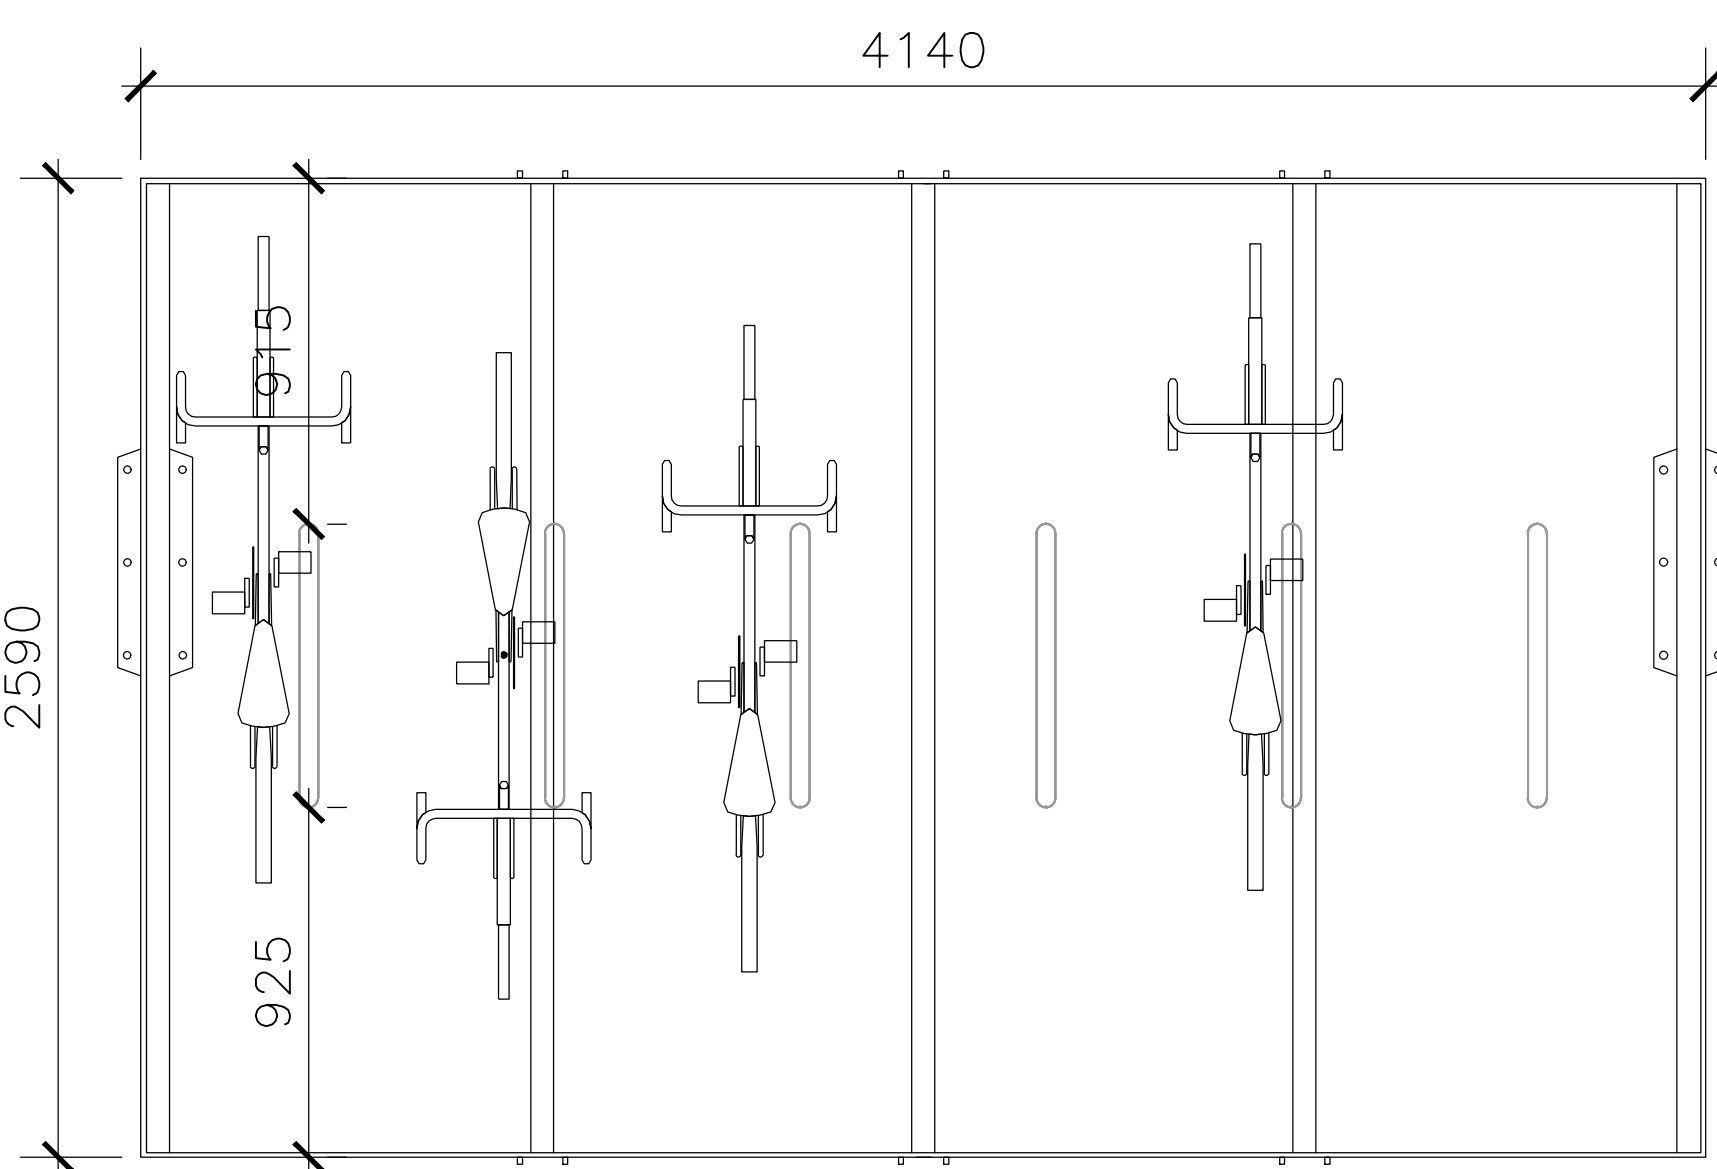


ROOF PLAN
SCALE 1:20

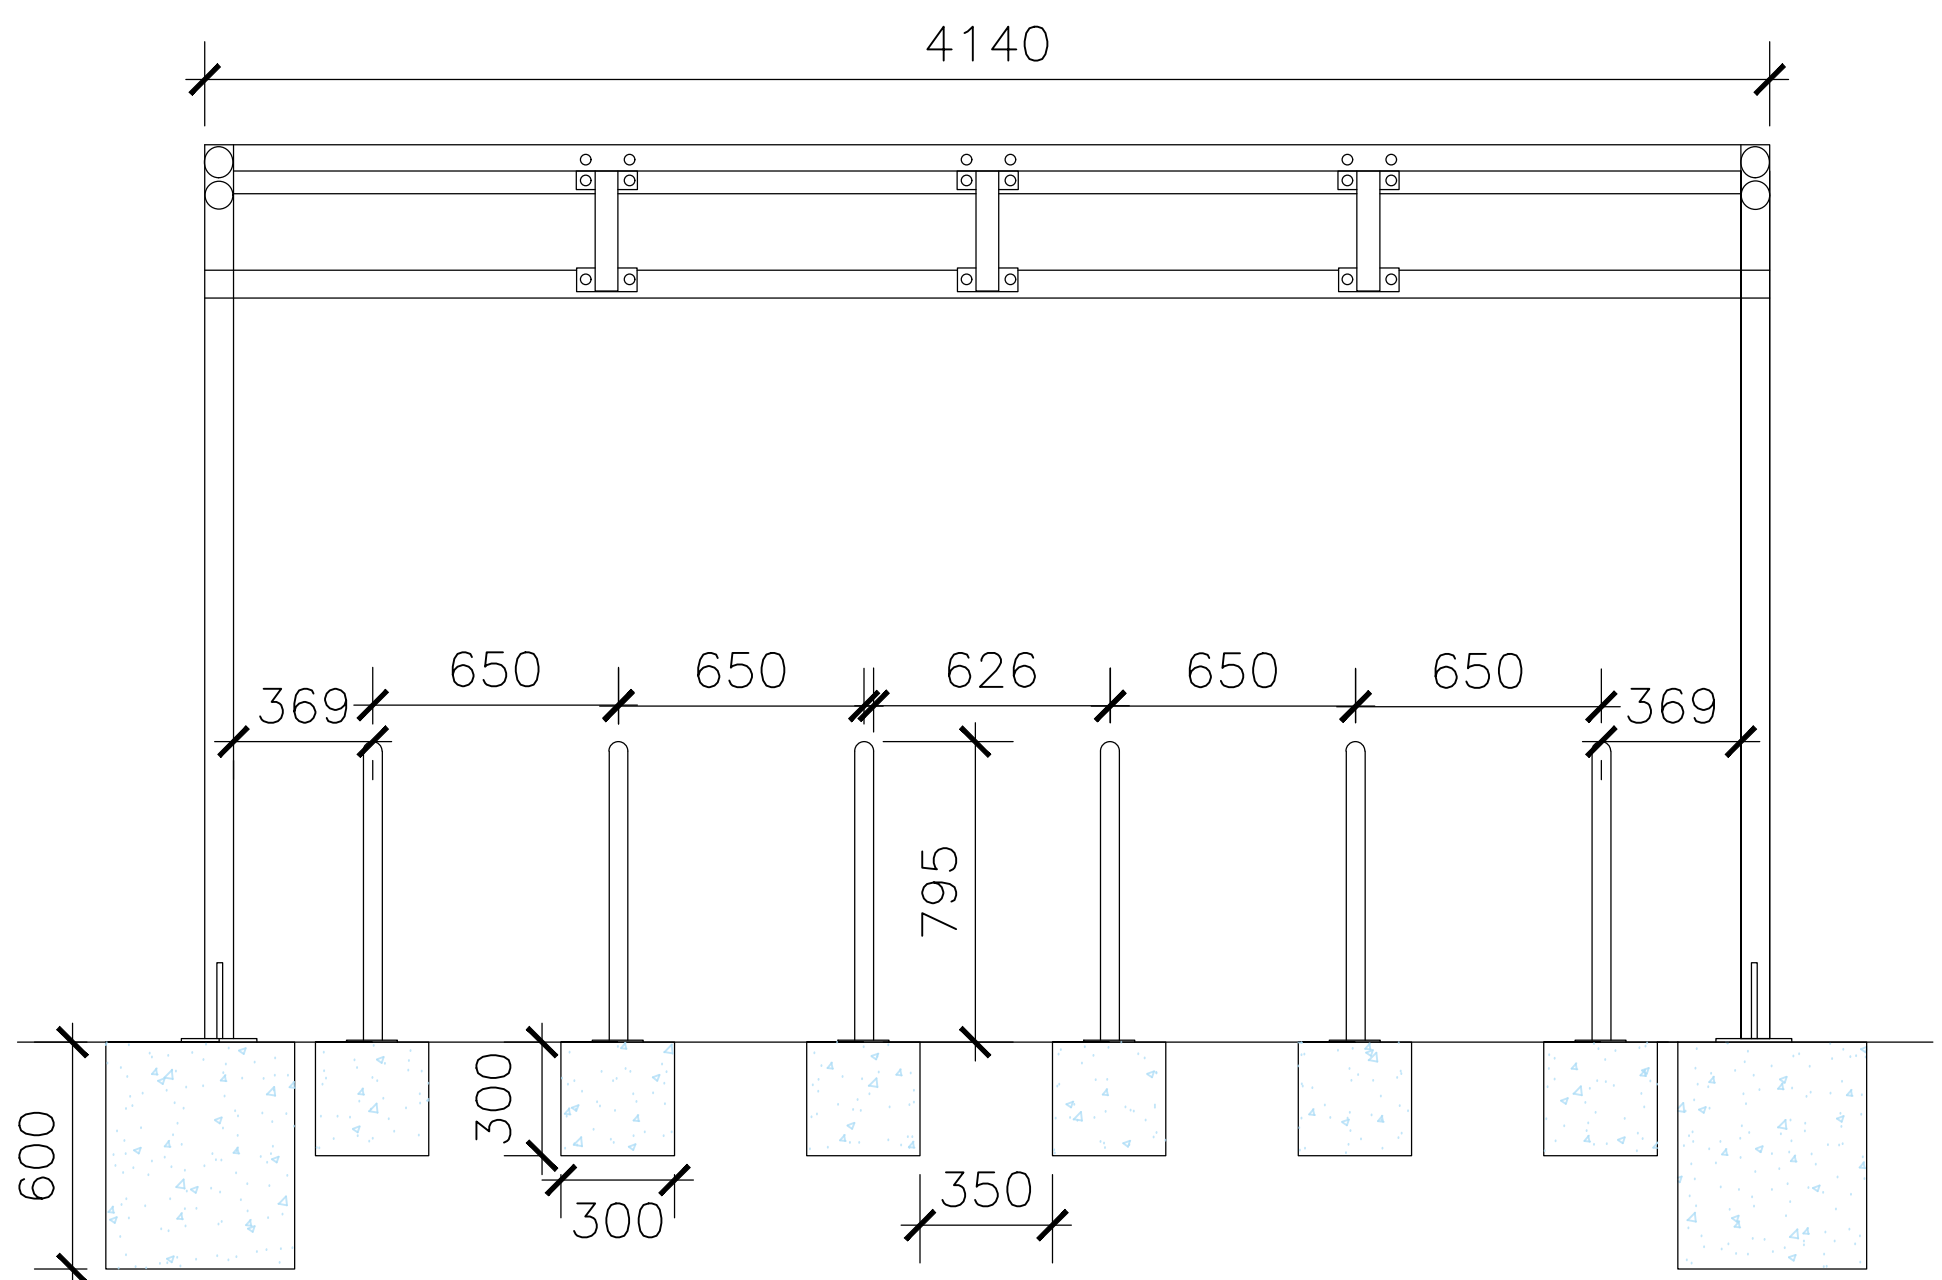


FOOTINGS SECTION
SCALE 1:20

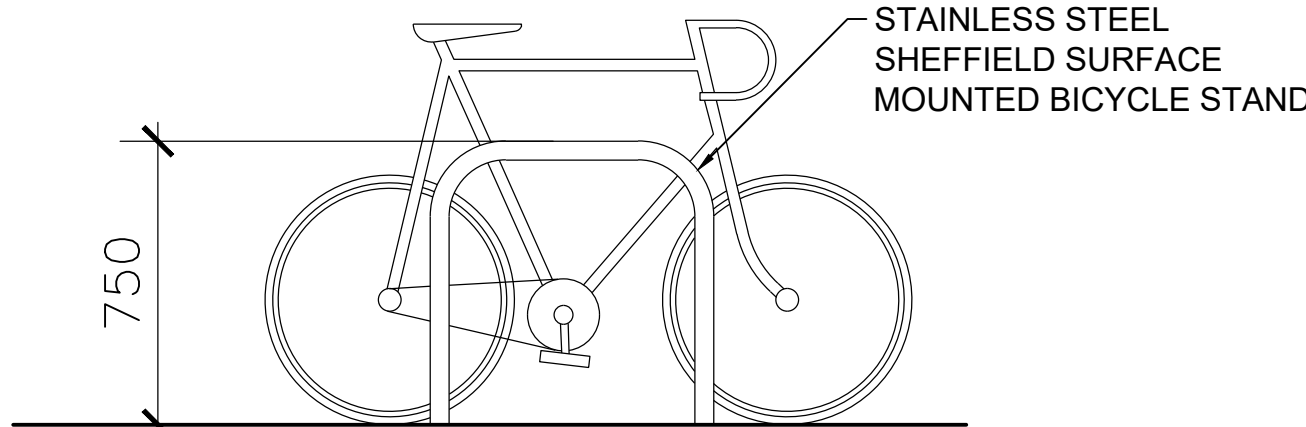

BICYCLE STAND DETAIL
SCALE 1:50

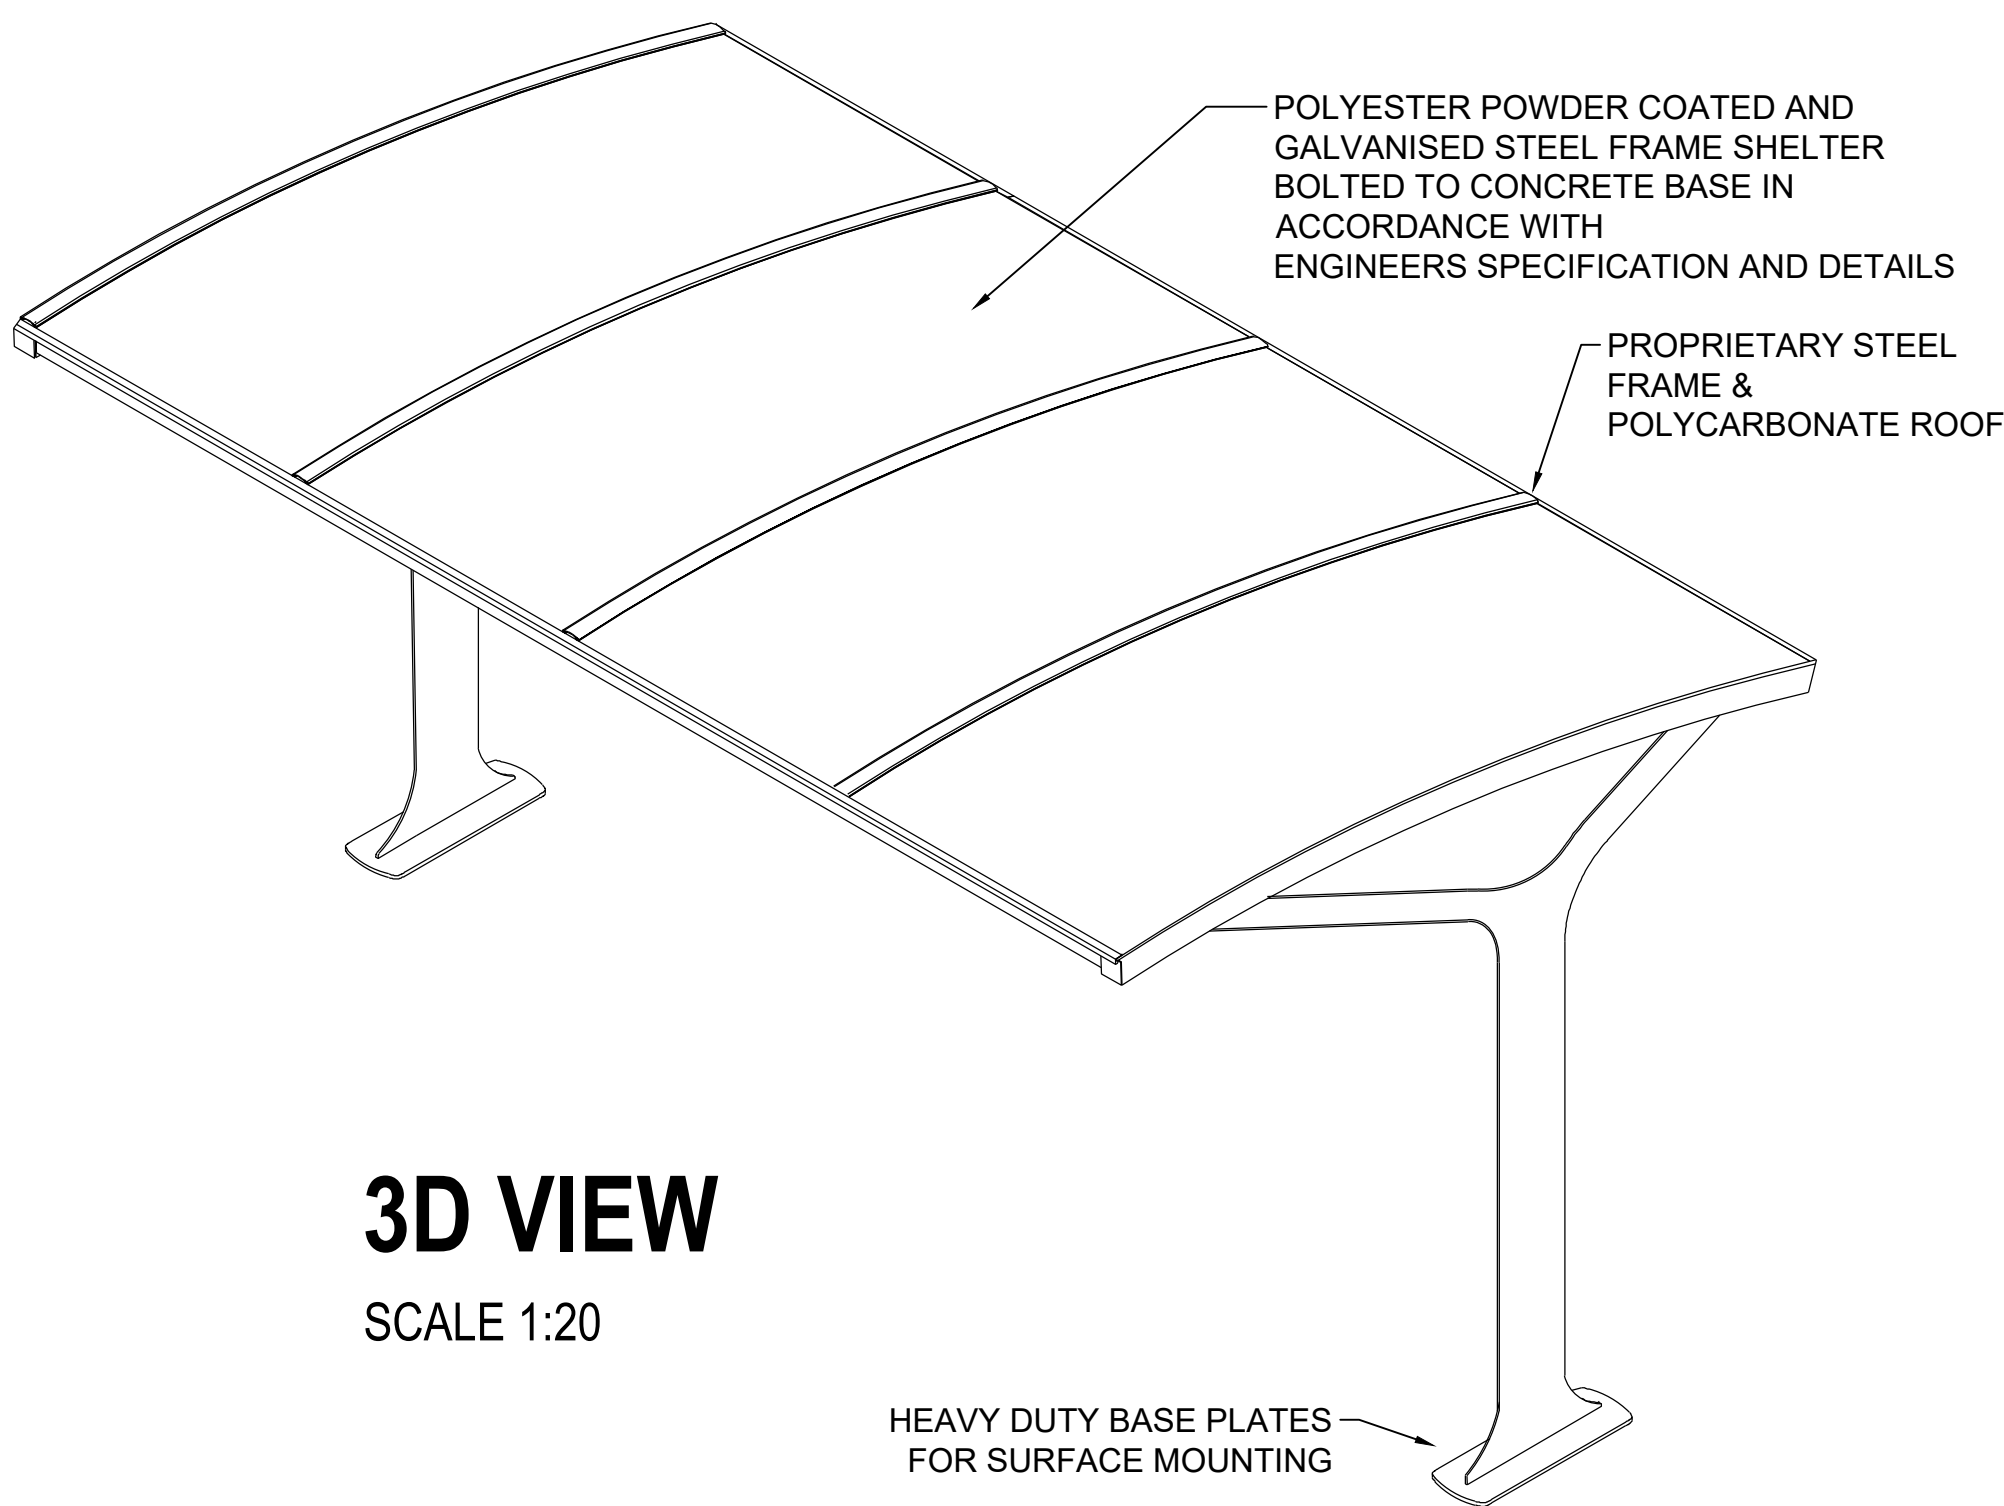

3D VIEW
SCALE 1:20

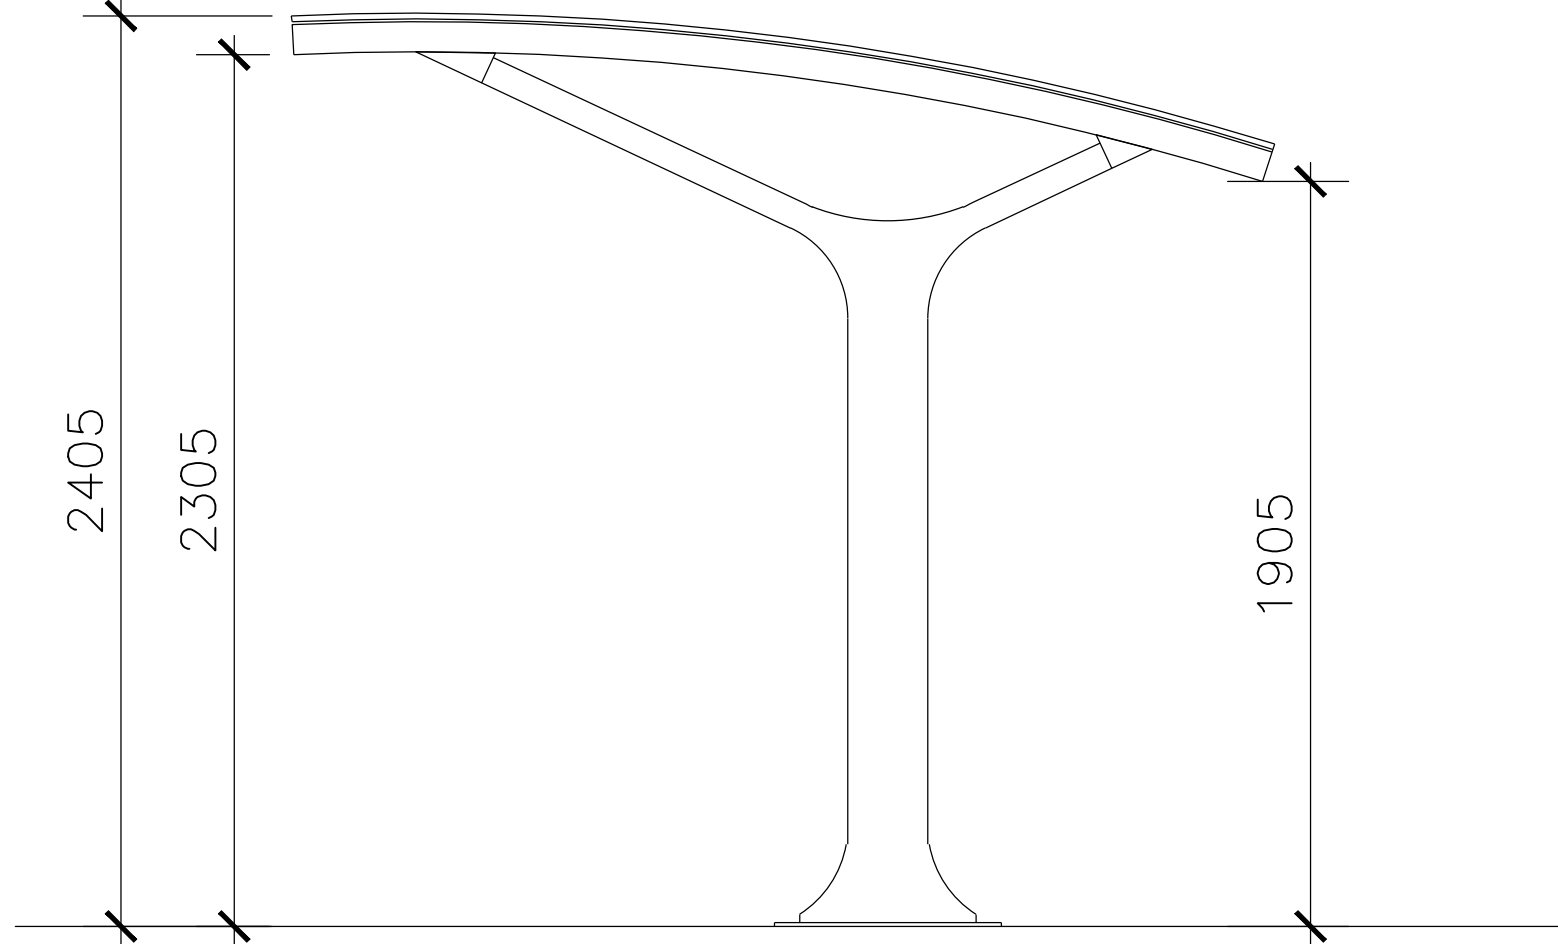

ELEVATION
SCALE 1:20

No.:	Date:	By:	Revision:
Figured dimensions only to be taken from this drawing. All dimensions to be checked on site. Architects to be informed immediately of any discrepancies before work commences on site. This drawing and any design hereon is copyright of Kenny Lyons + Associates Architects and must not be reproduced in whole or in part without their prior written consent.			
		Project: TRAINING WORKSHOP, BANAGHER FET CENTRE	
		Site: MAIN STREET, BANAGHER, CO. OFFALY	
		Client: LAOIS AND OFFALY EDUCATION AND TRAINING BOARD	
Title: BICYCLE SHELTER DETAILS		Dwg. No.: 2512-KLA-00-00-DR-A-007	Rev:
Date: 22/07/2026		Scale: AS INDICATED	Drawn by: MB
Checked: PC			
Tel: 087 9324241 Fax: 087 9361345 office@kennylyons.ie		VOLUME A.3.1. TENDER ISSUE	



© 2026