
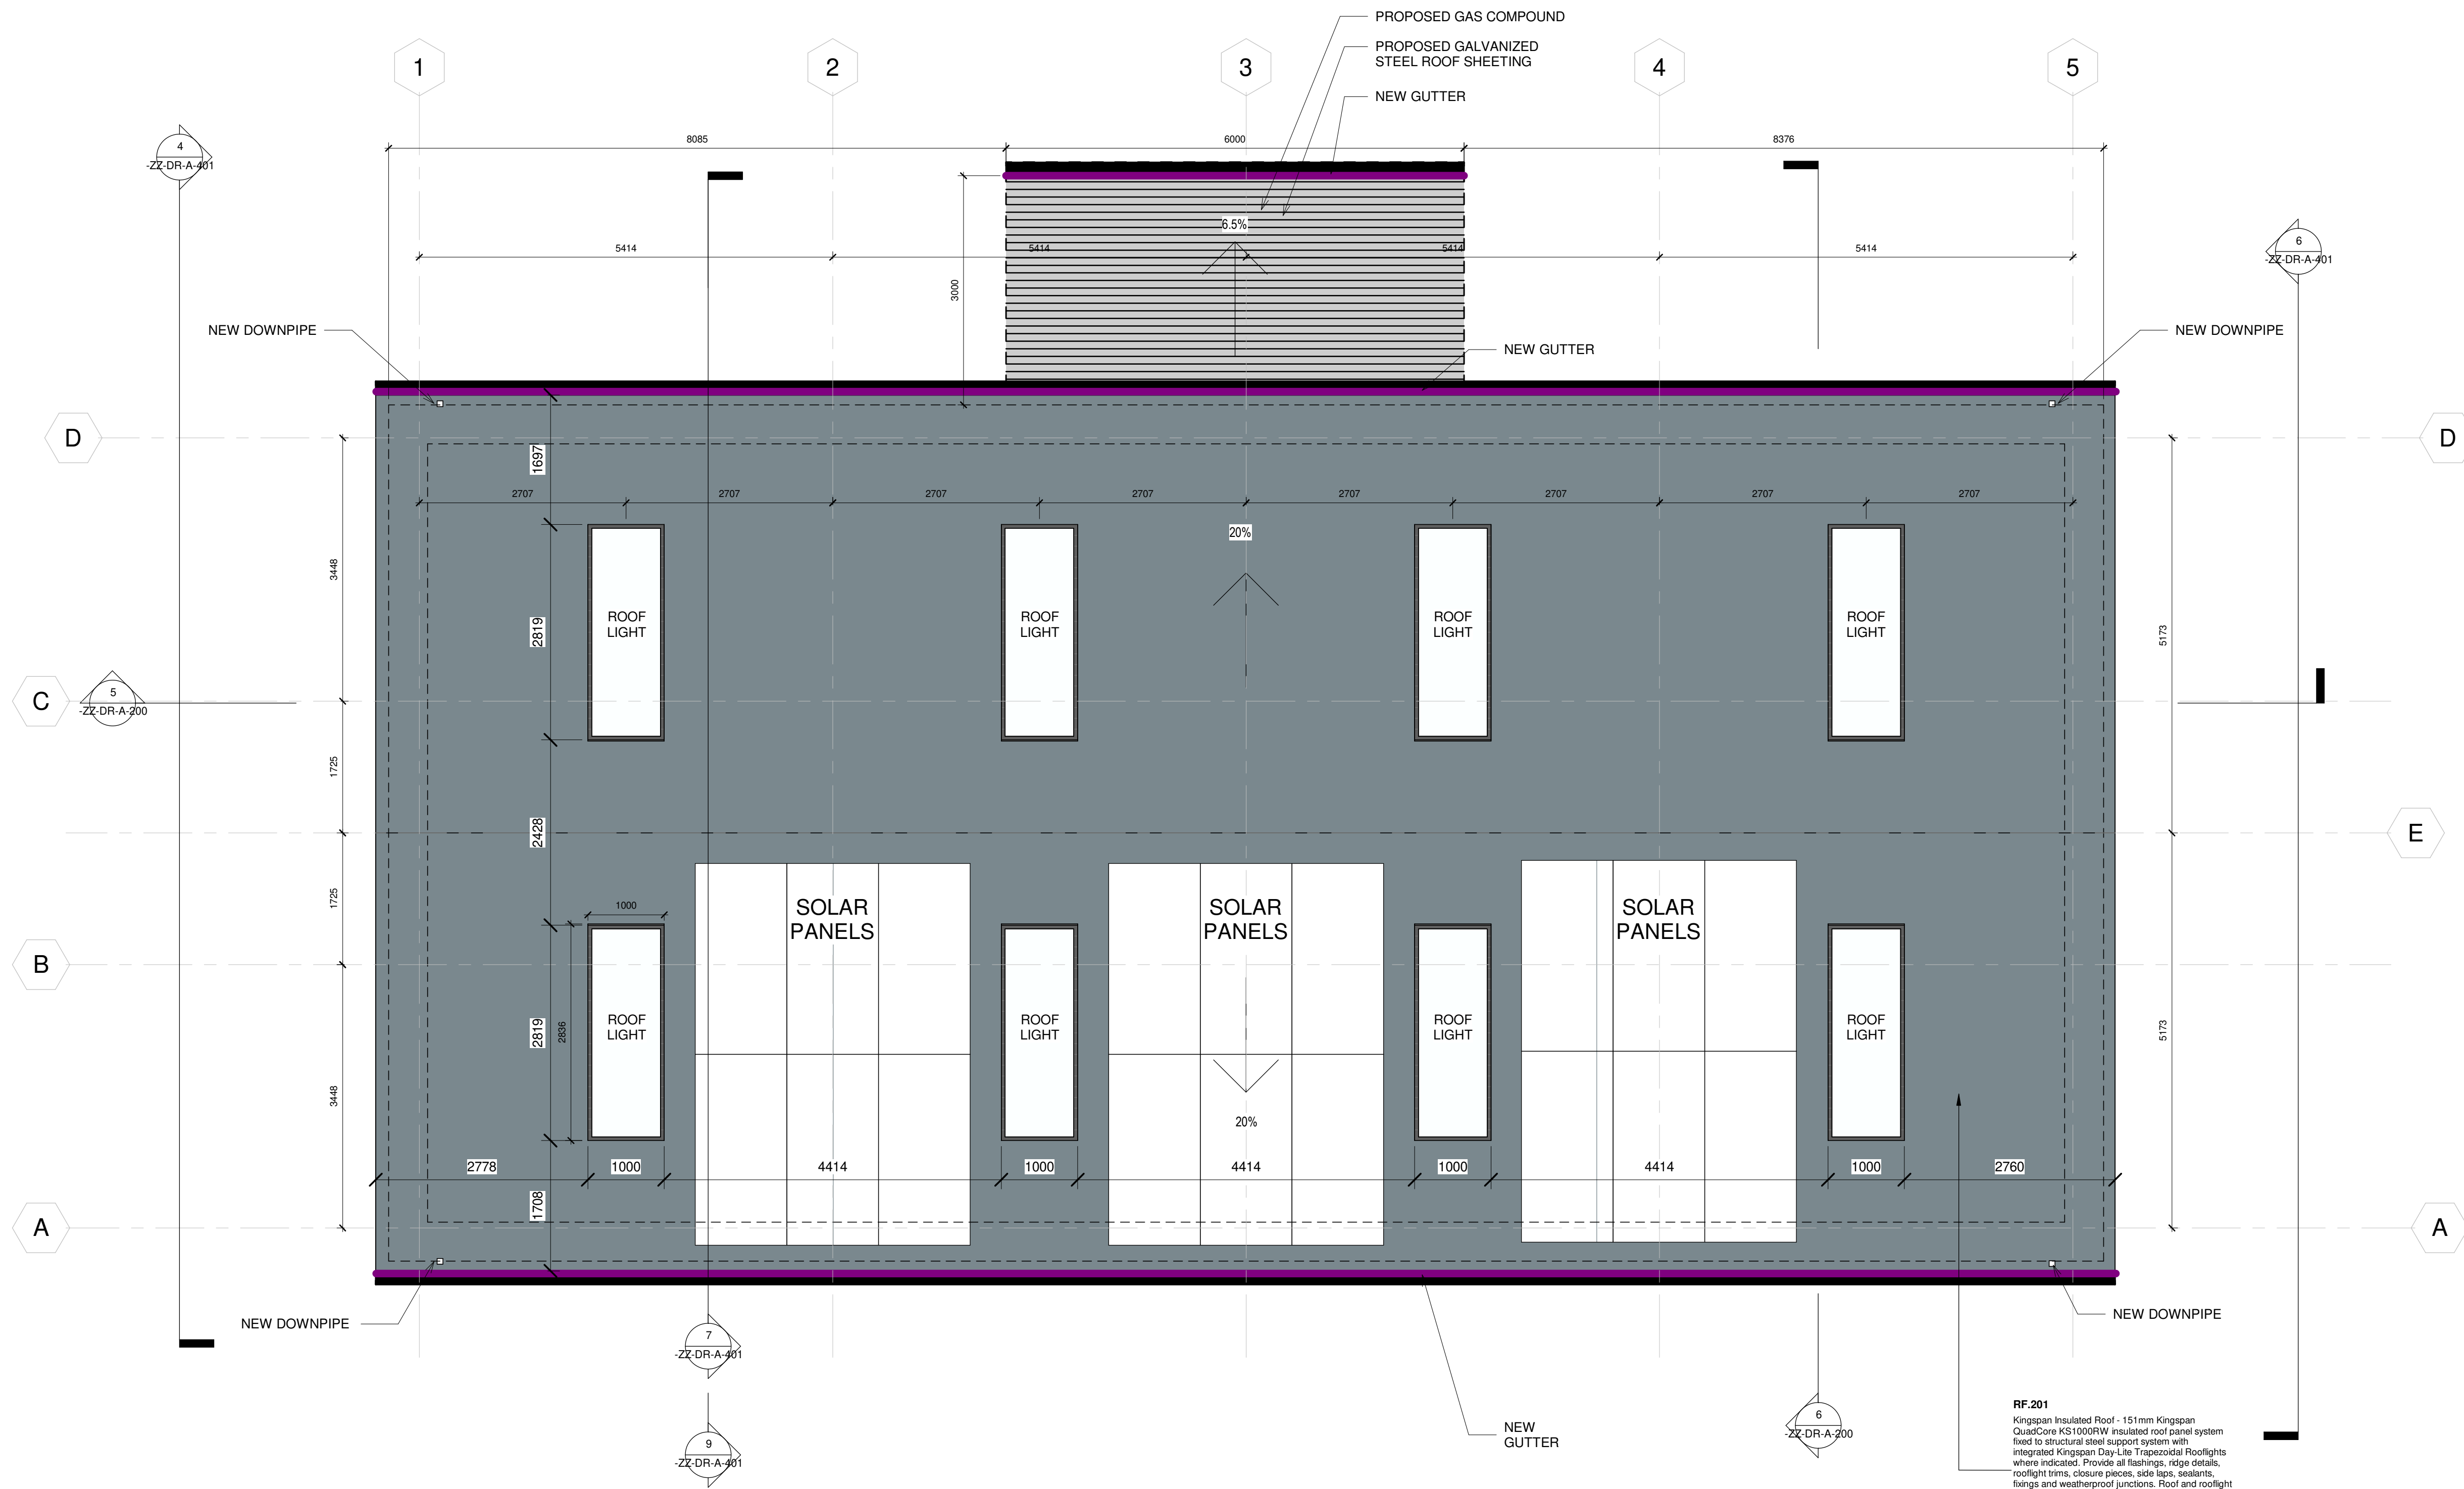


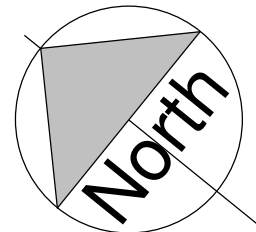

PROPOSED ROOF PLAN
1 : 50

NOTE: REFER TO THE M&E SPECIFICATIONS FOR FURTHER DETAILS ON THE PROPOSED SOLAR PANELS INDICATED ON THE ROOF PLAN.

Revision Number	Revision Date	Issued by	Revision Description
Use figured dimensions only. All dimensions to be checked on site. Architects to be informed immediately of any discrepancies before work commences on site This drawing and any design hereon is copyright of Kenny Lyons & Associates Architects and must not be reproduced in whole or in part without their prior consent.			
Project: TRAINING WORKSHOP AT BANAGHER FET CENTRE			
Site: MAIN STREET, BANAGHER, CO. OFFALY			
Client: LAOIS AND OFFALY EDUCATION AND TRAINING BOARD			
Title: PROPOSED ROOF PLAN		Dwg No:	Rev:
		2512-KLA-00-01-DR-A-101	
Date: JUNE 2026		Scale: 1 : 50	Drawn By: MB
		Checked: PL	
VOLUME A.3.1. TENDER ISSUE			
A1 (c) 2026			