





FRONT ELEVATION

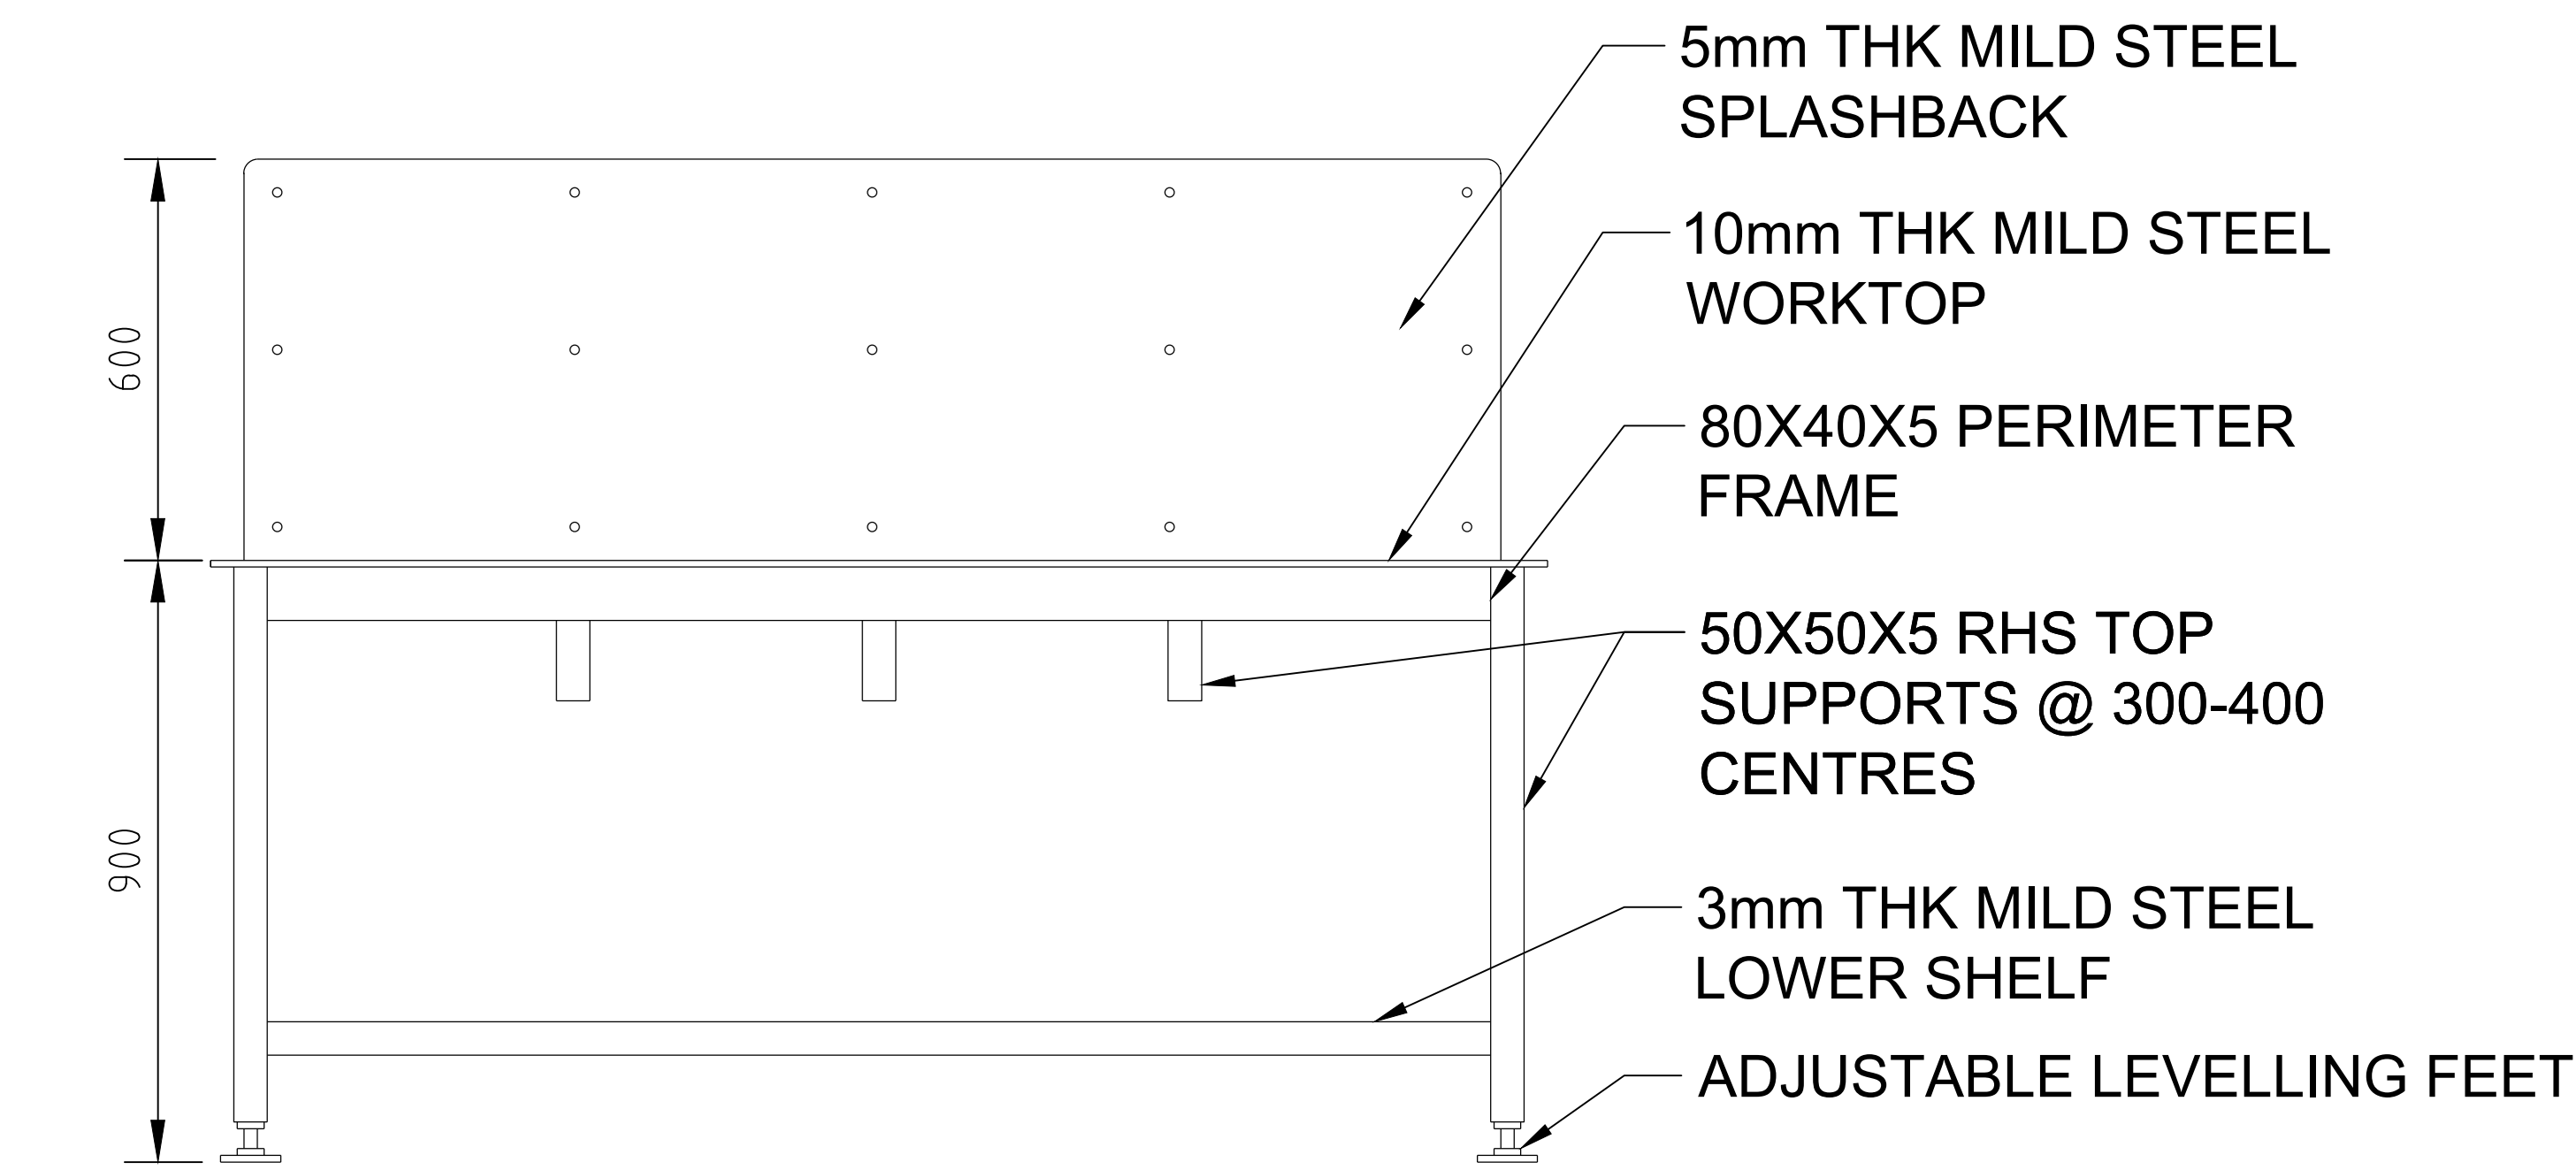

SIDE ELEVATION

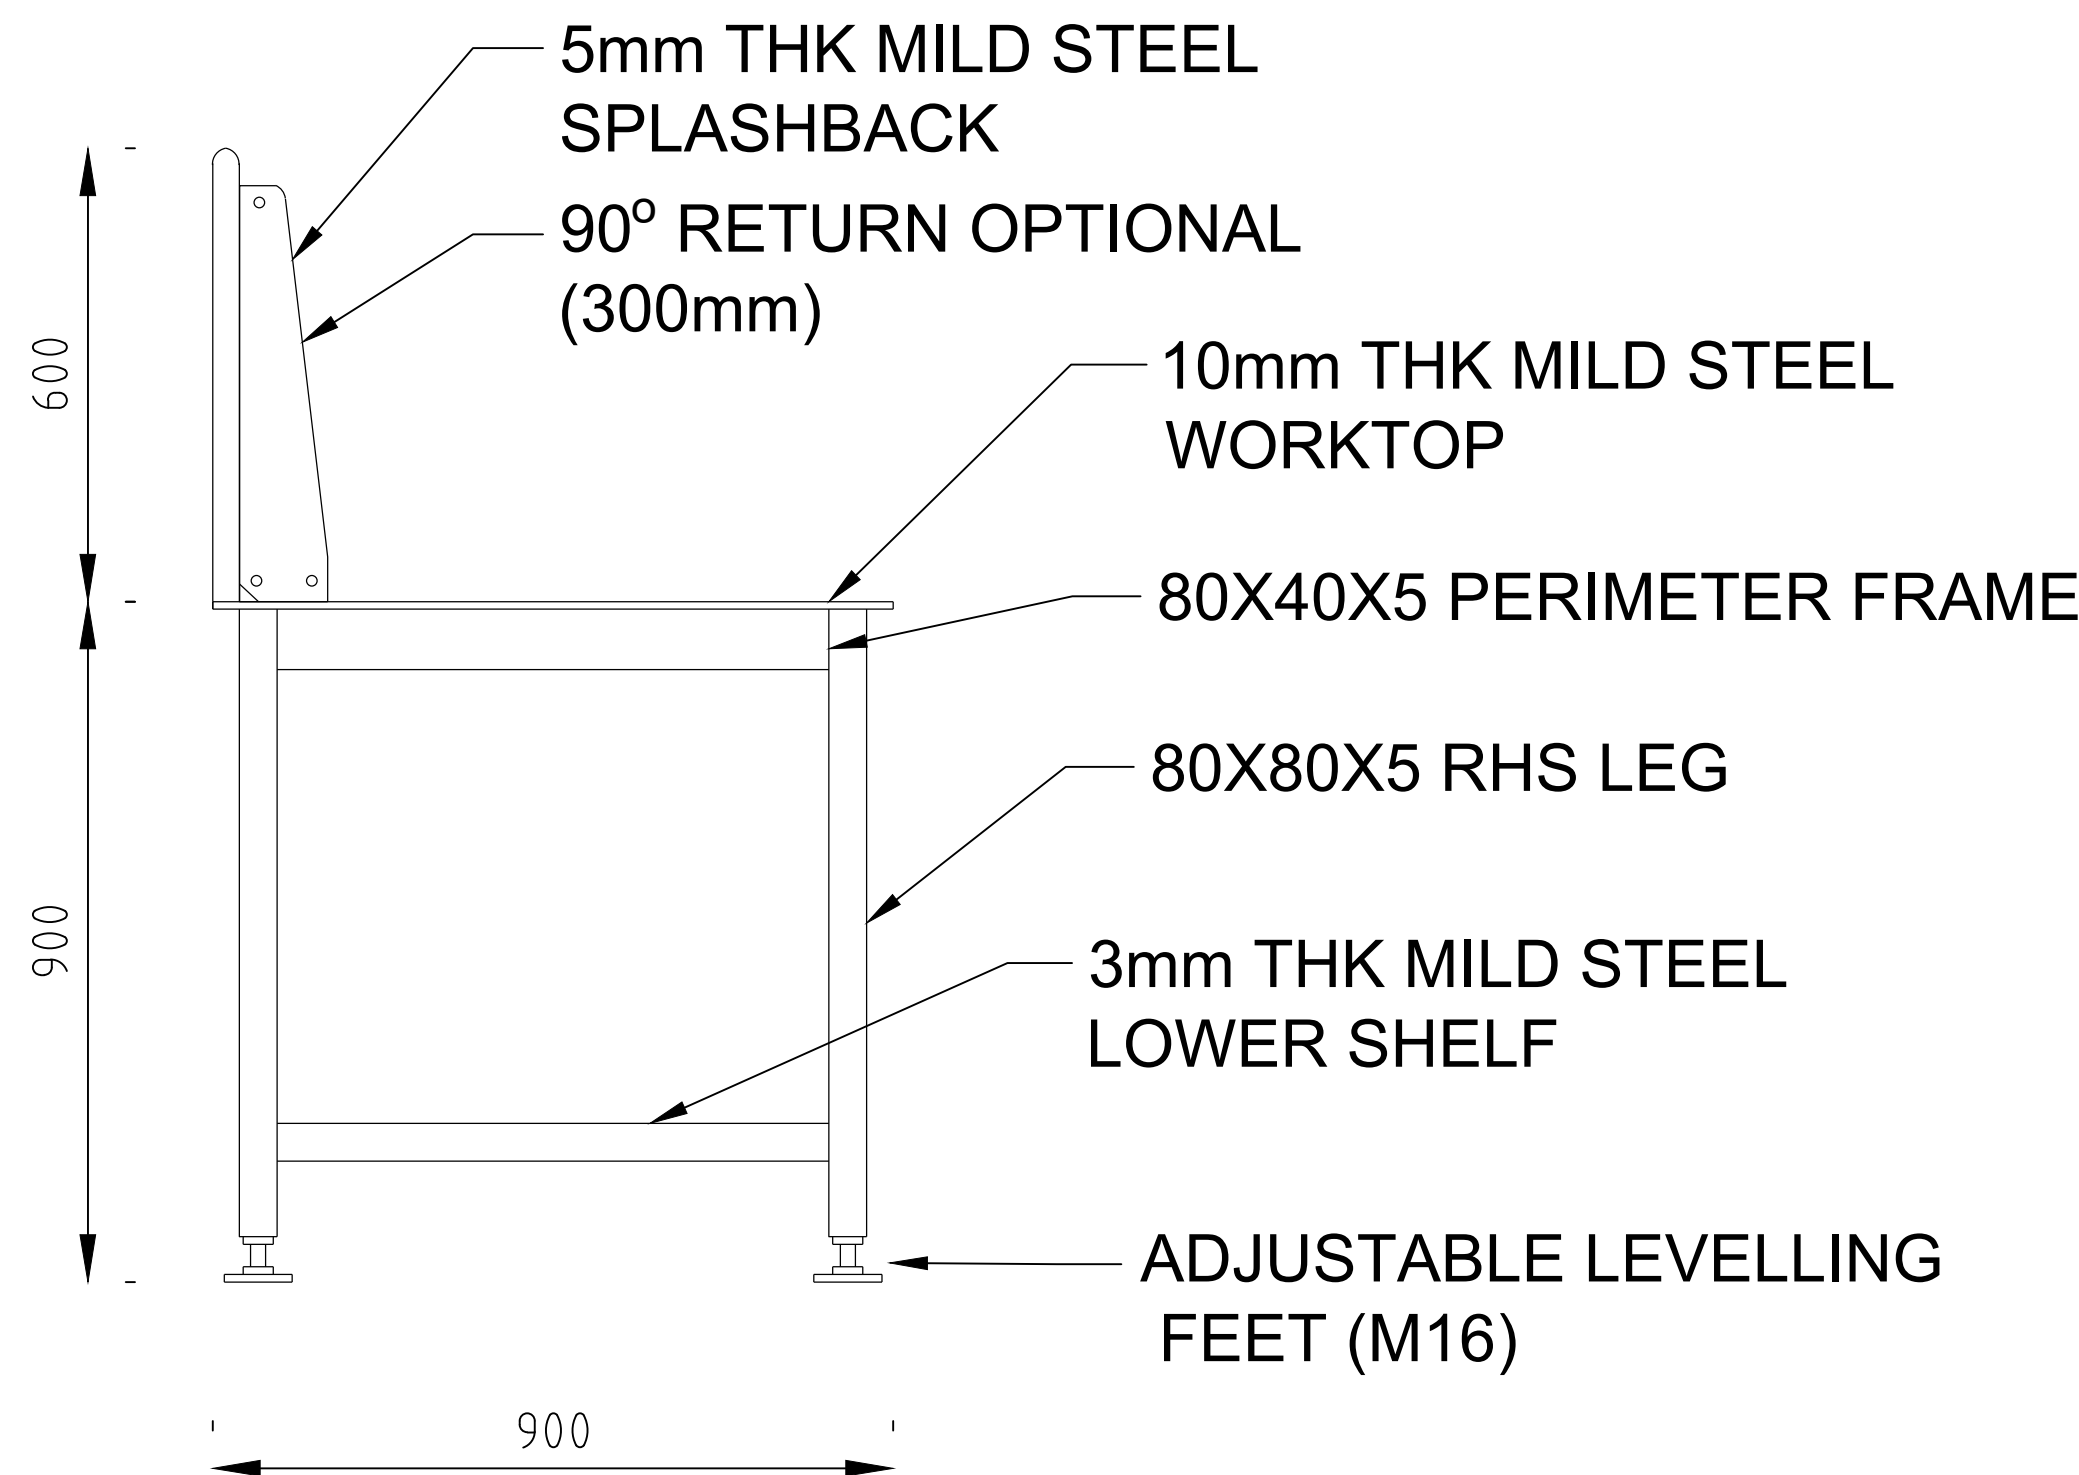

PLAN VIEW

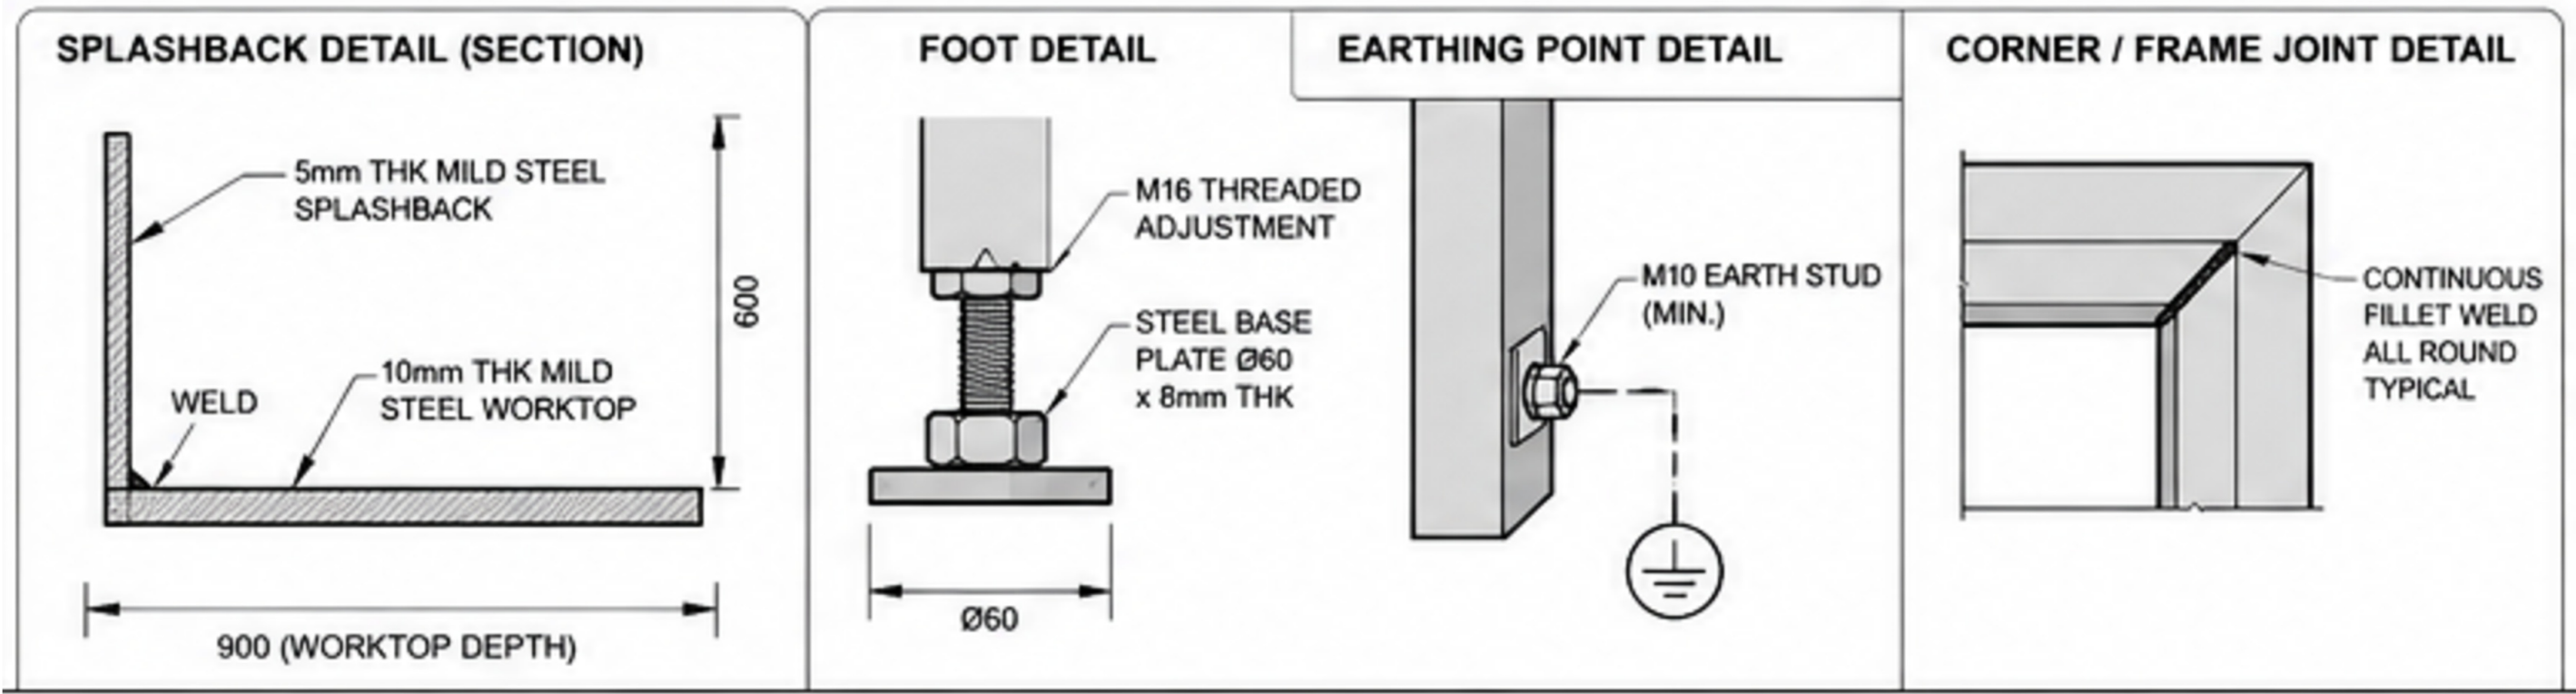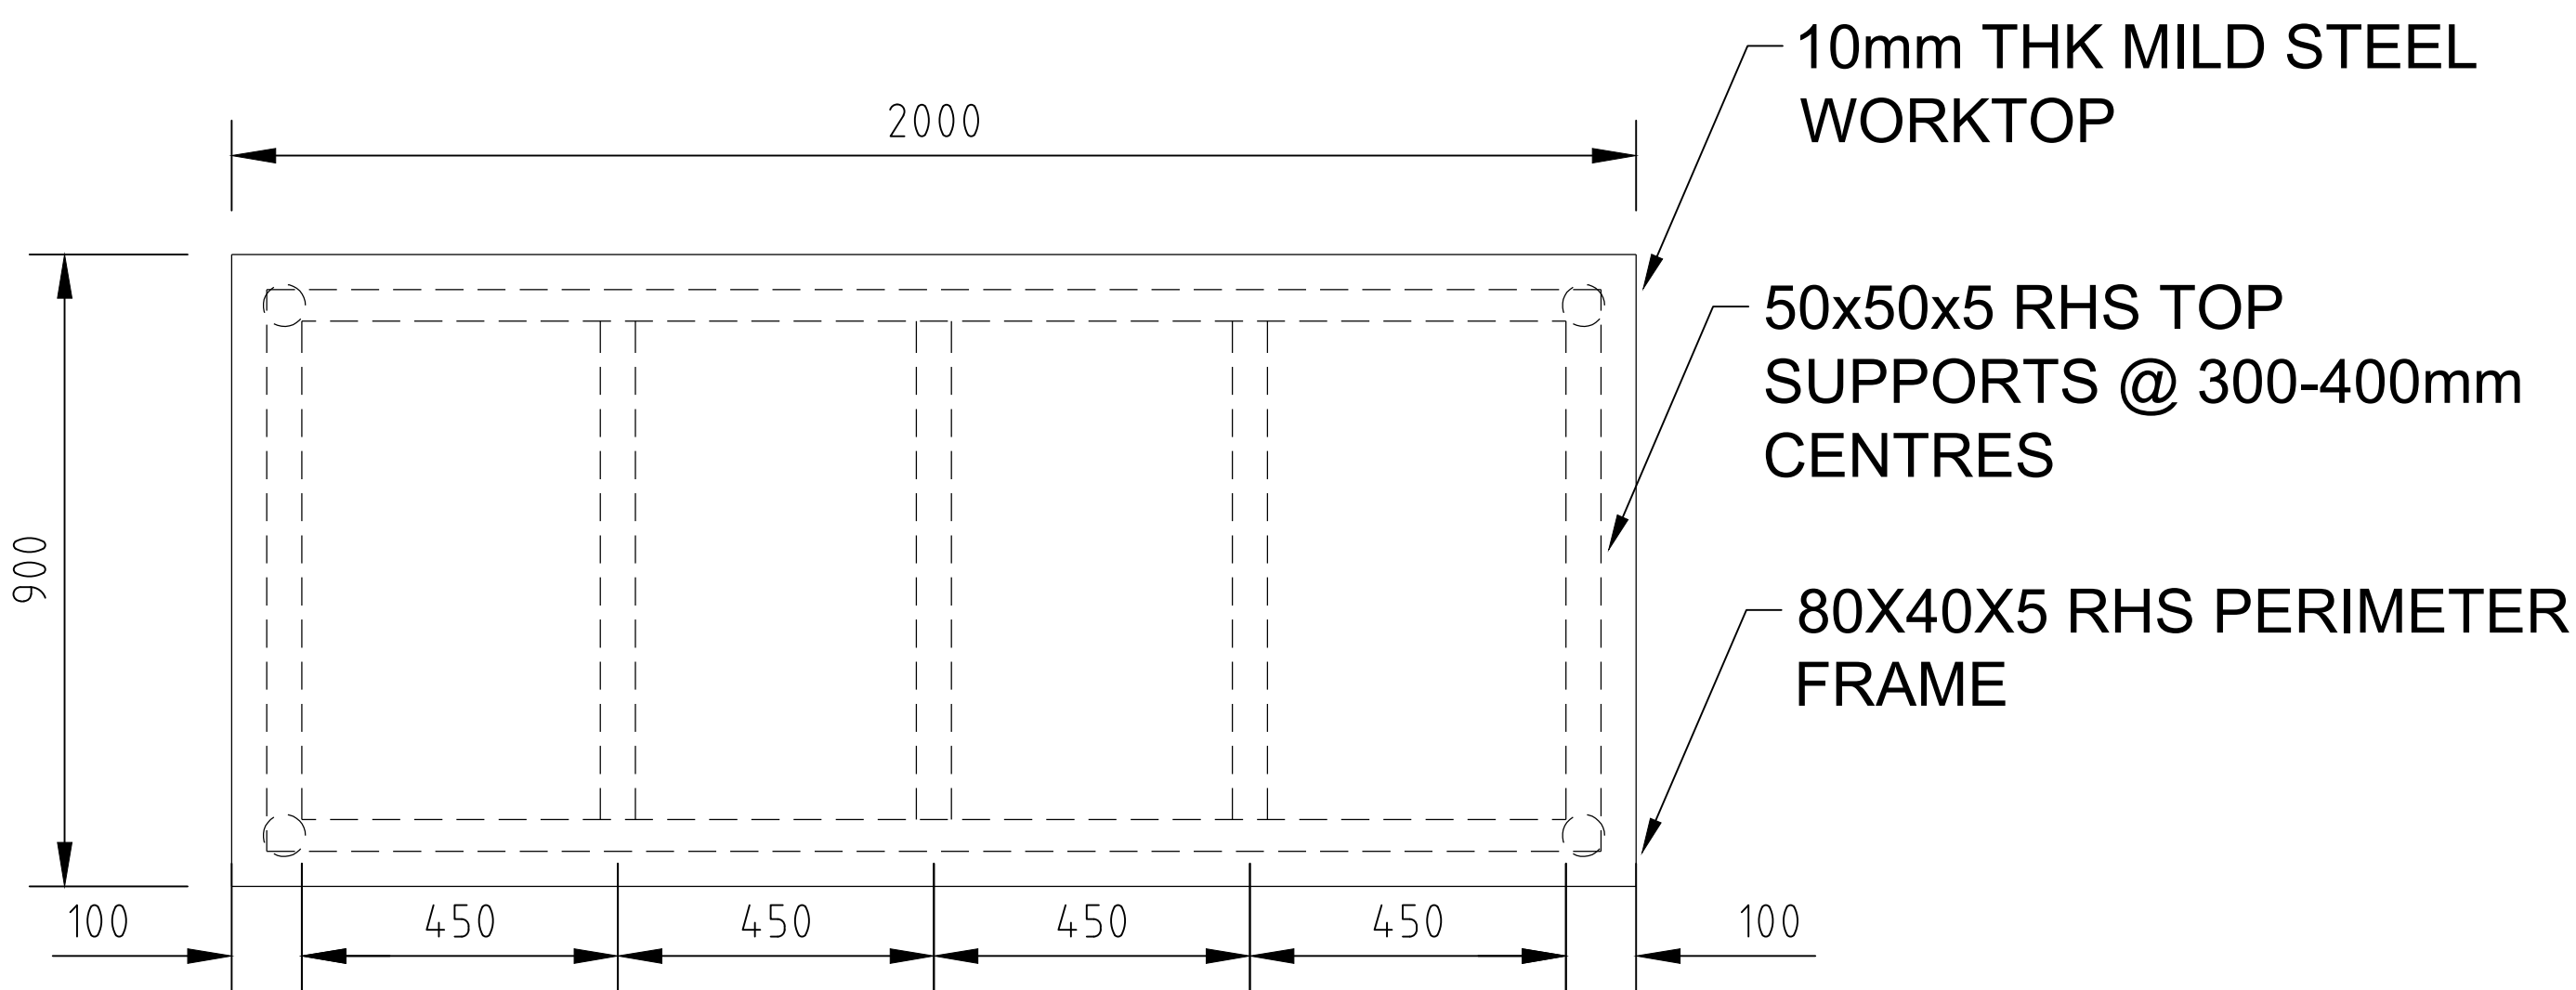

DETAILS IMAGES
NO SCALE APPLIED

WELDING TABLE - WORK BENCH DETAILS

SCALE: 1:10 @ A1