

FOUNDATION SCHEDULE		
TYPE	SIZE	DESC.
F1	<varies>	<varies>
P1	1800 x 1800 x 600mmDp	R.C. PAD

WALLS SCHEDULE		
TYPE	WIDTH [mm]	TYPE
W1	485	215mm-2700mm High - Block- Cladding Vertical
W2	240	Architectural Wall Panel Top- Cladding
W3	215	215mm MASONRY WALL
W4	325	325mm MASONRY WALL

COLUMNS SCHEDULE		
TYPE	SECTION TYPE	STRUCTURAL MATERIAL
C1	UC305x305x97	Metal - Steel 43-275
C2	UC203x203x46	Metal - Steel 43-275
C3	UC152x152x23	Metal - Steel 43-275
C4	PFC125x65x15	Metal - Steel 43-275

BEAMS SCHEDULE		
TYPE	SECTION TYPE	STRUCTURAL MATERIAL
B1	UB356x171x51	Metal - Steel 43-275
B2	UB178x102x19	Metal - Steel 43-275
B3	CHS68.9x3.2	Metal - Steel 43-275
B4	PFC125x65x15	Metal - Steel 43-275
B5	CHS114.3x4	Metal - Steel 43-275
B6	M175065120	Metal - Steel - Light Gauge

NOTES

- THIS DRAWING IS TO BE READ IN CONJUNCTION WITH ALL ENGINEERS & ARCHITECT'S DRAWINGS DIMENSIONS ONLY (NOT SCALING) TO BE USED. WHERE A CONFLICT OF INFORMATION EXISTS OR IF IN ANY DOUBT - ASK
- CONSULTANTS TO BE INFORMED IMMEDIATELY OF ANY DISCREPANCIES BEFORE WORK PROCEEDS.

LEGEND

1. BASIC LINE TYPES

- GRIDLINE
- VISIBLE EDGE OF STRUCTURE
- HIDDEN EDGE OF STRUCTURE

2. STRUCTURAL ELEMENTS ON PLAN


- B1 HOT ROLLED STEEL SECTION
- MASONRY WALLS
- FOUNDATION

3. STRUCTURAL ELEMENTS ON SECTION

- I. HOT ROLLED STEEL PROFILES

4. ANNOTATIONS

- +XX.XXX STRUCTURAL ELEMENT DATUM
- +100.00 STRUCTURAL SLAB LEVEL
- STEP FOUNDATION STEP

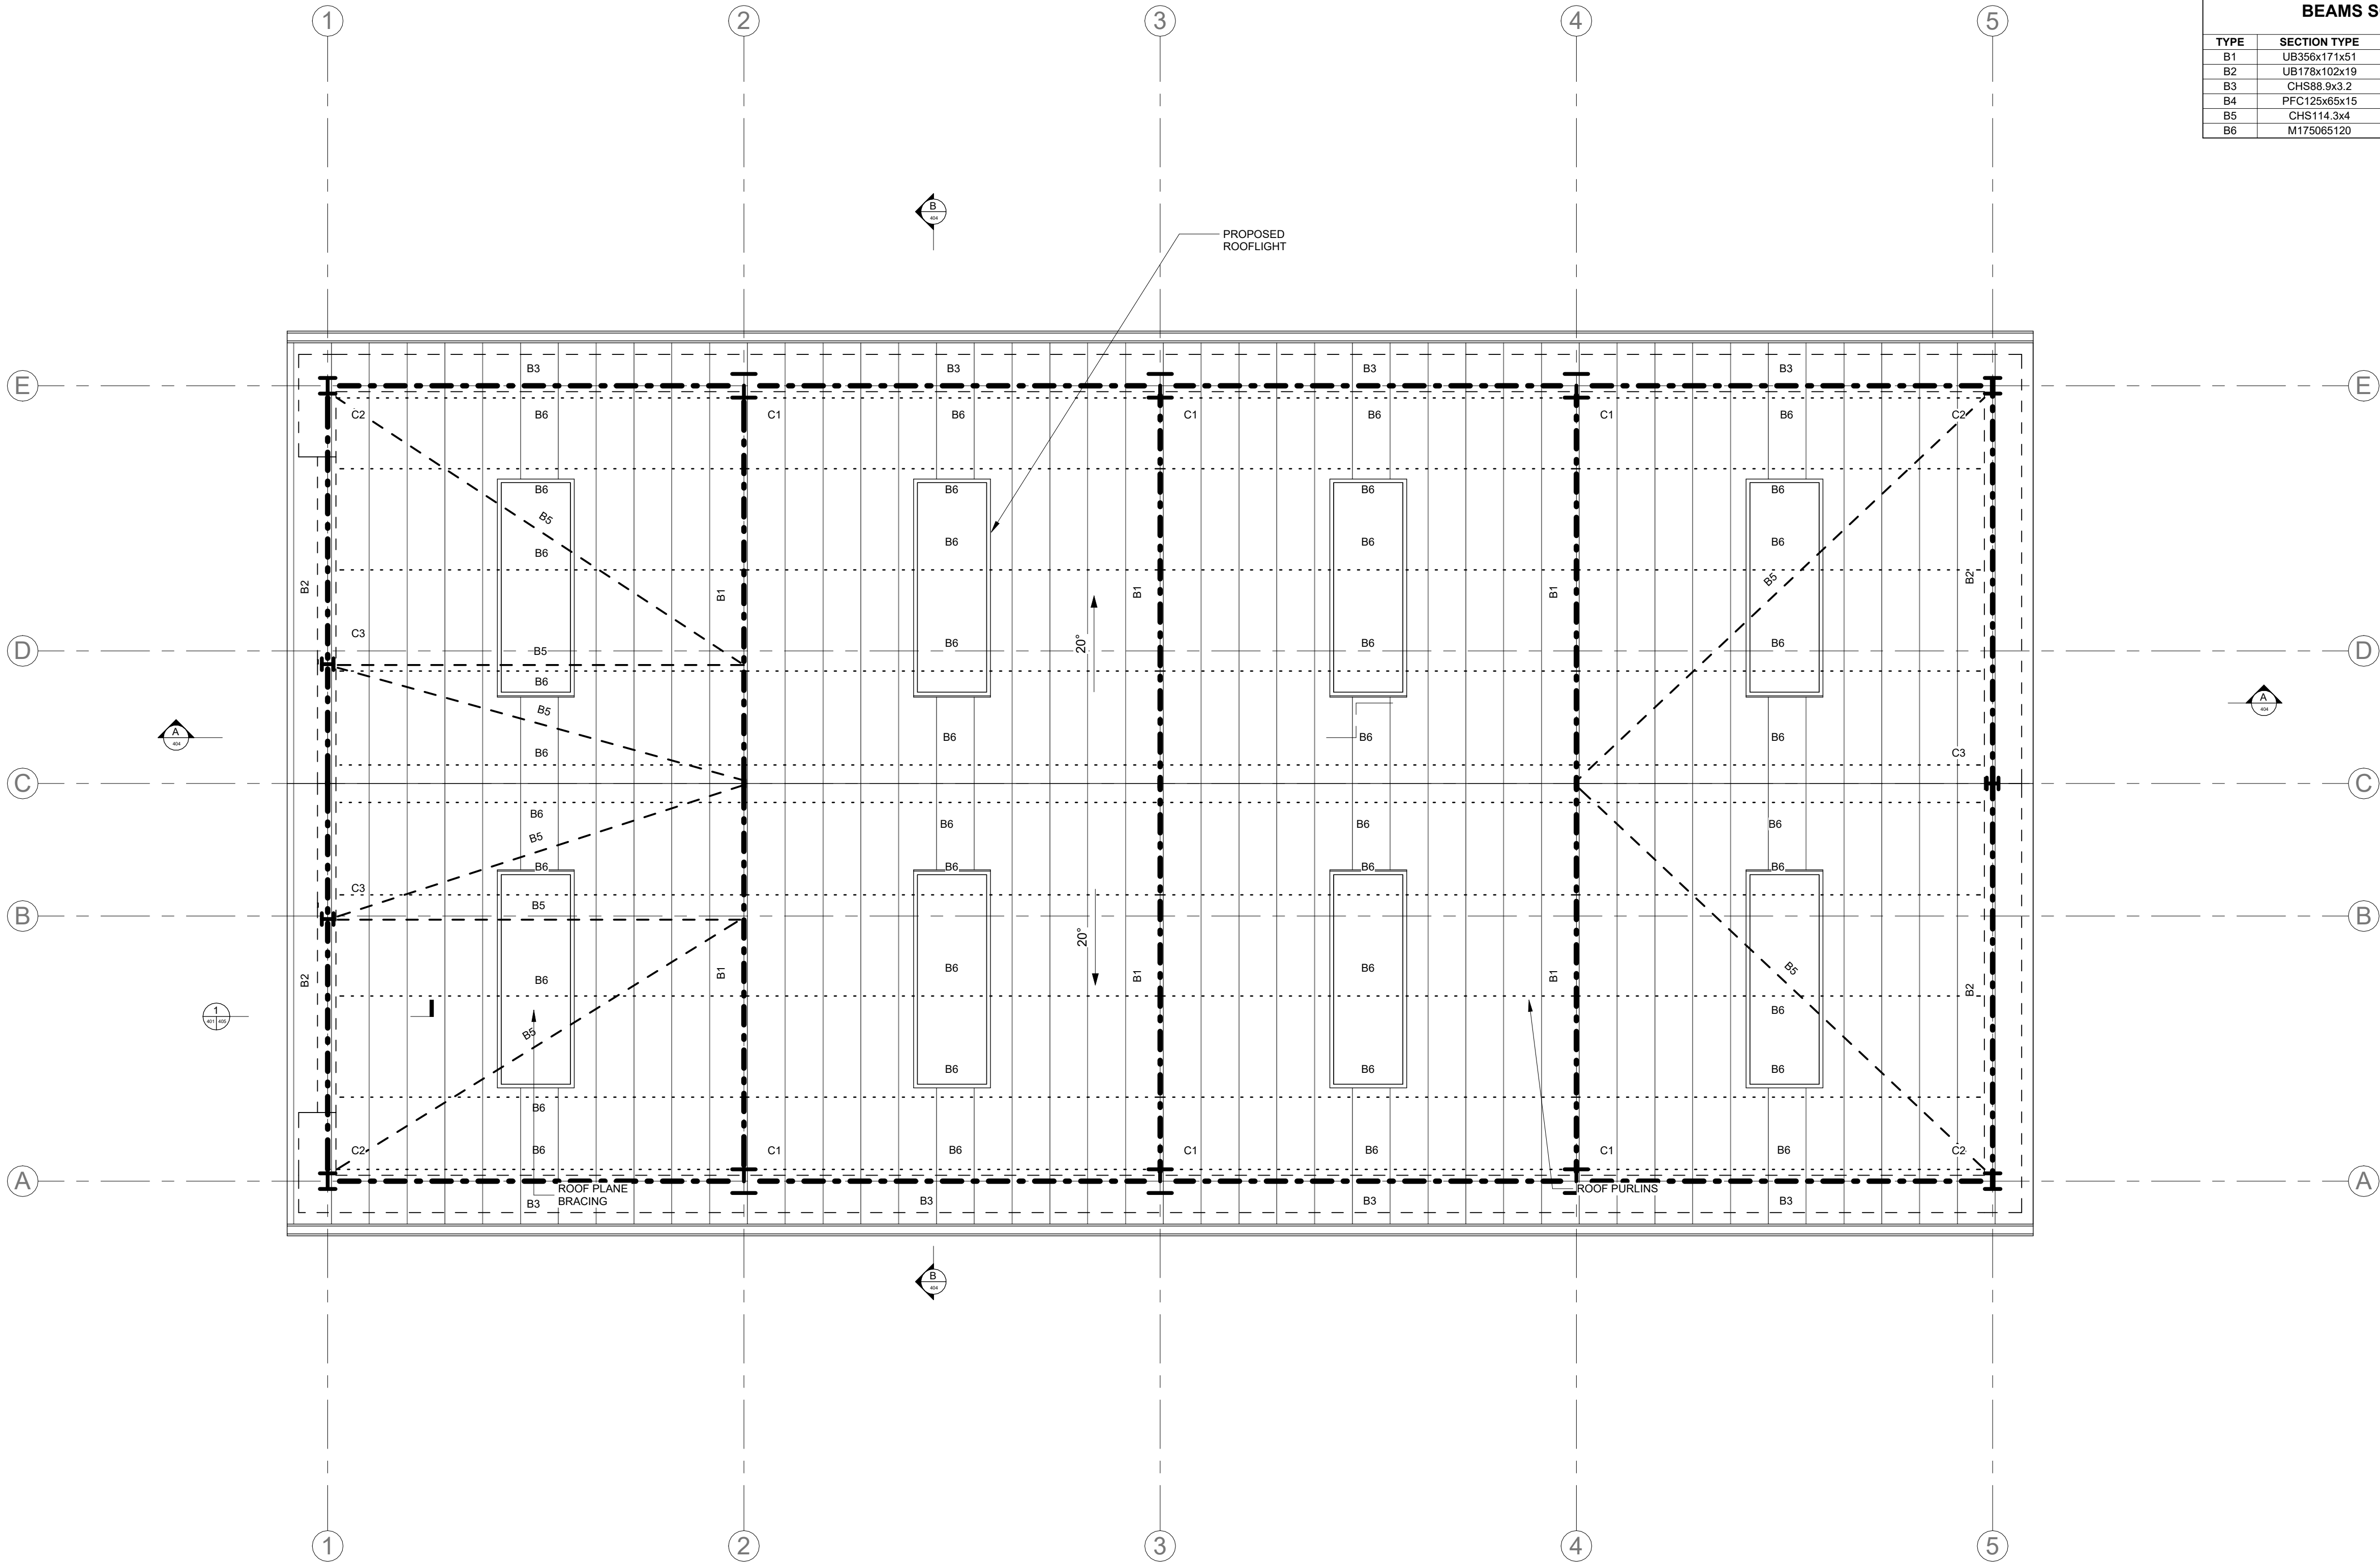

ROOF PLAN

Scale 1 : 50

REV	DATE	DESCRIPTION	AW	JR
T01	13.07.26	ISSUED FOR TENDER		

JRA
Consulting Engineers

Jason Redmond and Associates Consulting Engineers
5 Leonard Court, Portlaoise, Co. Laois, R23 N604
Phone: 057 8681155 Website: www.jrasc.ie Email: info@jrasc.ie

CLIENT: **LAOIS AND OFFALY
EDUCATION AND
TRAINING BOARD**

PROJECT: **TRAINING WORKSHOP
AT BANAGHER FET CENTRE**

TITLE: **ROOF PLAN**

DATE: **08.07.2026** SCALE @ A1:
As indicated

DRAWING NO.: **26.117-403** REVISION:
T01

THIS DRAWING IS COPYRIGHT AND SHOULD NOT BE
REPRODUCED IN WHOLE OR IN PART WITHOUT THE WRITTEN
PERMISSION OF JASON REDMOND AND ASSOCIATES.
THIS DRAWING SHOULD NOT BE SCALED AND ONLY FIGURED
DIMENSIONS ARE TO BE WORKED FROM. ANY DISCREPANCY IS
TO BE REFERRED TO JASON REDMOND AND ASSOCIATES
BEFORE PROCEEDING.

* RVT LOCATION: Z:\DRAWINGS\2026\26.117 WORKSHOP AT BANAGHER FOR LOETB\17403\17403.dwg
CURRENT: 26.117 BANAGHER WORKSHOP_R02.dwg