


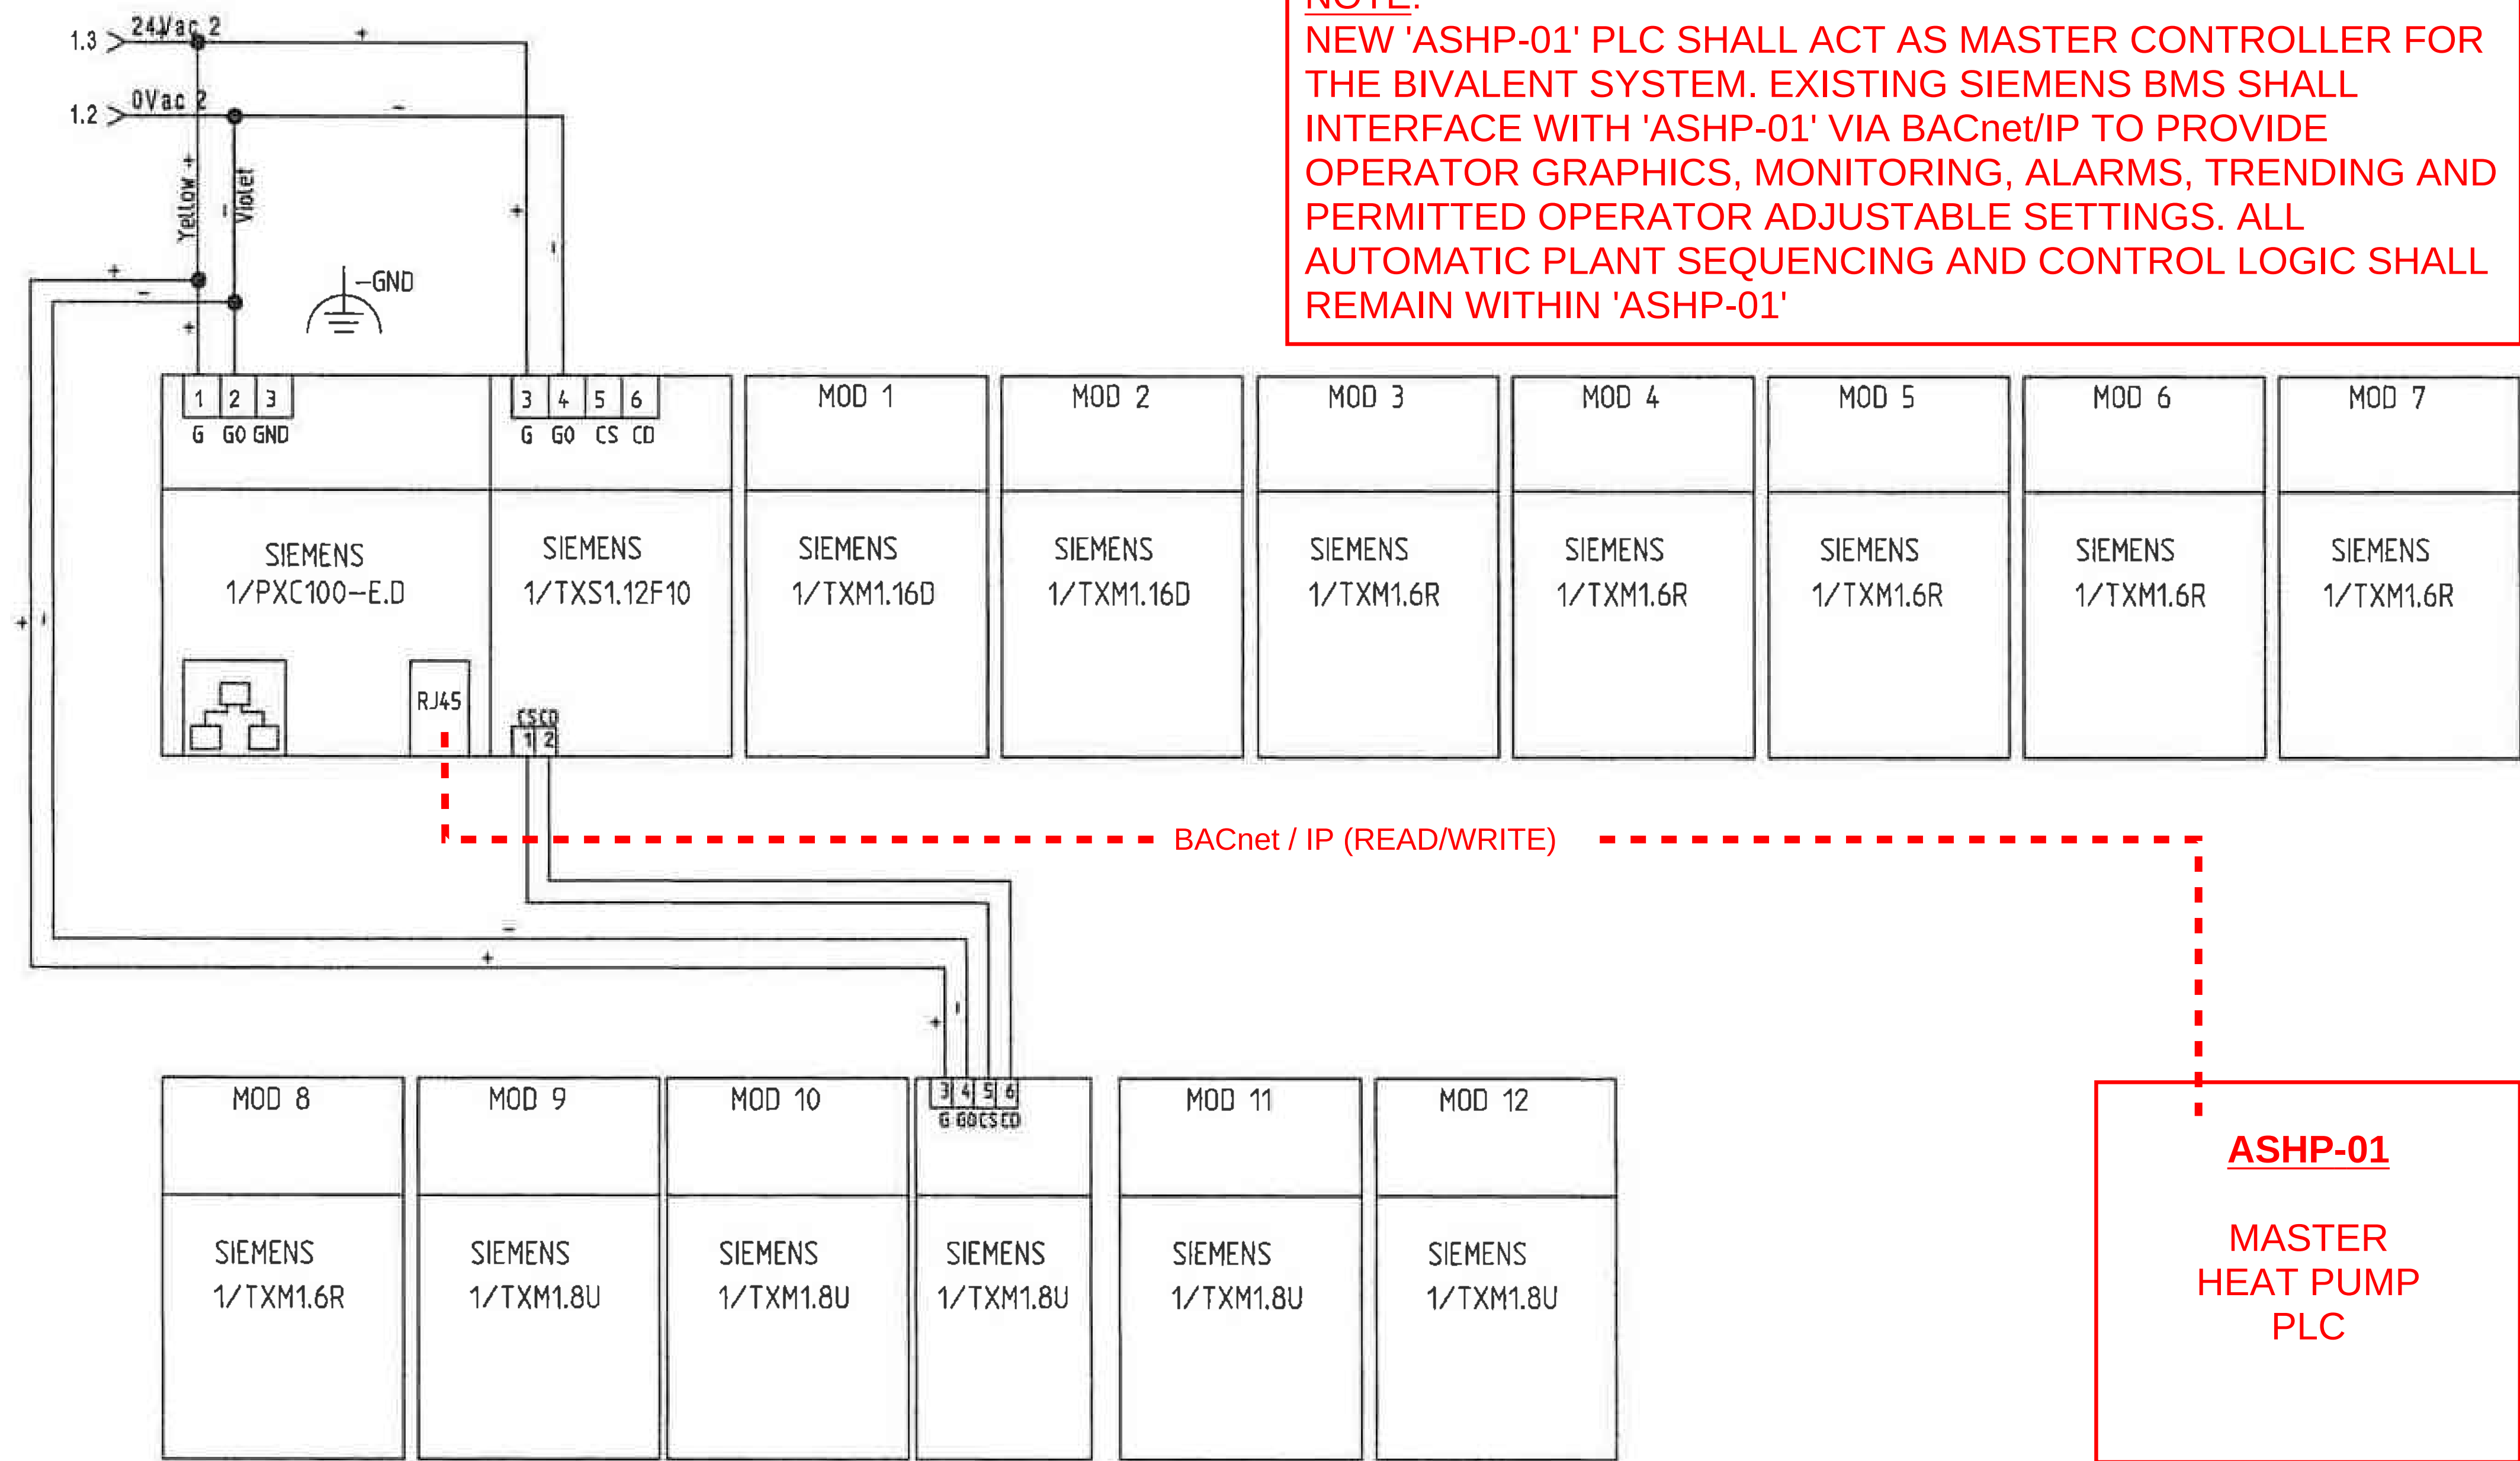

A1		ORIGINAL SIZE DRAWING			
03	ISSUED FOR TENDER			AM	28/08/26
02	STAGE 2b FOR FINAL REVIEW			AM	05/08/26
01	STAGE 2b FOR REVIEW			AM	17/07/26
No.	REVISION			CHK	DATE
 Introba INTROBA IRELAND LTD CATHEDRAL COURT NEW ST SOUTH THE LIBERTIES DUBLIN 8 D08 C525					
CLIENT LMETB					
PROJECT RSTC DUNDALK					
TITLE MECHANICAL CONTROLS SCHEMATIC					
DATE 15.07.2026		SCALE AS NOTED			
DESIGNED SPM		CHECKED AM		APPROVED AM	
SUITABILITY CODE A3		SUITABILITY DESCRIPTION FOR TENDER			
DRAWING STATUS STAGE 2b				 	
DRAWING NO. 10005-IRB-XX-ZZ-D-M-57-05				REVISION T01	