

NO PART OF THIS DRAWING MAY BE REPRODUCED OR TRANSMITTED IN ANY FORM OR STORED IN ANY RETRIEVAL SYSTEM OF ANY NATURE WITHOUT THE WRITTEN PERMISSION OF MALONE O'REGAN CONSULTING ENGINEERS AS COPYRIGHT HOLDER EXCEPT AS AGREED FOR USE ON THE PROJECT FOR WHICH THE DRAWING WAS ORIGINALLY CREATED.

THIS DRAWING TO BE READ IN CONJUNCTION WITH ALL OTHER RELEVANT DRAWINGS, SPECIFICATIONS AND THE PRELIMINARY HEALTH & SAFETY PLAN.

ALL DIMENSIONS ARE IN mm UNLESS NOTED OTHERWISE. DO NOT SCALE DIMENSIONS.

THE CONTRACTOR SHALL CHECK ALL DIMENSIONS PRIOR TO THE COMMENCEMENT OF CONSTRUCTION. ALL DISCREPANCIES SHALL BE REPORTED TO THIS OFFICE IN WRITING.

**PROPOSED CONCRETE SLAB : (78m<sup>2</sup>)**  
200mm R.C. SLAB CONCRETE GRADE C30/37  
(A252 MESH TOP & BOTTOM, JOINT @ max. 6x6m) ON  
200mm (MIN.) OF CRUSHED STONE TO CLAUSE 804 D.O.E. ON  
250mm (MIN.) T.O. STRUCT COMPACTED CRUSHED STONE TO  
S221 ANNEX E WERE REQUIRED ON 672 MATERIAL WERE REQUIRED ON  
TERRAM 1000 GEOTEXTILE ON WELL COMPACTED SOLID FORMATION,  
LIGHT BRUSHED CONCRETE FINISH TO CLASS U4.  
SHOWN AS THUS: 

1. NO PART OF THIS DRAWING MAY BE REPRODUCED OR TRANSMITTED IN ANY FORM OR STORED IN ANY RETRIEVAL SYSTEM OF ANY NATURE WITHOUT THE WRITTEN PERMISSION OF MALONE O'REGAN CONSULTING ENGINEERS AS COPYRIGHT HOLDER EXCEPT AS AGREED FOR USE ON THE PROJECT FOR WHICH THE DRAWING WAS ORIGINALLY ISSUED.
2. THE APPOINTMENT OF THE PROJECT SUPERVISOR DESIGN PROCESS IS THE CLIENT'S RESPONSIBILITY.
3. ALL DIMENSIONS IN mm UNLESS NOTED OTHERWISE.
4. THE CONTRACTOR SHALL CHECK ALL DIMENSIONS PRIOR TO COMMENCEMENT OF CONSTRUCTION. DISCREPANCIES SHALL BE REPORTED TO THIS OFFICE IN WRITING.
5. THIS DRAWING TO BE READ IN ACCORDANCE WITH ALL RELEVANT ENGINEERS' DRAWINGS AND SPECIFICATIONS.
6. ALL LEVELS IN METERS TO MALIN HEAD O.D.
7. ALL DIMENSIONS & LEVELS ARE TO BE CONFIRMED ON SITE PRIOR TO FABRICATION. ANY DISCREPANCIES SHALL BE REPORTED TO THE ENGINEER IN WRITING.
8. CONCRETE TO BE C30/35 THROUGHOUT

IS THE RESPONSIBILITY OF THE CONTRACTOR TO KEEP THE CHANNEL FREE OF WATER FOR THE DURATION OF THE WORKS TO ALLOW THE WORKS BE COMPLETED.

SHOP DRAWINGS TO BE SUBMITTED TO THE DESIGN TEAM WITH REGARDS TO THE RAILINGS AND GATES APPROVAL

|        |                    |            |    |     |
|--------|--------------------|------------|----|-----|
| 1      | ISSUED FOR TENDER  | 30.09.2026 | IM | LF  |
| 0      | ISSUED FOR TENDER  | 25.09.2026 | IM | LF  |
| REV    | DESCRIPTION        | DATE       | BY | CHK |
| STATUS | P8 - TENDER ISSUED |            |    |     |

**MOR**  
MALONE O'REGAN  
CONSULTING ENGINEERS  
3-4 Canada Street,  
Waterford,  
Co. Waterford  
X91V52K  
T: +353 51 876 855  
E: waterford@mor.ie  
W: www.malonoiregan.com  
Offices also in:  
DUBLIN : T: +353 1 260 2655  
GALWAY: T: +353 91 531 069  
E: dublin@mor.ie  
E: galway@mor.ie


CLIENT  
SMARTPLY EUROPE DAC

JOB NAME  
SILT TRAP 5 (10076)

DRG. NAME  
PROPOSED SITE PLAN

|         |       |       |     |      |
|---------|-------|-------|-----|------|
| JOB REF | SCALE | SHEET | APP | REV. |
| W26043  | 1:50  | A1    | JK  | 1    |

DRG. NO.  
W26043-10076-XXX-DR-MOR-CE-01205

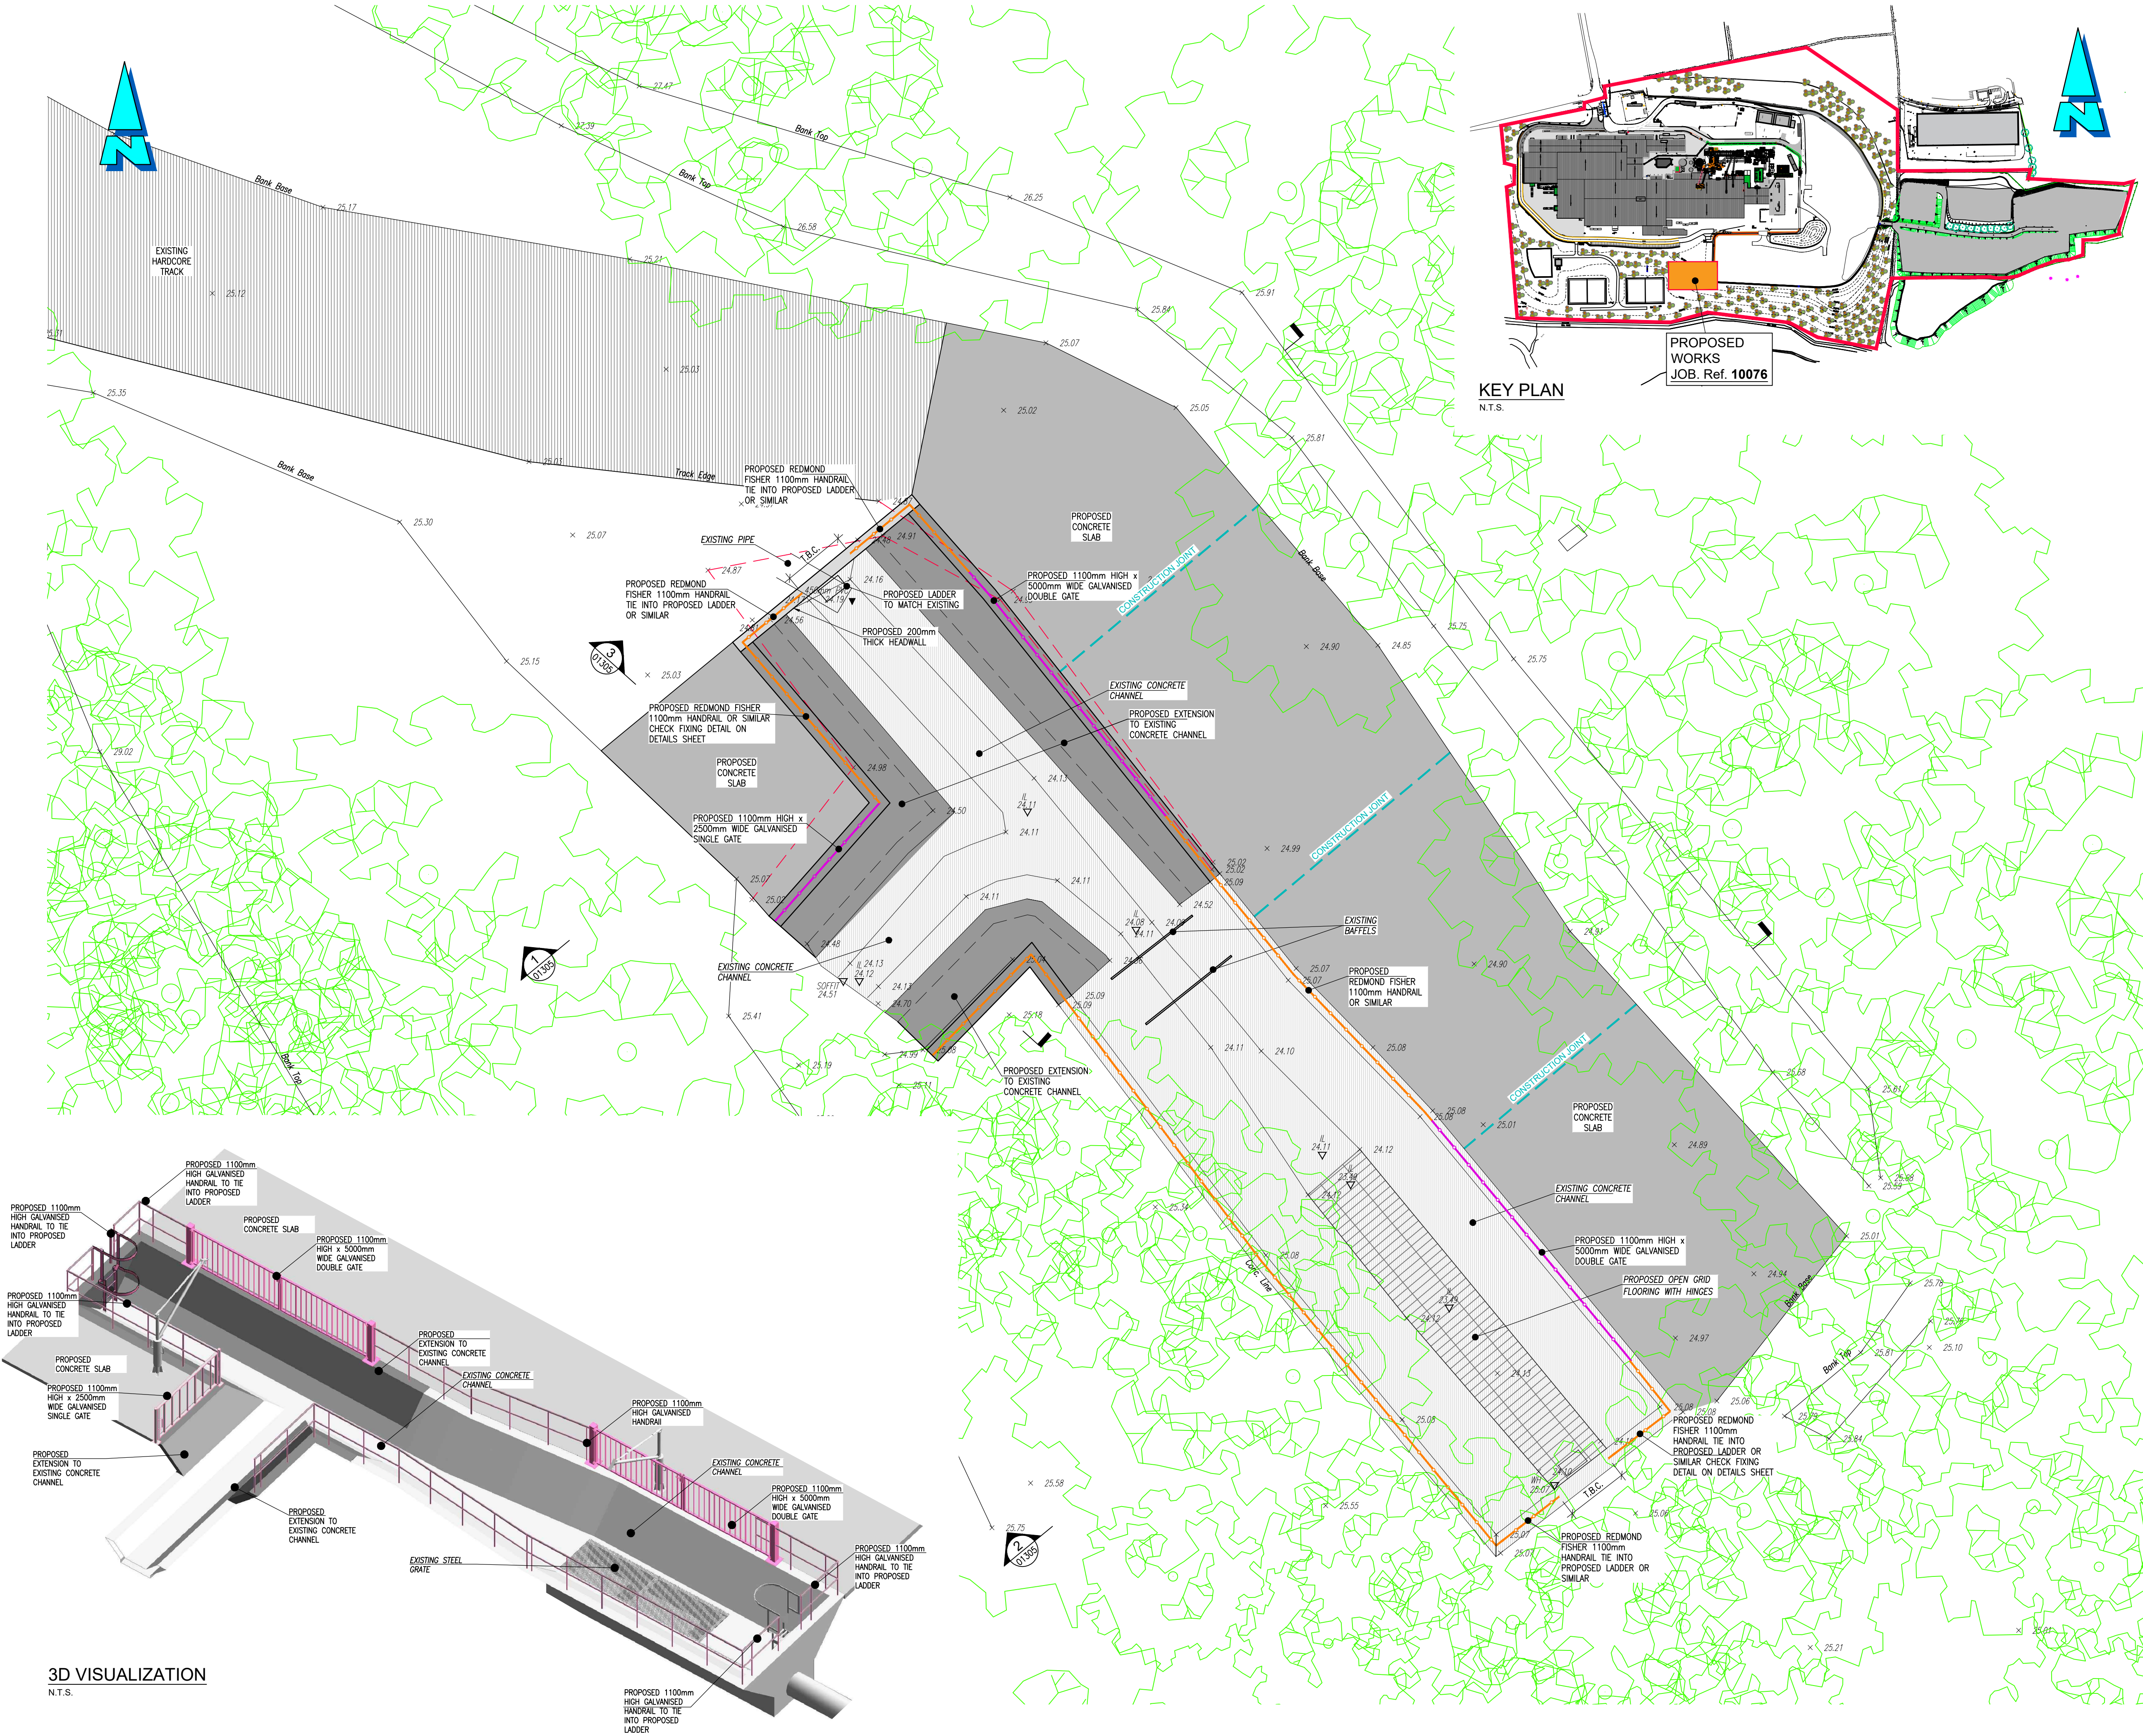

3D VISUALIZATION  
N.T.S.