




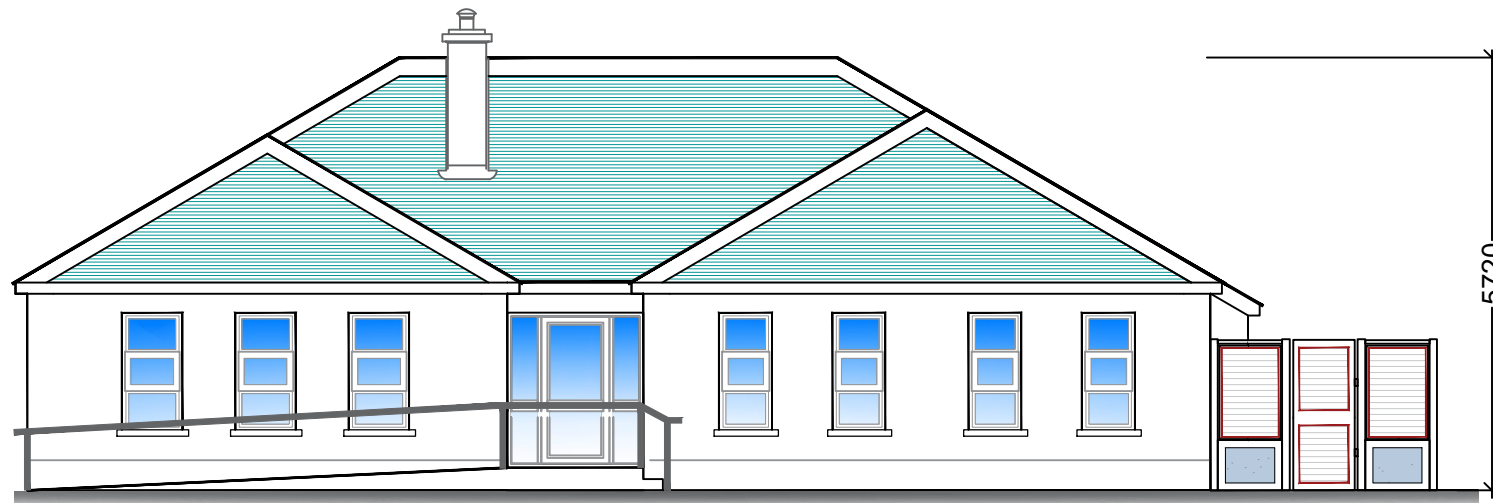

FRONT ELEVATION

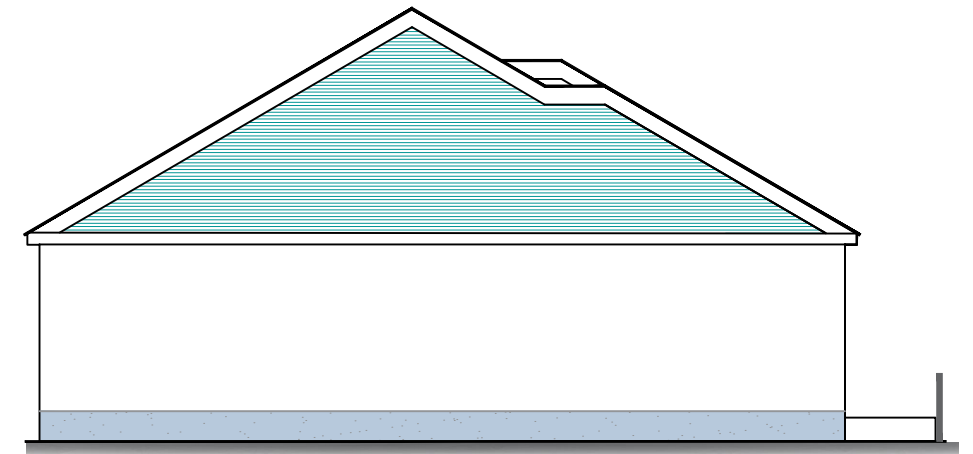

SIDE ELEVATION

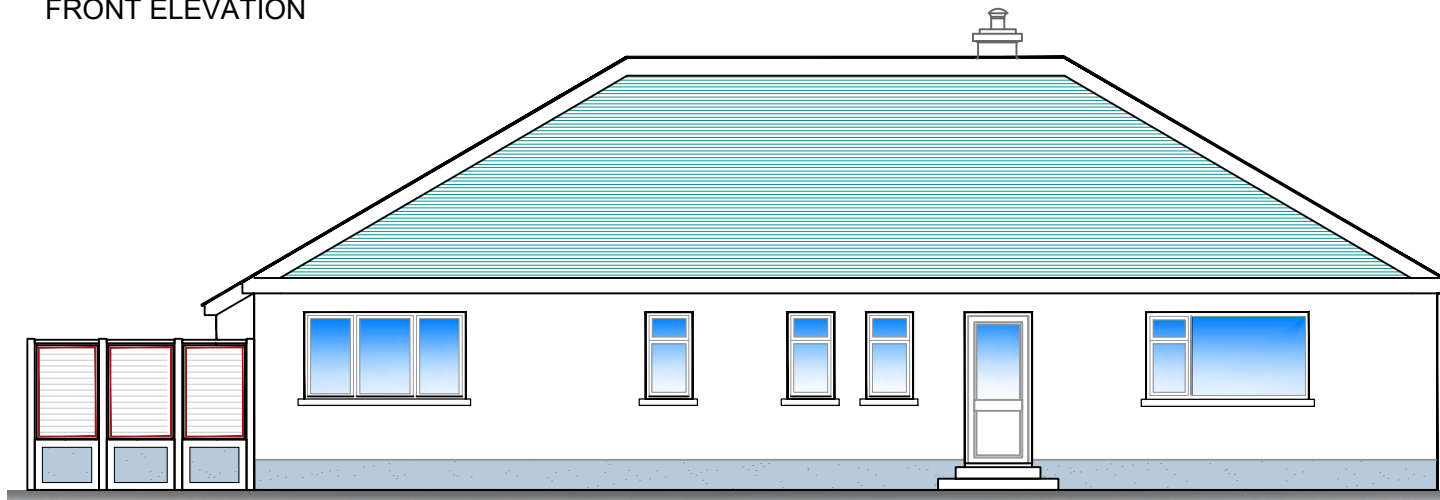

REAR ELEVATION



SIDE ELEVATION

A3 Sheet

All measurements, heights, areas, levels, and structural details to be checked and verified by the contractor, prior to commencement of any works or agreements. Do not scale any drawing. Work to figured dimensions only.

All materials, workmanship, methods of construction to be in accordance with the current Building Regulations in force at time of construction and all local authority conditions of planning etc. Contractors will be fully responsible for all Regulations to comply with, whether or not all notations for same have been implemented on these drawings.



Client	MILLTOWN HOUSING ASSOCIATION LTD	Scale	1:100
Date	20/08/2025	Drawn by:	AB & VMH
Project	COMMUNITY DAY CARE CENTRE ALTERNATION FIRE CERT	Project No.	NO. 2
Title	PLAN, ELEVATIONS & SECTION	Drawing No.	