



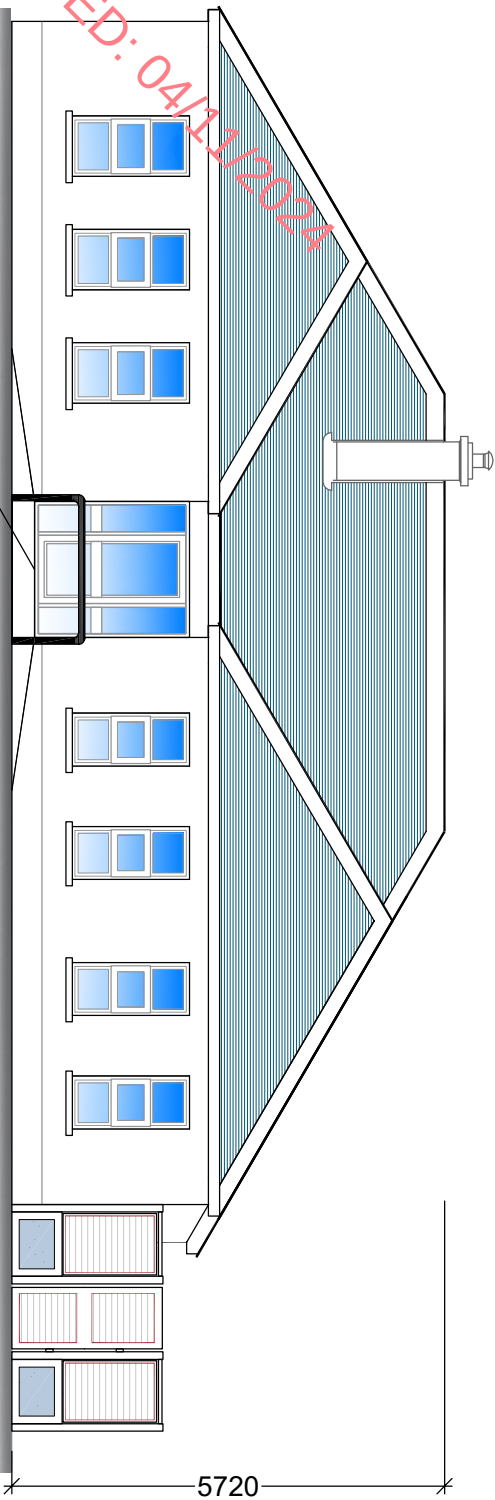


FRONT ELEVATION

A level landing at least 1800 mm x 1800 mm clear of any door or gate swing should be provided immediately in front of the entrance.
The threshold should be level, i.e. with a maximum threshold height of 15 mm with exposed edges chamfered or pencil rounded.

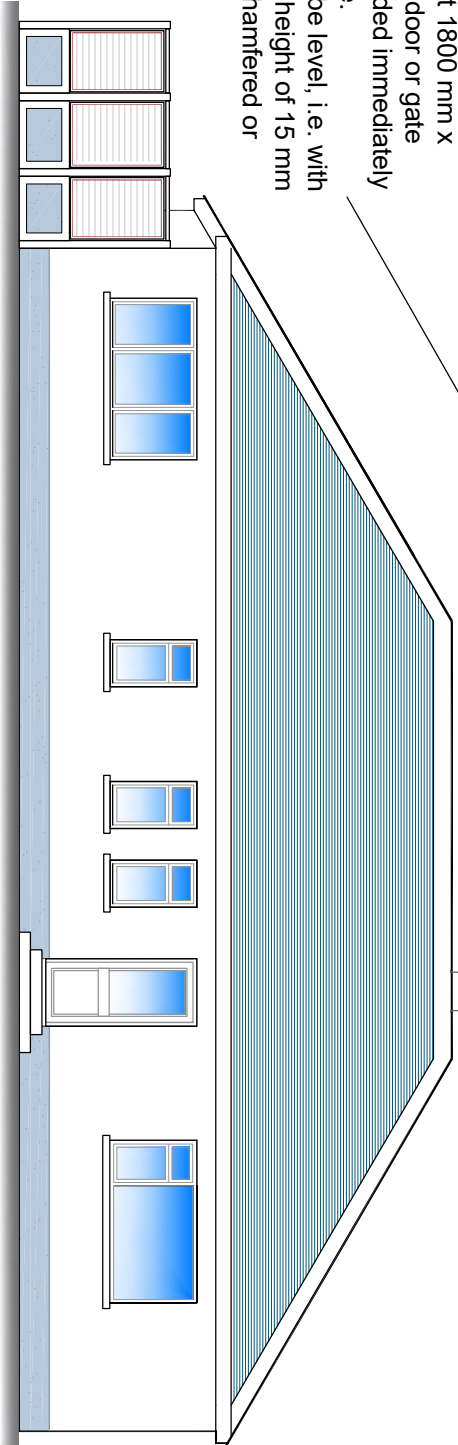


REAR ELEVATION


UNISEX WHEELCHAIR ACCESSIBLE TOILET

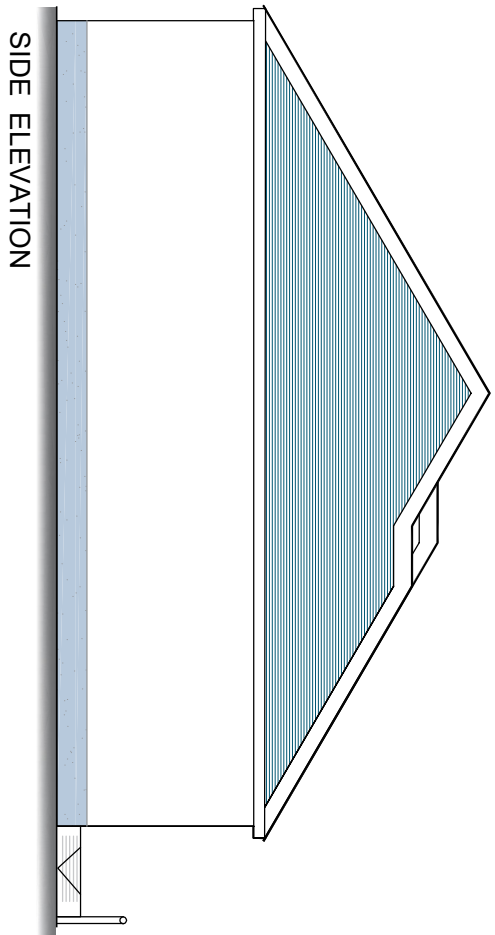

SIDE ELEVATION

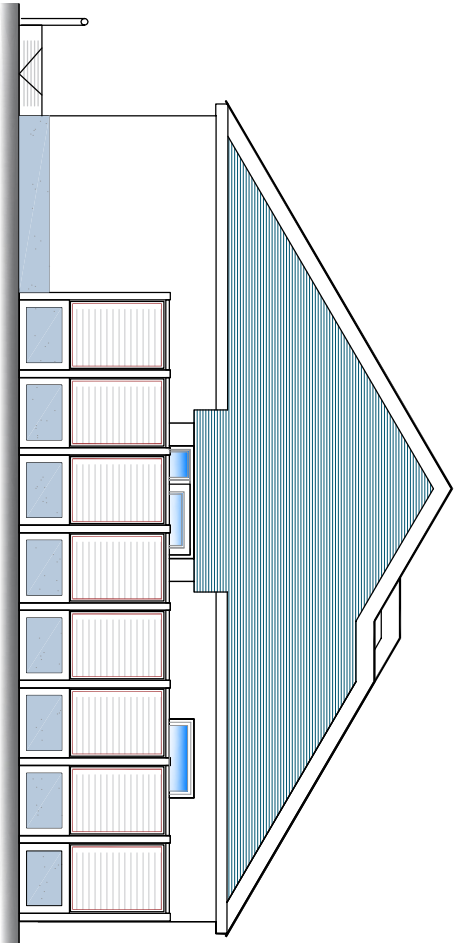

SIDE ELEVATION

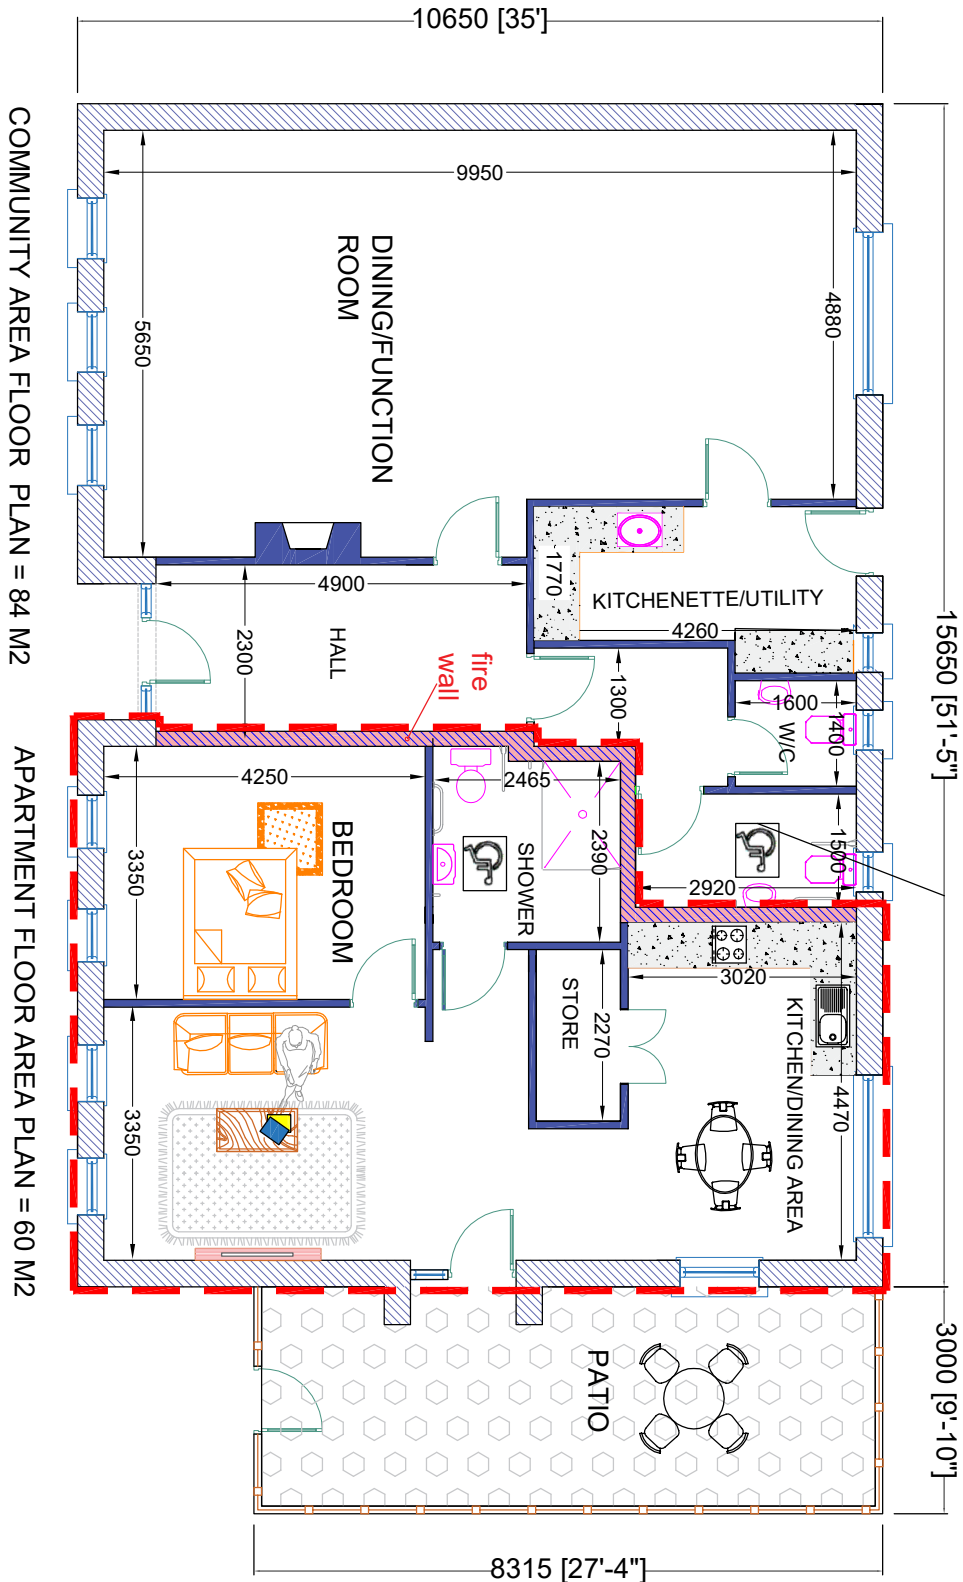

COMMUNITY AREA FLOOR PLAN = 84 M2

APARTMENT FLOOR AREA PLAN = 60 M2

PROPOSED APARTMENT

Outlined RED

All measurements, heights, areas, levels, and structural details to be checked and verified by the contractor, prior to commencement of any works or agreements. Do not scale any drawing. Work to figured dimensions only.

All materials, workmanship, methods of construction to be in accordance with the current Building Regulations in force at time of construction and all local authority conditions of planning etc.

Contractors will be fully responsible for all Regulations to comply with, whether or not all notations for same have been implemented on these drawings.

Client		Scale	1:100
MILLTOWNHOUSING ASSOCIATION LTD		Date	30/04/2024
Project		Drawn by:	AB
COMMUNITY DAY CARE CENTRE ALTERNATION		Project No.	
Title		Drawing No.	
PLAN, ELEVATIONS & SECTION			

SMSEAN MALONEY

BUILDING & PLANNING CONSULTANTS

HOUSE DESIGN, PLANNING, ESTIMATING, PROJECT & LOSS ASSESSMENT/INSURANCE SURVEYING

Unit 46,
N17 Business Park,
Co. Galway,
Ireland

Phone: (093) 269272
Mobile: (087) 269280
Fax: (093) 269280