




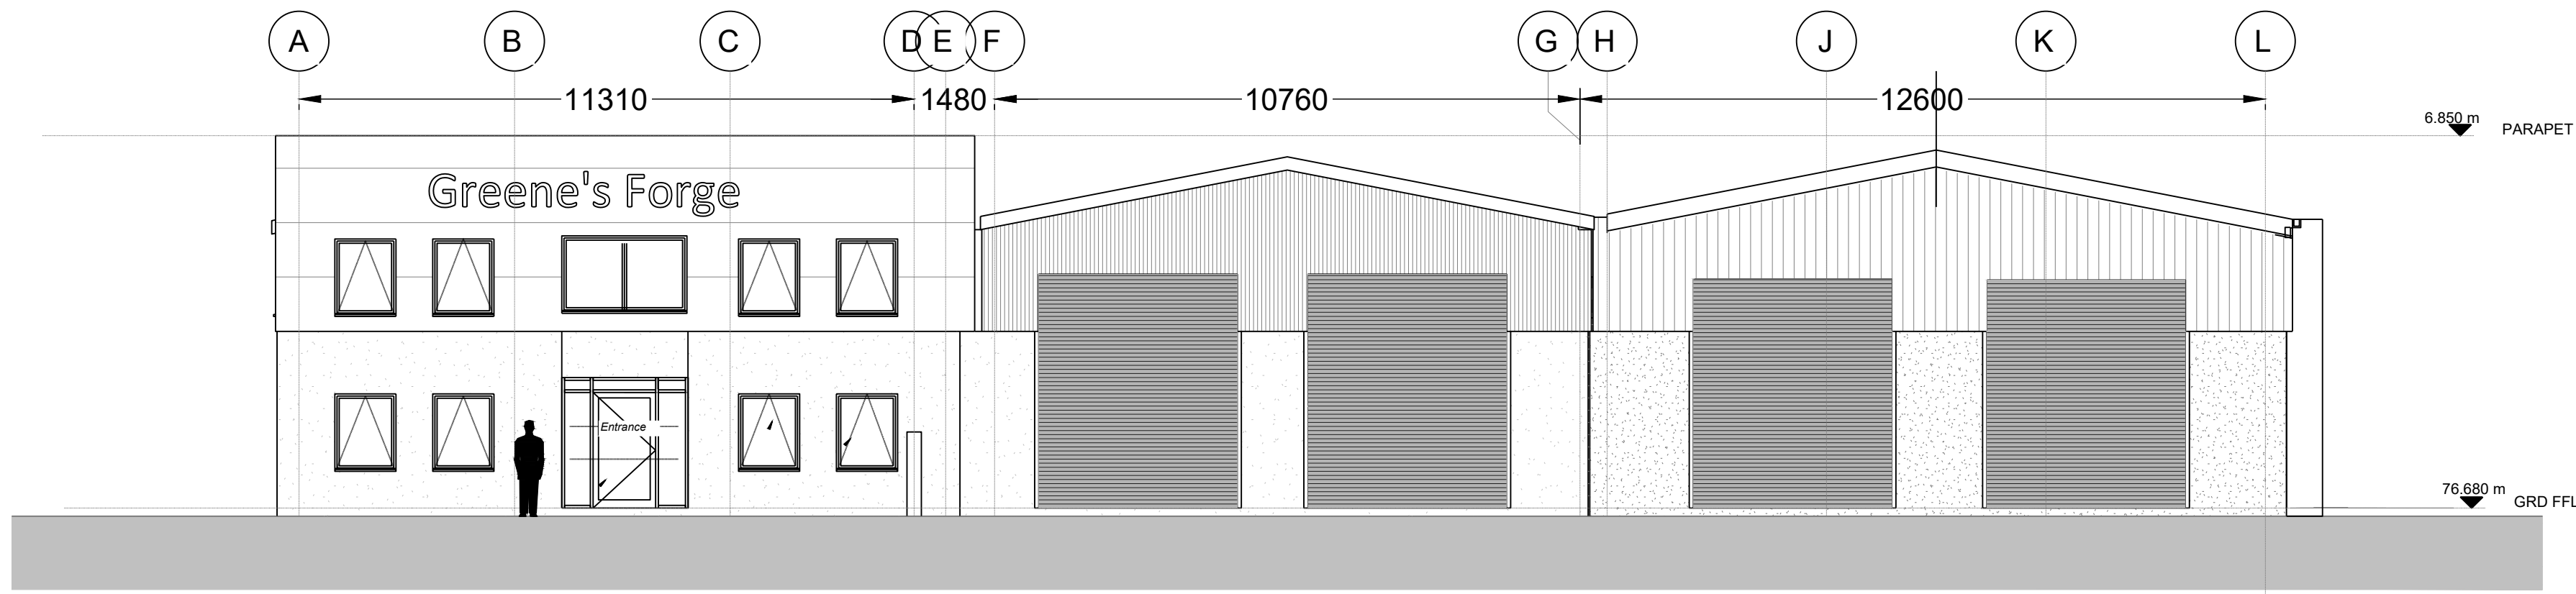


EXISTING FRONT ELEVATION - NORTH FACING
SCALE 1:100 @ A1

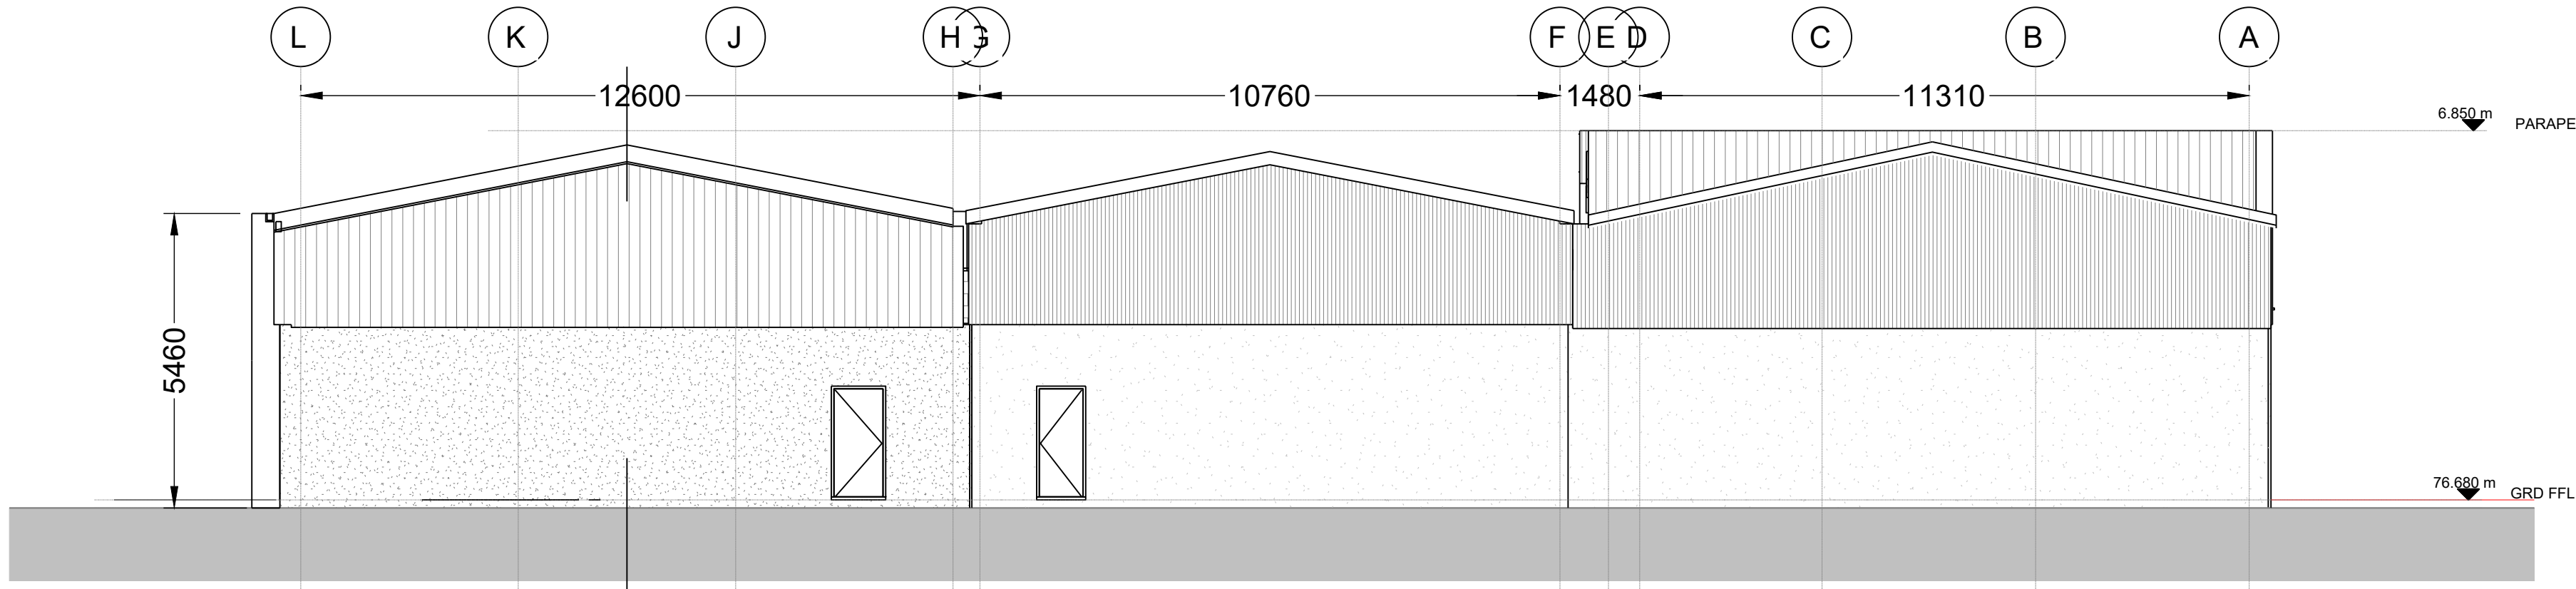

EXISTING REAR ELEVATION - SOUTH FACING
SCALE 1:100 @ A1

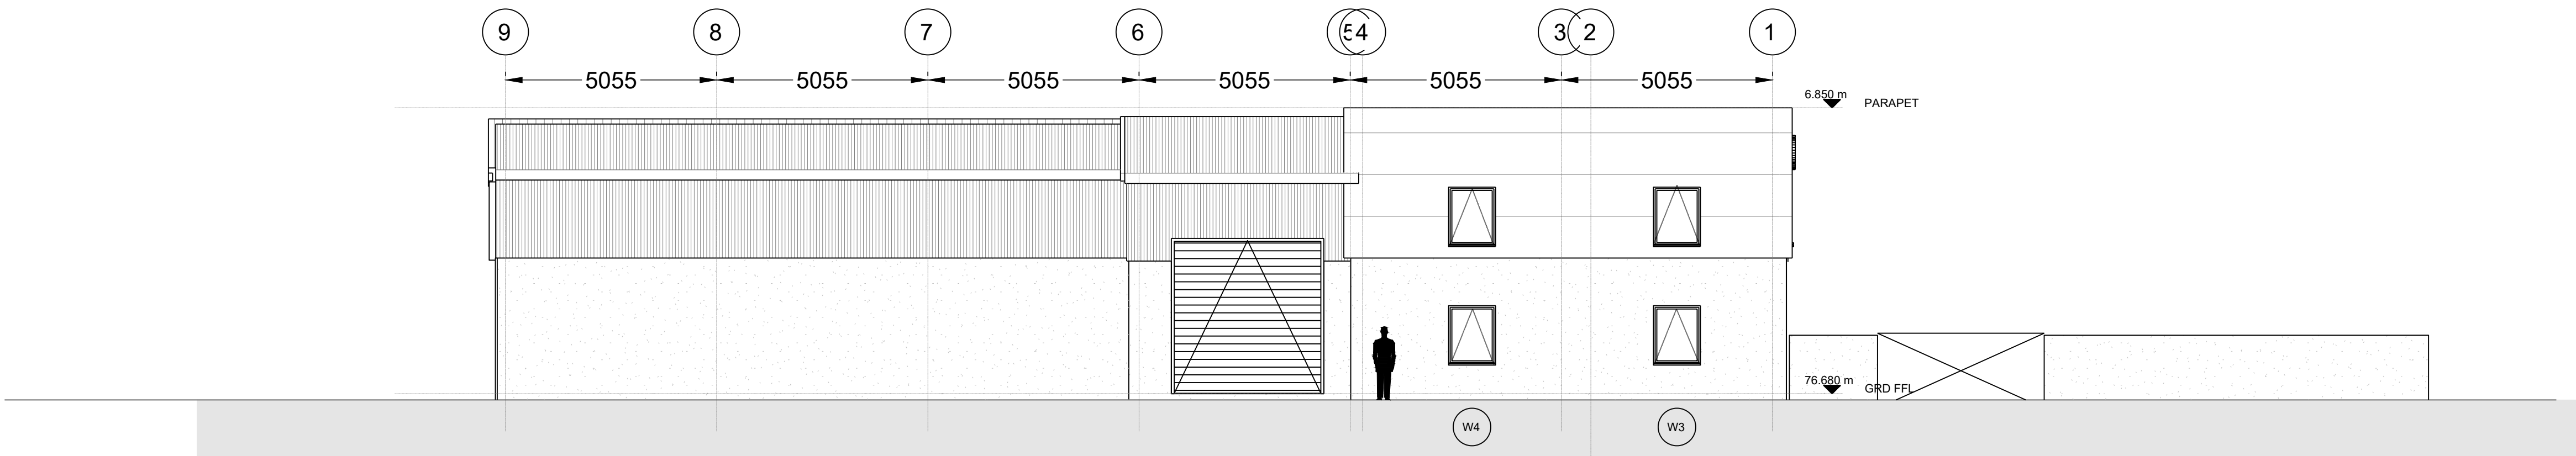

EXISTING SIDE ELEVATION - EAST FACING
SCALE 1:100 @ A1

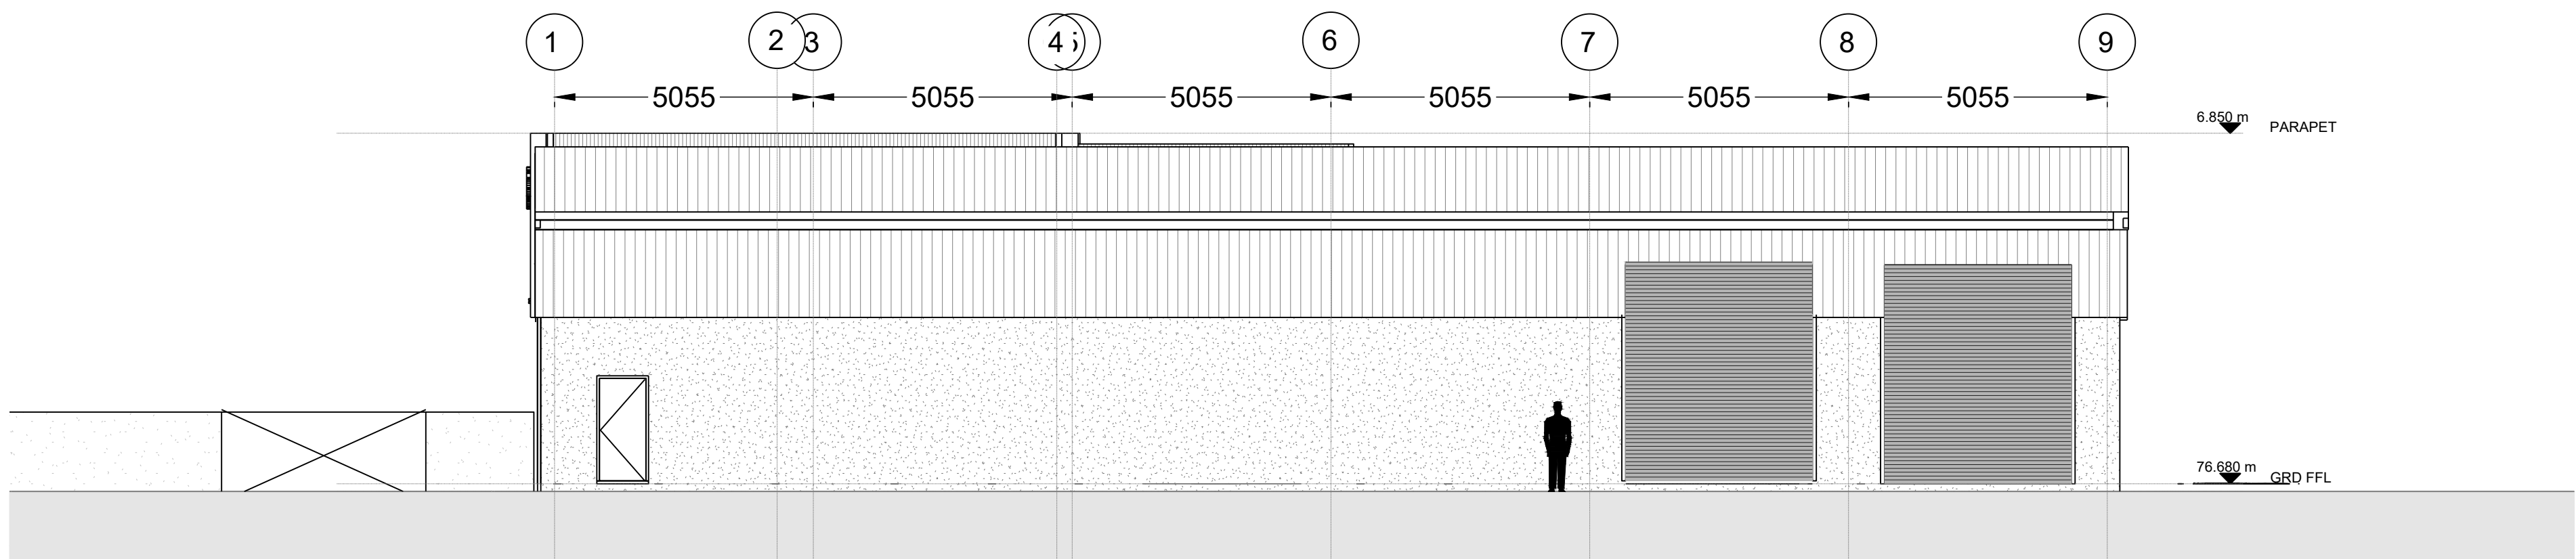

EXISTING SIDE ELEVATION - WEST FACING
SCALE 1:100 @ A1

Rev.	Date	Amendment	By
0	03/09/25	ISSUED FOR PLANNING	AT

Issued For: **PLANNING**

Project:	PADRAIG & FRANCIS GREENE GREENE FORGE WORKSHOP EXTENSION
Drawing Title:	EXISTING ELEVATIONS

CLIENT
PADRAIG & FRANCIS GREENE

MALACHI CULLEN
CONSULTING ENGINEERS LTD
8 CENTRE COURT, BLYRY BUSINESS & COMMERCIAL PARK, ATHLONE, CO. WESTMEATH N37 A71D
T: 090 5420364 E: info@mcullen.ie W: www.mcullen.ie

SCALE @	A1 1:100	Drawing Number:	Rev.
DATE:	SEPT 2025	19-002 P06	0
DRAWN:	AT		
CHECKED:	JJD		