


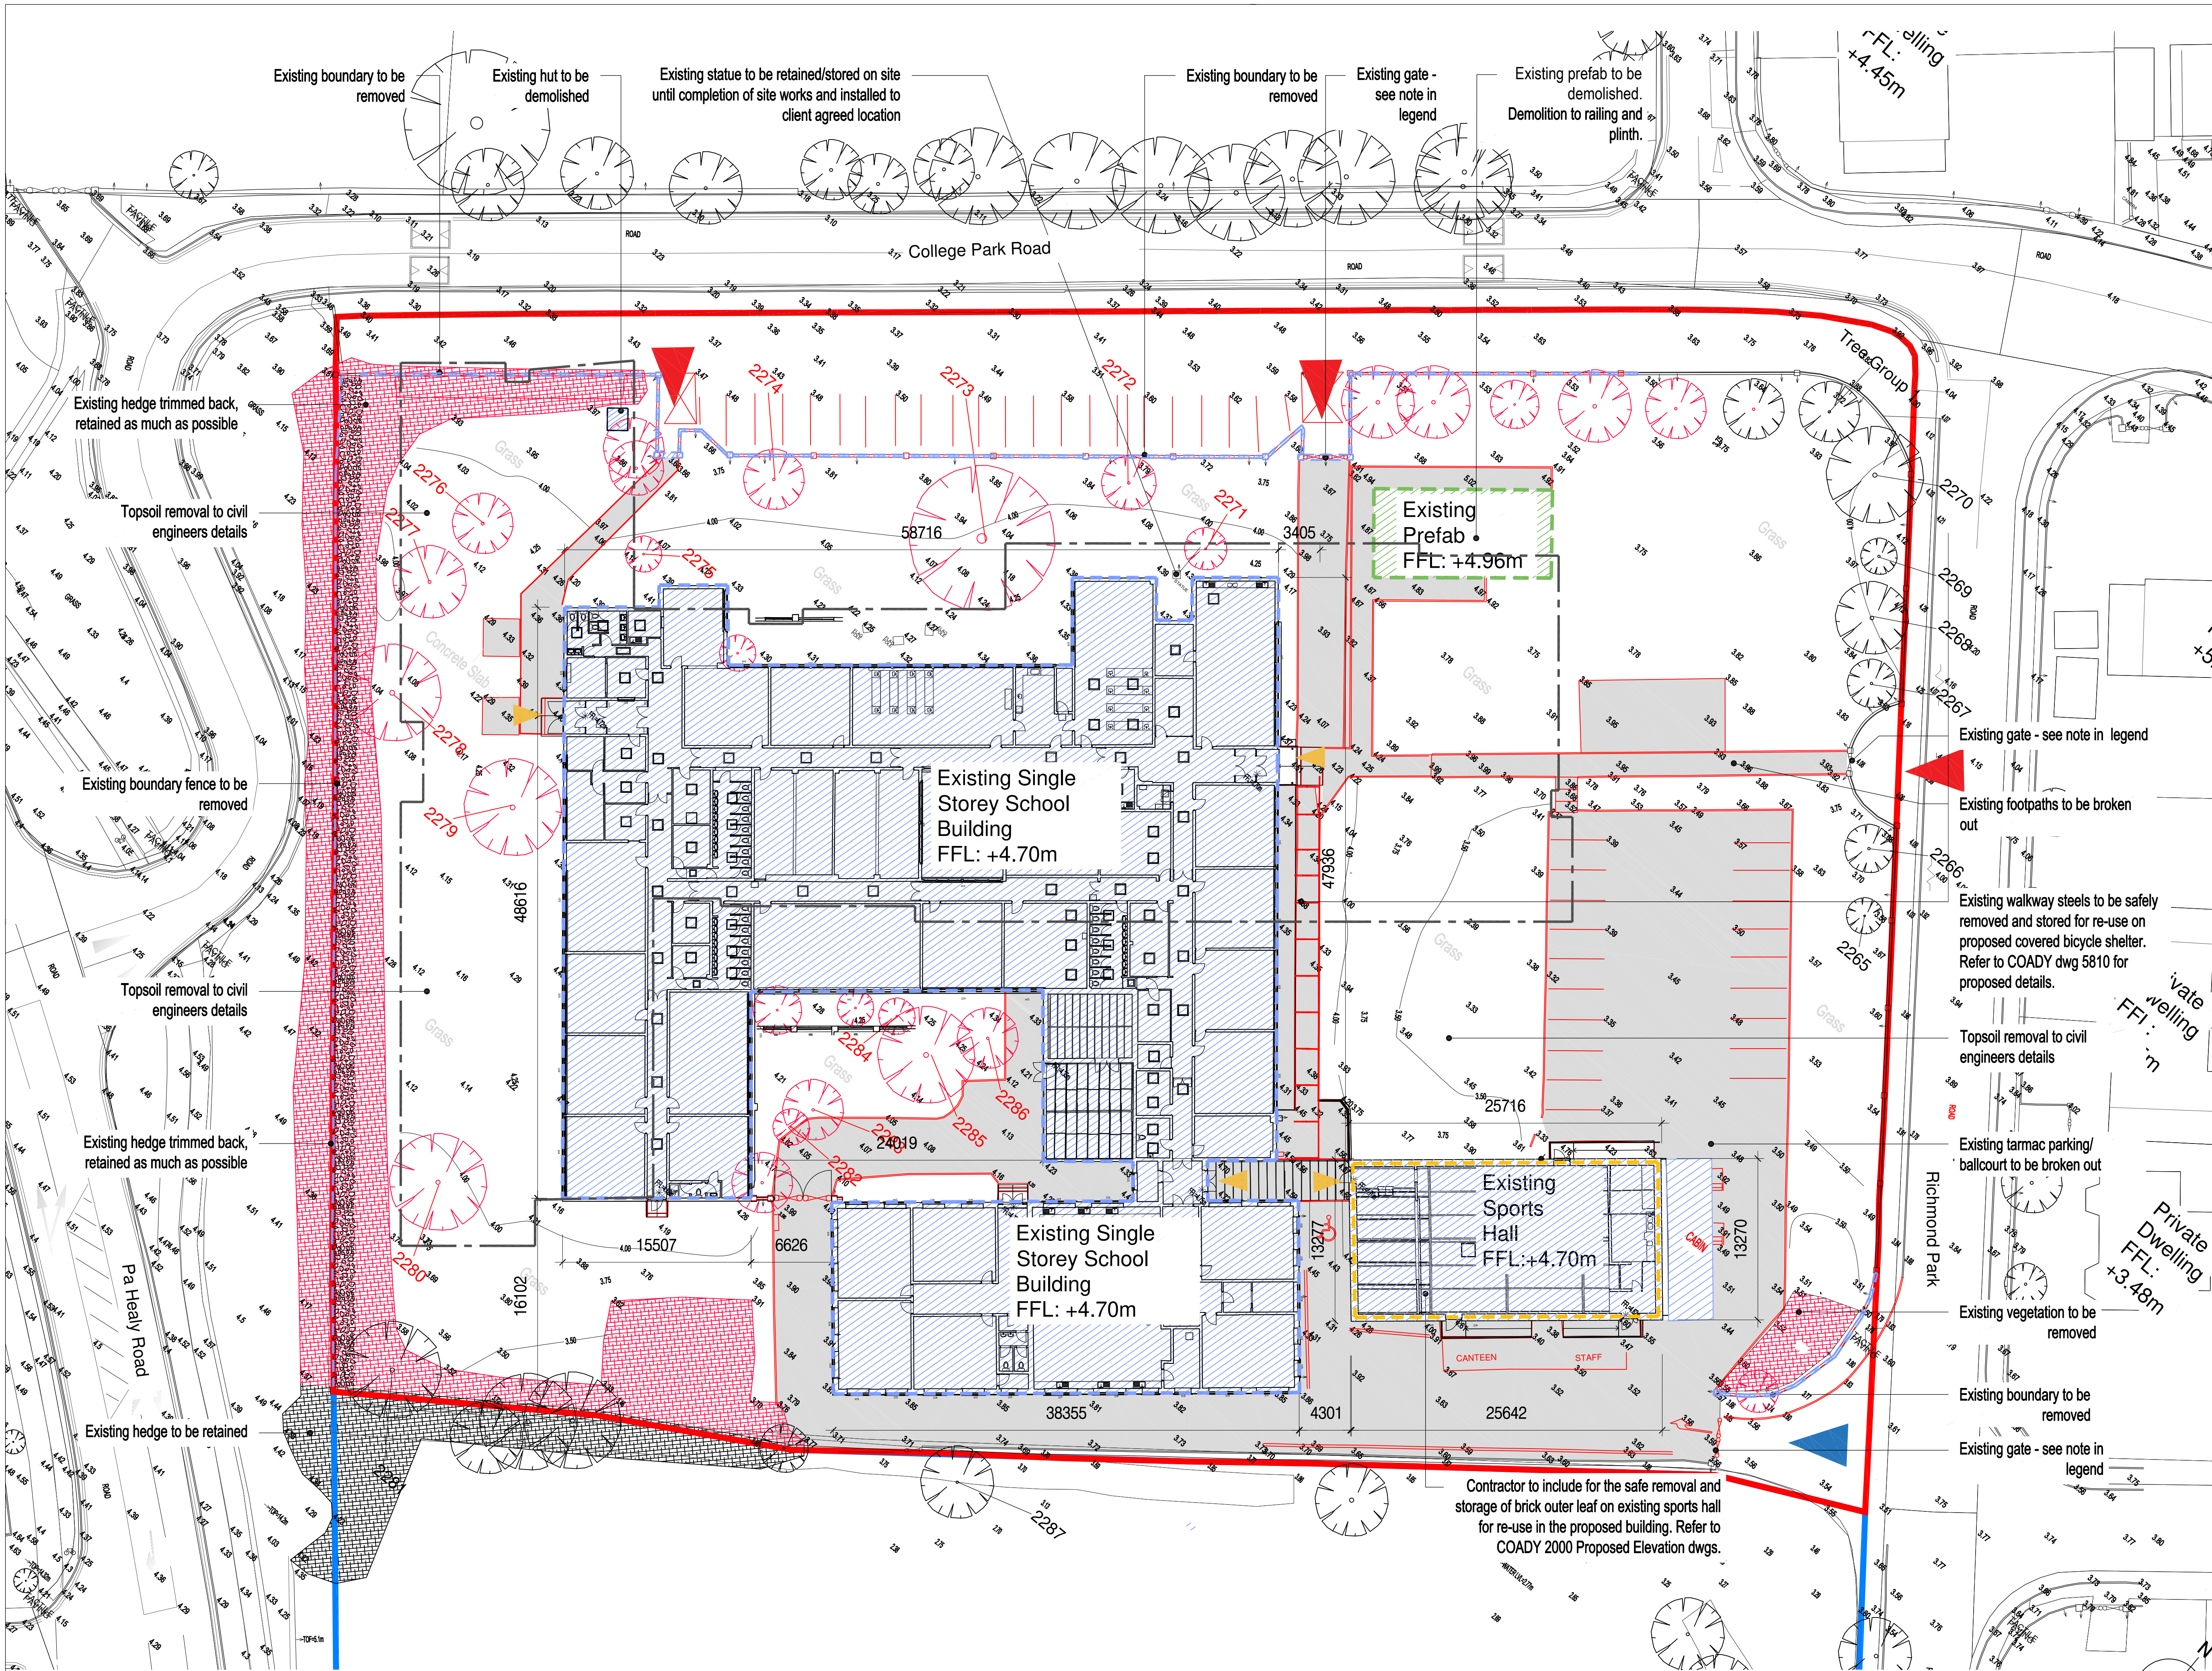

Notes:

Do not scale from this drawing.
Use figured dimensions only.
All errors and omissions to be reported to the Architect.
This drawing to be read in conjunction with relevant consultant's drawings.
All dimensions are in millimetres and all levels are in meters to match Datum unless otherwise noted.

Contractor Design responsibility
It is noted that there are many elements within the works that require contractor design, and will be subject to certification as part of BCR - see Preliminary Inspection Plan for clarity on certification required.

© This drawing or design may not be reproduced without permission.

LEGEND:

Site Boundary

Adjoining Land under site owner's ownership

Existing sports hall brick outer leaf to be retained for reuse

Existing Building and Boundaries to be Demolished

Existing prefab to be demolished. Demolition to railing and plinth.

Outline of Proposed Building

Existing Vegetation to be Removed

Existing Trees to be Retained See Tree Survey Drawings

Existing Trees to be Removed See Tree Survey Drawings

Existing gates to be safely removed and stored for re-use on proposed boundaries. Refer to COADY 5800 dwg series for proposed details.

Existing kerbs, hard standings and footpaths for removal.

Existing Vehicular Entrance

Existing Pedestrian Entrance

Existing Levels

Existing Building Entrance

Note:

Area of buildings to be demolished: 3257sqm

- This drawing is to be read in conjunction with all COADY 1000 dwg series
- Civil engineers drawings
- Services engineers drawings
- Tree Survey Plan and Tree Schedule

Revisions:

Rev	Description	Date	By
P-6	Issued for Costing	19-12-2025	MBD
P-5	Issued for Costing	13-08-2025	MBD
P-4	Issued for Costing	18-07-2025	MBD
P-3	Issued for Costing - QS Query List	31-10-2025	DL
P-2	Issued for Costing	21-02-2025	MBD
P-1	Issued for Coordination	31-01-2025	MBD

Project:
Ardscoil Mhuire, Corbally, Limerick

Client:
Ardscoil Mhuire

Title:
Existing Site Plan Demolitions

Drawing / Document Name:
Project Originator Volume Level Type Role Sheet Number
2751 ASM-COA-00-ZZ-DR-A-1002

Suitability Status : Code - Description
D1 For Costing P-6

Scale @ A1 Drawn: Checked: Date:
1:500 Molly B Dowling Shane Meehan 03-12-2024

COADY
ARCHITECTS

Taite Éireann Licence No. CYAL50400869
© Taite Éireann / Government of Ireland.

Mt Pleasant Business Ctr., Ranelagh, Dublin 6 D06X7P8
Unit 8A, Oran Point, Main St, Drimore, Co. Galway H91 Y3K8