


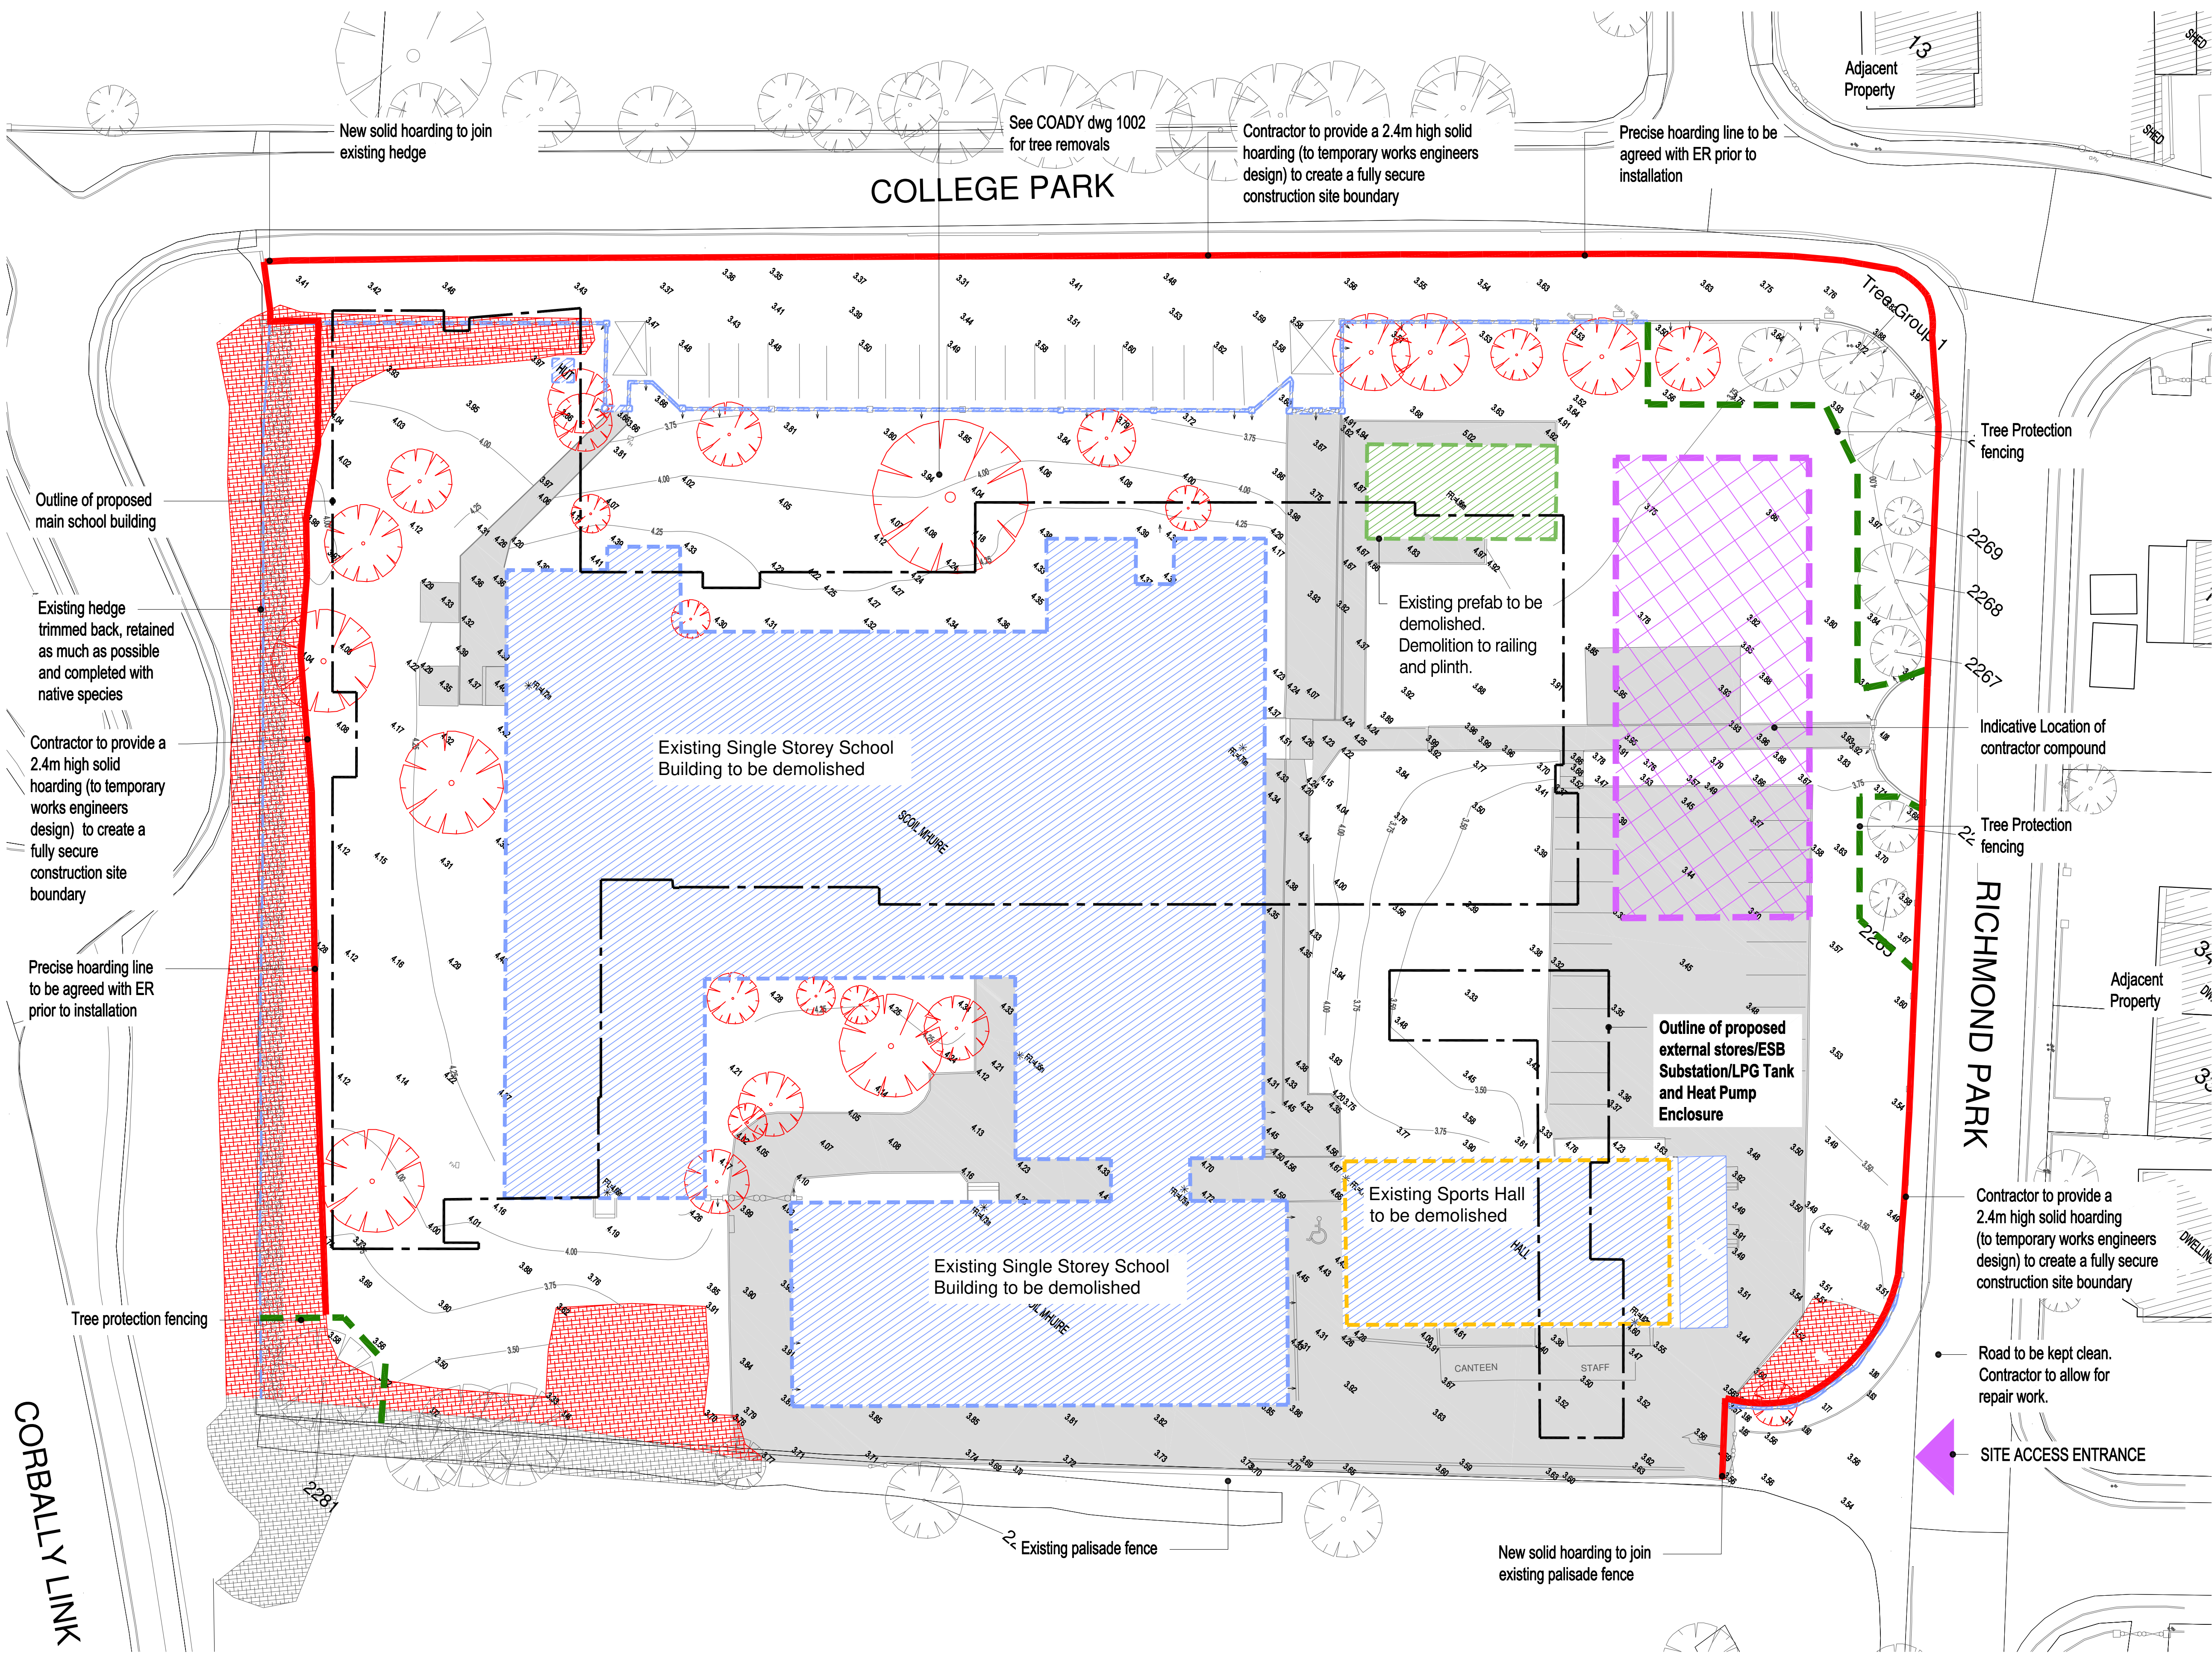

Notes:
Do not scale from this drawing.
Use figured dimensions only.
All errors and omissions to be reported to the Architect.
This drawing to be read in conjunction with relevant consultant's drawings.
All dimensions are in millimetres and all levels are in meters to match Datum unless otherwise noted.
Contractor Design responsibility
It is noted that there are many elements within the works that require contractor design, and will be subject to certification as part of SCAR - see Preliminary Inspection Plan for clarity on certification required.
© This drawing or design may not be reproduced without permission.

- Legend:
- Construction Site Area (2.4m high solid hoarding)
 - Indicative location of Contractor's Compound
 - Tree Protection (1.8m high Harris Fencing)
 - Site Access Entrance
 - Existing sports hall brick outer leaf to be retained for reuse
 - Existing Building and Boundaries to be Demolished
 - Existing prefab to be demolished. Demolition to railing and plinth.
 - Outline of Proposed Building
 - Existing Vegetation to be Removed
 - Existing Trees to be Retained See Tree Survey Drawings
 - Existing Trees to be Removed See Tree Survey Drawings

Note:
Refer to COADY dwg 1001 for existing site conditions.
Refer to COADY dwg 1002 for demolition details.

Revisions:			
Rev	Description	Date	By
P-4	Issued for Costing	18-12-2025	MBD
P-3	Issued for Costing	13-08-2025	MBD
P-2	Issued for Costing	18-07-2025	MBD
P-1	Issued for Costing	28-02-2025	SM
Project: Ardscoll Mhuire, Corbally, Limerick			
Client: Ardscoll Mhuire			
Title: Site Plan - Health & Safety Set Up			
Drawing / Document Name: Project Originator Volume Level Type Role Sheet Number			
2751 ASM-COA-00-ZZ-DR-A-1004			
Suitability Status : Code - Description Revision: D1 For Costing P-4			
Scale @ A1	Drawn:	Checked:	Date:
1:250	Molly B Dowling	Shane Meehan	27-06-2024
COADY ARCHITECTS M1 Pleasant Business Ctr., Ranelagh, Dublin 6 D06X7P8 Unit 8A, Cran Point, Main St, Osmore, Co. Galway H91 Y8K			

- Notes:
- A. This drawing is to be read in conjunction with Preliminary Health & Safety Plan, and the Project Particulars, Preliminaries in Works Requirement Volume A.
 - B. The Contractor is required to visit the site and establish the level of site boundary protection/hoarding, to ensure the work area is safe from intrusion and secure. Contractor to table site protection proposals for ER review at the Pre-Contract Meeting.
 - C. Site Security is the Main Contractor's responsibility.
 - D. Contractor to provide all necessary signage to perimeter of site, at all road junctions and at all site entrances and exits.
 - E. Contractor to provide 1 No. fulltime Banksmen to be positioned at requirements of Condition 22 of the final grant of planning.
 - F. Contractor to undertake a Disipation Survey of all existing roads/approaches of ER. Contractor to submit programme and method statement and boundaries prior to commencement, and issue the survey to the ER for all such works.
 - G. Full wheel wash facility to be provided within site work area.
 - H. Construction hours: As per local authority site opening hour rules.
 - I. Noise restrictions shall be in accordance with Condition 21 of the BS:5837-2005 - 'Trees in Relation to Construction'. This protective fencing shall be erected before any materials are brought onto site and prior to the commencement of any works associated with the proposed development.
 - J. Dust / particulate emissions shall be controlled to meet the requirements of Condition 22 of the final grant of planning.
 - K. No works outside of the agreed hoarding line to occur without and boundaries prior to commencement, and issue the survey to the ER for all such works.
 - L. Contractor to allow for remediation of all local roads / kerbs / ramps / cleaning drains, etc.
 - M. All existing trees to be retained shall be enclosed by stout protective fencing, located at a suitable distance as detailed in final grant of planning.
 - N. Safe access and egress to be maintained to properties at all times.
 - O. All works to services and utilities shall be programmed and sequenced to avoid any disruption to adjacent properties. Disruption to services and utilities to the adjoining properties is not permitted any time.
 - P. The detailed sequencing of works is the contractor's responsibility. In planning the works contract, the contractor shall comply with all restrictions stipulated in the preliminary H+S plan and on this drawing.