


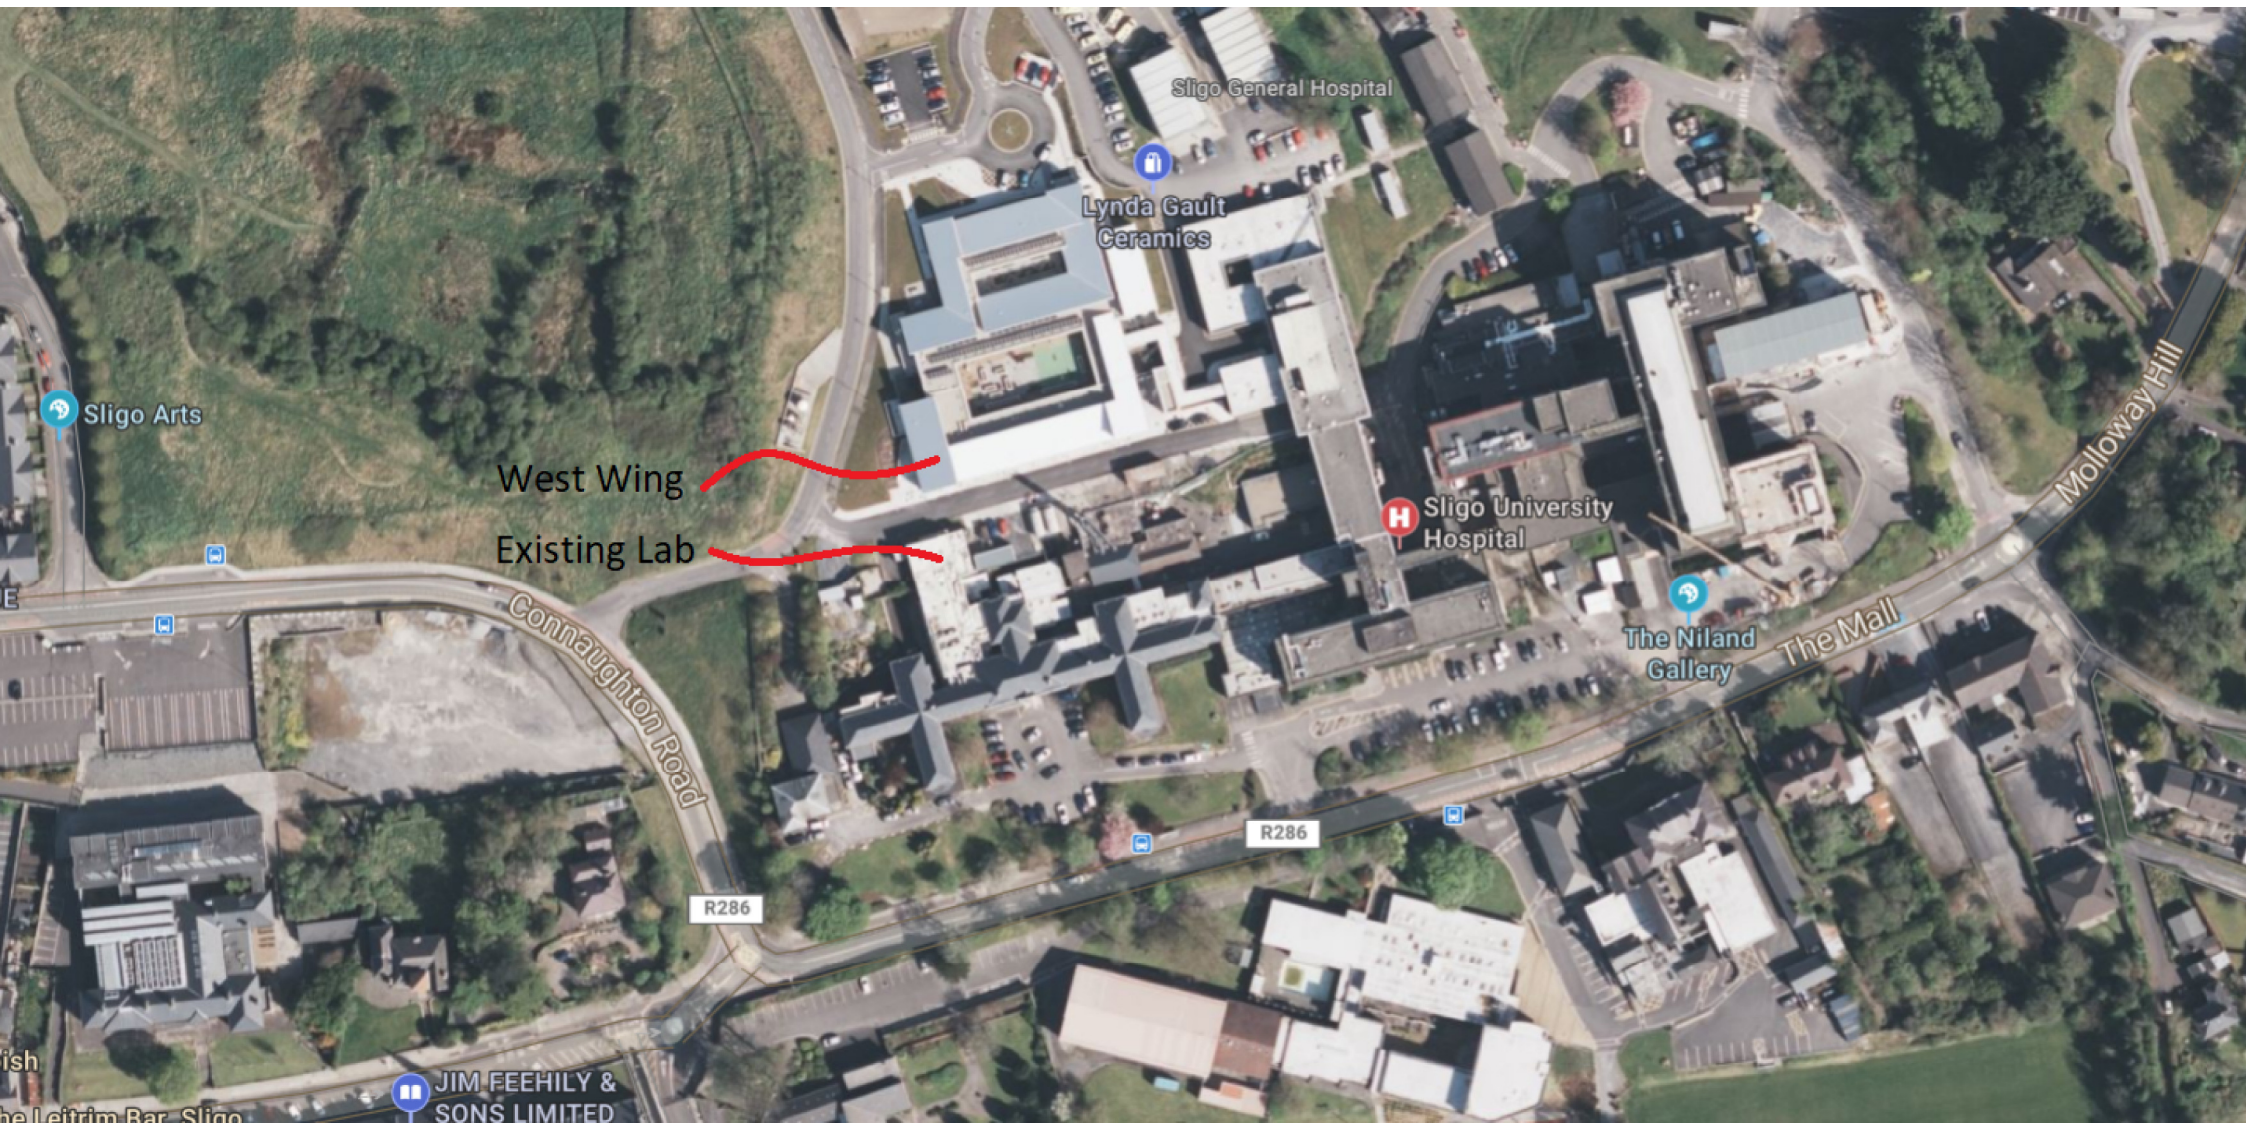

West Wing

Existing Lab

Sligo General Hospital

Lynda Gault
Ceramics

Sligo Arts

Sligo University
Hospital

The Niland
Gallery

The Mall


Malloway Hill

Connaughton Road

R286

R286

JIM FEEHILY &
SONS LIMITED

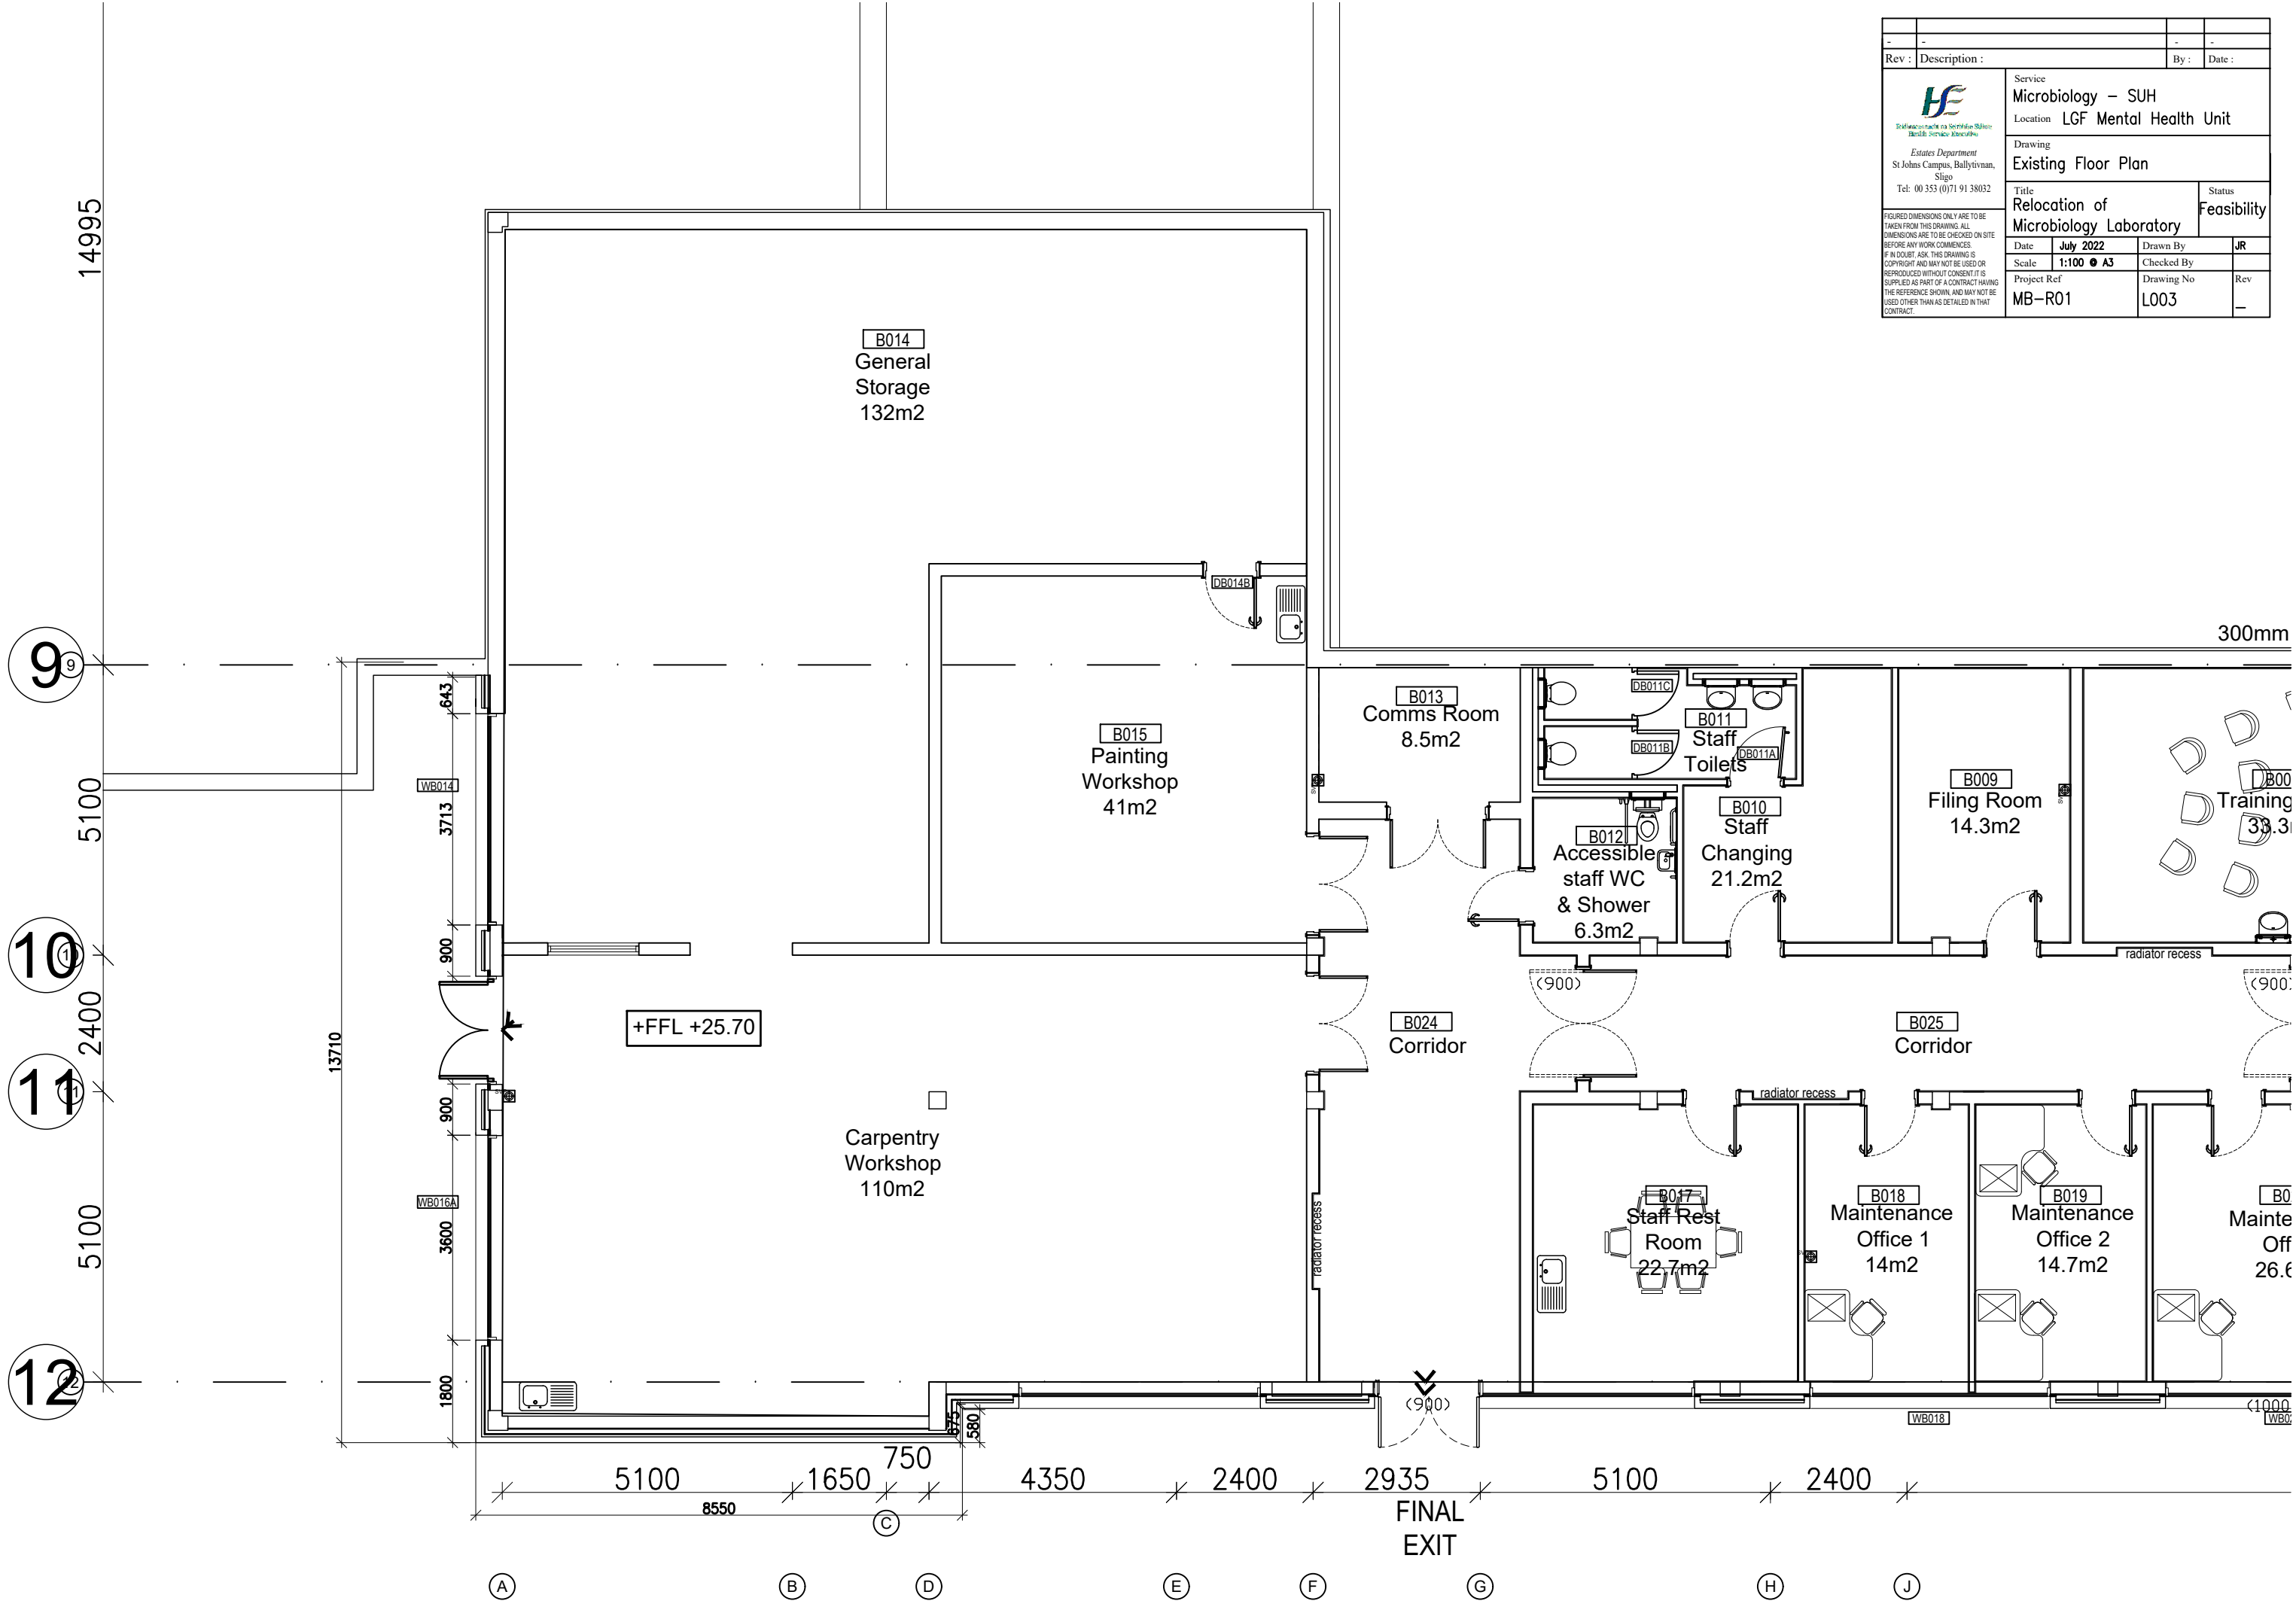

-		-	-
Rev :	Description :	By :	Date :
		Service Microbiology – SUH	
		Location LGF Mental Health Unit	
		Drawing Existing Floor Plan	
Title Relocation of Microbiology Laboratory		Status Feasibility	
Date	July 2022	Drawn By	JR
Scale	1:100 @ A3	Checked By	
Project Ref	MB-R01	Drawing No	L003
		Rev	-

Rev :	Description :	By :	Date :
 Estates Department St John's Campus, Ballytinnan, Sligo Tel: 00 353 (0)71 91 38032 Service Microbiology – SUH Location LGF Mental Health Unit Drawing Proposed Floor Plan Title Relocation of Microbiology Laboratory Status Feasibility			
FIGURED DIMENSIONS ONLY ARE TO BE TAKEN FROM THIS DRAWING. ALL DIMENSIONS ARE TO BE CHECKED ON SITE BEFORE ANY WORK COMMENCES. IF IN DOUBT, ASK. THIS DRAWING IS COPYRIGHT AND MAY NOT BE USED OR REPRODUCED WITHOUT CONSENT. IT IS SUPPLIED AS PART OF A CONTRACT HAVING THE REFERENCE SHOWN, AND MAY NOT BE USED OTHER THAN AS DETAILED IN THAT CONTRACT.			
Date	July 2022	Drawn By	JR
Scale	1:100 @ A3	Checked By	
Project Ref	MB-R01	Drawing No	L002
		Rev	

General Notes:

- Air Conditioning to be provided throughout.
- Glazing to be incorporated into partitions where possible to allow light and views to/from internal rooms.
- Existing External windows/fire doors/shutters to be replaced where needed.
- Layout assumes 24/7 availability of adjacent staff rest room, accessible WC and Comms room
- Mech. & Elec. requirements to be agreed.

KEY

- Existing Block Wall
- New Partition Wall
- Existing Wall Demolished

300mm THICK REINFORCED CONCRETE RETAINING WALL

