



FITTED FURNITURE 1: 20

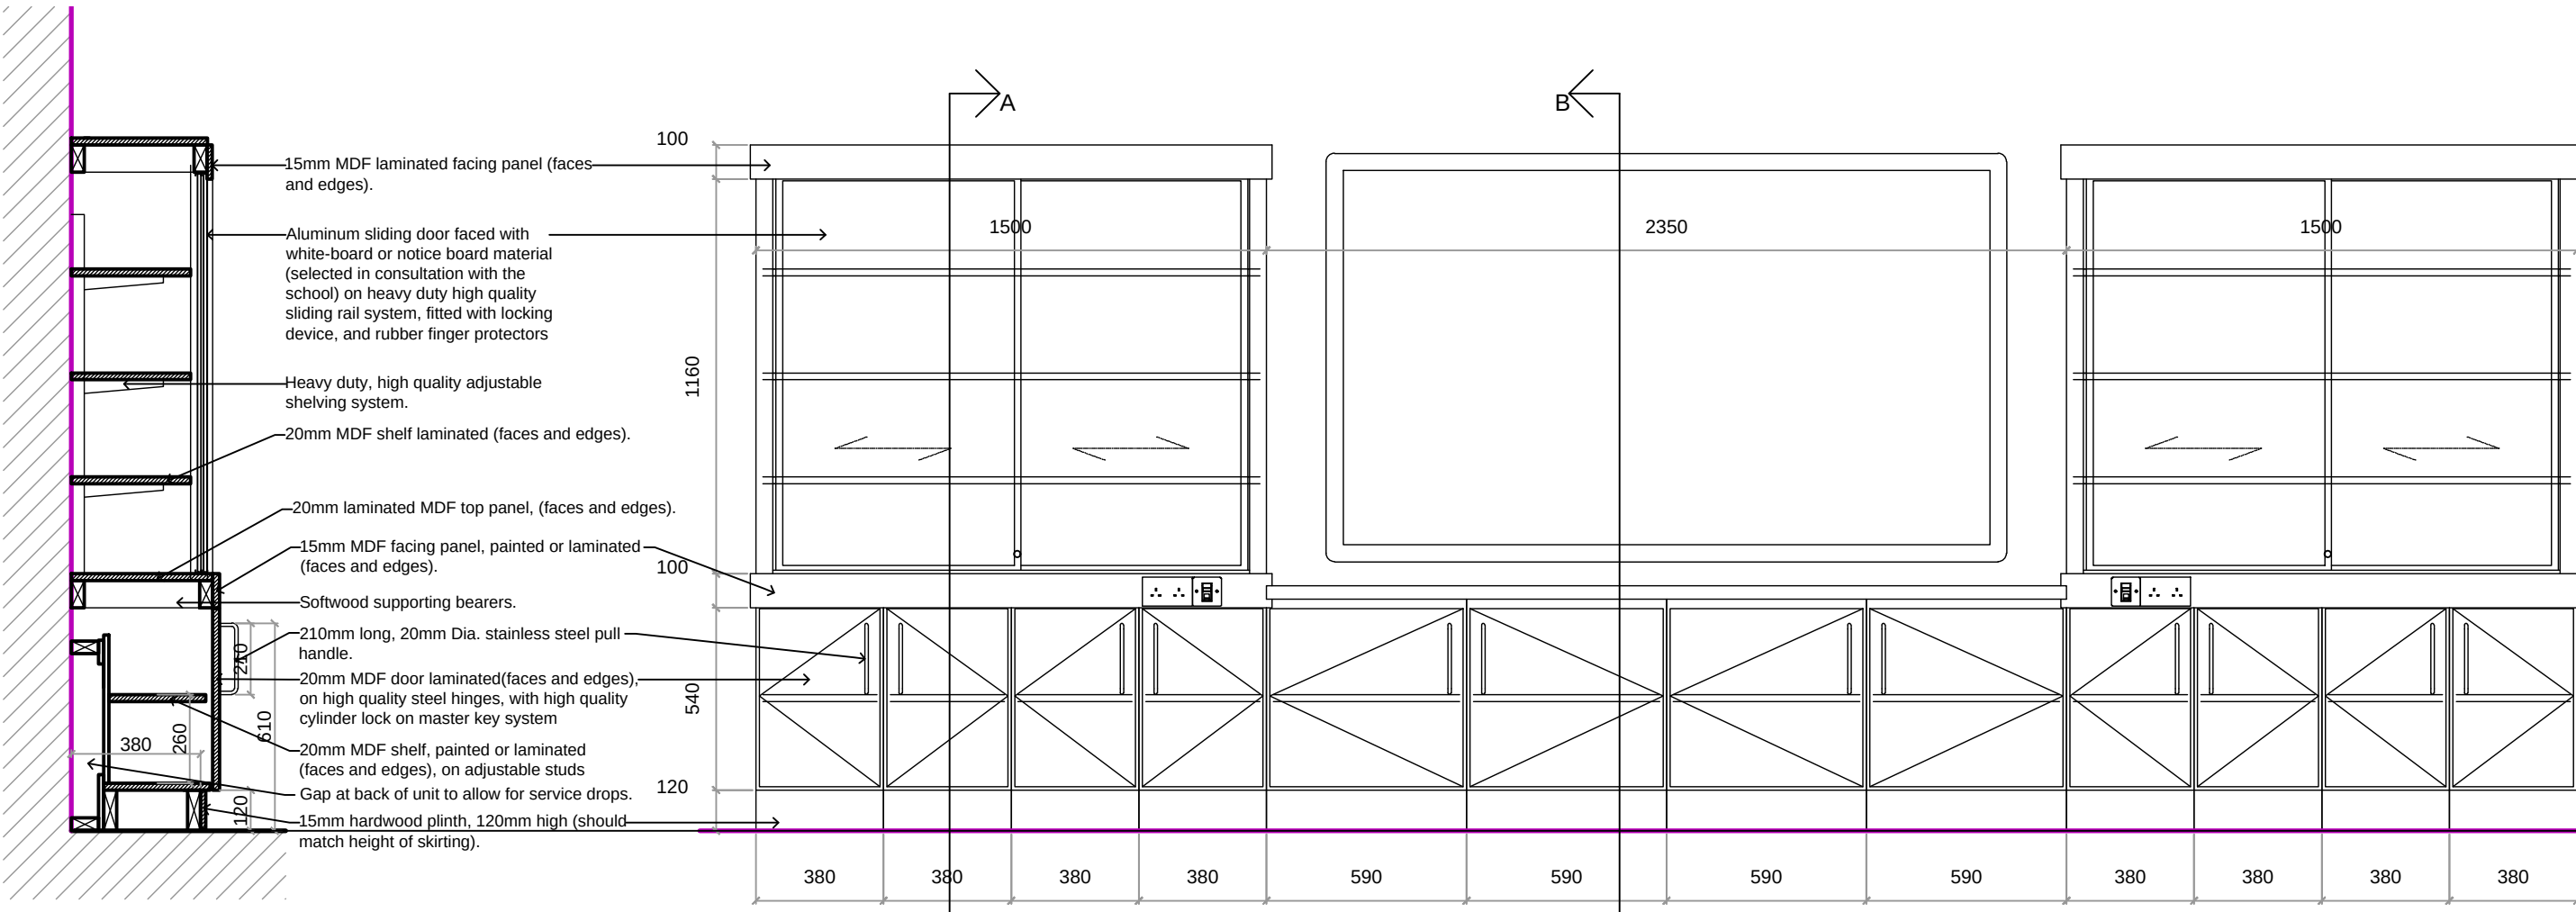


Cross Section A
Teaching Wall F12
Scale 1:20


Elevation

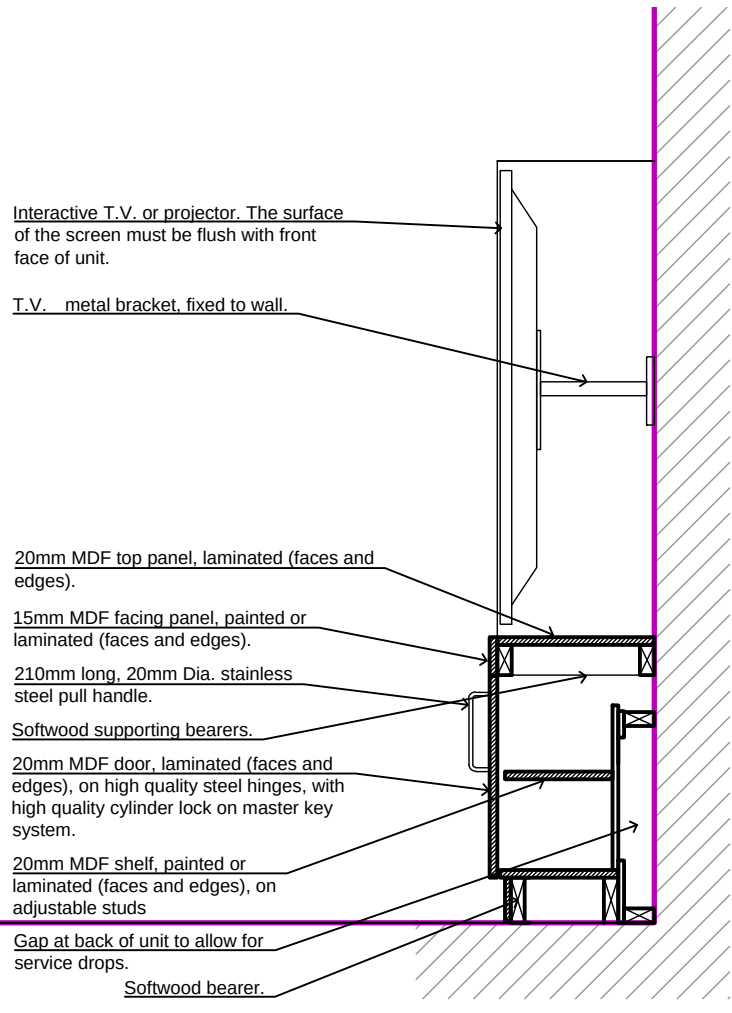


Cross Section B

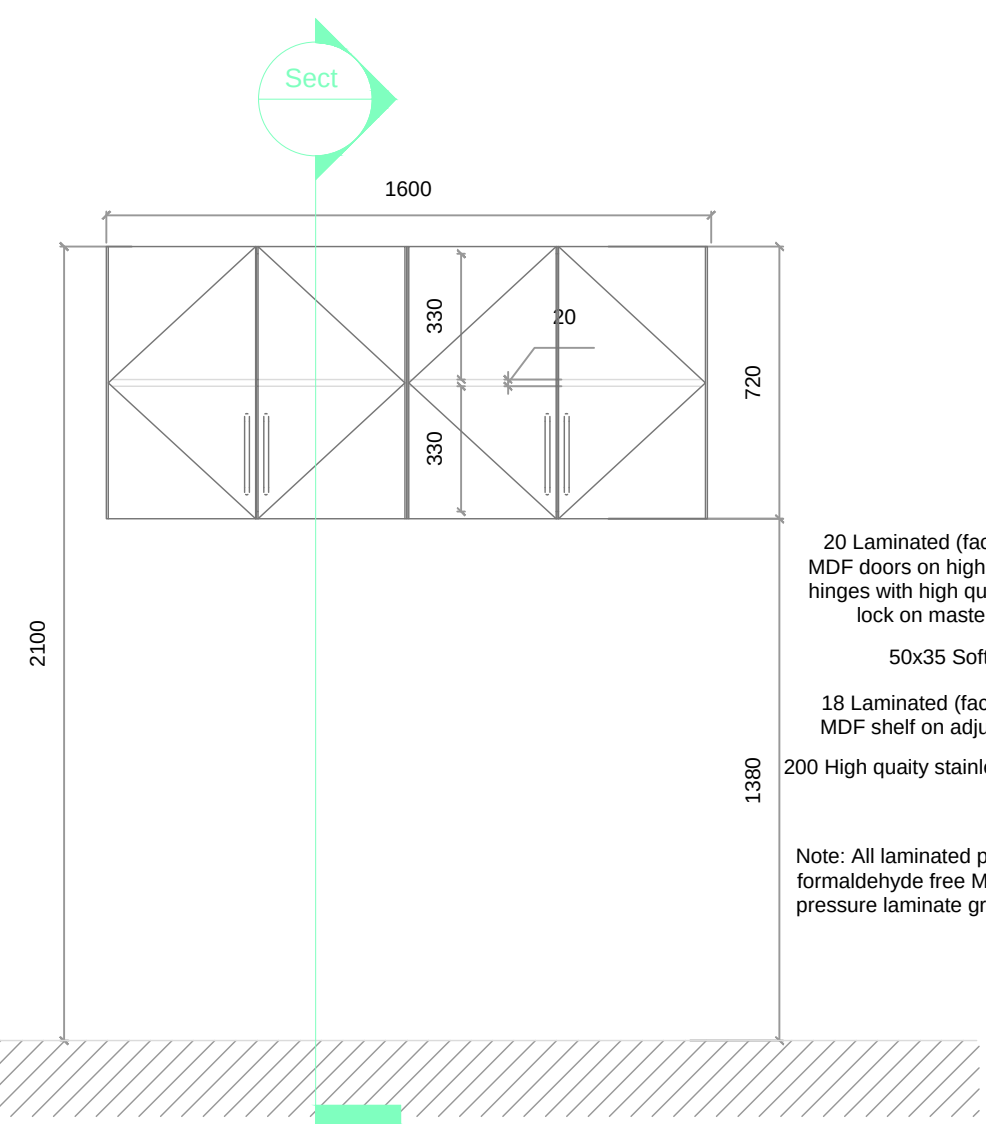


Front Elevation
Teaching Wall F4
Scale 1:20

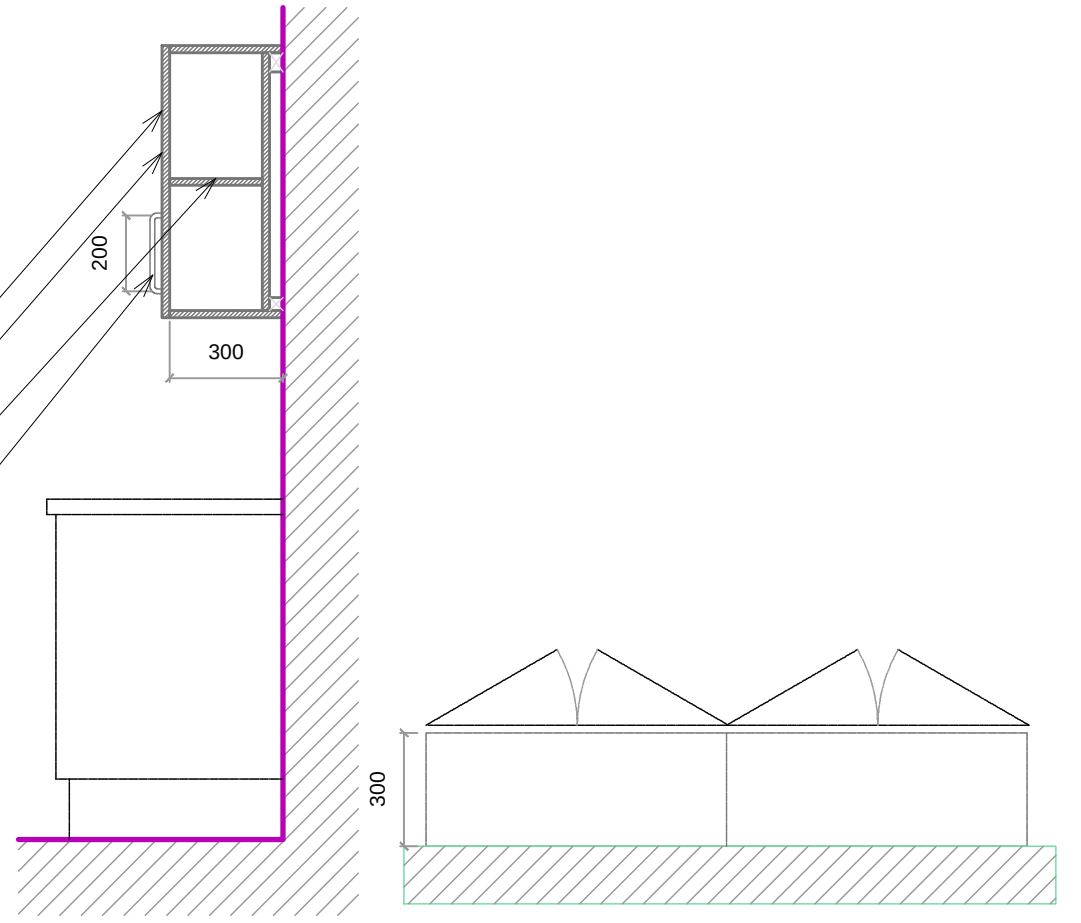


Section
Plan

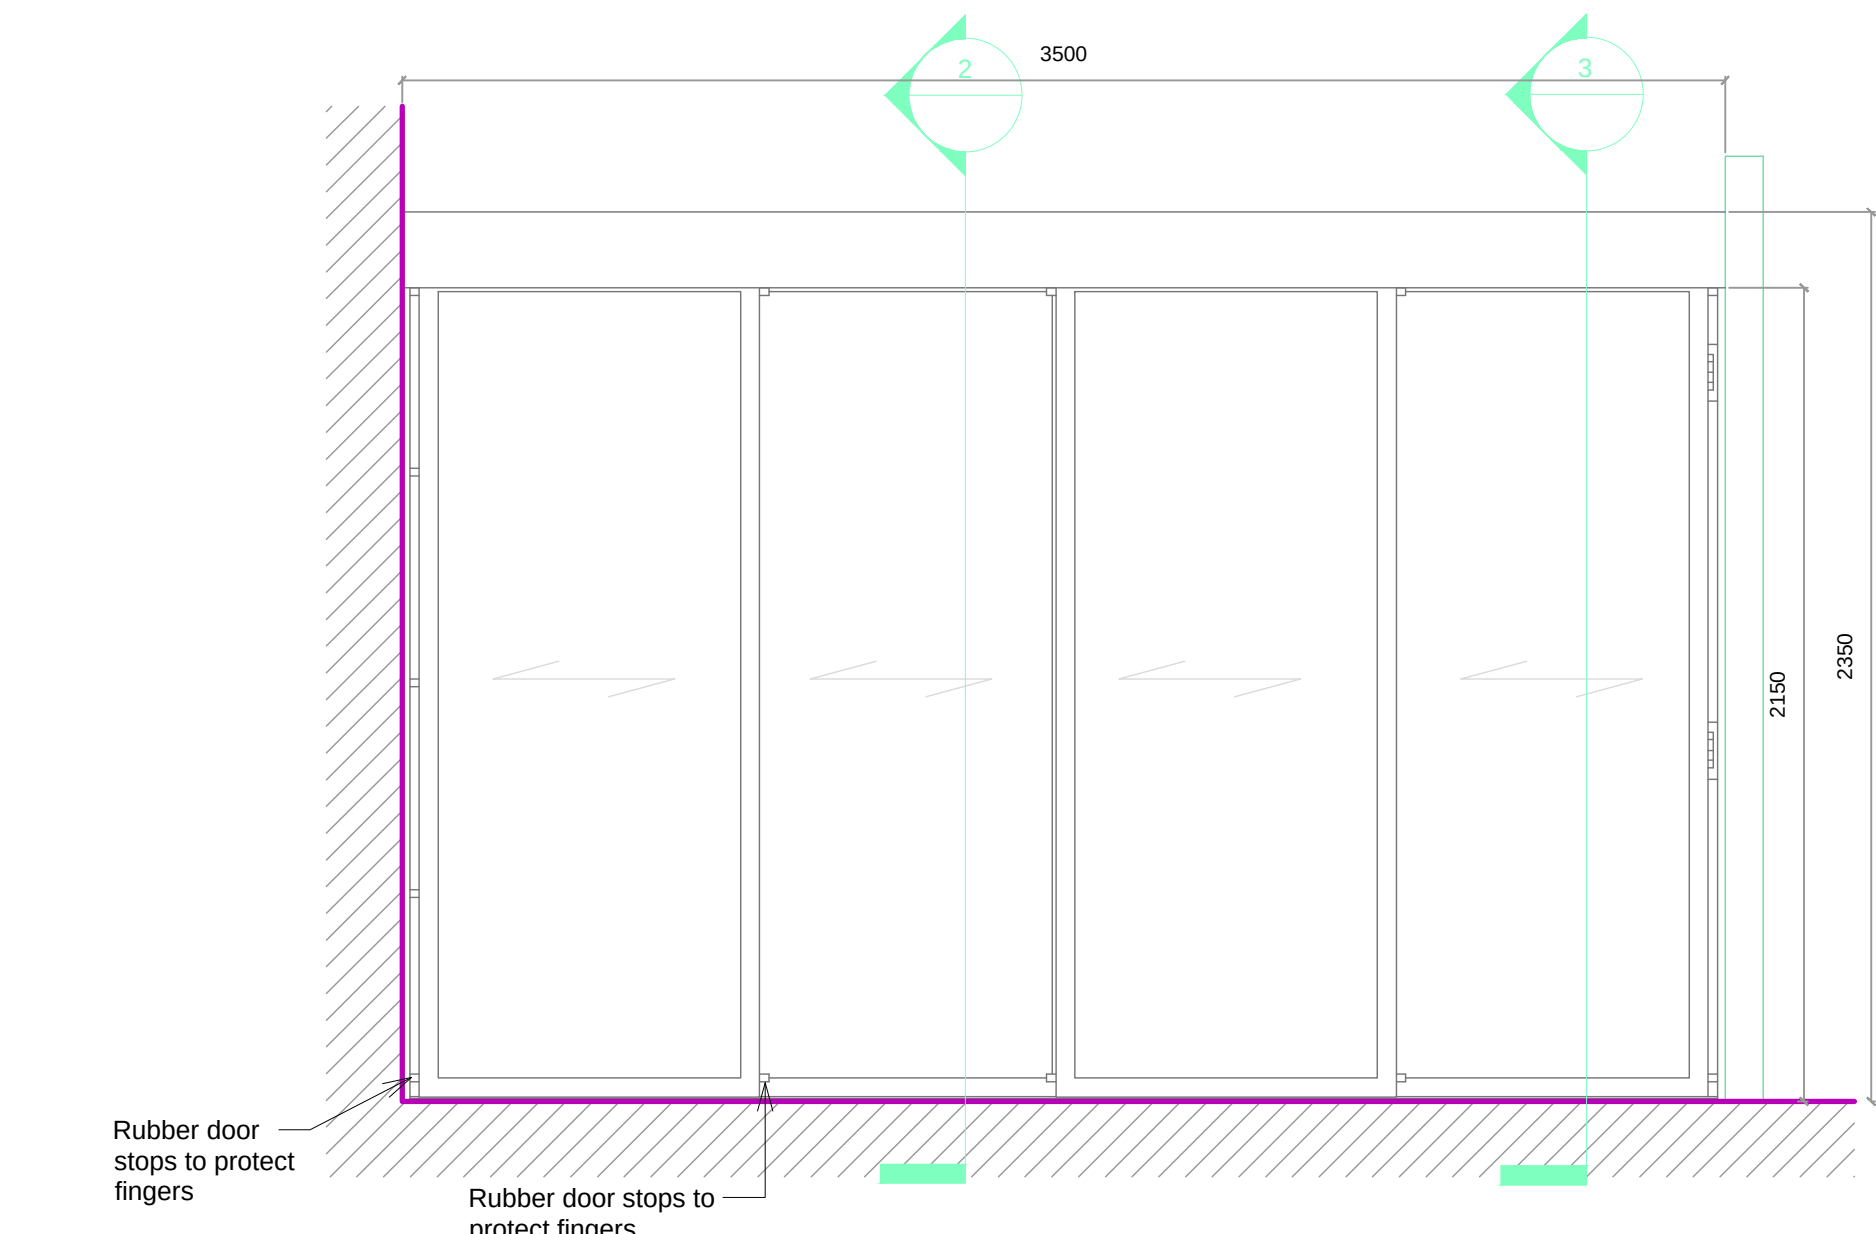



Elevation
Teaching Wall F.3
Scale 1:20

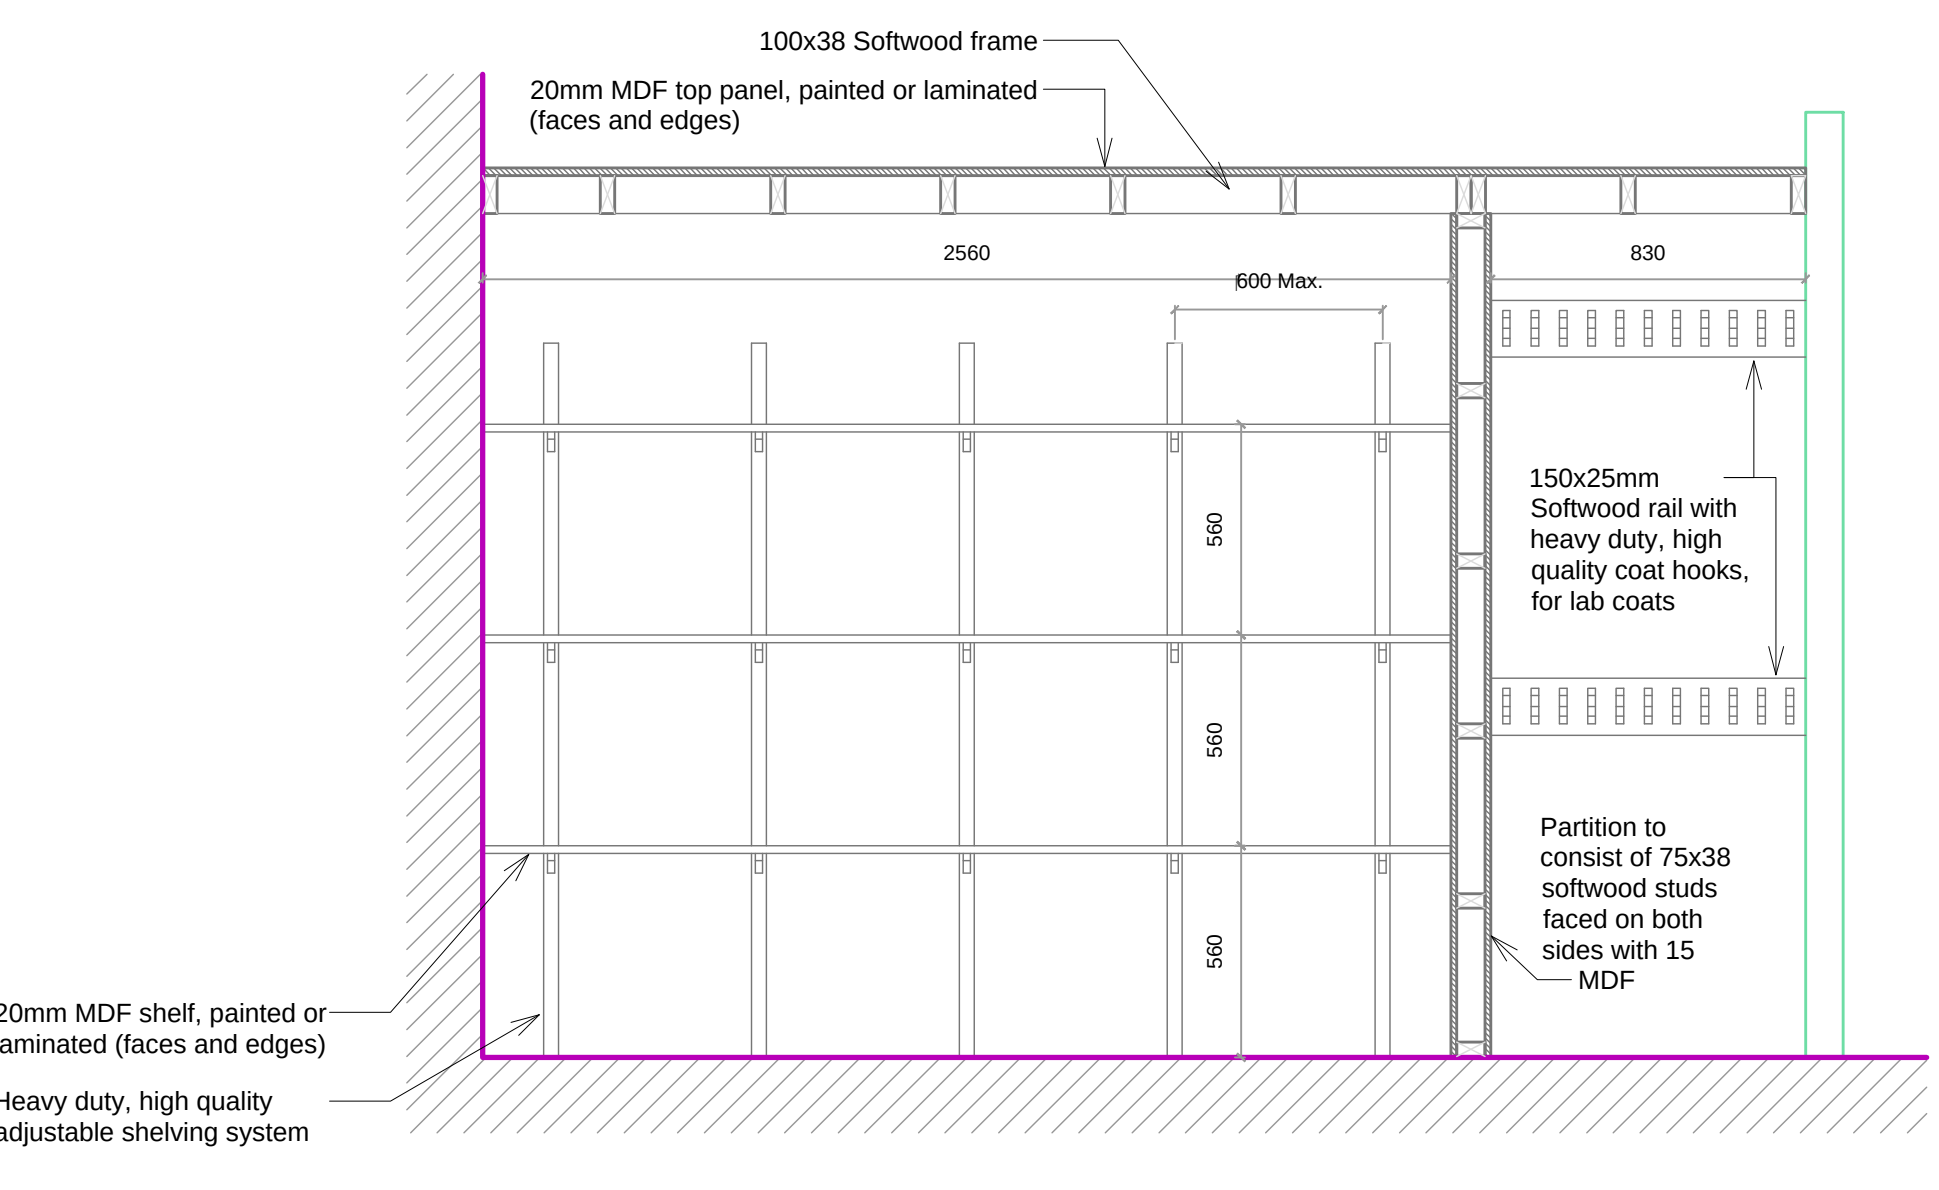


Cross Section C

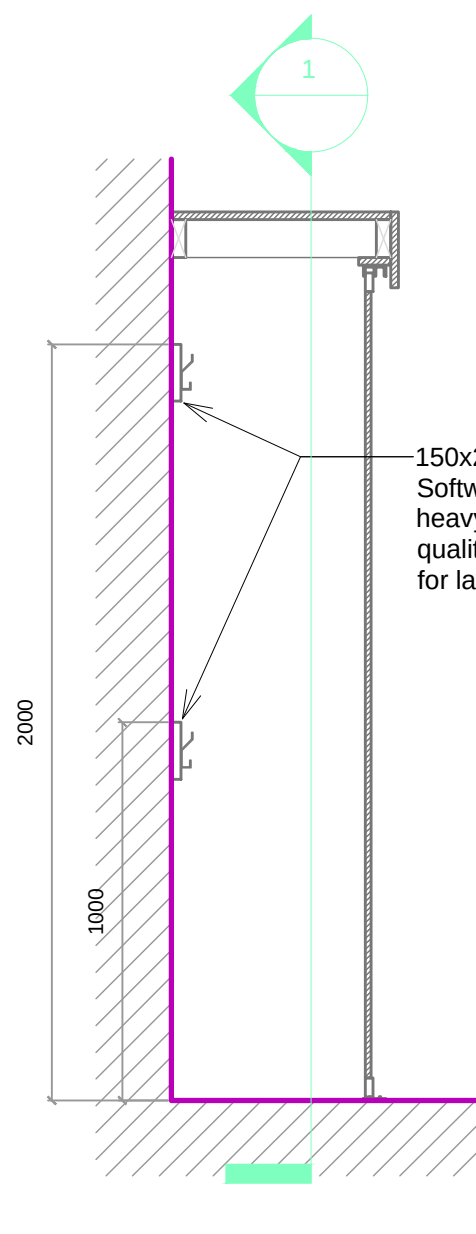


Cross Section C

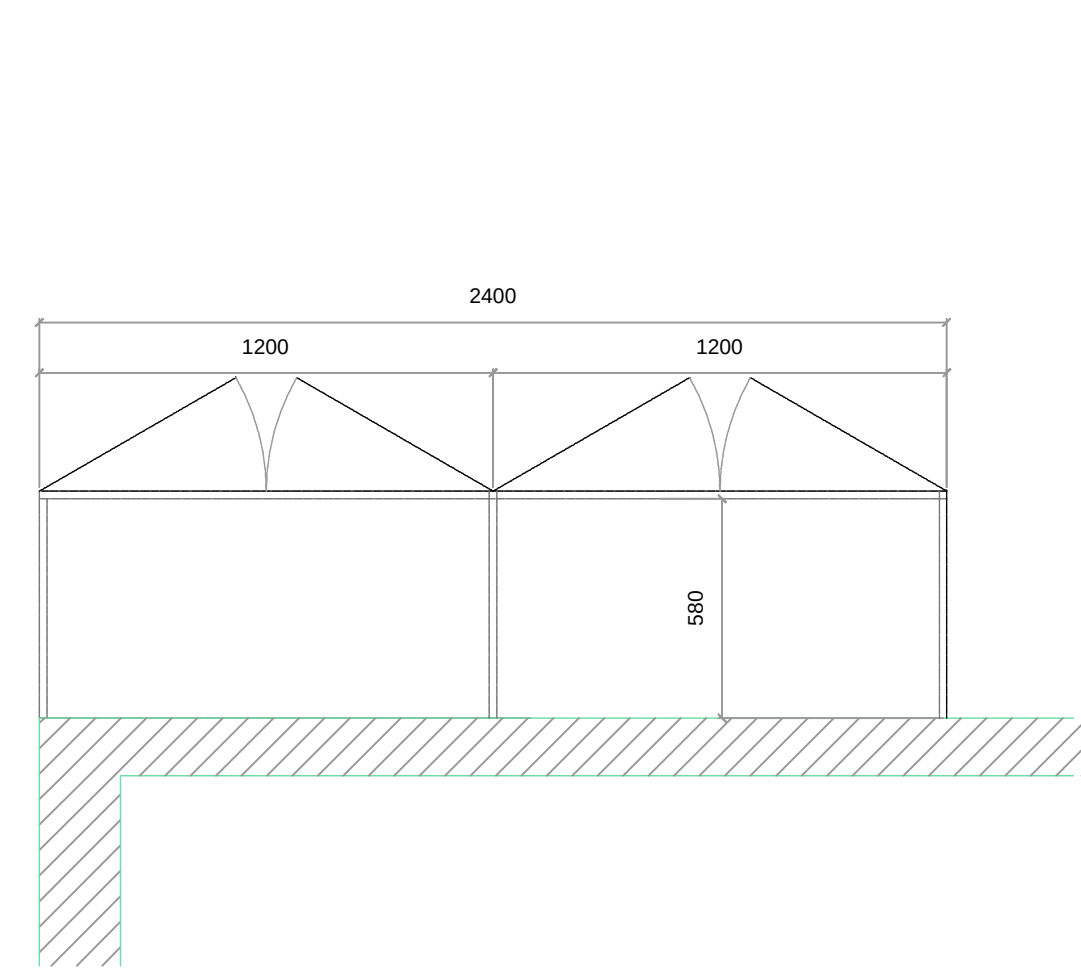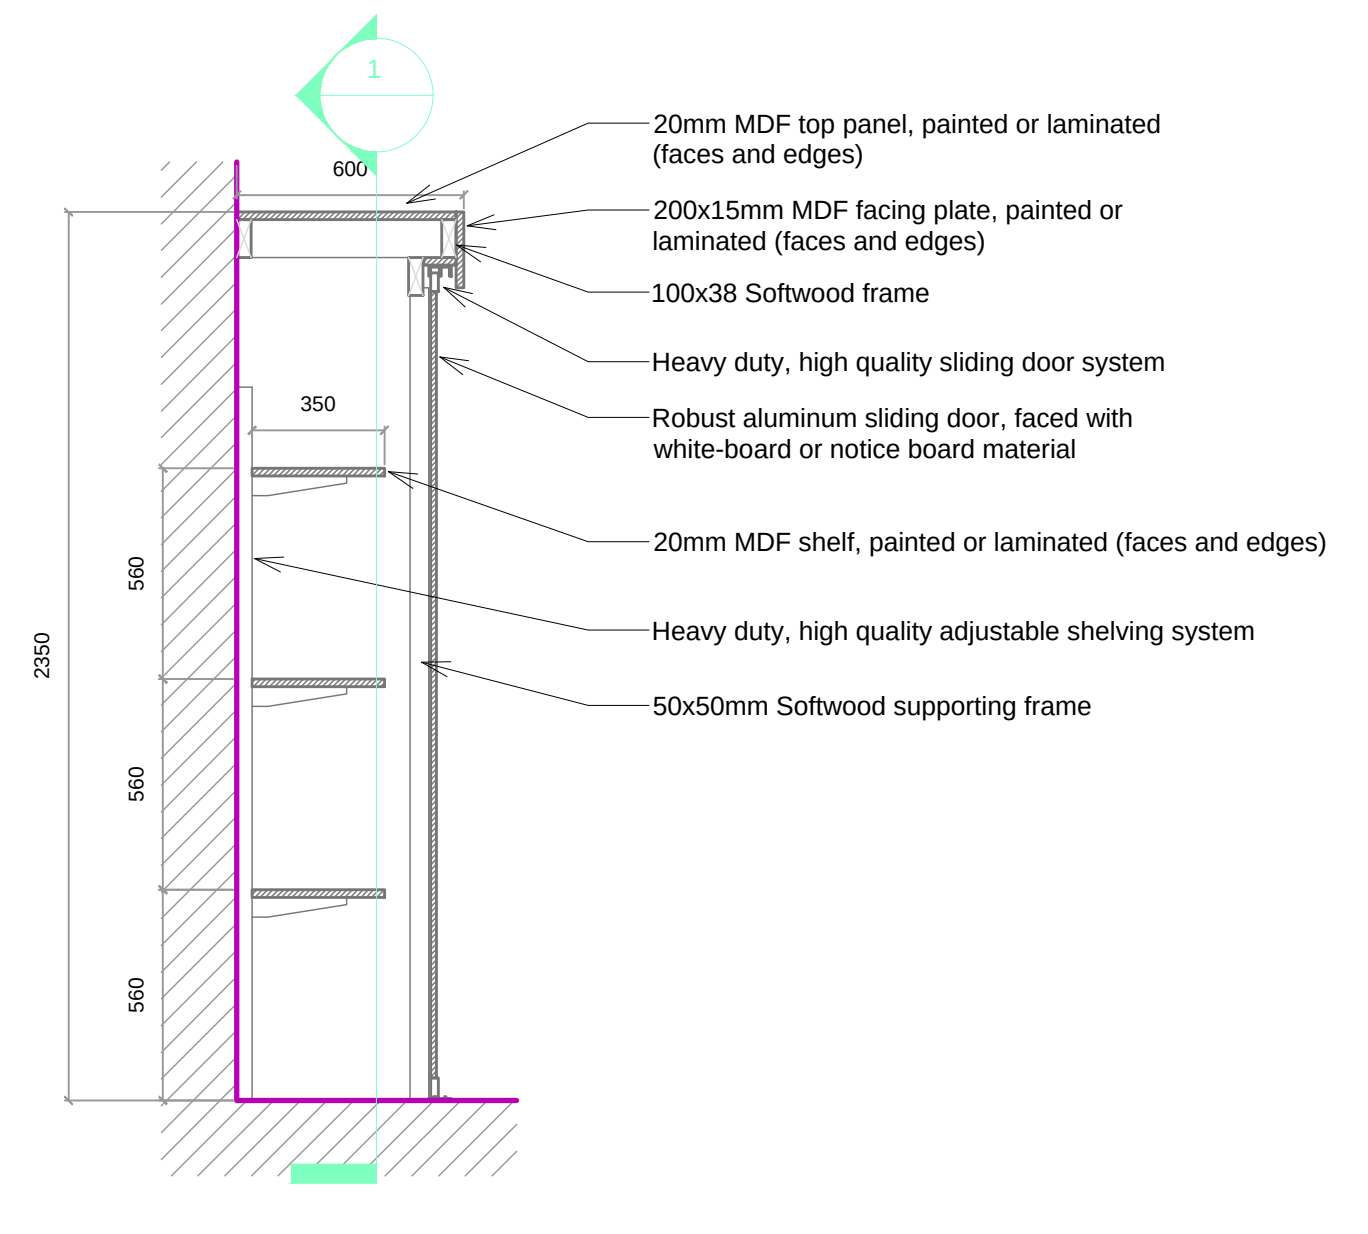

Plan
Teaching Wall F.6
Scale 1:20

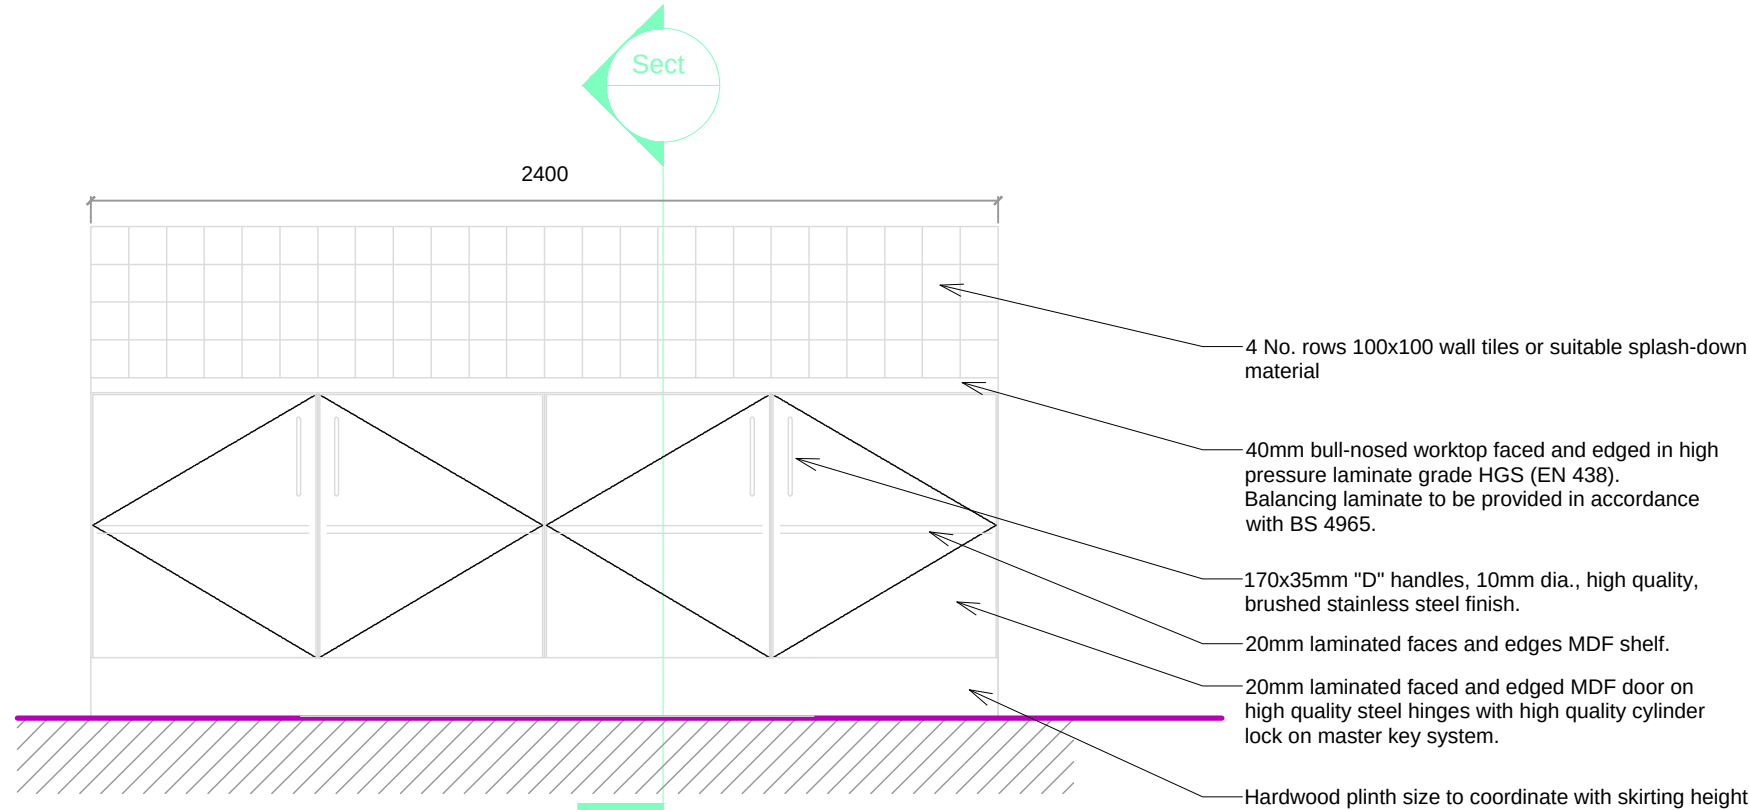

Elevation

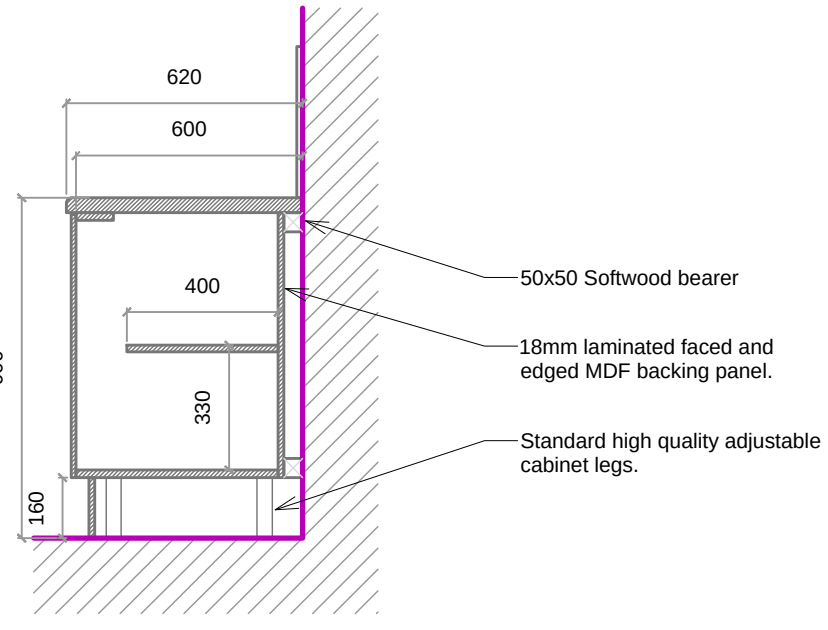

Section

Rev:		
Date:	Amended by:	Checked by:
Rev:		
Date:	Amended by:	Checked by:
KEYS & MONAGHAN ARCHITECTS		
12 Main St, Irvinestown, Co.Fermanagh BT94 1GJ also at: M TEK 1, Armagh Rd., Monaghan H18 K038. Tel Nr: 028 686 28088 / 047676707 email: admin@keysandmonaghan.com website: www.keysandmonaghan.com		
R.I.B.A. + R.I.A.I. CHARTERED ARCHITECTS		
Job Title: REFURBISHMENT OF SCIENCE CLASSROOM AT INVER COLLEGE, CARRICKMACROSS		
Drwg Title: FITTED FURNITURE 01		
Drwg. Ref: A-01	Rev: -	
Job No. 26-015	Scale: 1-20@A1	Date: 07.08.2026
Drawn by: RB	Checked by: EM	Planning Ref: J
Building Control Ref:		
© Copyright.		