



DO NOT SCALE THIS DRAWING.
ARCHITECTS ARE TO BE NOTIFIED OF ANY DISCREPANCIES.
CONTRACTORS MUST CHECK ALL DIMENSIONS ON SITE.
THIS DRAWING IS SUBJECT TO COPYRIGHT LAWS AND IS FOR USE ON THIS PROJECT ONLY.
THIS DRAWING IS TO BE SOLELY USED FOR THE INFORMATION AS TITLED ONLY.
THIS DRAWING IS TO BE READ IN CONJUNCTION WITH RELEVANT DESIGN STANDARDS/PROTOCOLS.
THIS IS A COLOURED DRAWING. IN ORDER TO ENSURE ANY SUBSEQUENT REPRODUCTION IS VIEWED CORRECTLY, IT SHOULD BE PRINTED IN FULL COLOUR.

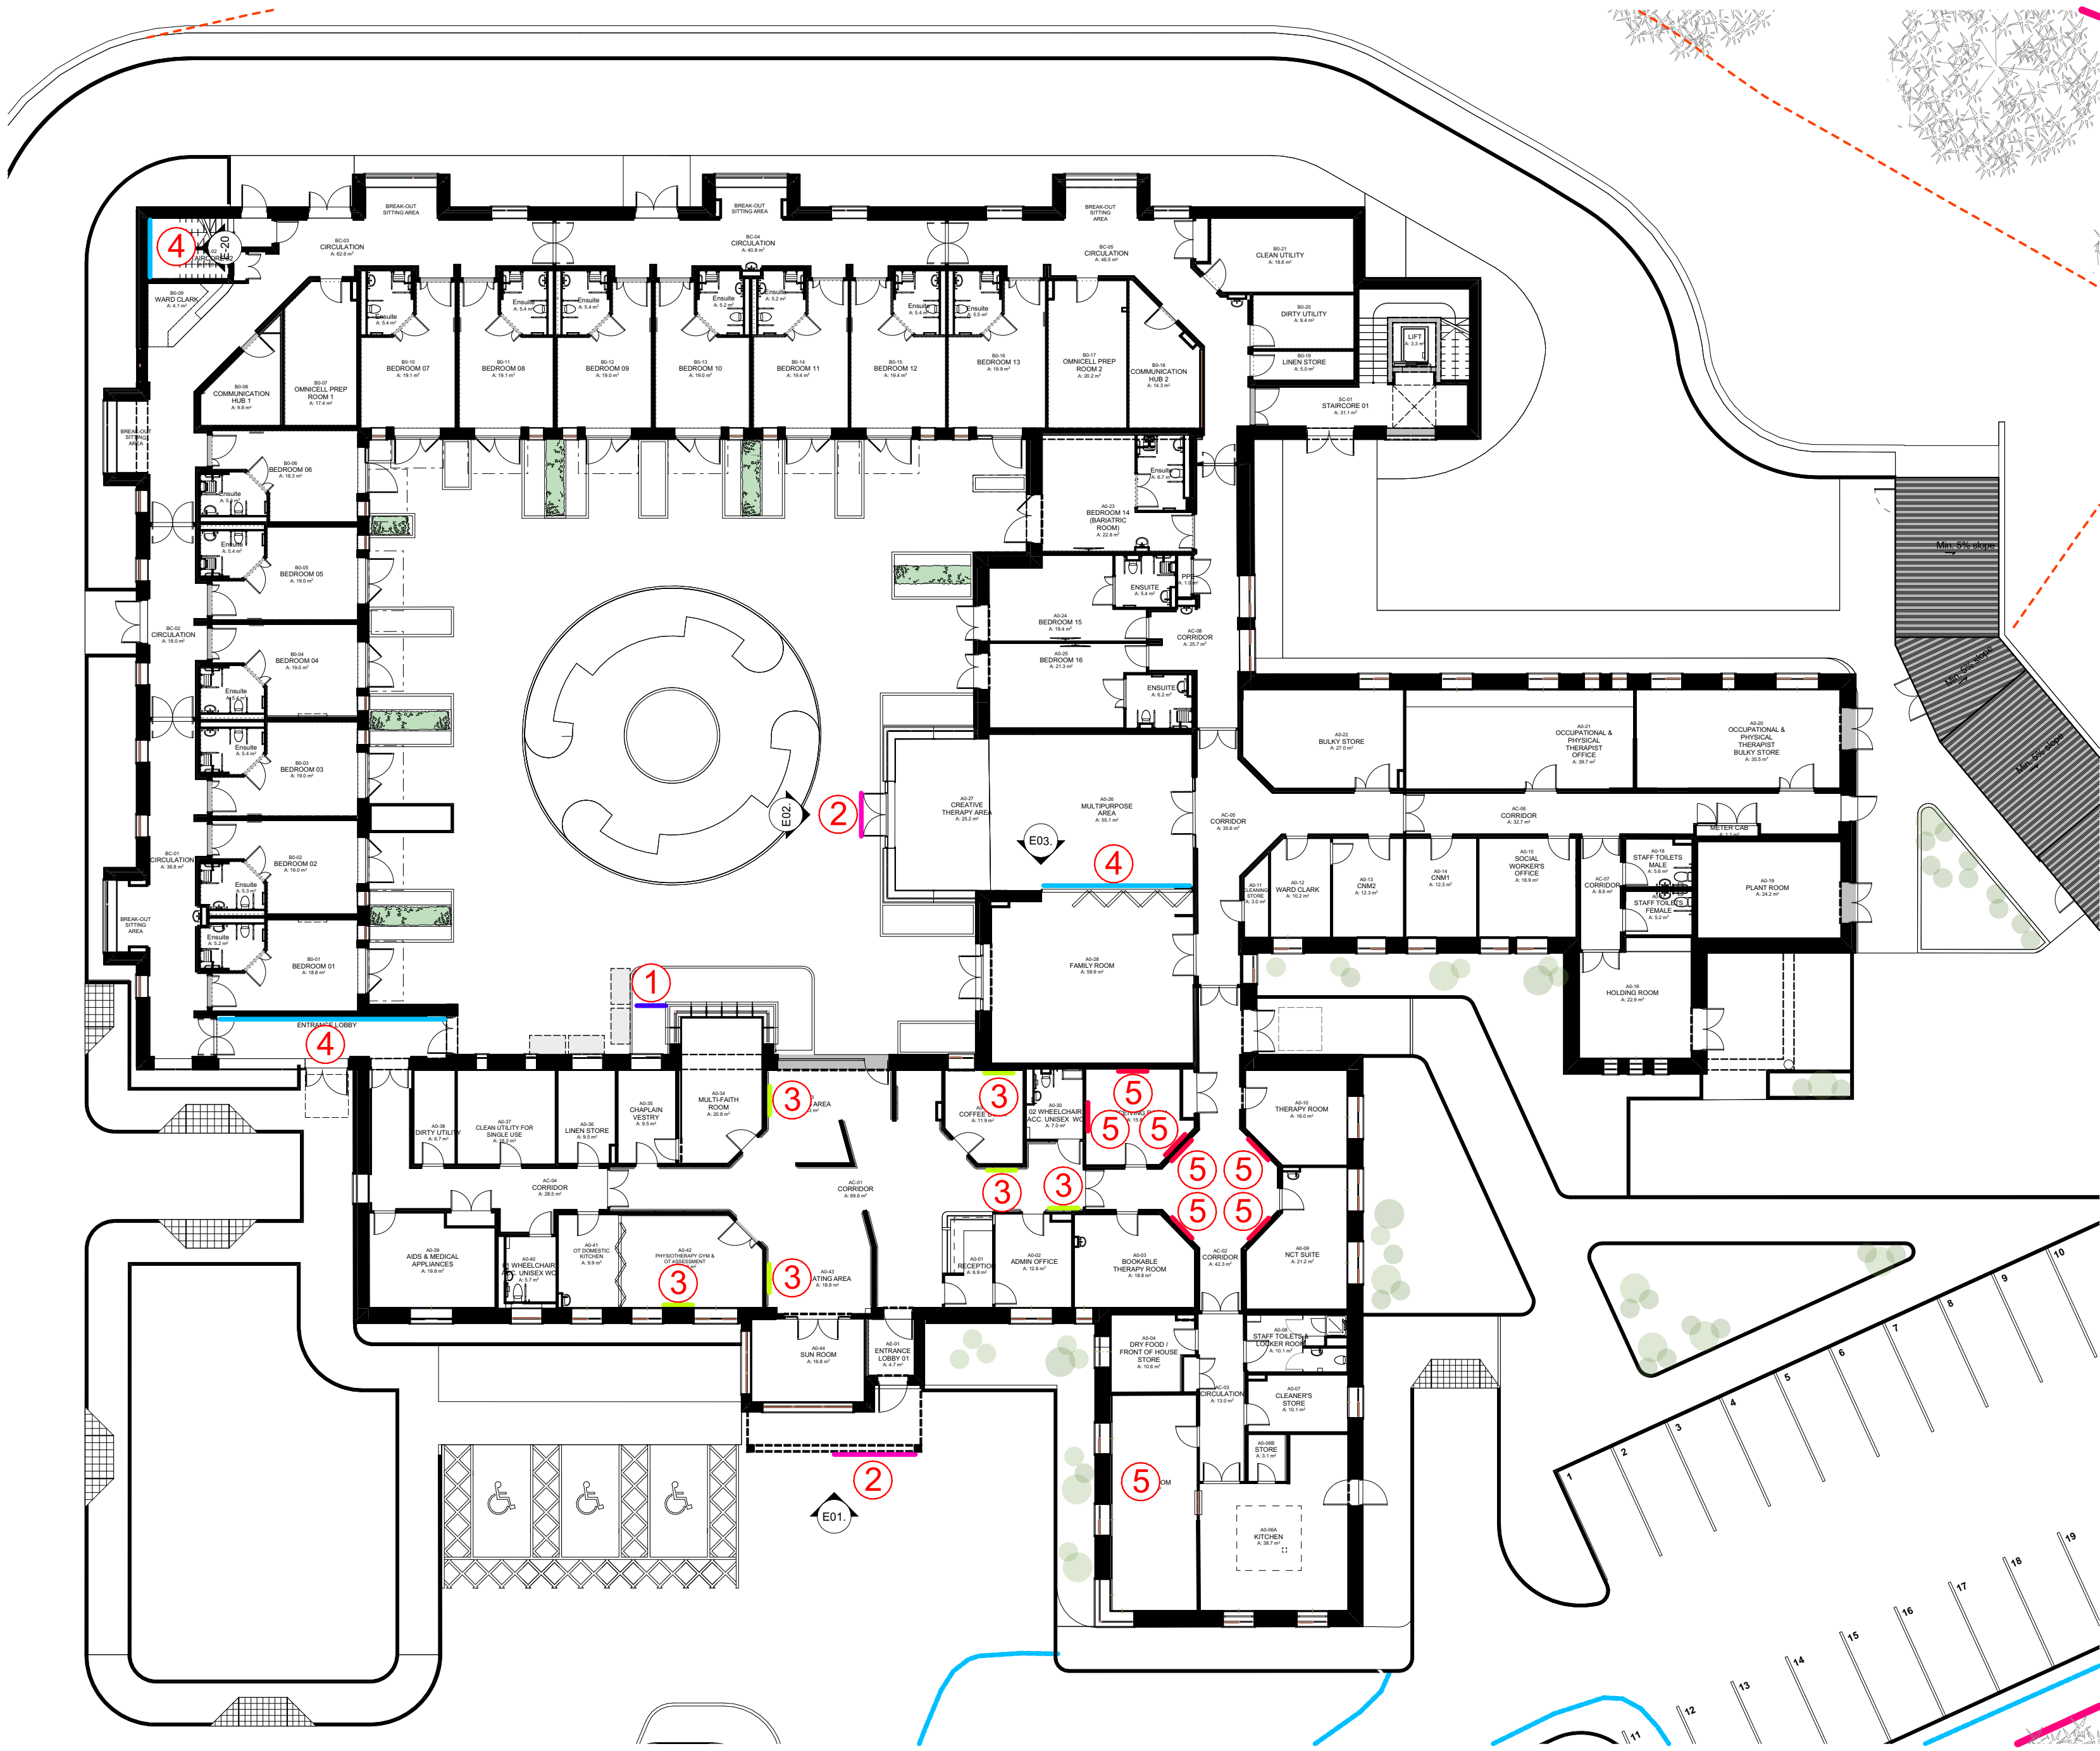

Ground Floor Plan

1:200


0.

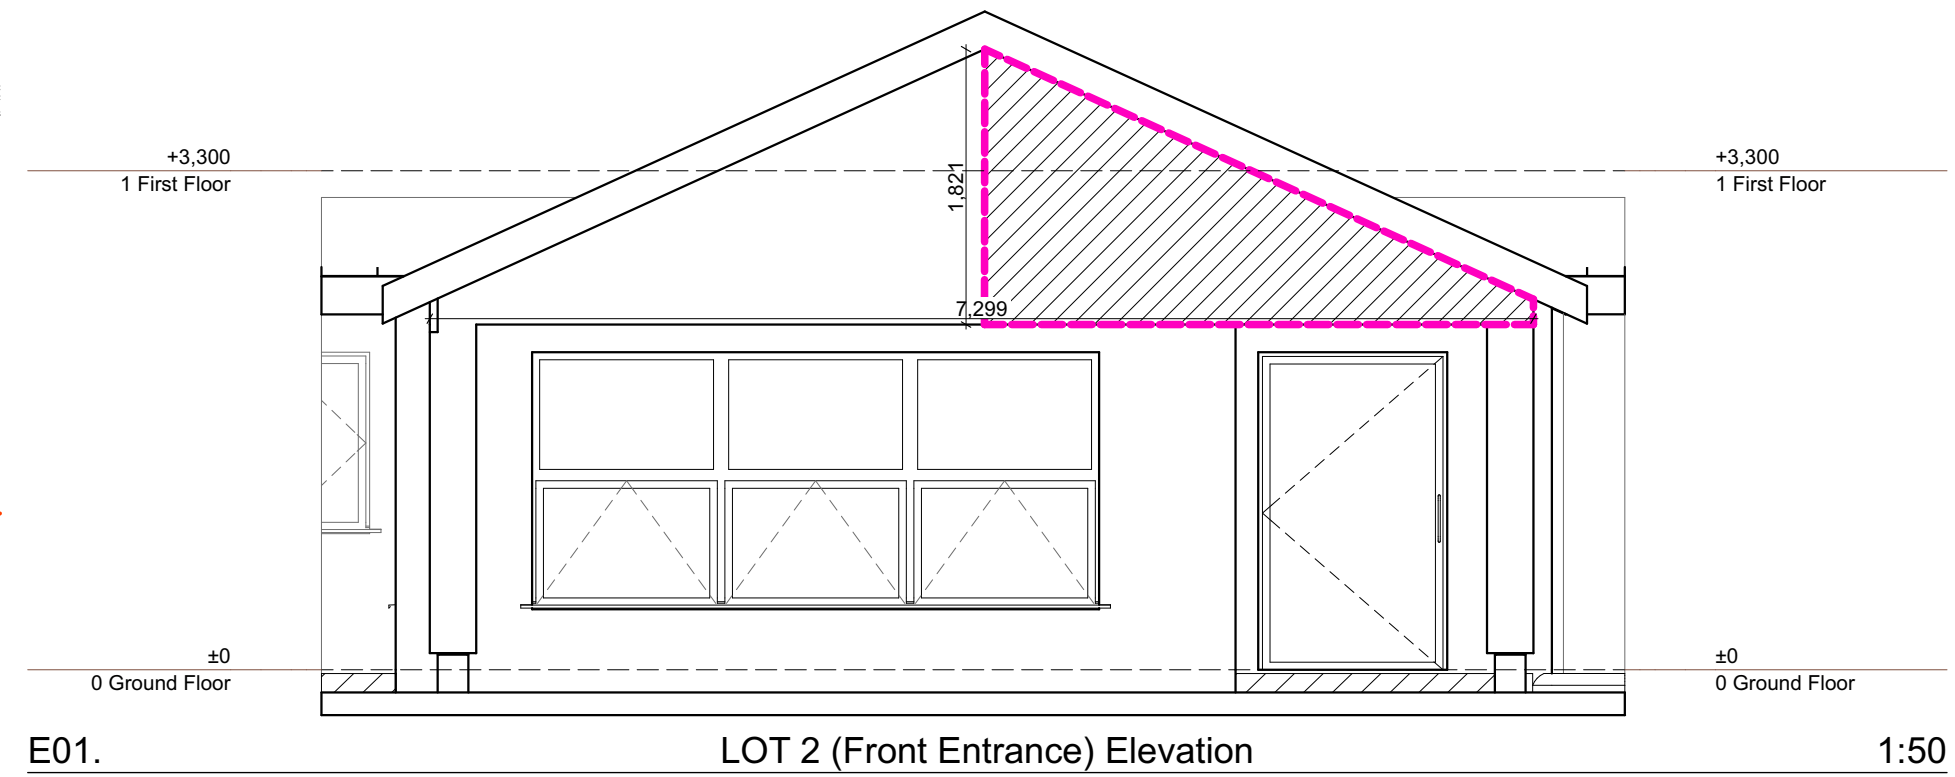

LOT 2 (Front Entrance) Elevation


1:50

E01.

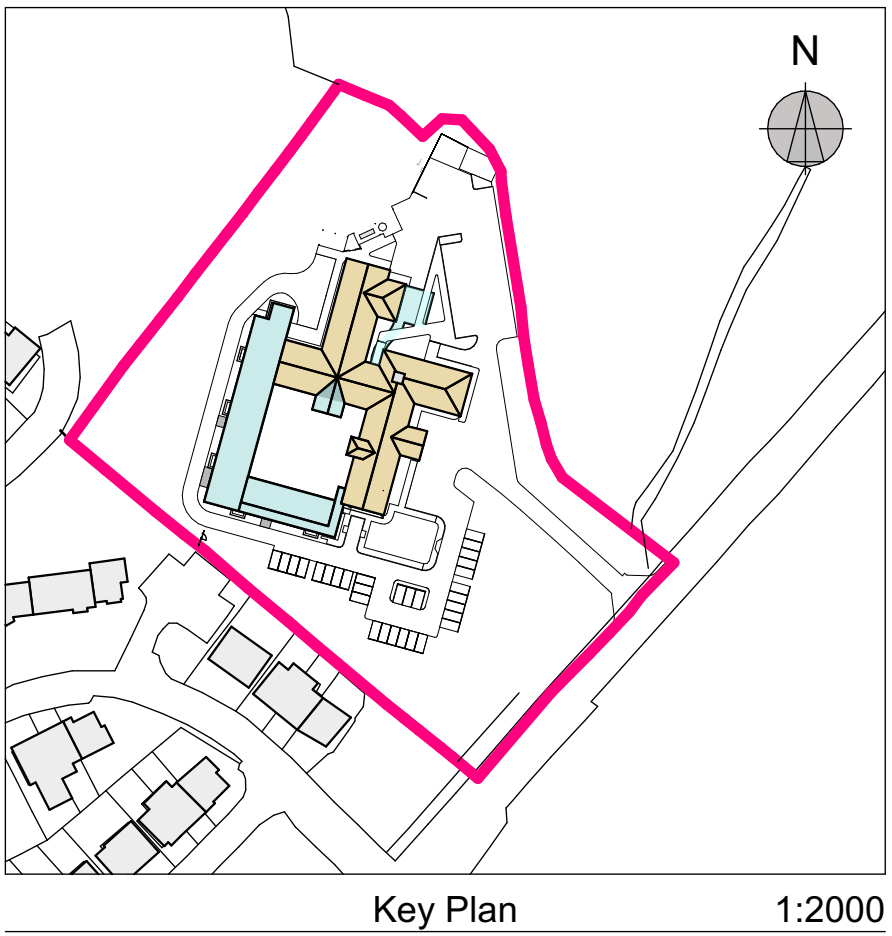

Key Plan


1:2000

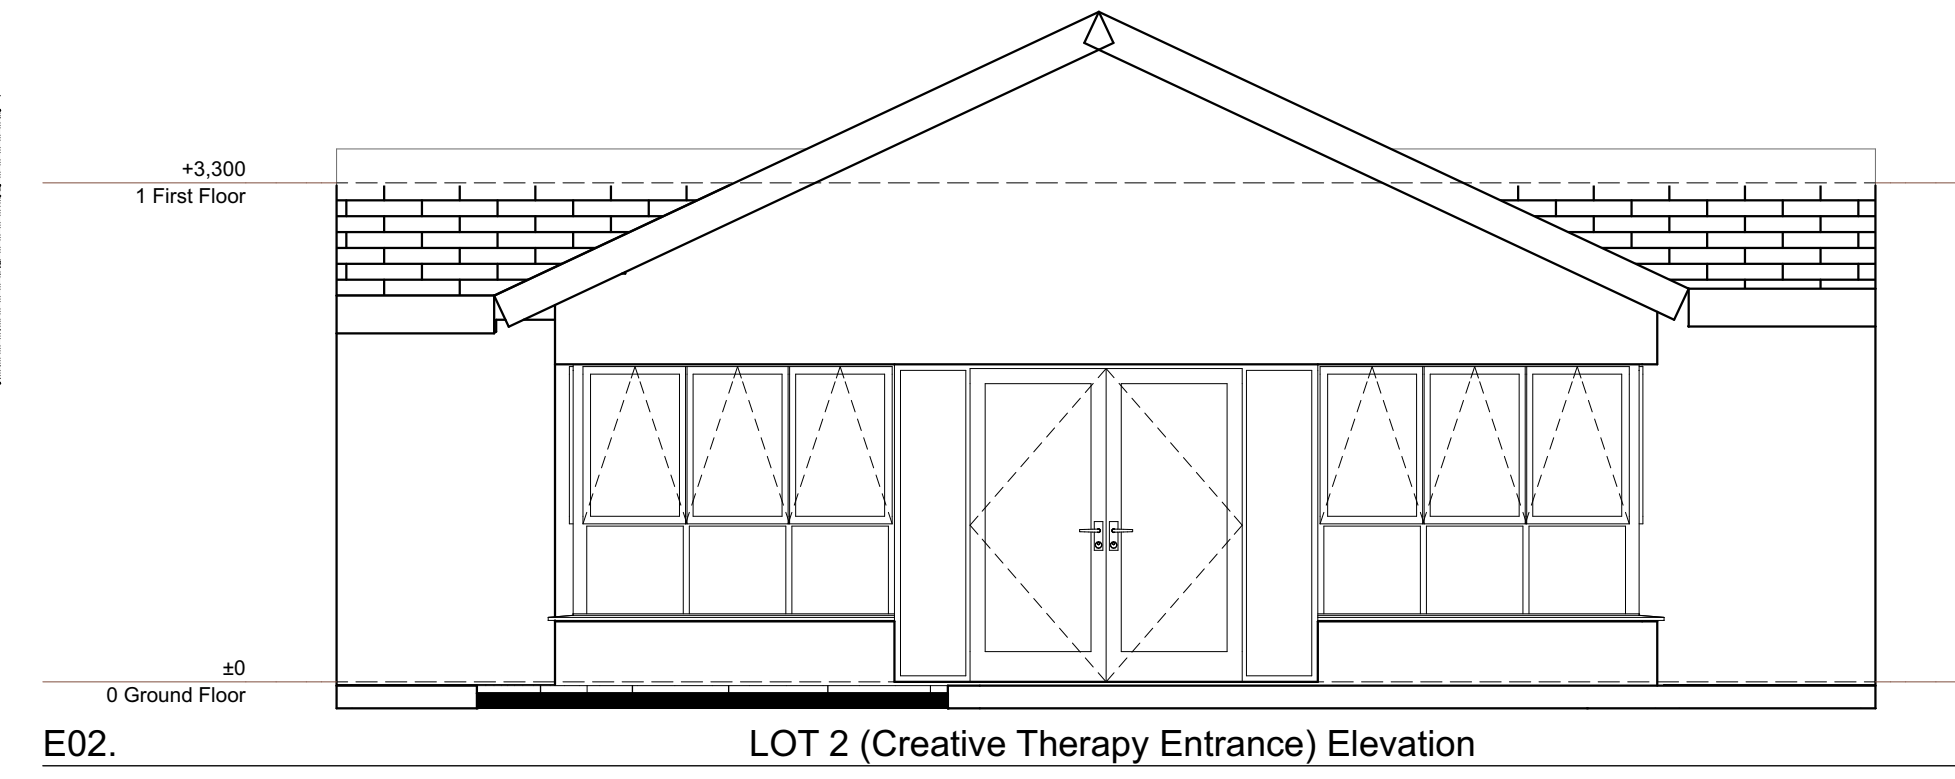

LOT 2 (Creative Therapy Entrance) Elevation

1:50


E02.

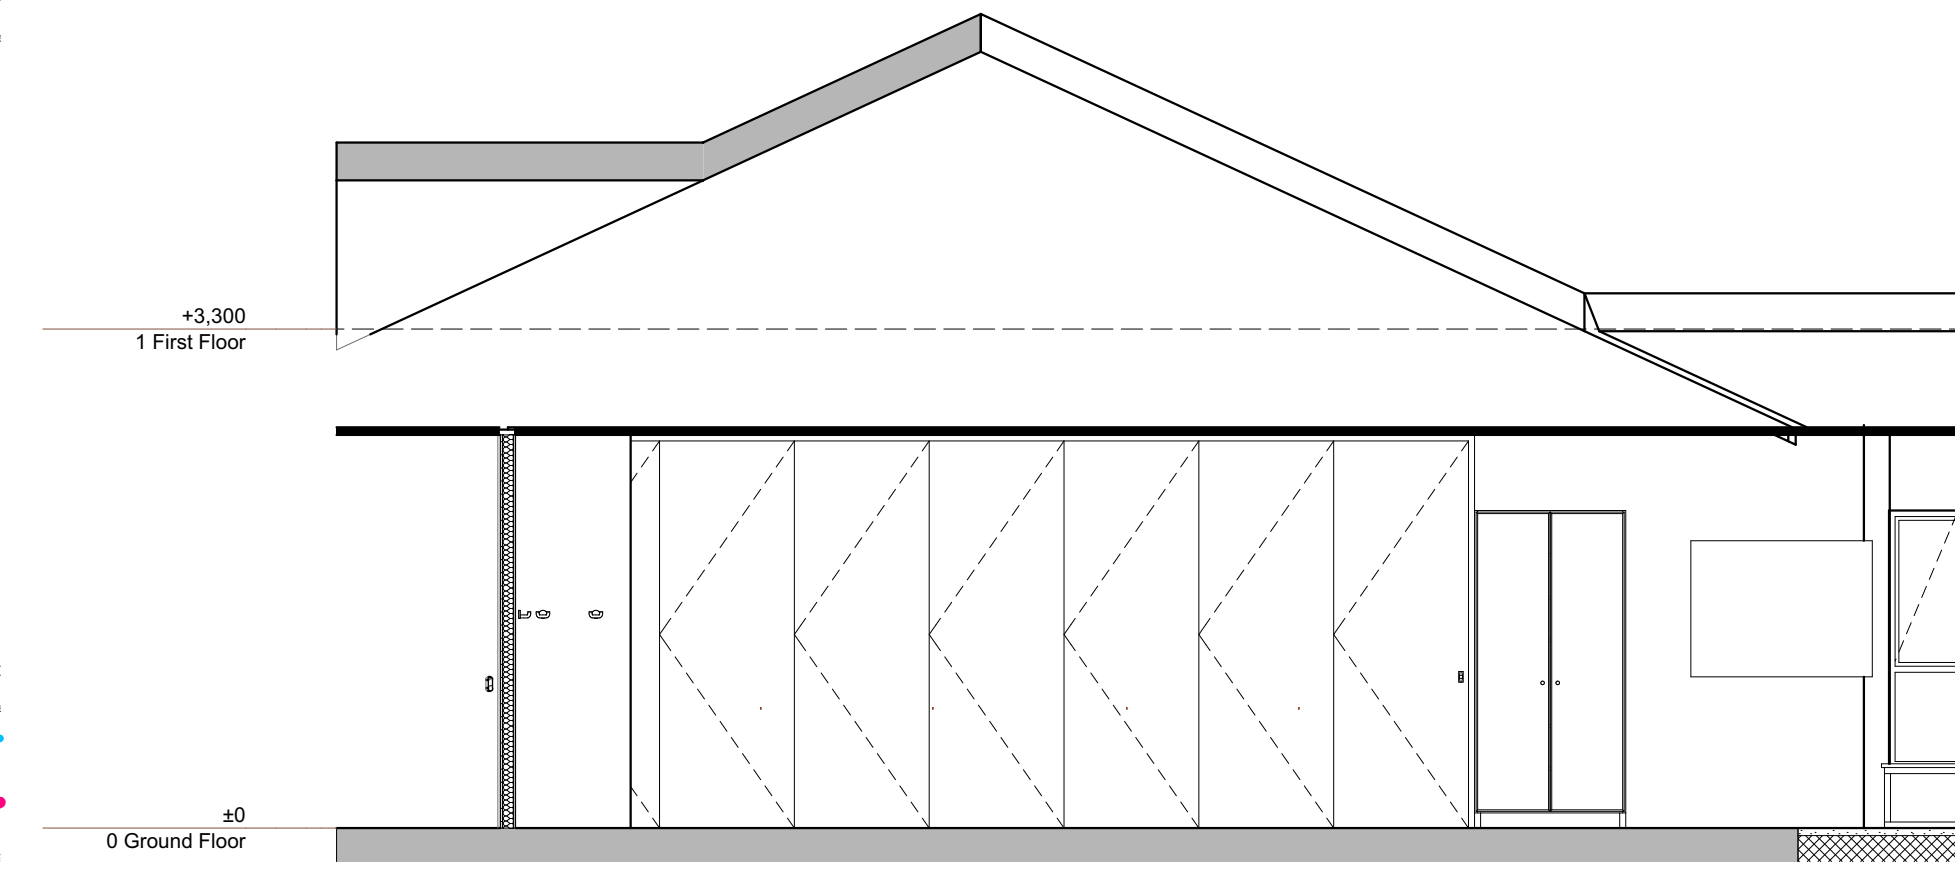

LOT 4 (Multipurpose Area) Elevation

1:50


E03.

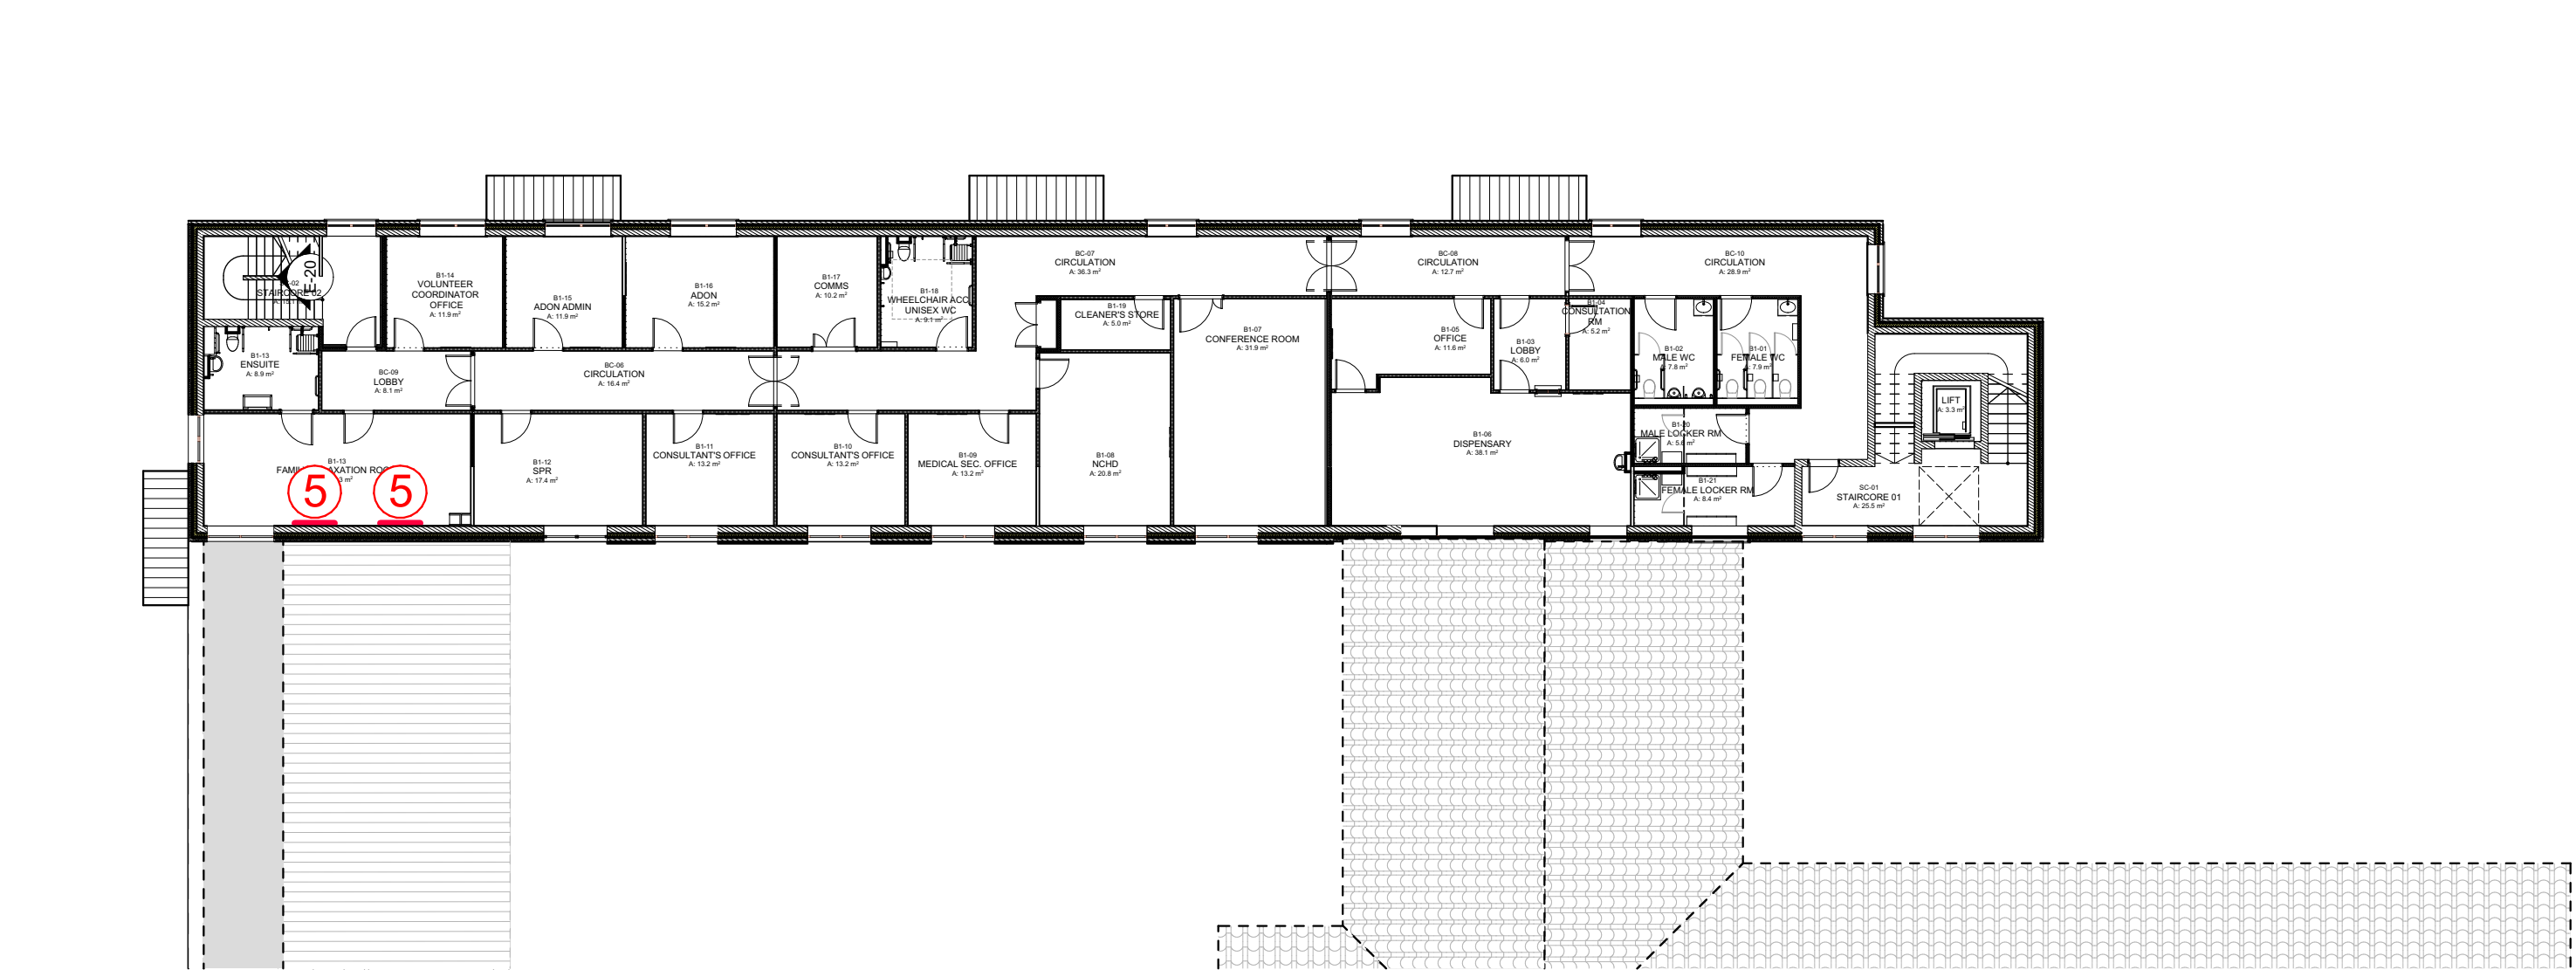

First Floor Plan

1:200

1.

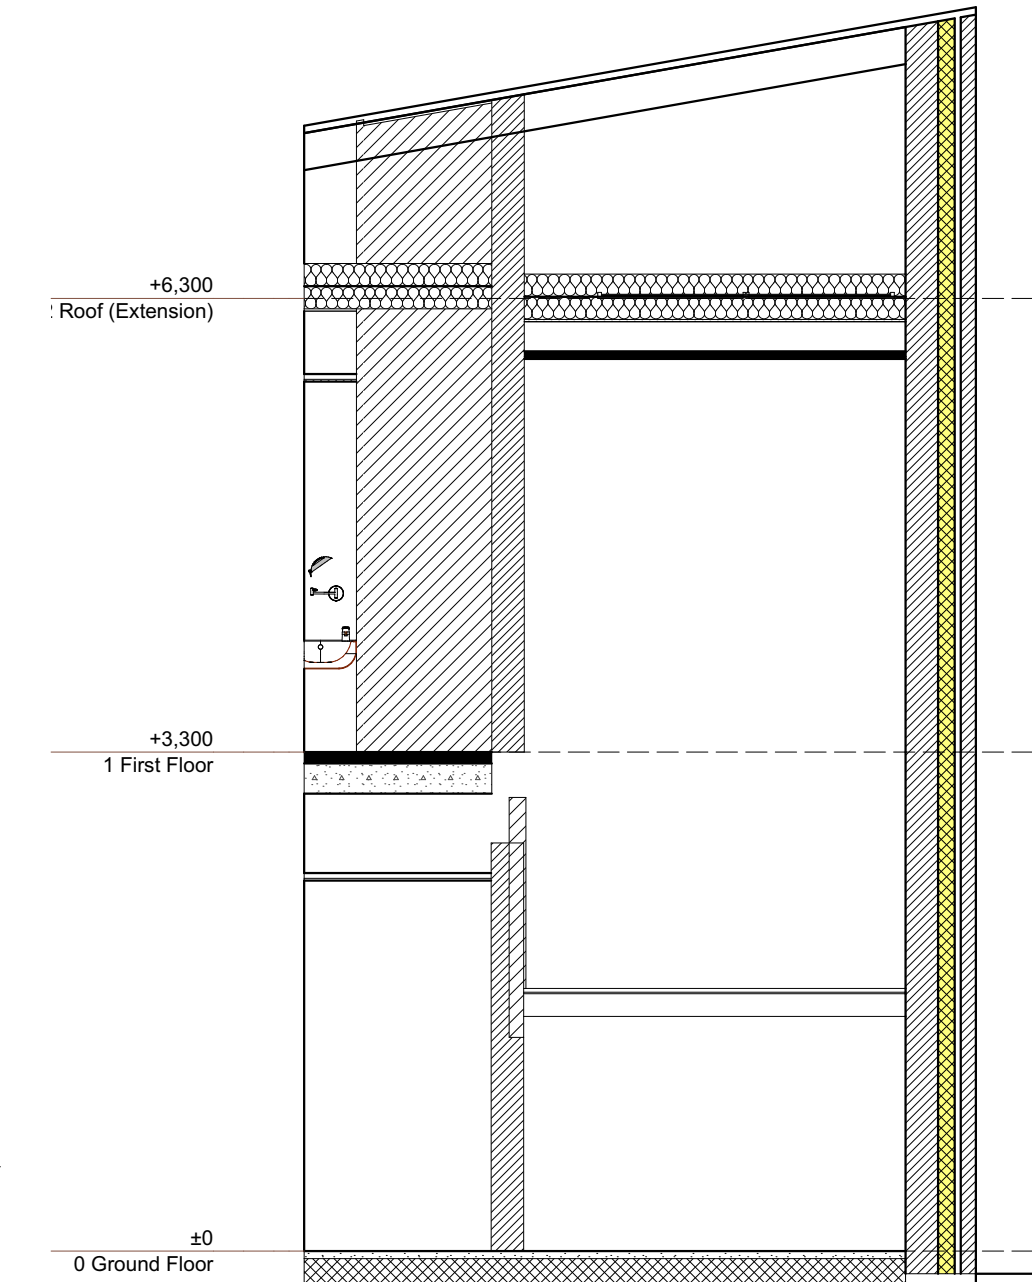

LOT 4 (Staircore 02) Elevation

1:50

E04.

LEGEND	LOT NO.	QUANTITY	DESCRIPTION
	1	1	External Sculpture
	2	2	External Sculpture
	3	6	Wall Art Theme
	4	3	Wall Graphic/Mural Theme
	5	10	Wall Art Theme 2

ISSUE	DATE	DESCRIPTION	APPD
			D. Reilly

Michael Fitzpatrick
ARCHITECTS

REAL PRACTICE NO. 11039

©MICHAEL FITZPATRICK ARCHITECTS LIMITED
COPYRIGHT RESERVED

PROJECT DETAILS
Proposed Development at Drumalee (Part of), Loreto Road, Cavan, Co. Cavan
Trustees of St. Christopher's Hospice

DRAWING TITLE
Arts Scheme Layout

Document Name:
Project No. 22119- SCH- MFA-00- ZZ- DR-A -4201
Project Originator Volume Level Type Role Sheet No.
Suitability-Status-Code-Description
A2_Suitable_For_Construction Issue: **C-01**

Scale: As indicated
Drawn by: G. De Los Santos
Checked by: 12/08/2026
Date: 12/08/2026

Main Street
Bulwerbridge
Co. Cavan
w - www.mfarchitects.ie
e - info@mfarchitects.ie
t - 049 4355800

RAI RAI RAI
G3