


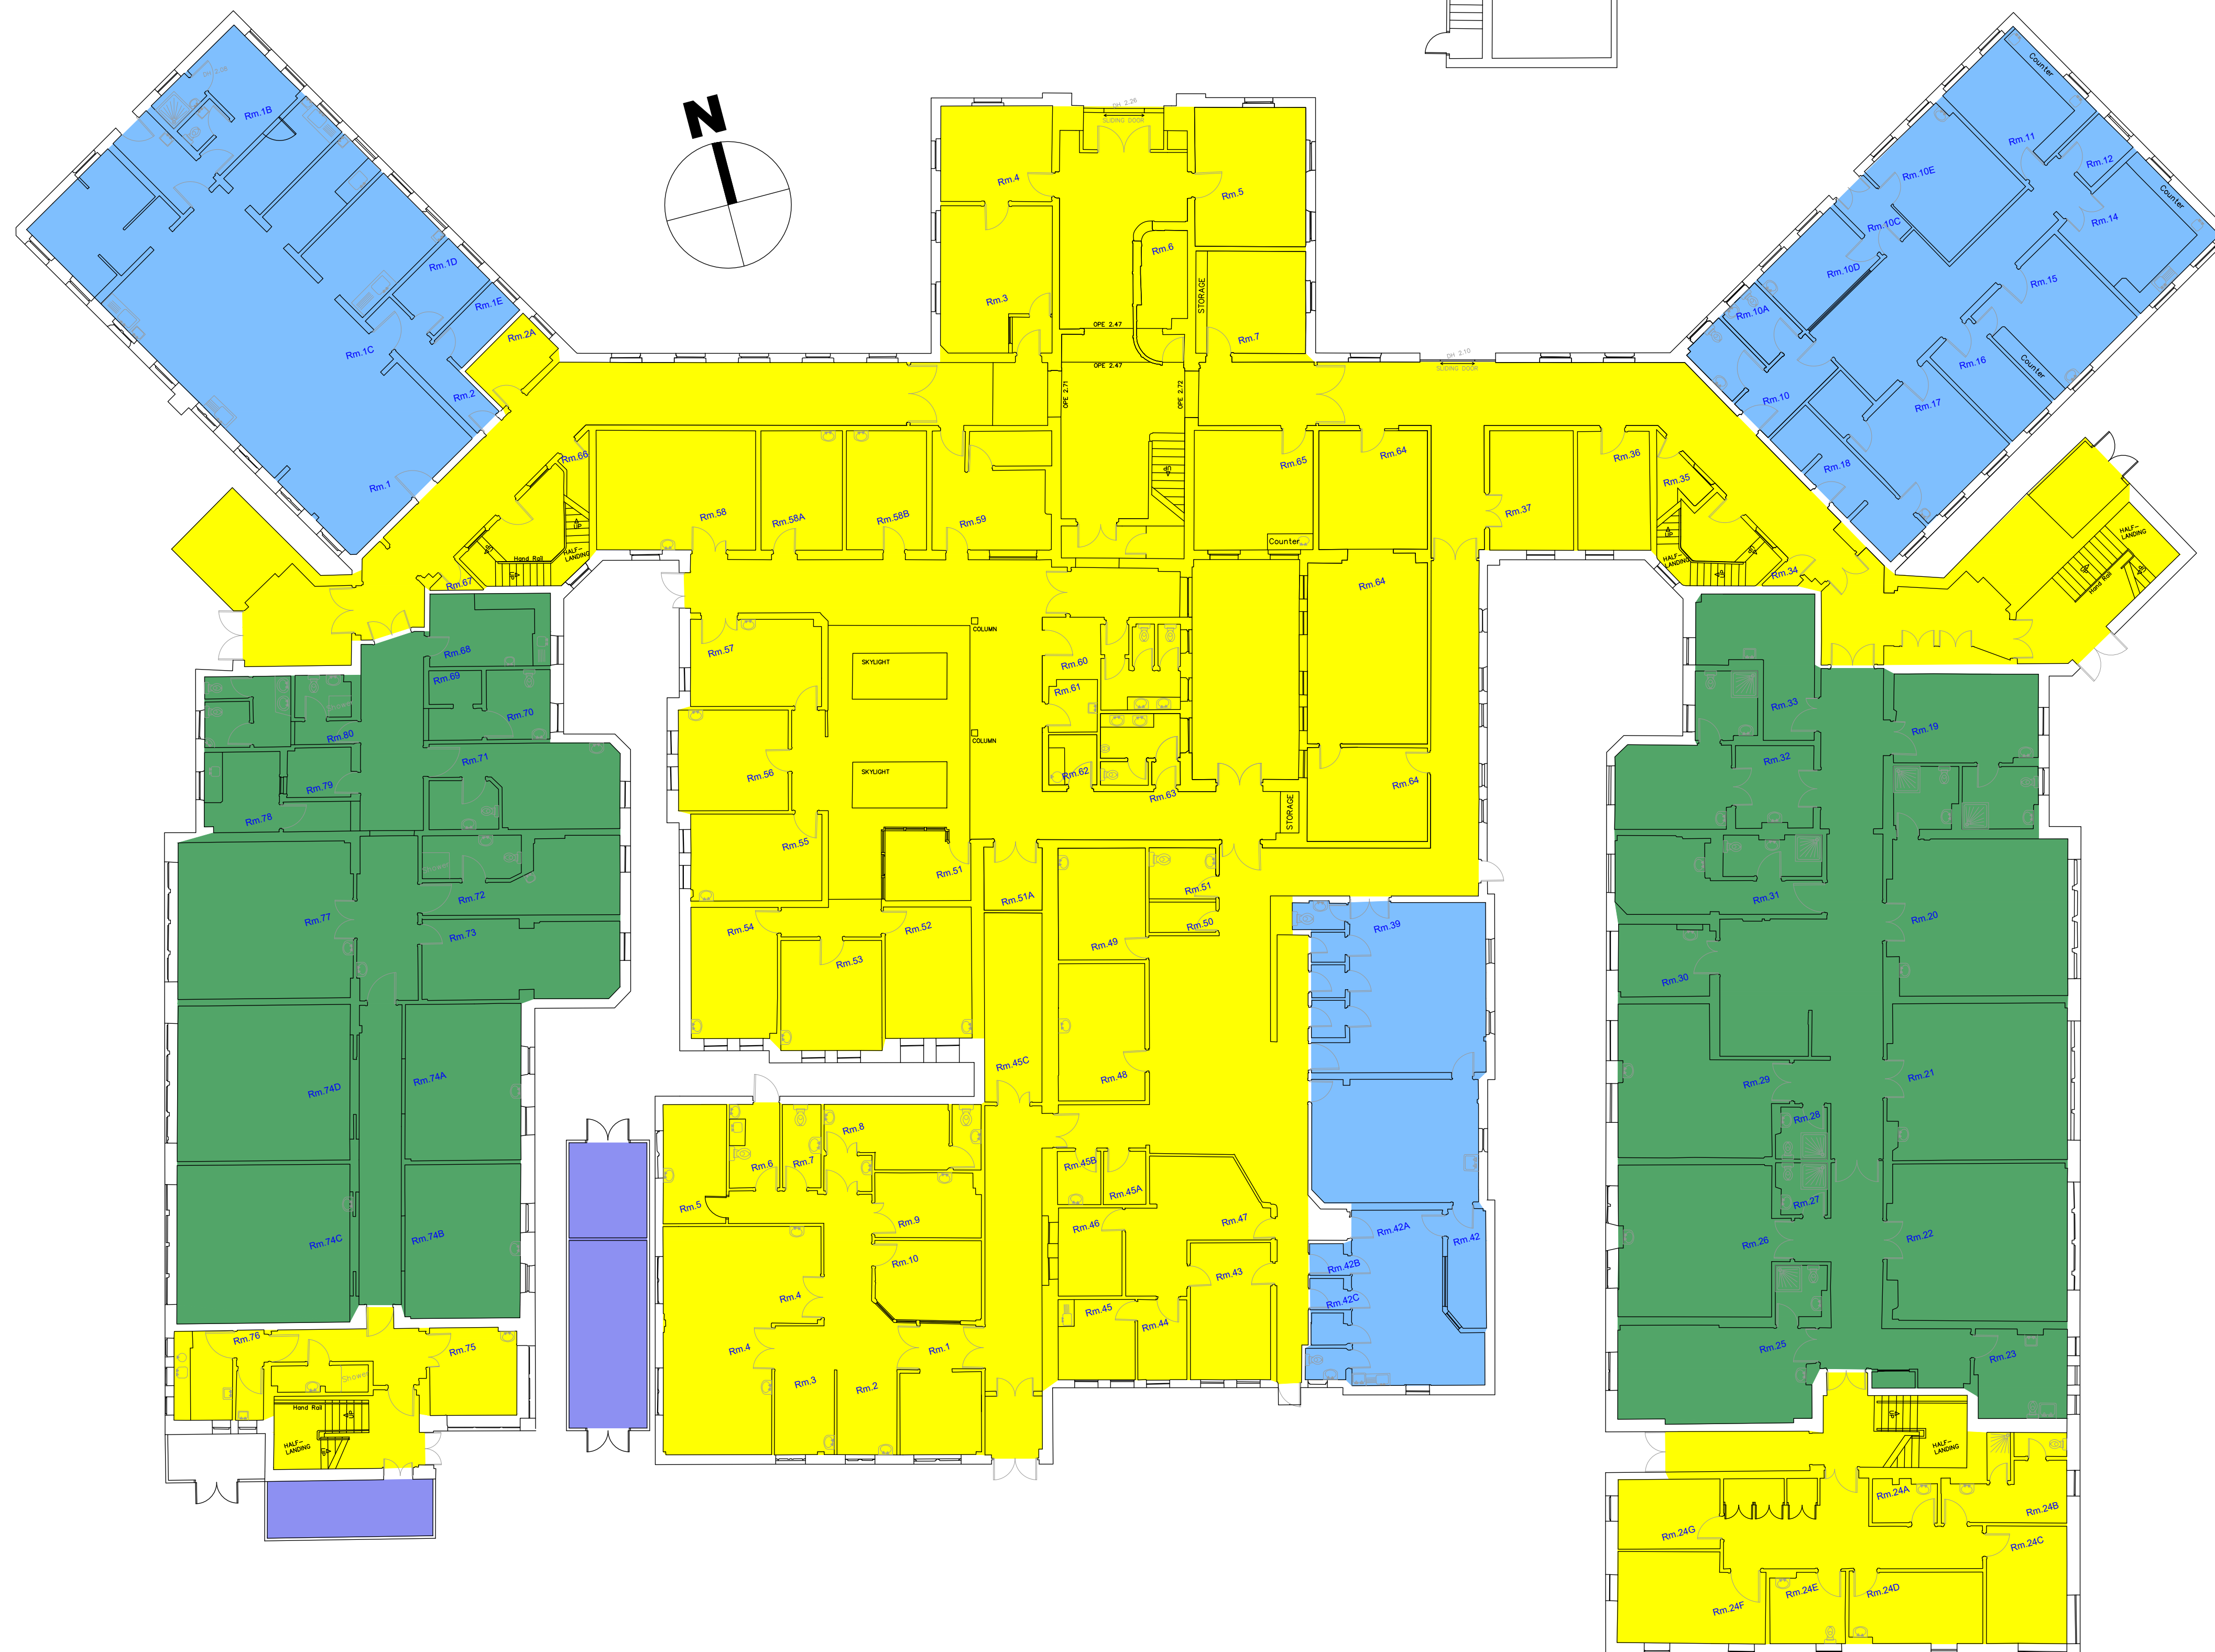

(1

Scale: 1:150@A1

ALL DIMENSIONS TO BE CHECKED ON SITE
NO DIMENSIONS TO BE SCALED FROM THIS DRAWING
THIS DRAWING TO BE READ IN CONJUNCTION WITH FIRE CERT CONSULTANTS' WRITTEN
SUBMISSION

INFECTION CONTROL PROVISIONS, NORMAL
WORKING HOURS / OUT OF WORKING HOURS.
(REFER TO ASPERGILLOSIS SPECIFICATION AND
GUIDANCE).

- | | |
|---|---|
|  | <ul style="list-style-type: none"> • DAY TIME WORK • NO PATIENTS • AT RISK STAFF TO BE MOVED BY HOSPITAL MANAGEMENT |
|  | <ul style="list-style-type: none"> • NIGHT-TIME WORK • NO PATIENTS • NO STAFF |
|  | <ul style="list-style-type: none"> • DAY TIME WORK • GENERALLY GROUP 1 - IF ANY GROUP 2 PATIENTS, HOSPITAL TO MOVE PATIENTS |
|  | <ul style="list-style-type: none"> • DAY TIME WORK • GROUP 2 TO 4 PATIENTS |
|  | <ul style="list-style-type: none"> • HOSPITAL TO ORGANISE PHASE SHUT DOWN OF AREA • GROUP 2 TO 4 PATIENTS • ALLOW FOR WEEKEND WORK |

REV	DATE	ITEM
-----	------	------



ph +353 (0)1 663 0013 | fc +353 (0)1 663 0014
info@fire-cert.com | www.fire-cert.com



Drawing:
GROUND FLOOR PLAN
WORKING TIME (WT) TENDER DRAWING

Scale(s): 1:150	Date: Sept '26	Drawn: ApT	Checked: SM	Project No. 26045	Status Code: St3
--------------------	-------------------	---------------	----------------	----------------------	---------------------

Dwg: 26045-XX-L00-DR-FCC-FS-1001

Status: For Tender	Stage: 3
--------------------	----------