


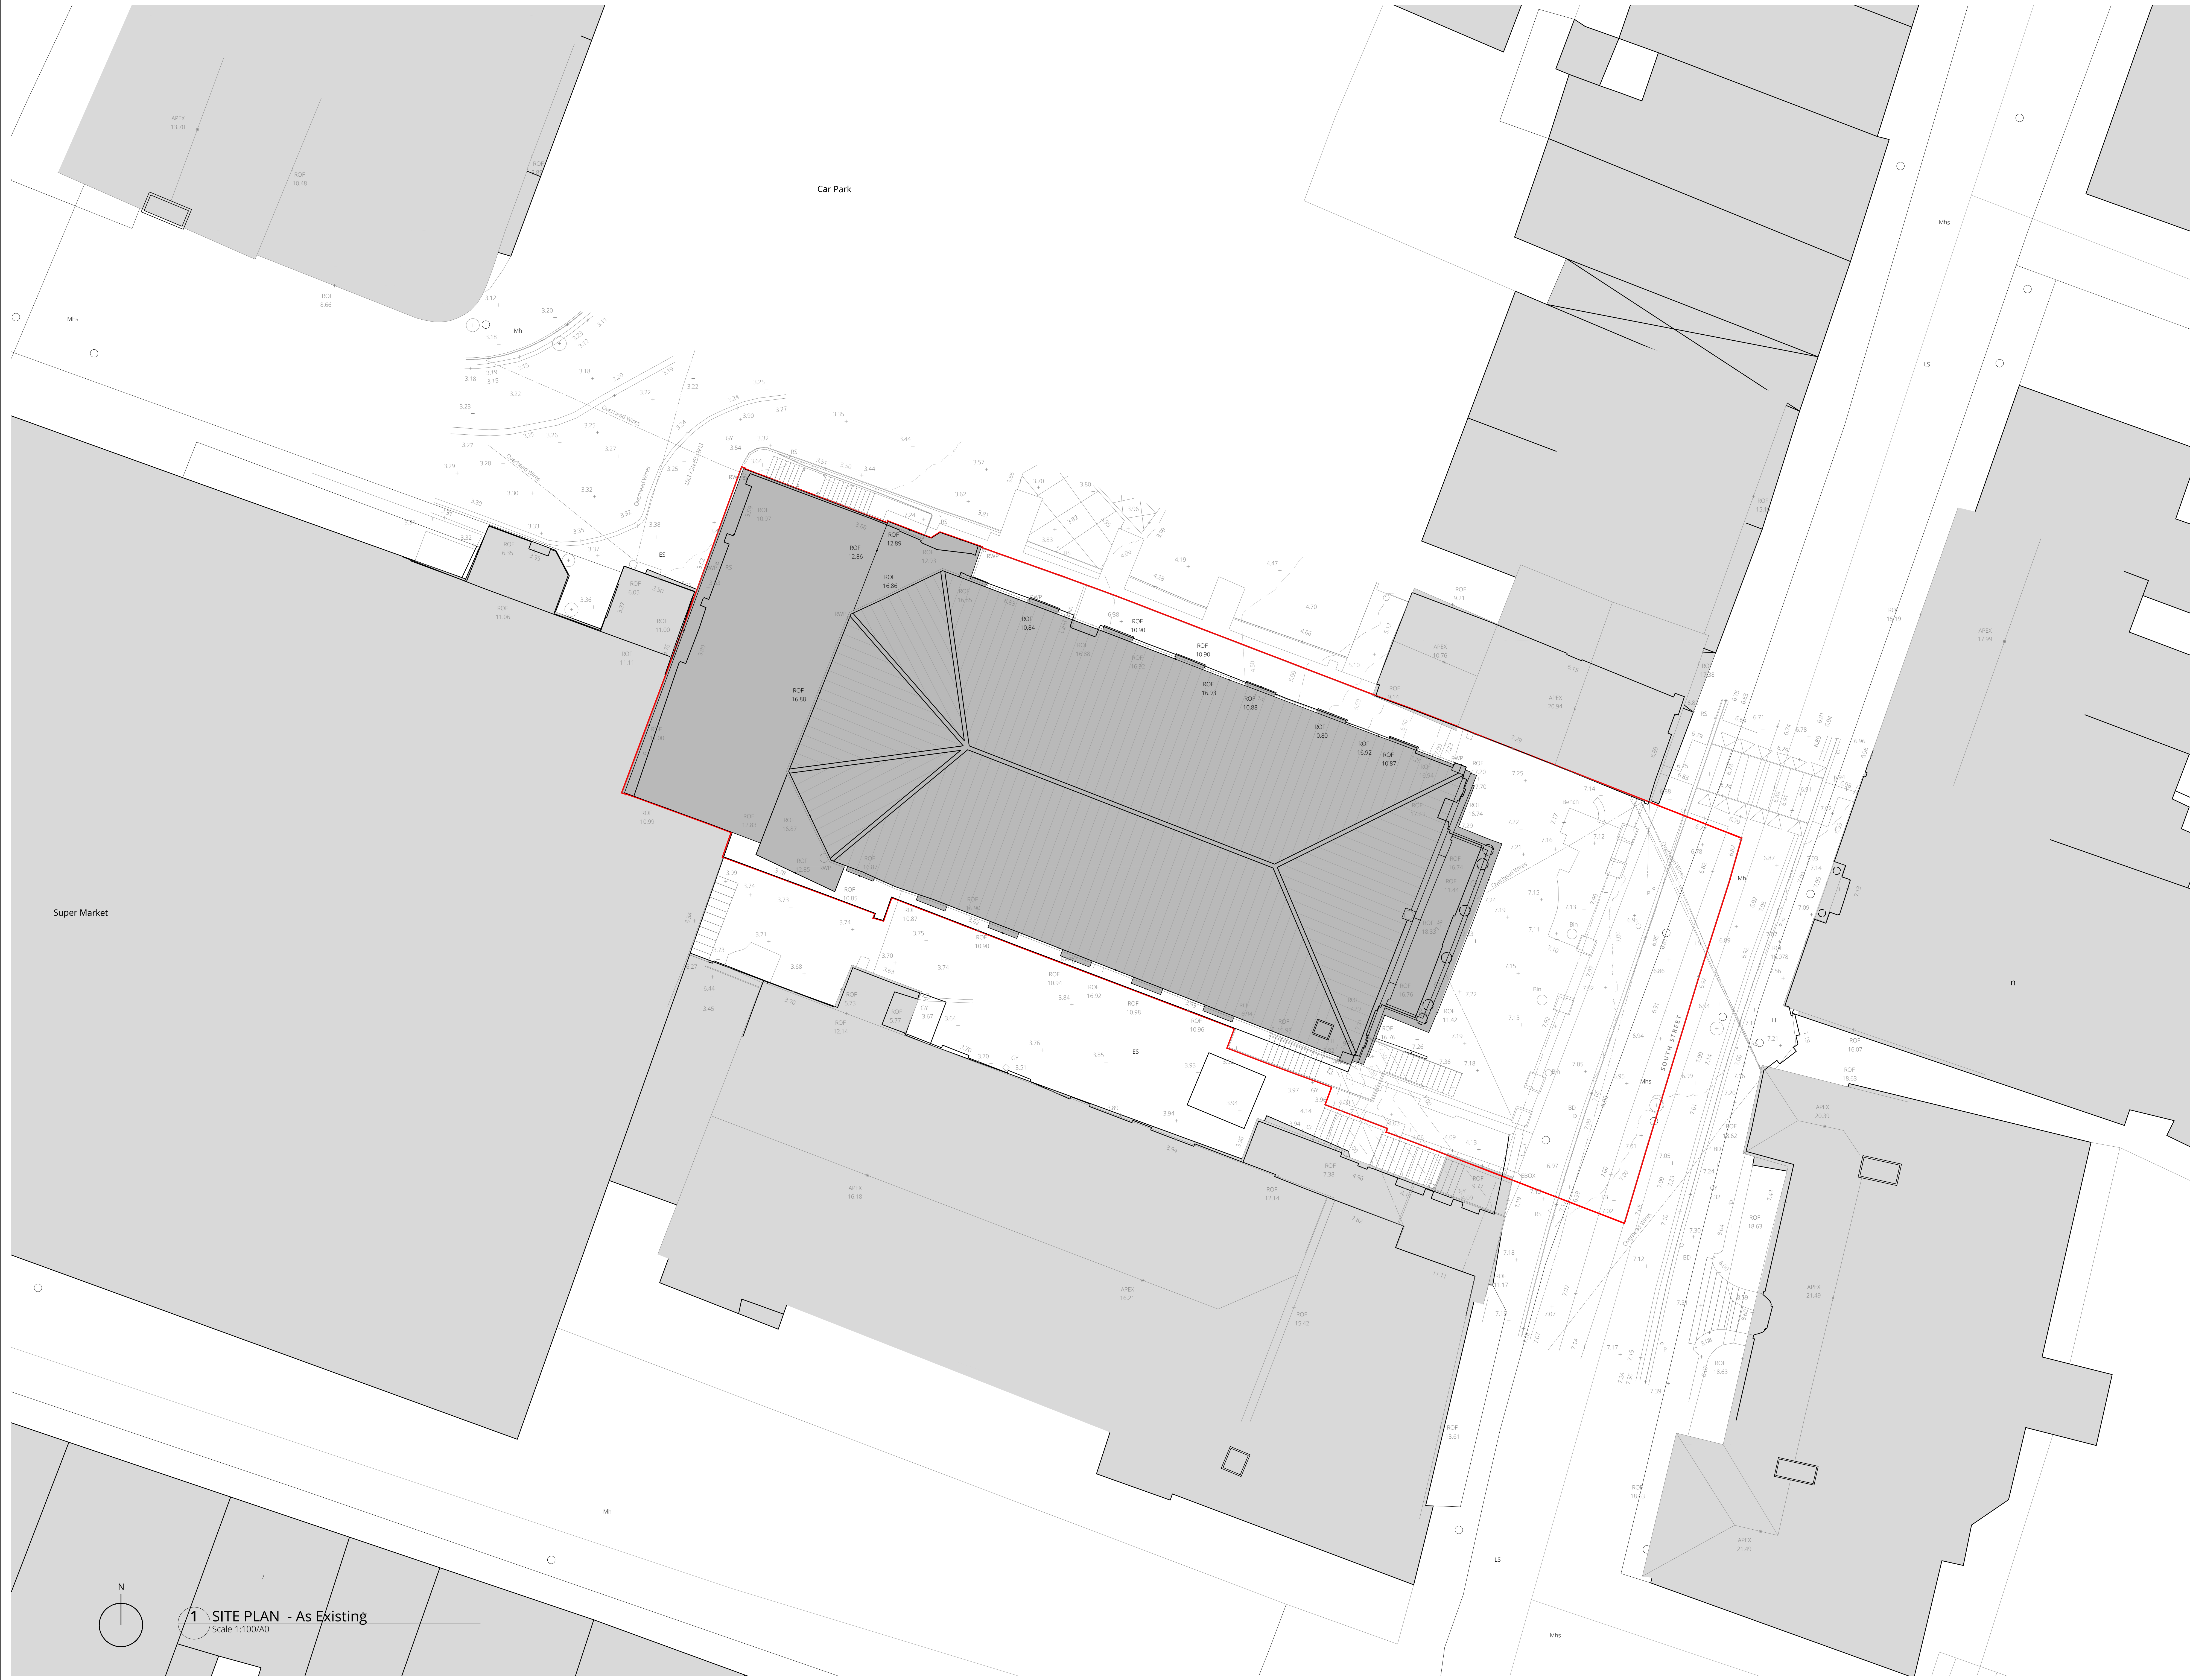

1 THIS DRAWING IS COPYRIGHT.

2 THIS DRAWING MUST NOT BE SCALED.

3 CONTRACTOR TO CHECK ALL DIMENSIONS ON SITE.

LEGEND

1

00

DETAIL NUMBER

DRAWING REFERENCE

DM*

EQ

CA TO AGREED DIMENSION ON SITE

EQUAL DIMENSION

F.F.L. 100.00

A.F.F.L. 100.00

FINISHED FLOOR LEVEL

ABOVE FINISHED FLOOR LEVEL

D.0.00.A

W.0.00.A

DOOR ROOM NUMBER REFERENCE

WINDOW ROOM NUMBER REFERENCE

0.00

ROOM

00.01.HP

ROOM NUMBER

ROOM NAME

ROOM AREA

EXISTING BUILDINGS

11.11.25 WSM ISSUED FOR INFORMATION

02.07.25 WSM ISSUED FOR APPROVAL

No.

Date

INL

Revision

CONROY

ARCHITECTS

7 Delta Terrace, Spaxall

Road, Wetherby, WGS Y79N

Tel

053 91 74144

info@conroyarchitects.ie

www.conroyarchitects.ie

Job:

SAINT MICHAEL'S THEATRE

Drawing:

SITE PLAN - As Existing

Drawn: TOMISIN MAYOMI

Status: SURVEY

Scale: 1:100/A0

Date: 27.05.25

Checked: WSM

Job No:

25.003

Drawing No:

2.01

Revision:

-