


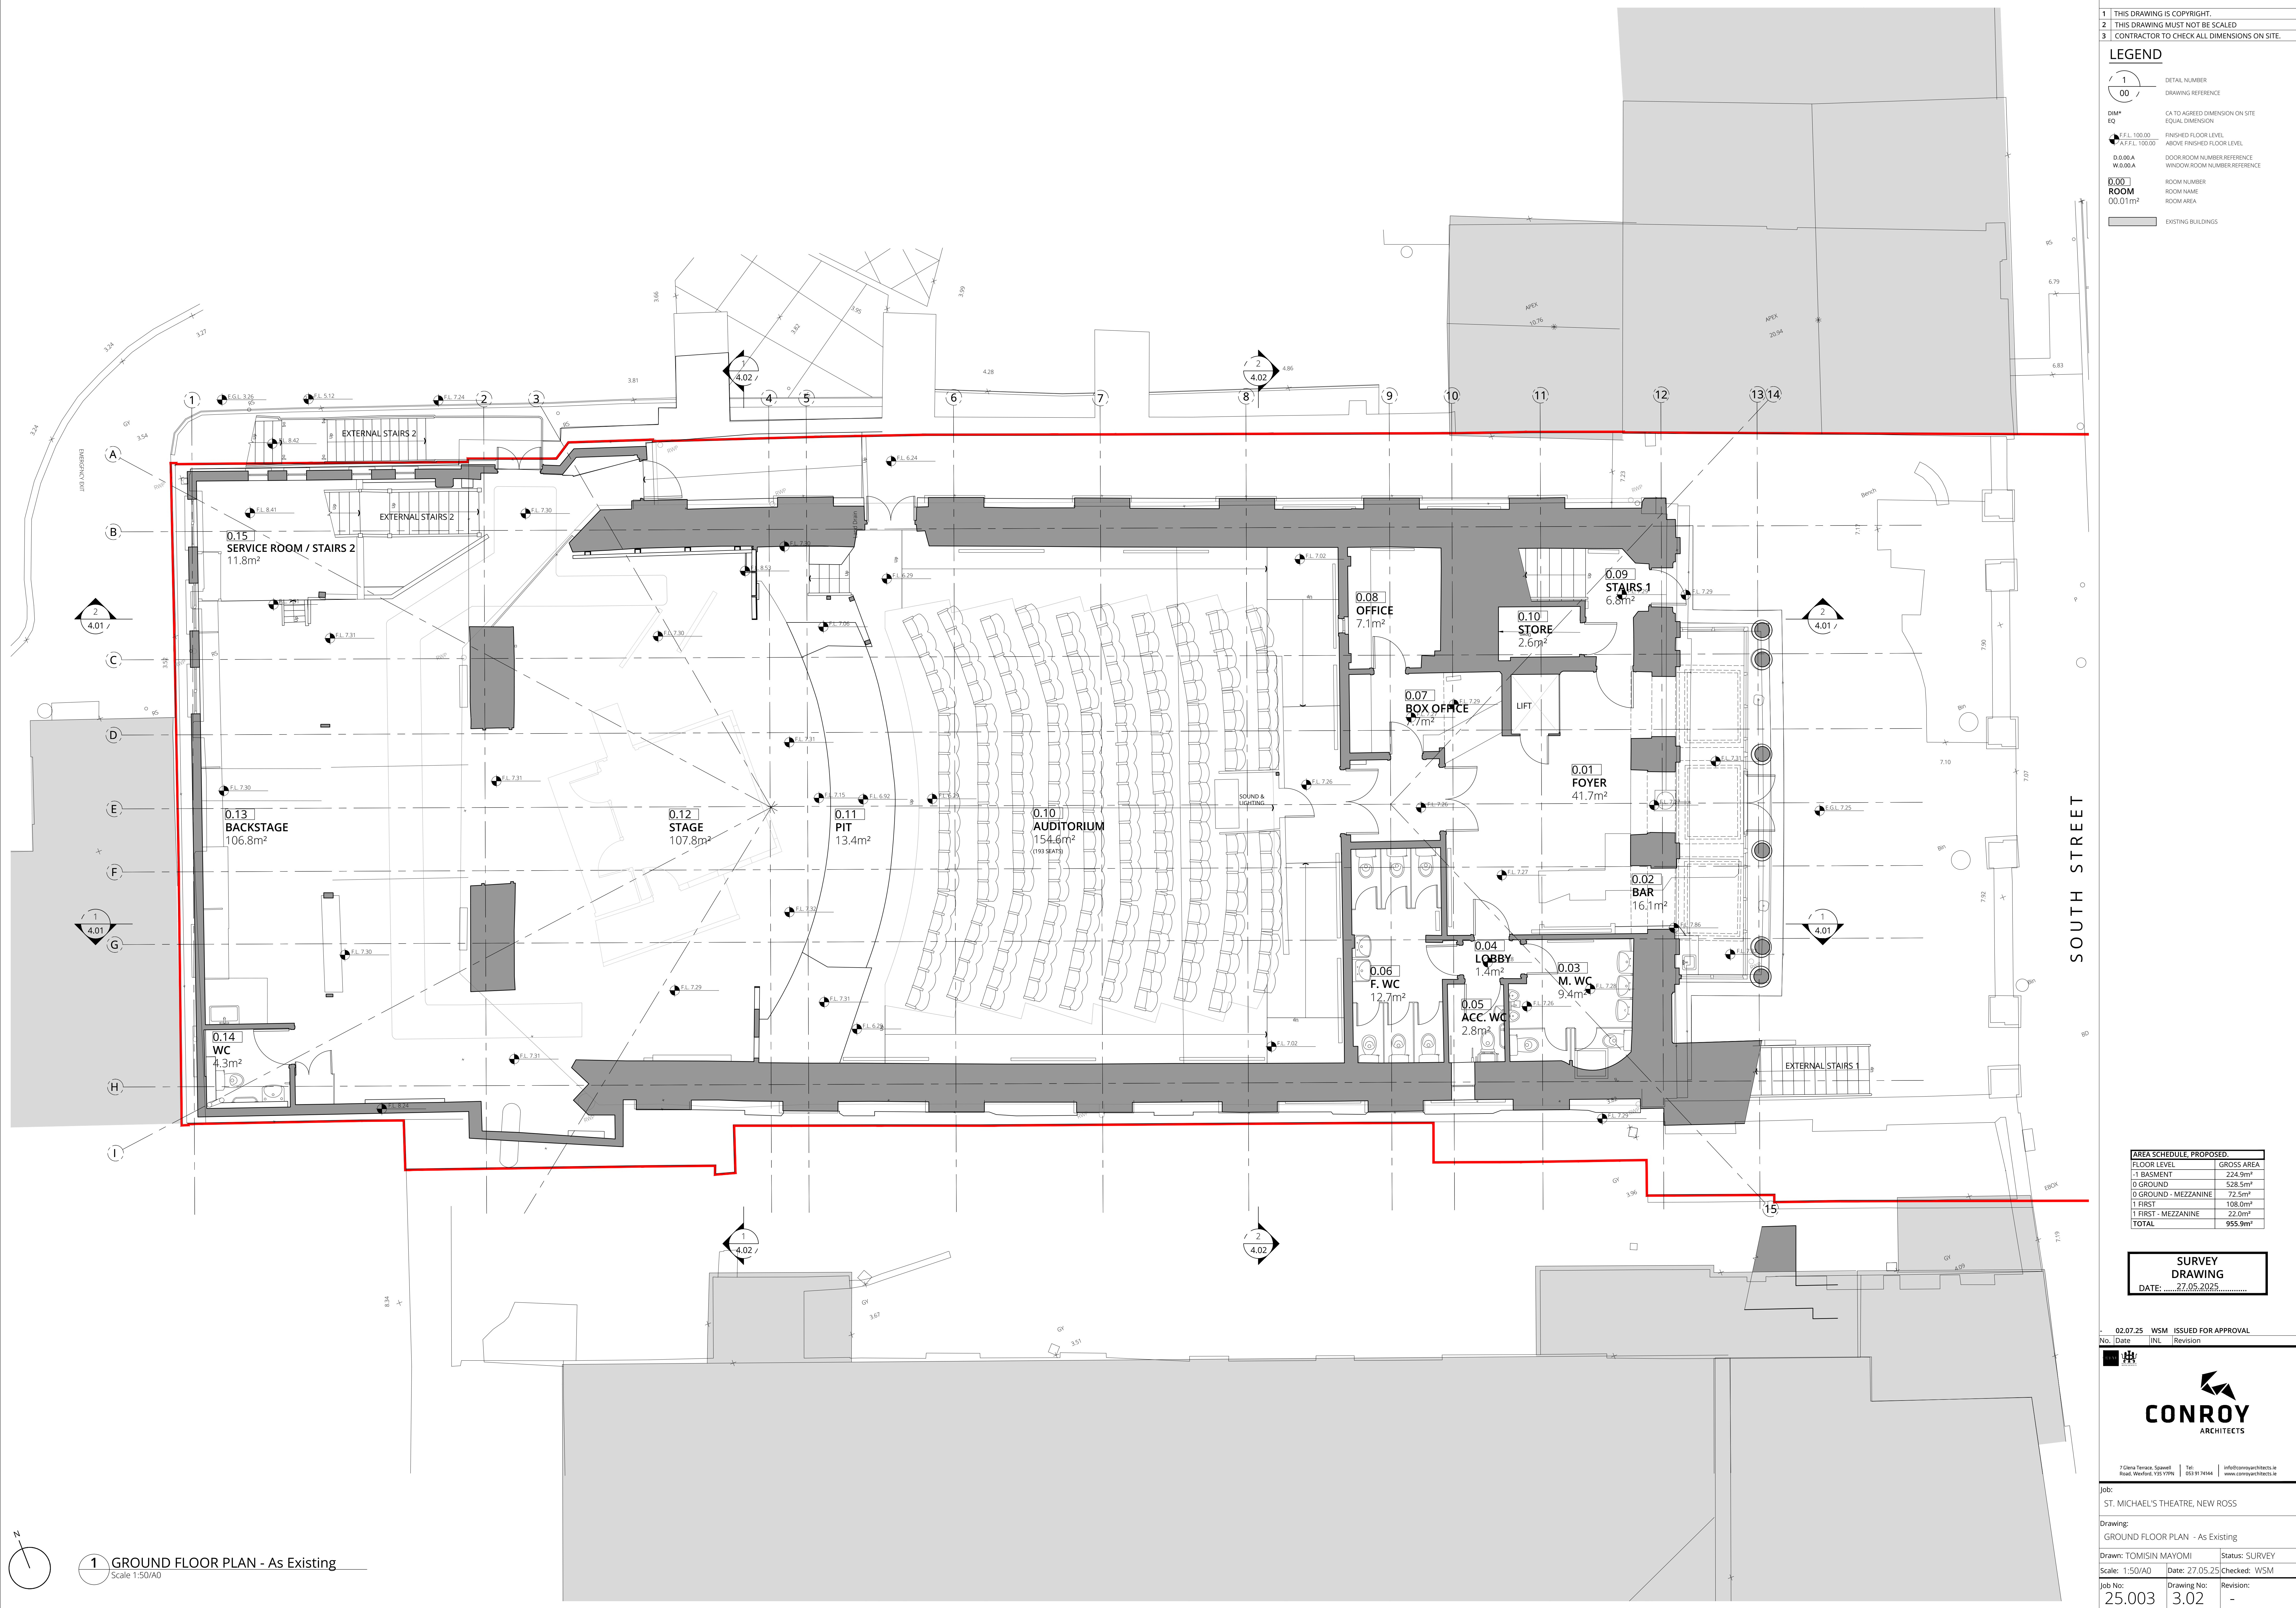

1 THIS DRAWING IS COPYRIGHT.

2 THIS DRAWING MUST NOT BE SCALED.

3 CONTRACTOR TO CHECK ALL DIMENSIONS ON SITE.

LEGEND

1

00

DIM*

EQ

F.F.L. 100.00

A.F.F.L. 100.00

D.0.00.A

W.0.00.A

0.00.1

ROOM

00.0111P

EXISTING BUILDINGS

DETAIL NUMBER

DRAWING REFERENCE

CA TO AGREED DIMENSION ON SITE

EQUAL DIMENSION

FINISHED FLOOR LEVEL

ABOVE FINISHED FLOOR LEVEL

DOOR ROOM NUMBER REFERENCE

WINDOW ROOM NUMBER REFERENCE

ROOM NUMBER

ROOM NAME

ROOM AREA

EXISTING BUILDINGS

AREA SCHEDULE PROPOSED	
FLOOR LEVEL	GROSS AREA
-1 BASMENT	224.9m ²
0 GROUND	528.5m ²
0 GROUND - MEZZANINE	72.5m ²
1 FIRST	108.0m ²
1 FIRST - MEZZANINE	22.0m ²
TOTAL	955.9m ²

SURVEY

DRAWING

DATE: 27.05.2025

02.07.25 WSM ISSUED FOR APPROVAL

No. Date INL Revision

CONROY

ARCHITECTS

7 Delta Terrace, Spawell
Rosalie, Wexford, Y95 Y7P6

Tel: 053 91 74144
info@conroyarchitects.ie
www.conroyarchitects.ie

Job:

ST. MICHAEL'S THEATRE, NEW ROSS

Drawing:

GROUND FLOOR PLAN - As Existing

Drawn:

TOMISIN MAYOMI

Status:

SURVEY

Scale:

1:50/A0

Date:

27.05.25

Checked:

WSM

Job No:

25.003

Drawing No:

3.02

Revision:

-