

- 1 THIS DRAWING IS COPYRIGHT.
2 THIS DRAWING MUST NOT BE SCALED.
3 CONTRACTOR TO CHECK ALL DIMENSIONS ON SITE.

LEGEND

1
00
DETAIL NUMBER
DRAWING REFERENCE


DM*
EQ
CA TO AGREED DIMENSION ON SITE
EQUAL DIMENSION

F.F.L. 100.00
A.F.F.L. 100.00
FINISHED FLOOR LEVEL
ABOVE FINISHED FLOOR LEVEL

D.0.00.A
W.0.00.A
DOOR ROOM NUMBER REFERENCE
WINDOW ROOM NUMBER REFERENCE

0.00
ROOM
ROOM NUMBER
ROOM NAME
ROOM AREA

EXISTING BUILDINGS

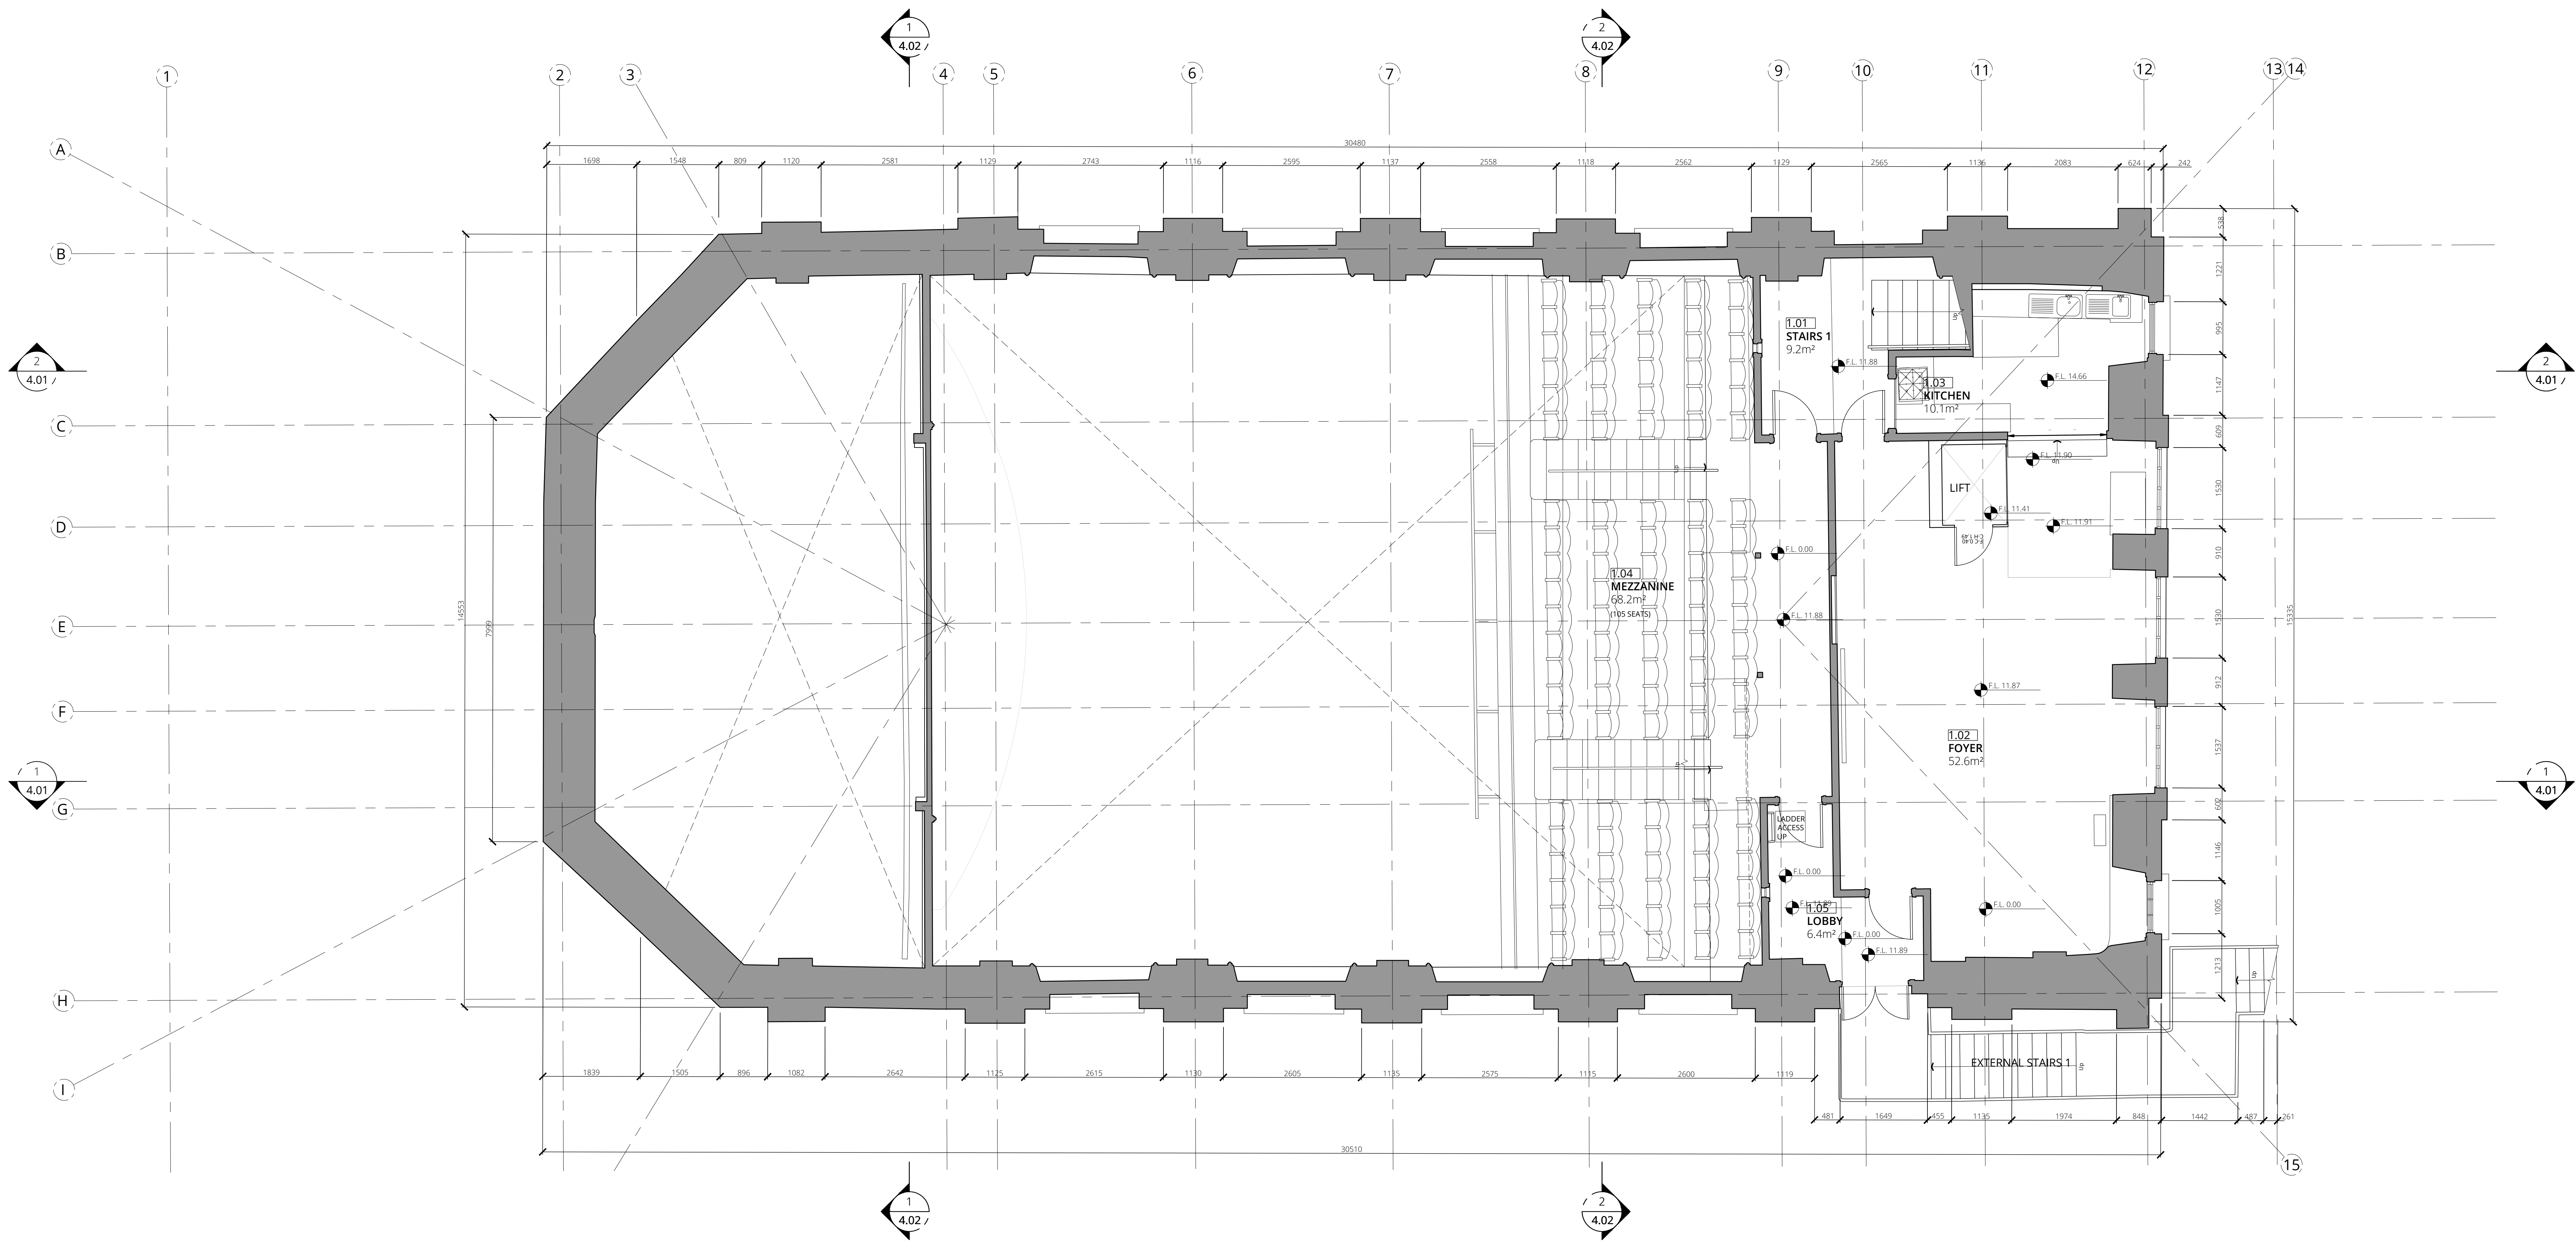

SOUTH STREET

AREA SCHEDULE PROPOSED	
FLOOR LEVEL	GROSS AREA
-1 BASMENT	224.9m²
0 GROUND	528.5m²
0 GROUND - MEZZANINE	72.5m²
1 FIRST	108.0m²
1 FIRST - MEZZANINE	22.0m²
TOTAL	955.9m²

SURVEY
DRAWING
DATE: 27.05.2025

02.07.25 WSM ISSUED FOR APPROVAL
No. Date INL Revision



CONROY
ARCHITECTS

7 Delta Terrace, Spawell | Tel: 053 91 74144 | info@conroyarchitects.ie
Rosalie, Wexford, Y95 Y7PW | www.conroyarchitects.ie


Job:
ST. MICHAEL'S THEATRE, NEW ROSS

Drawing:
FIRST FLOOR PLAN - As Existing

Drawn: TOMISIN MAYOMI | Status: SURVEY

Scale: 1:50/A0 | Date: 27.05.25 | Checked: WSM

Job No: 25.003 | Drawing No: 3.04 | Revision: -

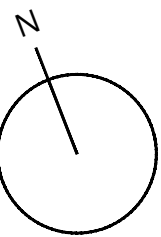

1 FIRST FLOOR PLAN - As Existing
Scale 1:50/A0