


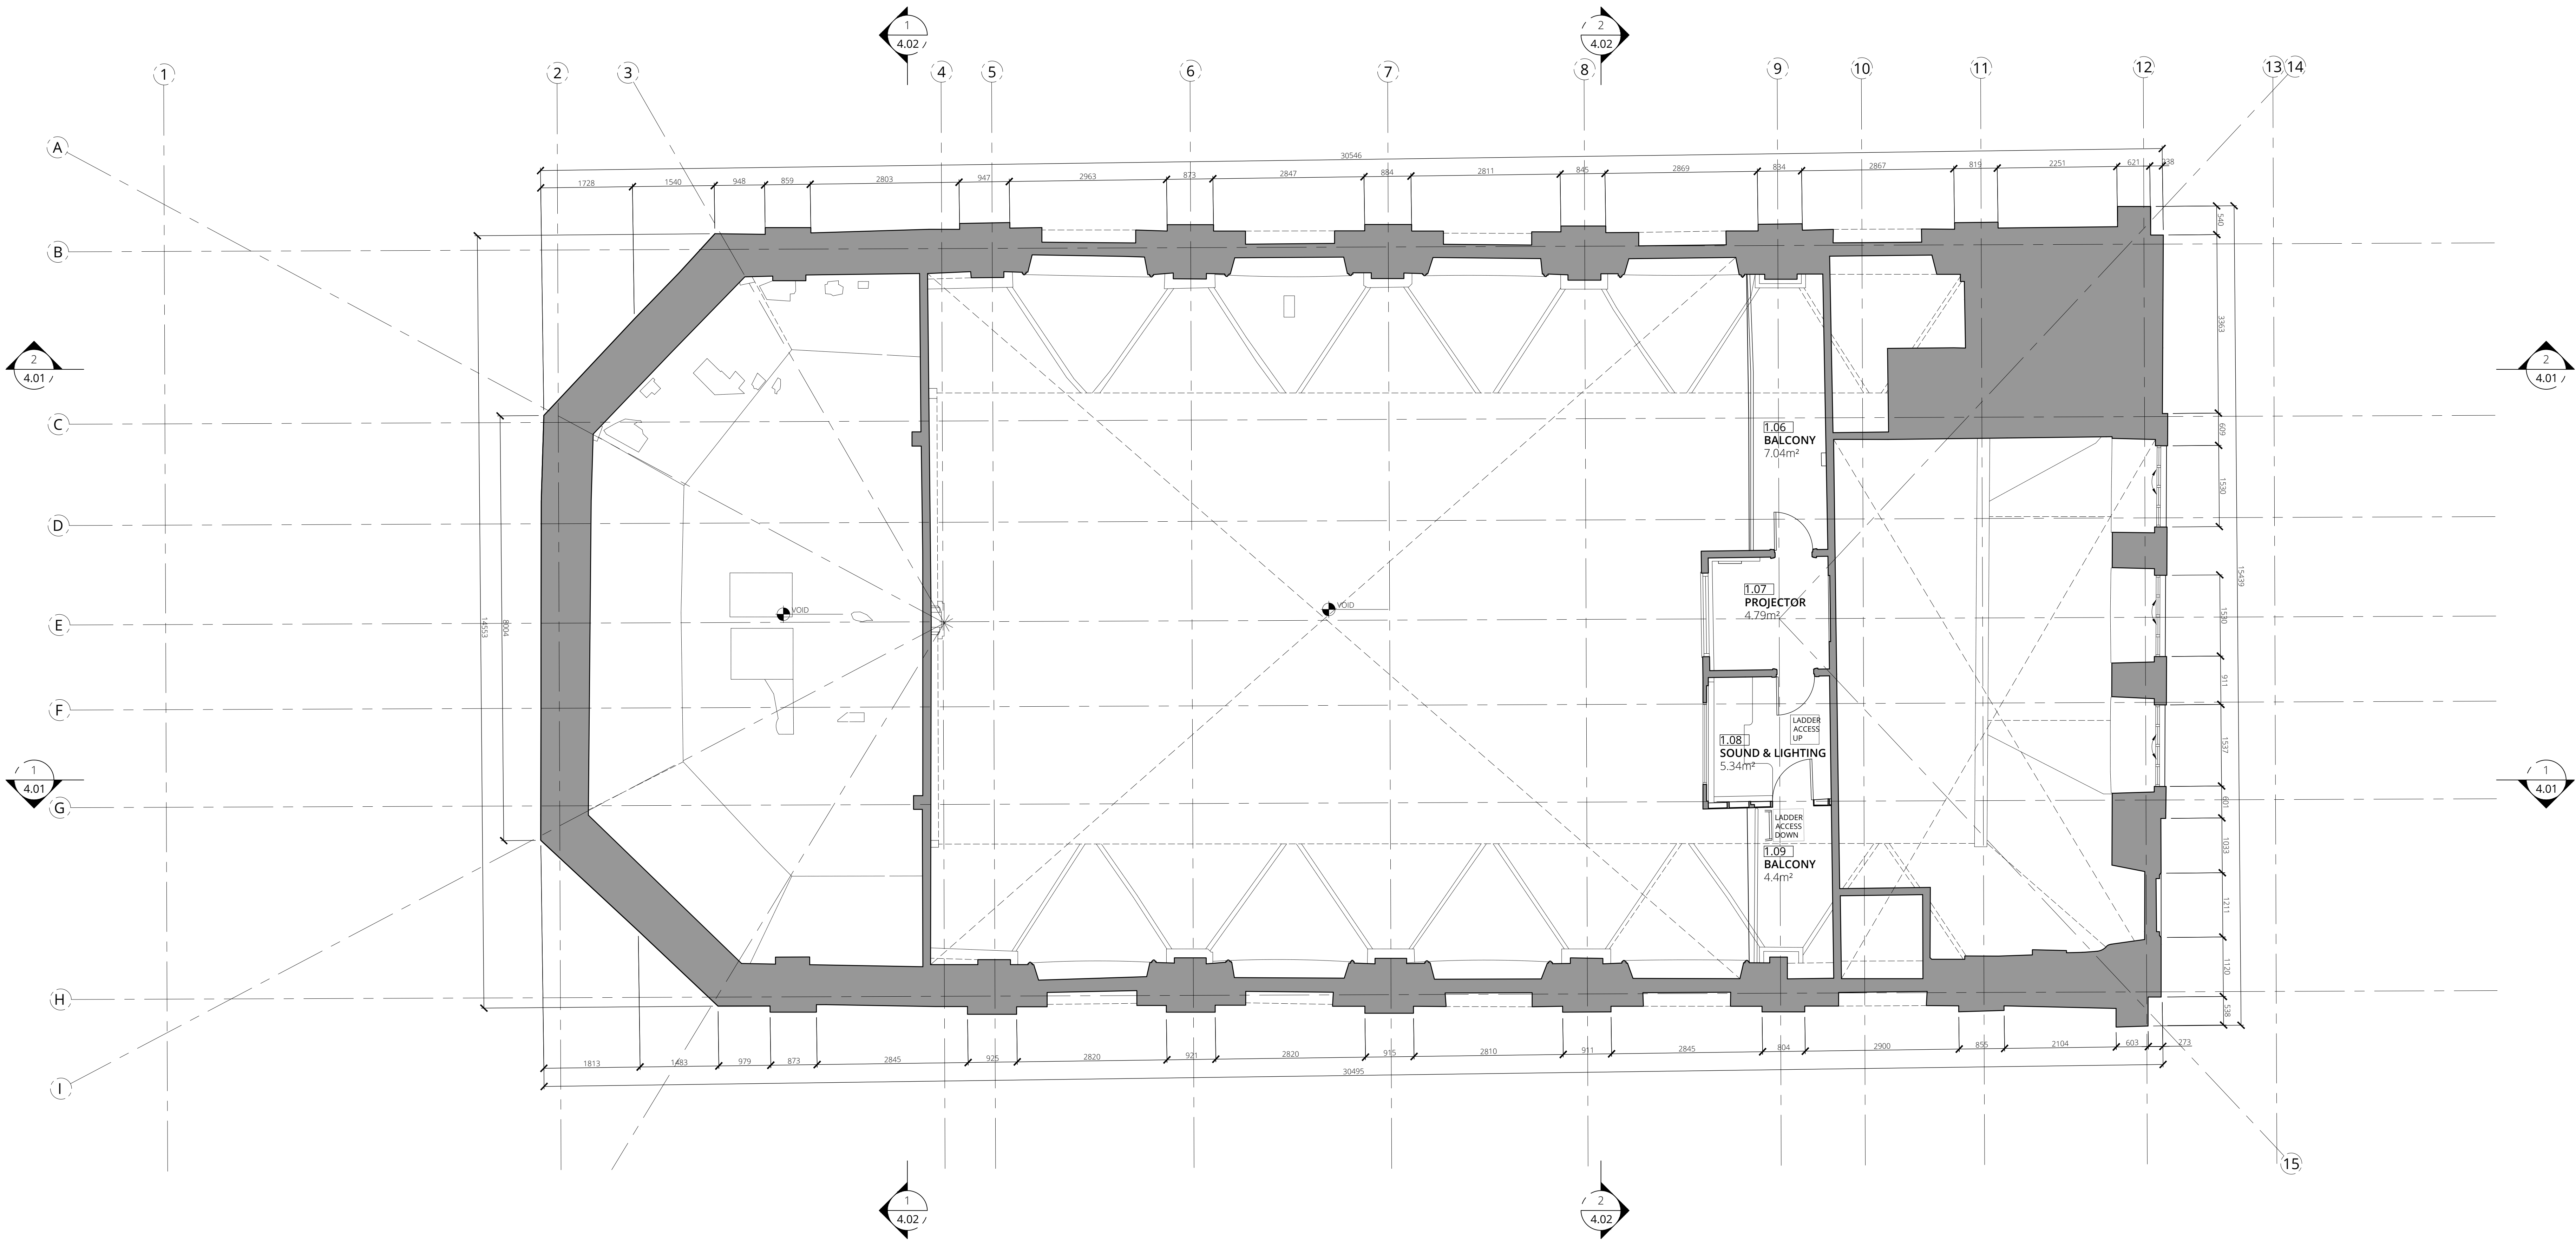

- 1 THIS DRAWING IS COPYRIGHT.
2 THIS DRAWING MUST NOT BE SCALED.
3 CONTRACTOR TO CHECK ALL DIMENSIONS ON SITE.

LEGEND

1 00	DETAIL NUMBER DRAWING REFERENCE
DIM*	CA TO AGREED DIMENSION ON SITE
EQ	EQUAL DIMENSION
F.F.L. 100.00 A.F.F.L. 100.00	FINISHED FLOOR LEVEL ABOVE FINISHED FLOOR LEVEL
D.0.00.A W.0.00.A	DOOR ROOM NUMBER REFERENCE WINDOW ROOM NUMBER REFERENCE
0.00 ROOM	ROOM NUMBER ROOM NAME ROOM AREA
	EXISTING BUILDINGS

AREA SCHEDULE PROPOSED	
FLOOR LEVEL	GROSS AREA
-1 BASMENT	224.9m²
0 GROUND	528.5m²
0 GROUND - MEZZANINE	72.5m²
1 FIRST	108.0m²
1 FIRST - MEZZANINE	22.0m²
TOTAL	955.9m²

**SURVEY
DRAWING**
DATE: 27.05.2025

02.07.25 WSM ISSUED FOR APPROVAL
No. Date INL Revision



CONROY
ARCHITECTS

7 Delta Terrace, Spawell Tel: 033 91 74144 info@conroyarchitects.ie
Rosedale, Wexford, Y95 Y7PW | www.conroyarchitects.ie

Job:
ST. MICHAEL'S THEATRE, NEW ROSS

Drawing:
FIRST FLOOR PLAN MEZZANINE- As Existing

Drawn: TOMISIN MAYOMI Status: SURVEY

Scale: 1:50/A0 Date: 27.05.25 Checked: WSM

Job No: 25.003 Drawing No: 3.05 Revision: -

1 FIRST FLOOR MEZZANINE PLAN - As Existing
Scale 1:50/A0