


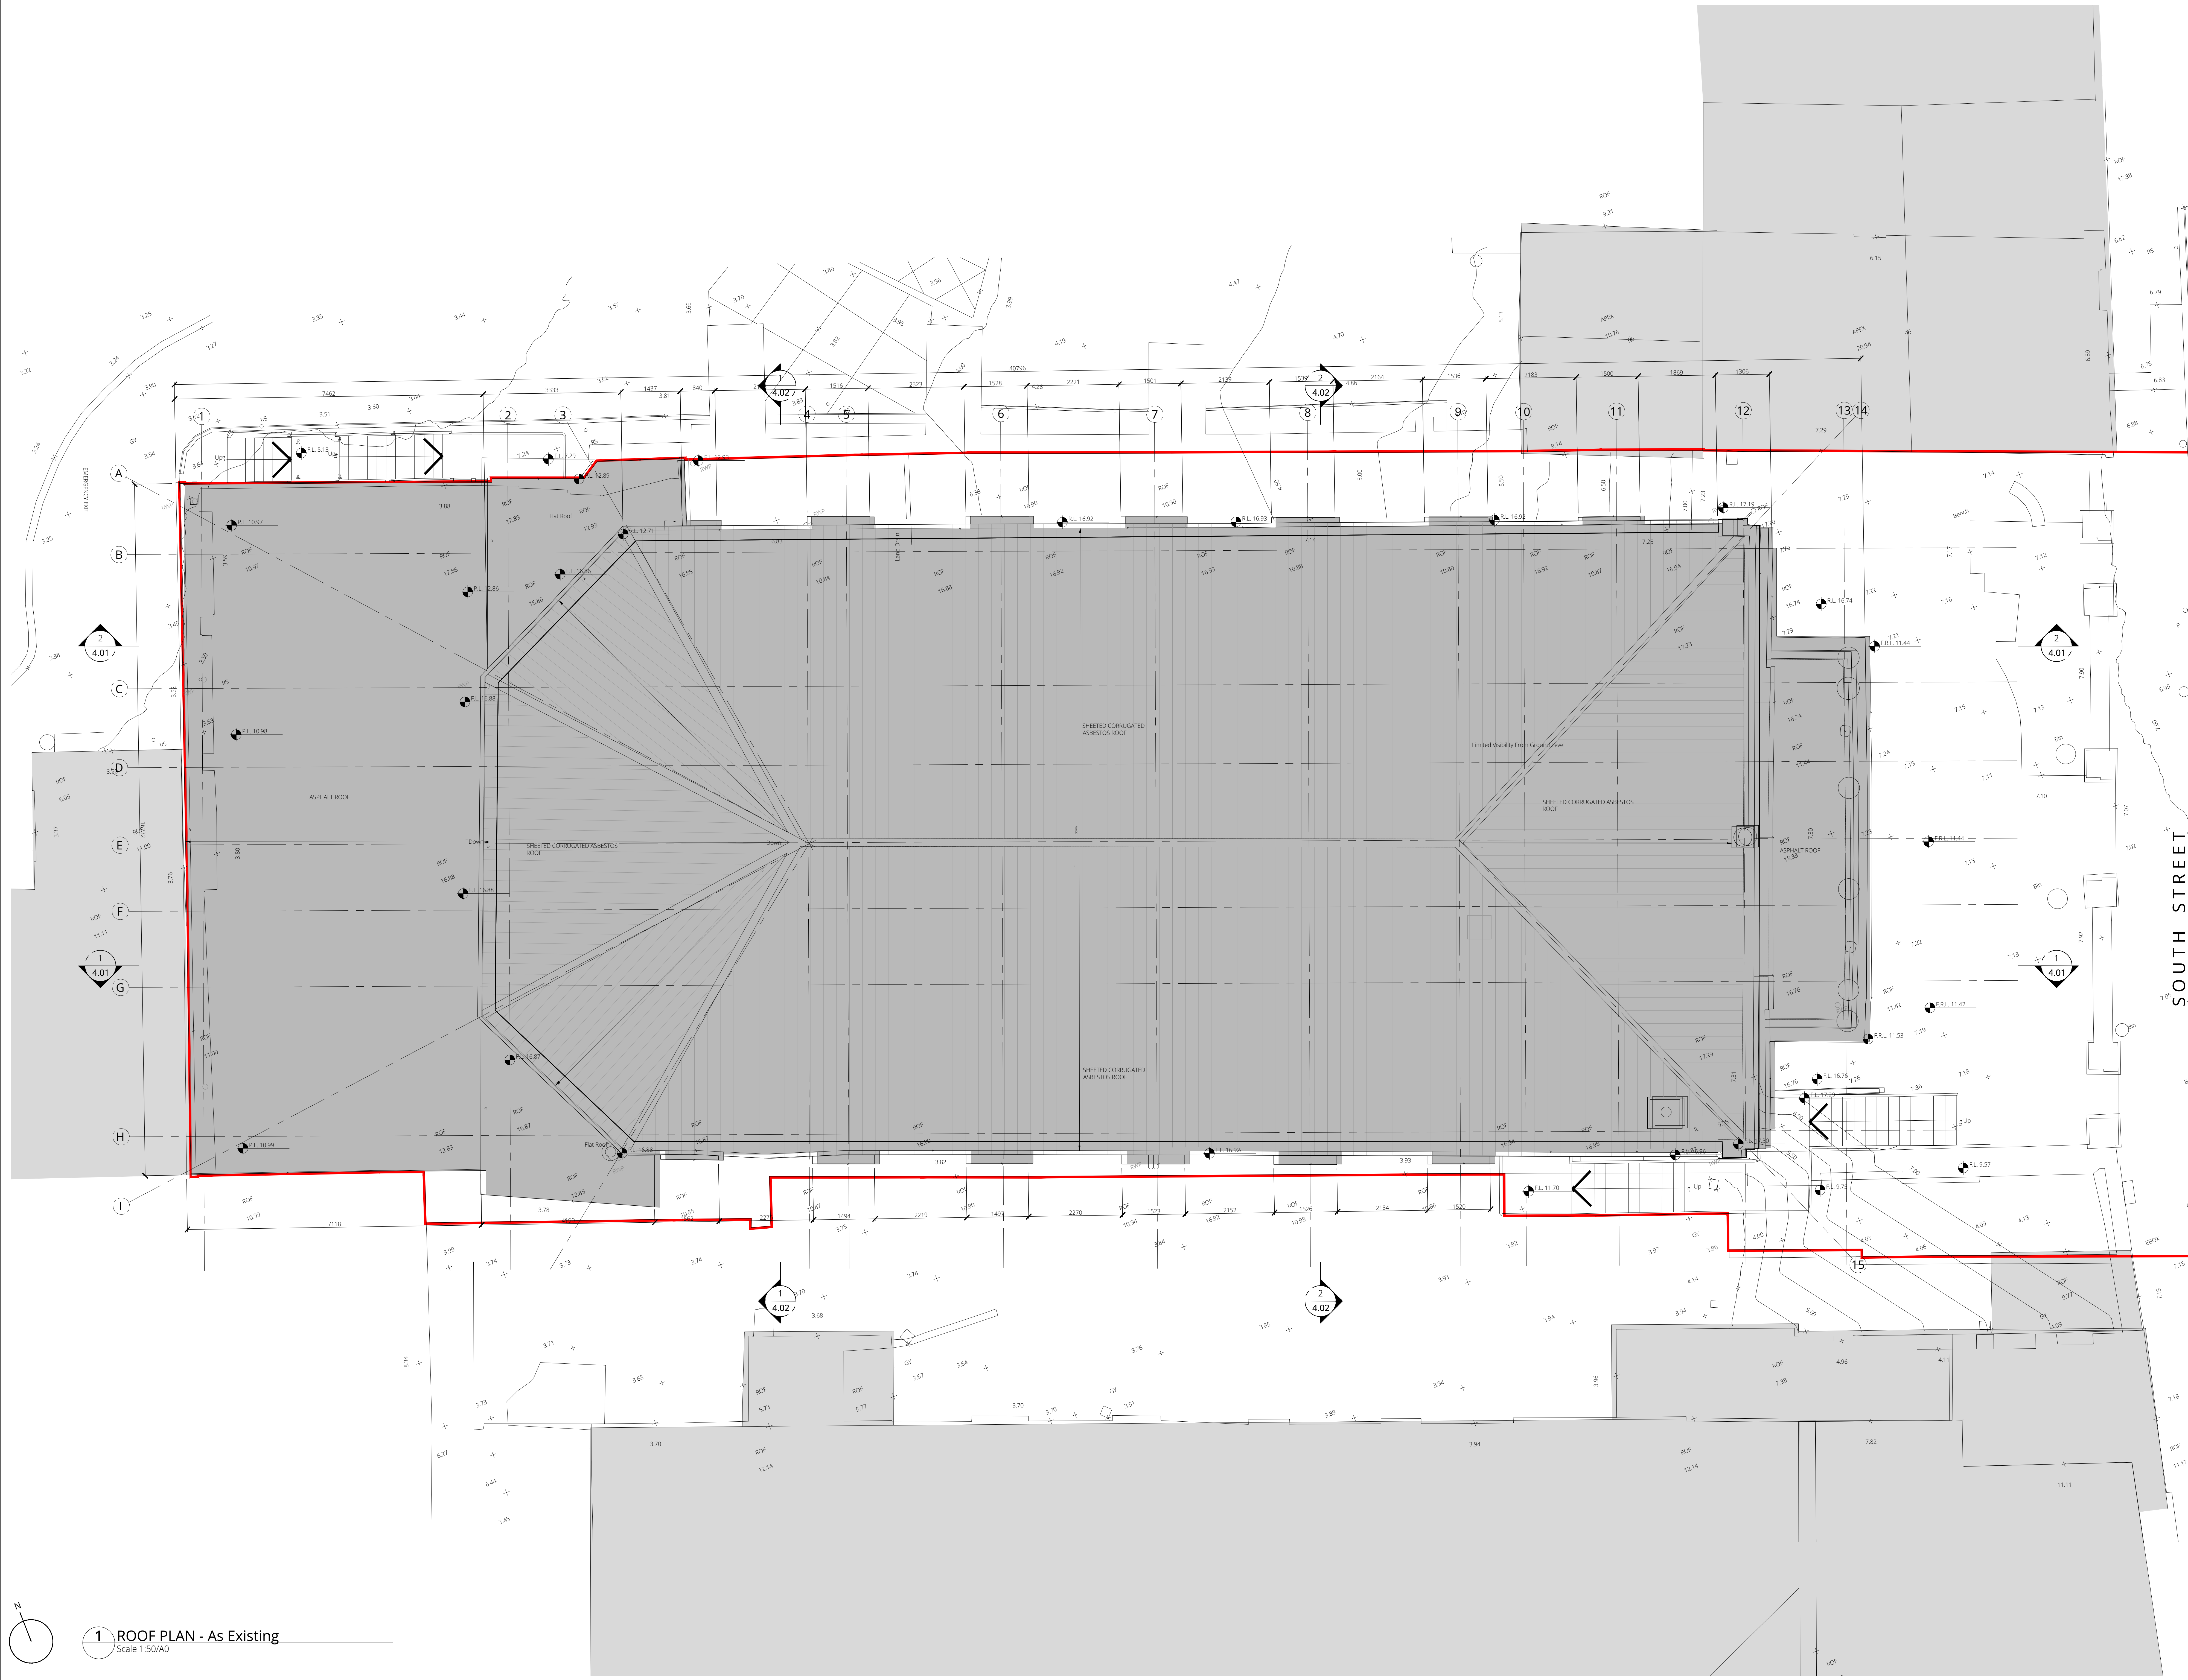

1 THIS DRAWING IS COPYRIGHT.

2 THIS DRAWING MUST NOT BE SCALED.

3 CONTRACTOR TO CHECK ALL DIMENSIONS ON SITE.

LEGEND

1

00

DRAWING REFERENCE

DIM*

EQ

CA TO AGREED DIMENSION ON SITE

EQUAL DIMENSION

F.F.L. 100.00

A.F.F.L. 100.00

FINISHED FLOOR LEVEL

ABOVE FINISHED FLOOR LEVEL

D.0.00.A

W.0.00.A

DOOR ROOM NUMBER REFERENCE

WINDOW ROOM NUMBER REFERENCE

0.00.1

ROOM

00.0111P

ROOM NUMBER

ROOM NAME

ROOM AREA

EXISTING BUILDINGS

AREA SCHEDULE PROPOSED

FLOOR LEVEL	GROSS AREA
-1 BASMENT	224.9m²
0 GROUND	528.5m²
0 GROUND - MEZZANINE	72.5m²
1 FIRST	108.0m²
1 FIRST - MEZZANINE	22.0m²
TOTAL	955.9m²

SURVEY DRAWING

DATE: 27.05.2025

02.07.25 WSM ISSUED FOR APPROVAL

No. Date INL Revision

CONROY

ARCHITECTS

7 Delta Terrace, Spawell

Road, Westford, 105 179N

Tel 033 91 74144

info@conroyarchitects.ie

www.conroyarchitects.ie

Job:

ST. MICHAEL'S THEATRE, NEW ROSS

Drawing:

ROOF PLAN - As Existing

Drawn: TOMISIN MAYOMI

Status: SURVEY

Scale: 1:50/A0

Date: 27.05.25

Checked: WSM

Job No:

25.003

Drawing No:

3.07

Revision:

-