




2 WEST ELEVATION - As Existing
Scale 1:50/A0

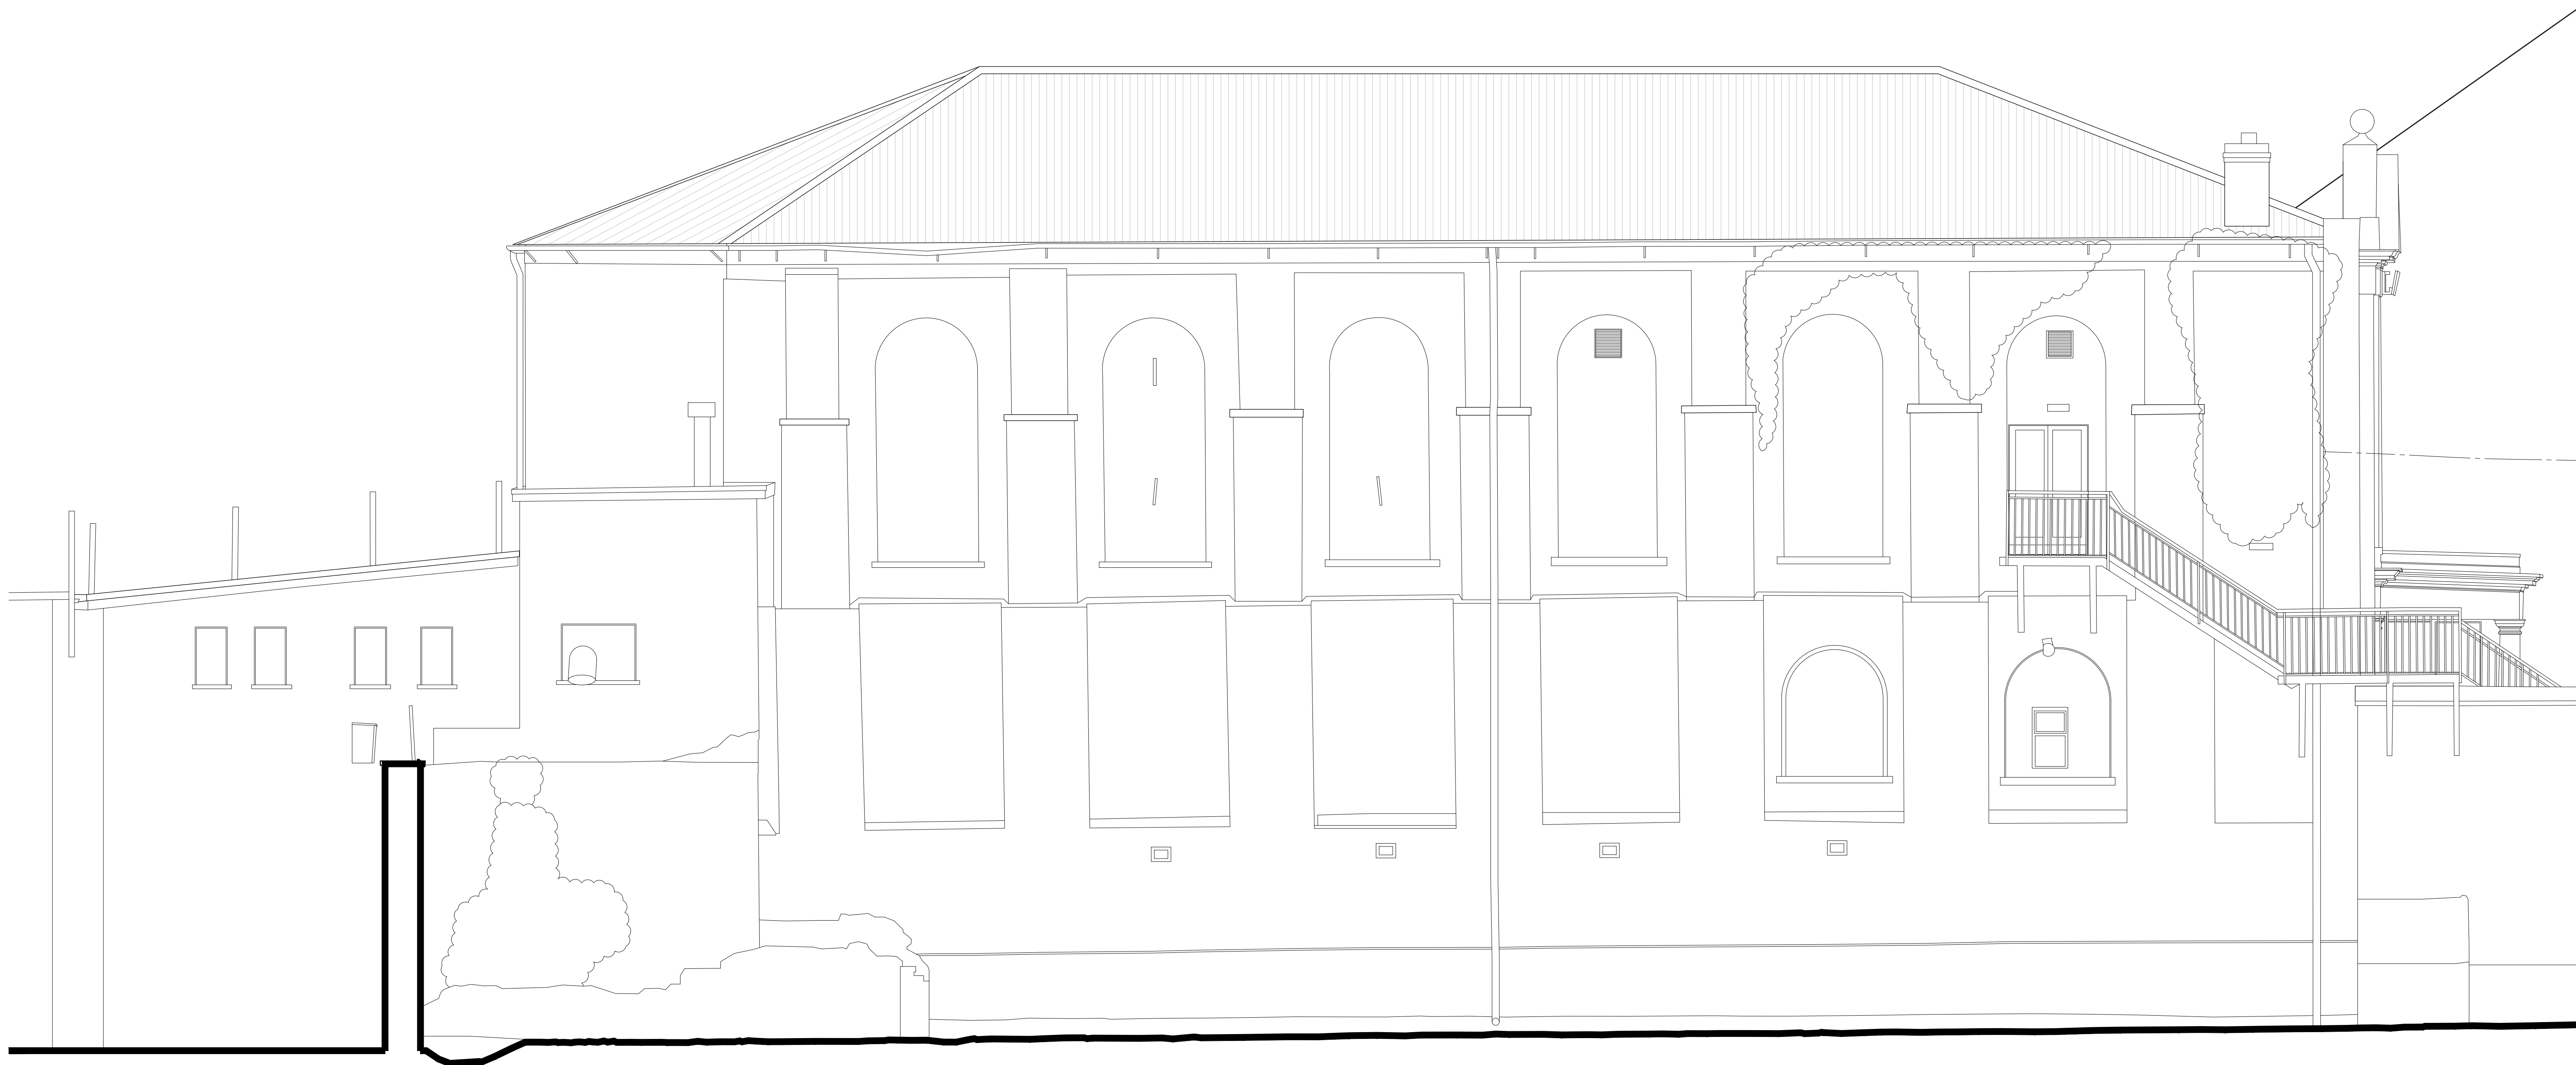

1 SOUTH ELEVATION - As Existing
Scale 1:50/A0

- 1 THIS DRAWING IS COPYRIGHT.
- 2 THIS DRAWING MUST NOT BE SCALED
- 3 CONTRACTOR TO CHECK ALL DIMENSIONS ON SITE.

LEGEND

1
00
DETAIL NUMBER
DRAWING REFERENCE

DM
EO
CA TO AGREED DIMENSION ON SITE
EQUAL DIMENSION

F.F.L. 100.00
A.F.F.L. 100.00
FINISHED FLOOR LEVEL
ABOVE FINISHED FLOOR LEVEL

D.0.00.A
W.0.00.A
DOOR ROOM NUMBER REFERENCE
WINDOW ROOM NUMBER REFERENCE

0.00
ROOM
ROOM NUMBER
ROOM NAME
ROOM AREA

EXISTING BUILDINGS

SURVEY
DRAWING
DATE: 27.05.2025

02.07.25 WSM ISSUED FOR APPROVAL

No. Date INL Revision

CONROY ARCHITECTS

CONROY
ARCHITECTS

7 Delta Terrace, Spaxall
Rushey, Wrexham, CH6 1YH
Tel: 01391 741444
info@conroyarchitects.ie
www.conroyarchitects.ie

Job:
ST. MICHAEL'S THEATRE, NEW ROSS

Drawing:
ELEVATIONS (2 of 2) - As Existing

Drawn: TOMISIN MAYOMI Status: SURVEY

Scale: 1:50/A0 Date: 27.05.25 Checked: WSM

Job No: 25.003 Drawing No: S.5.02 Revision: -