




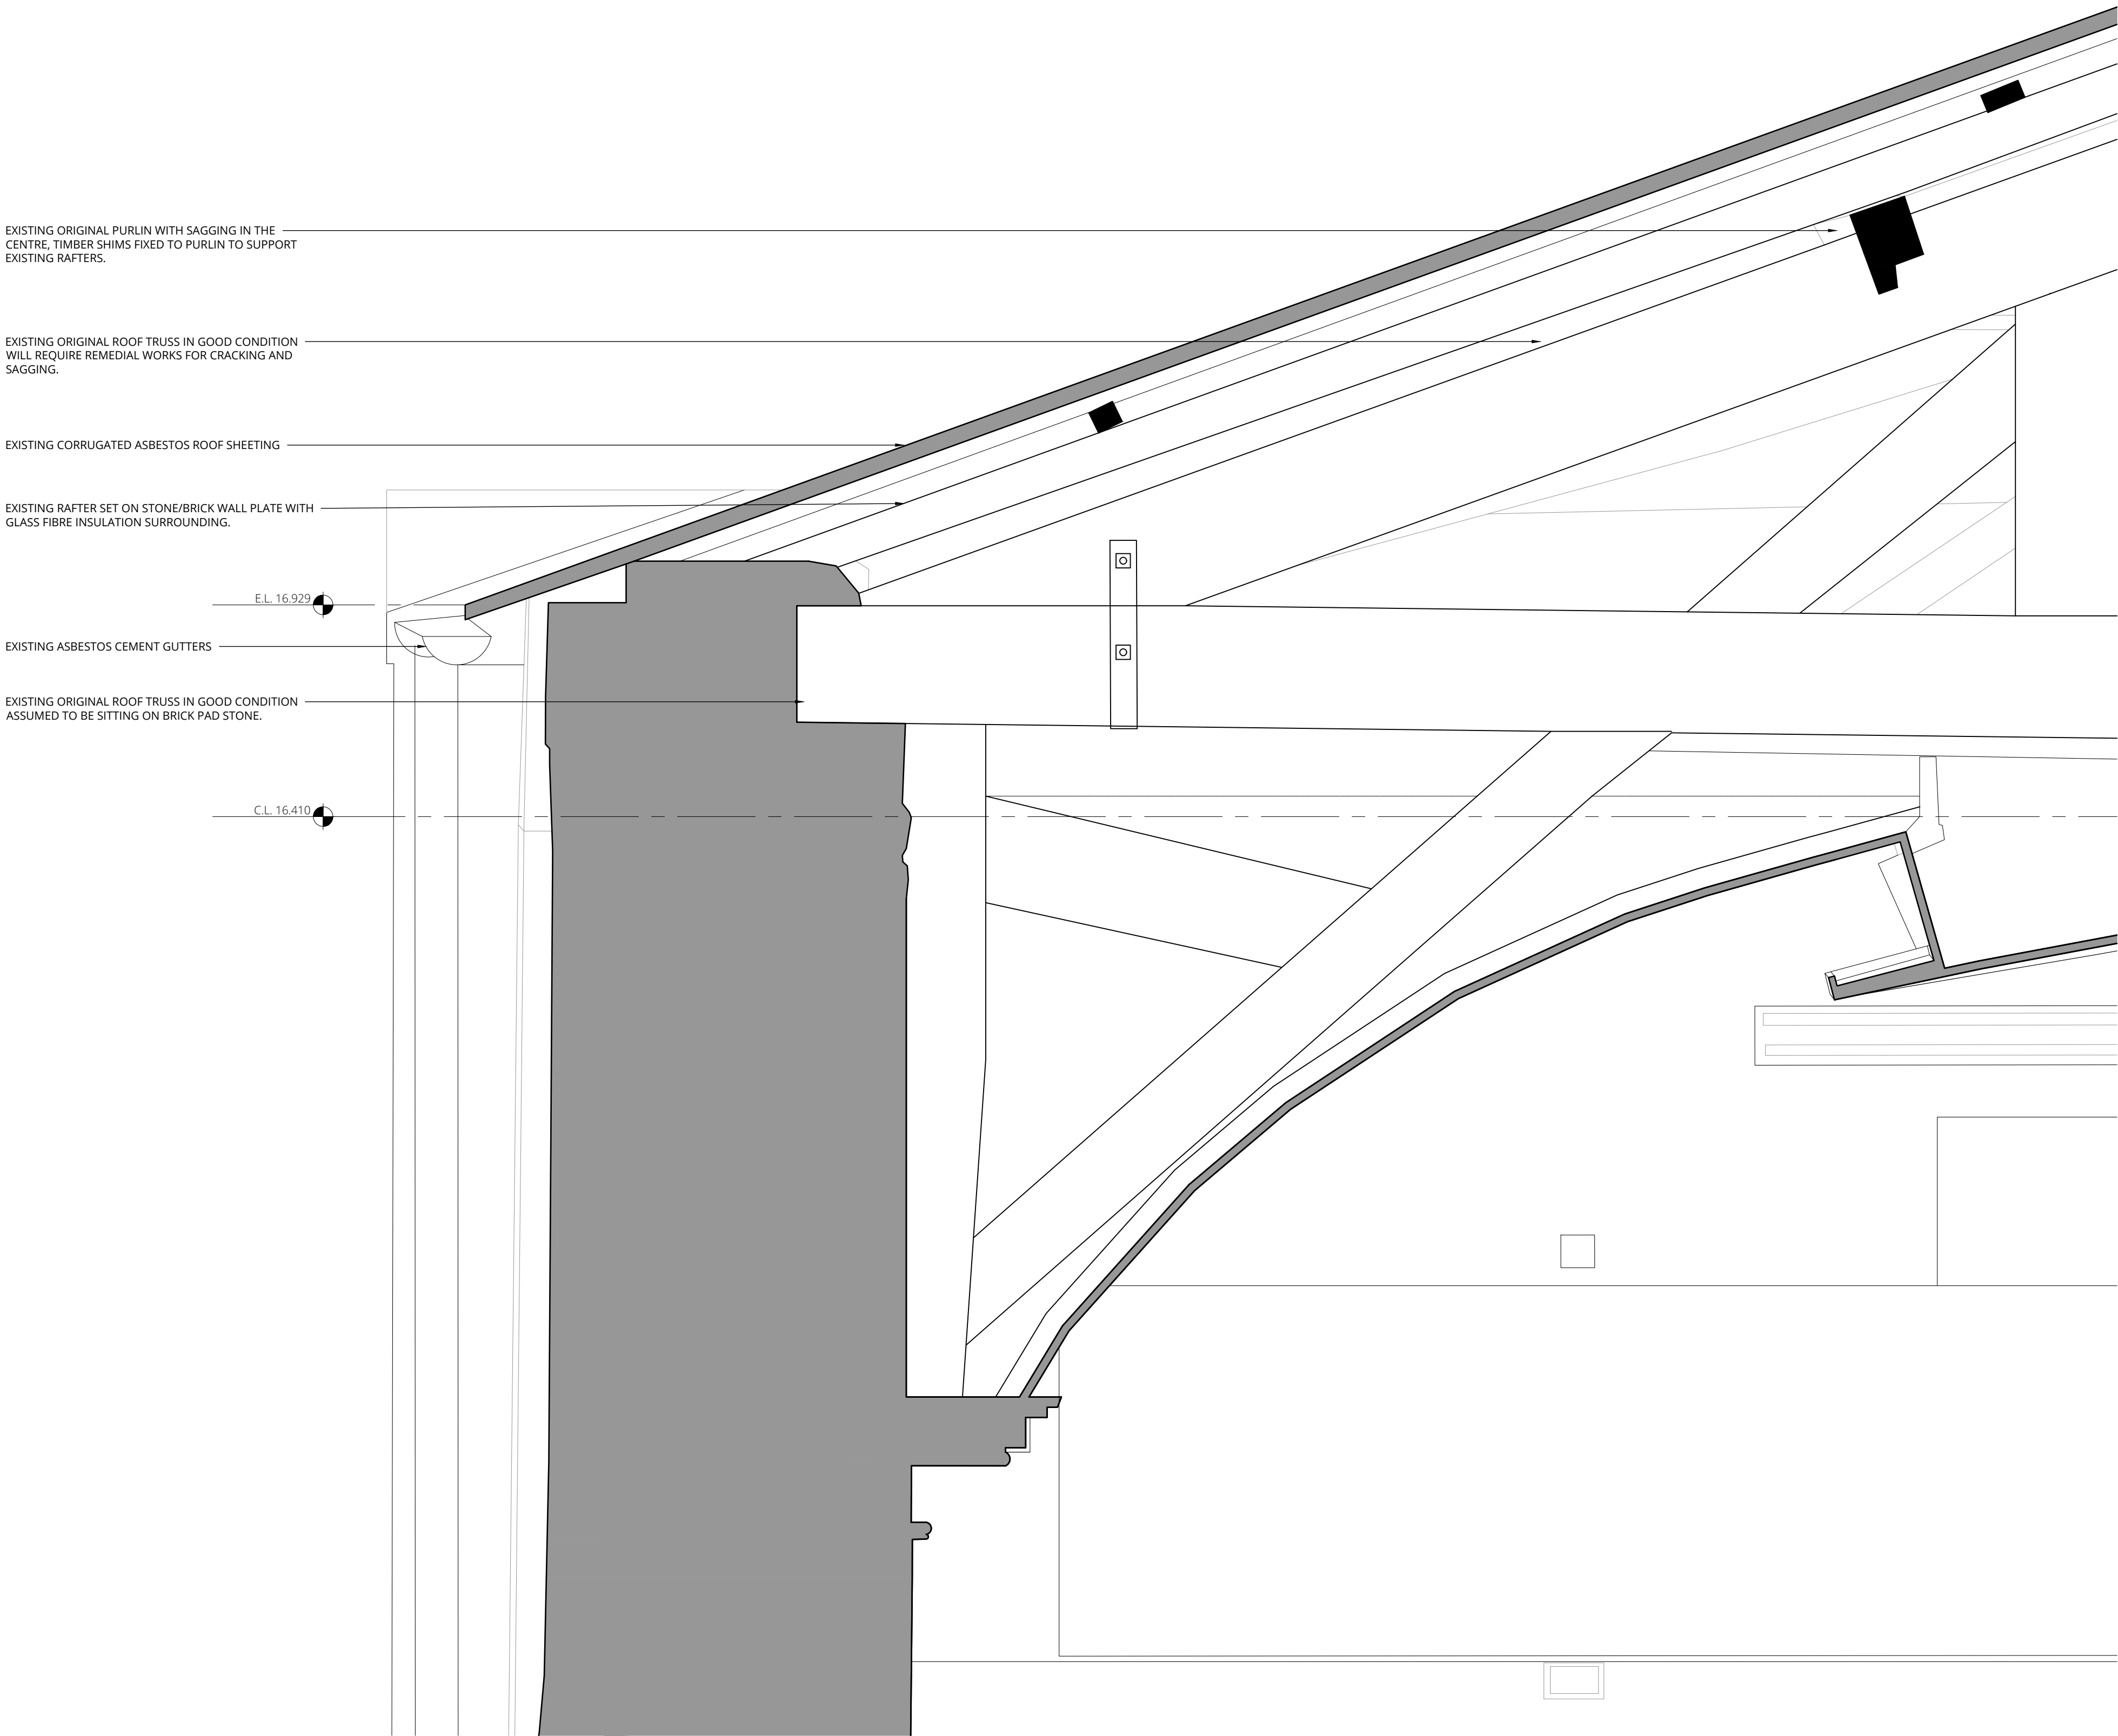

2 WALL SECTION 1 THROUGH ARCH - As Existing
Scale 1:10/A0

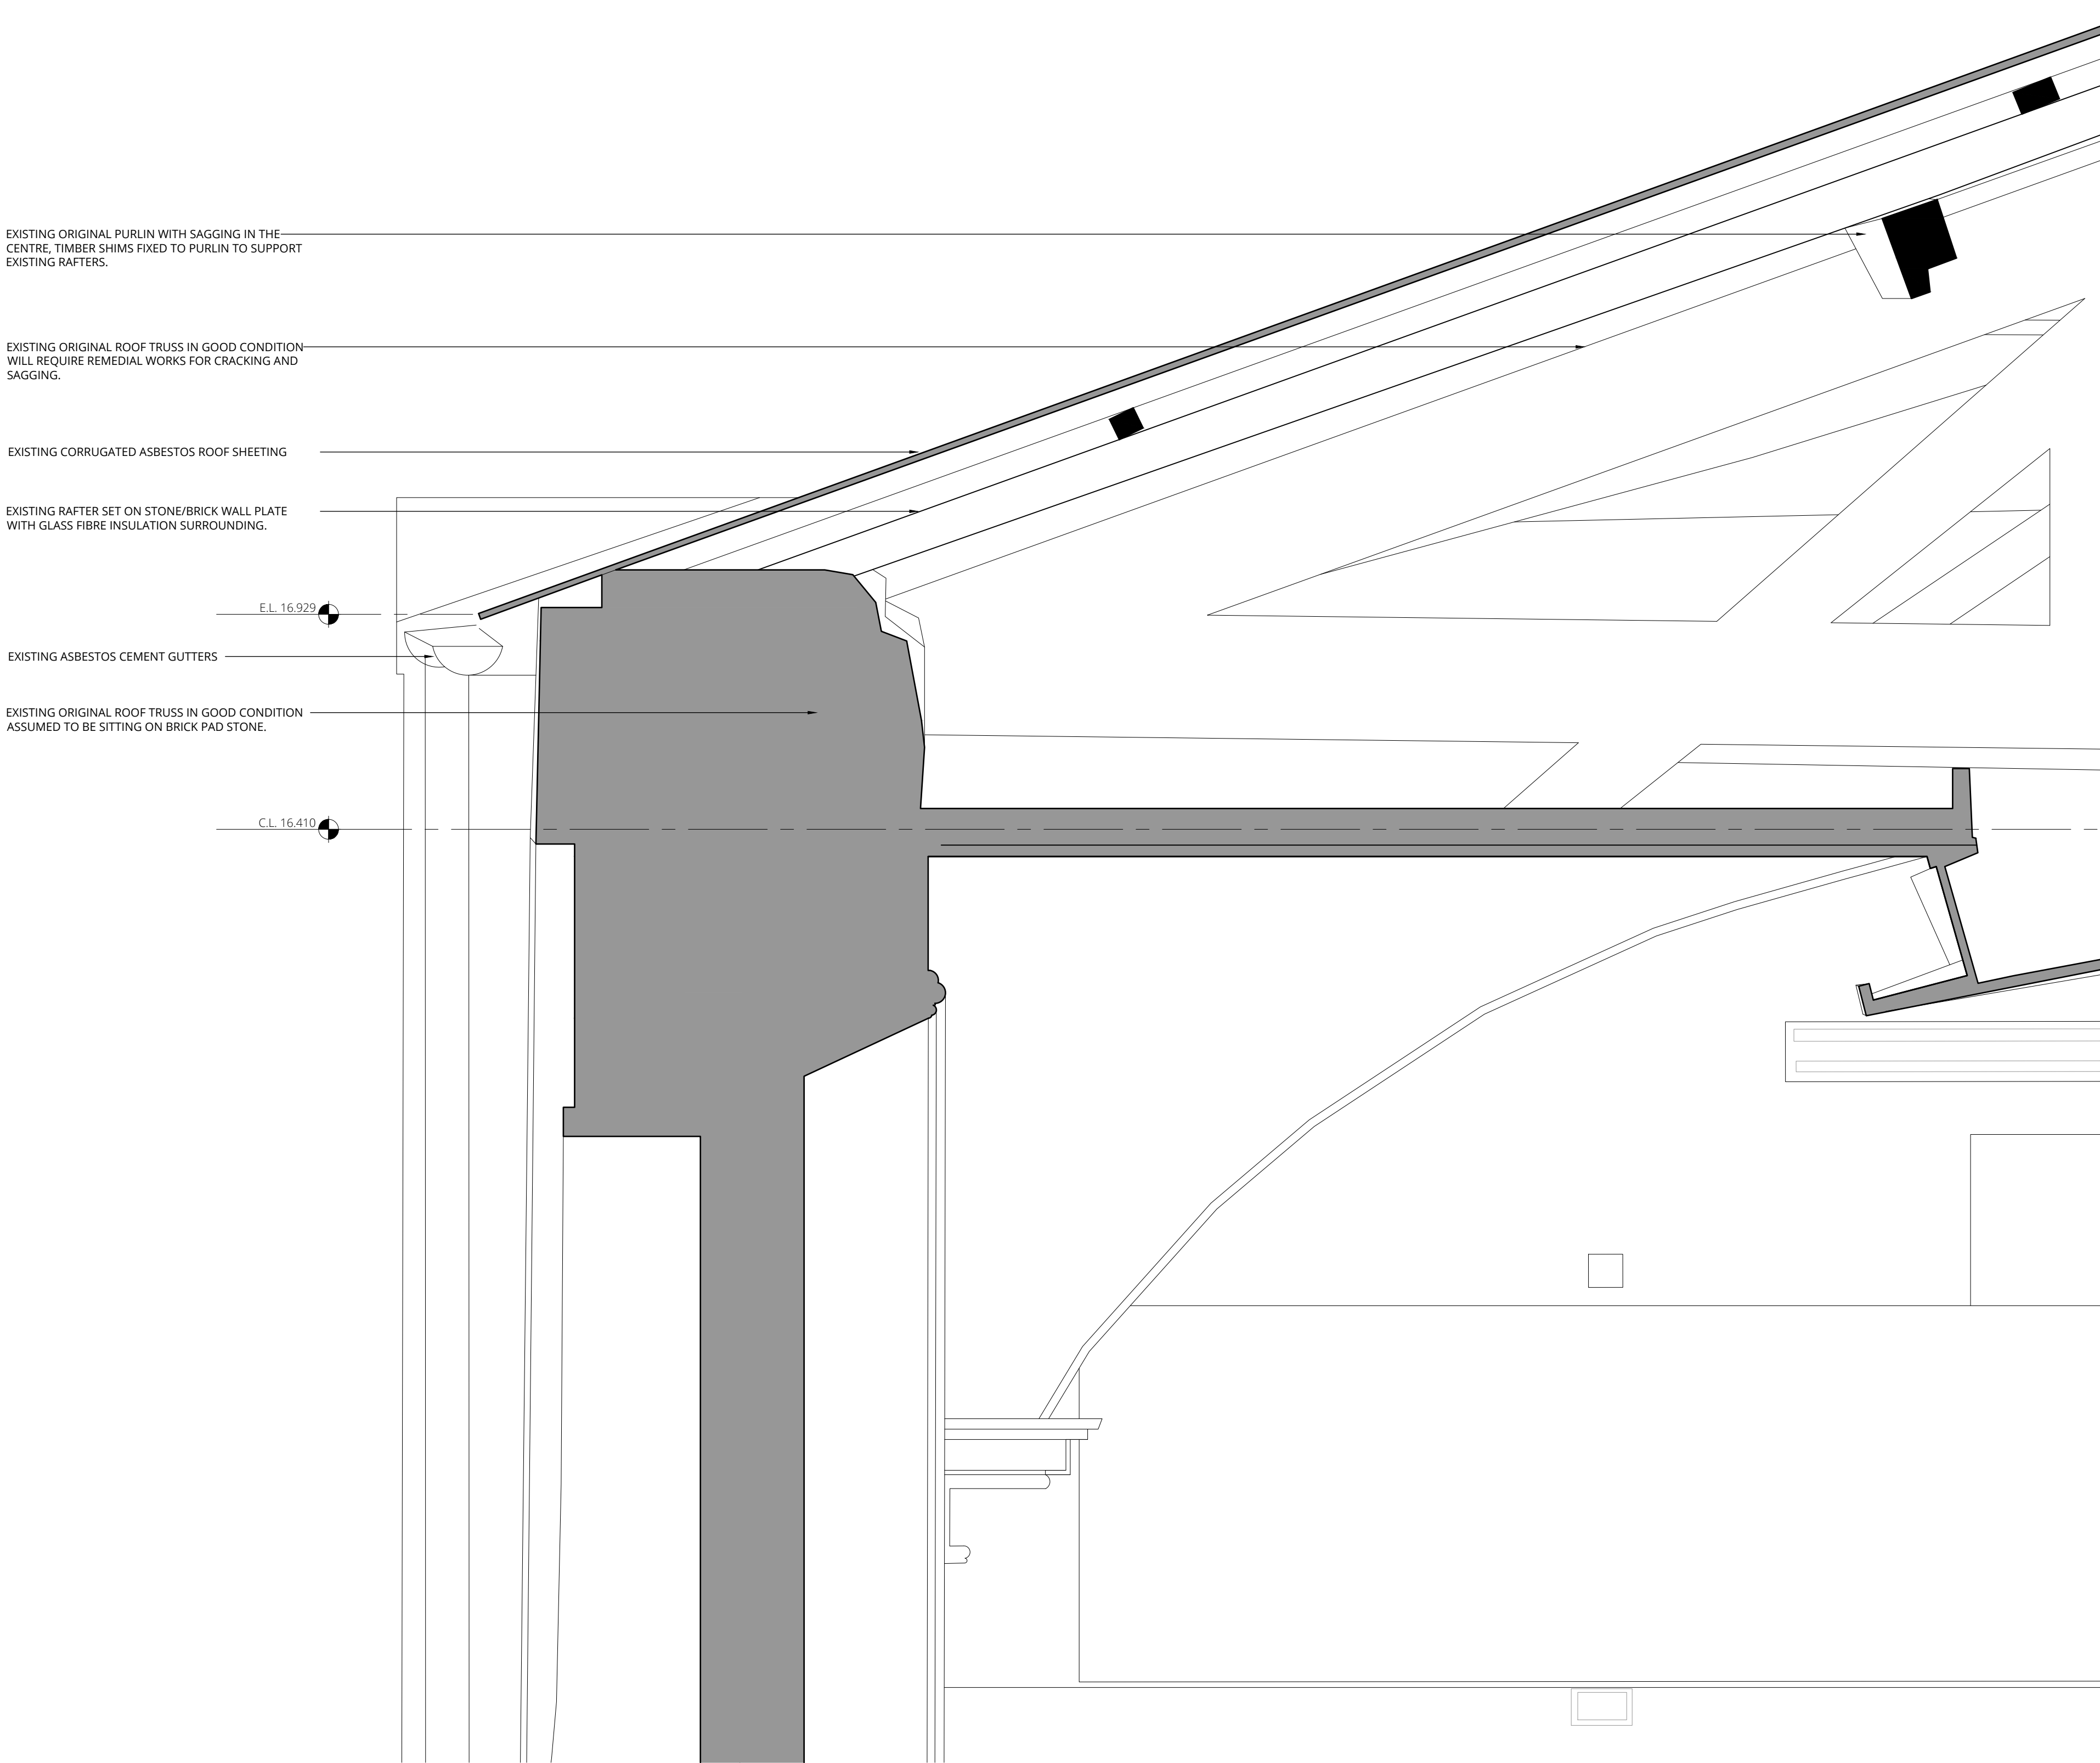

3 WALL SECTION 2 THROUGH WINDOW - As Existing
Scale 1:10/A0

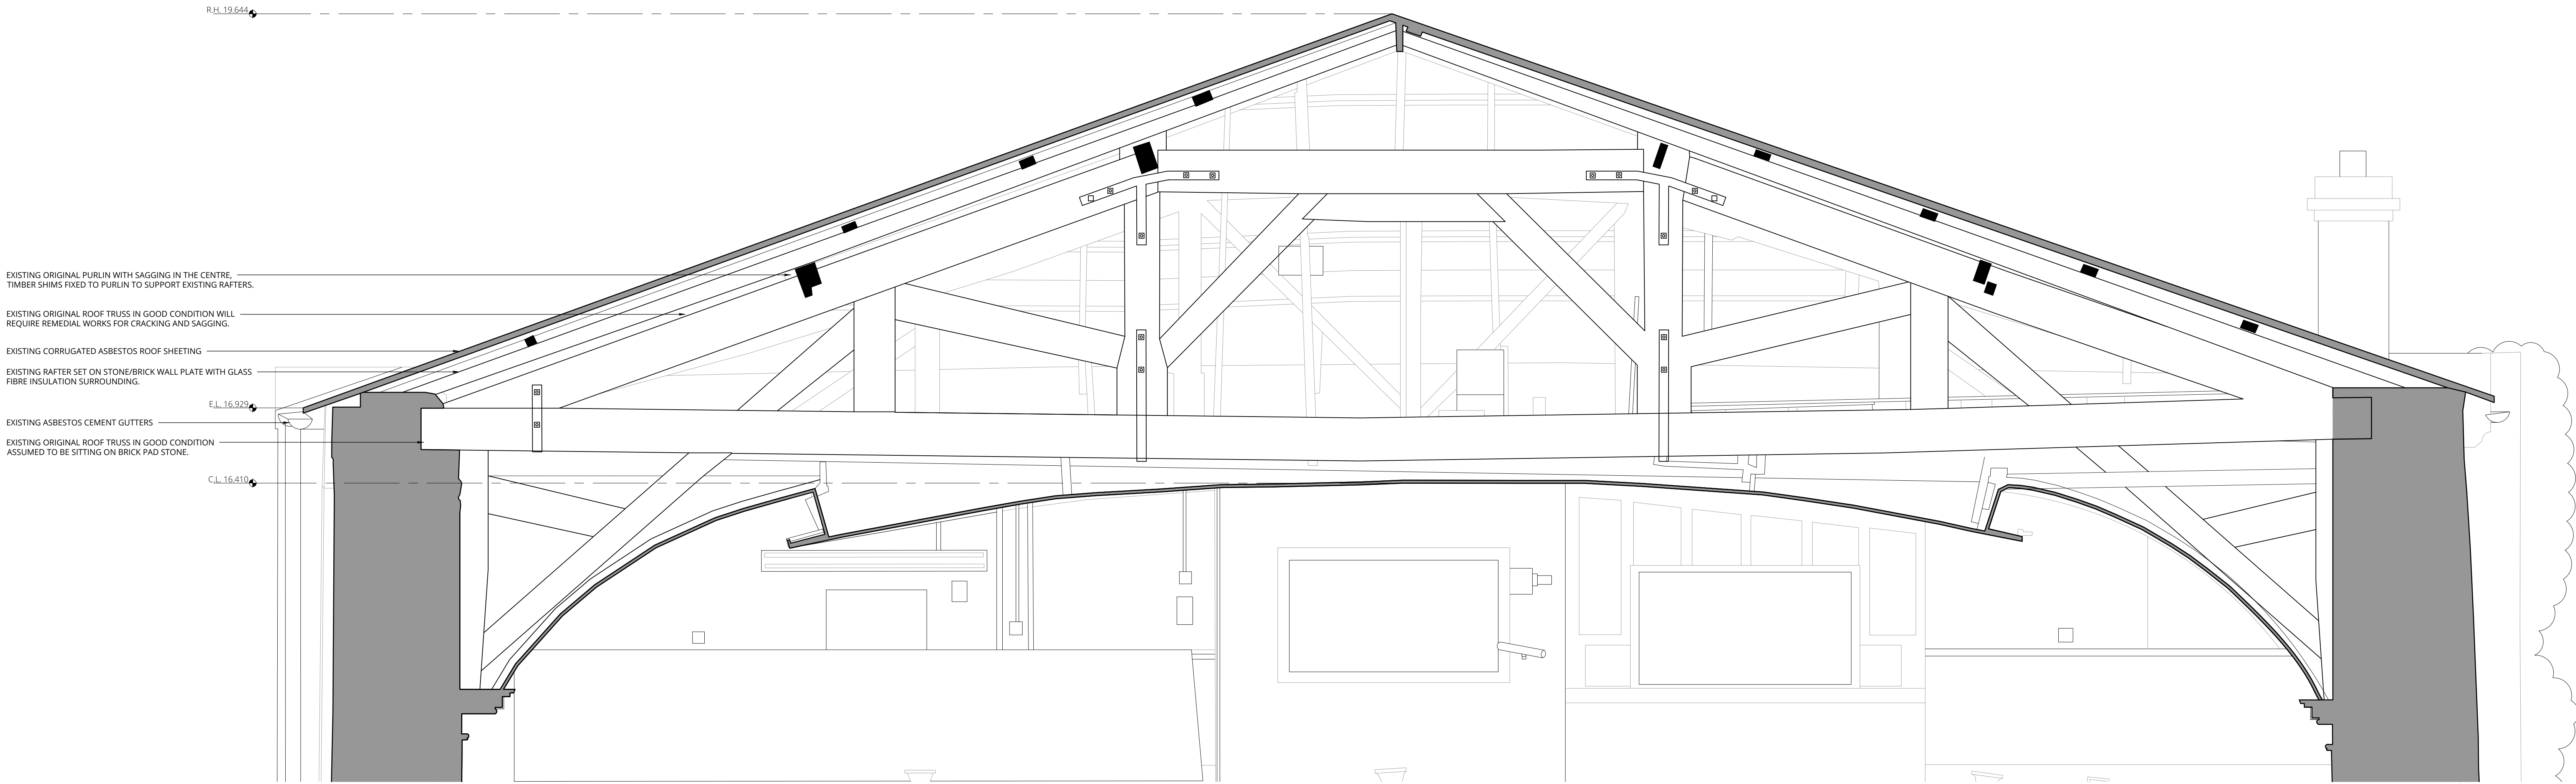

1 SHORT SECTION 3 - As Existing
Scale 1:20/A0

1 THIS DRAWING IS COPYRIGHT.

2 THIS DRAWING MUST NOT BE SCALED.

3 CONTRACTOR TO CHECK ALL DIMENSIONS ON SITE.

LEGEND

1

00

DETAIL NUMBER

DRAWING REFERENCE

DIM*

EQ

CA TO AGREED DIMENSION ON SITE

EQUAL DIMENSION

F.F.L. 100.00

A.F.F.L. 100.00

FINISHED FLOOR LEVEL

ABOVE FINISHED FLOOR LEVEL

D.0.00.A

W.0.00.A

DOOR ROOM NUMBER REFERENCE

WINDOW ROOM NUMBER REFERENCE

0.00

ROOM

00.01117P

ROOM NUMBER

ROOM NAME

ROOM AREA

EXISTING BUILDINGS

**SURVEY
DRAWING**
DATE: 27.05.2025

02.07.25 WSM ISSUED FOR APPROVAL
No. Date INL Revision



CONROY
ARCHITECTS

7 Drena Terrace, Spawell Tel: 053 91 74144 info@conroyarchitects.ie
Rosal, Wexford, Y95 Y7PW

Job: ST. MICHAEL'S THEATRE, NEW ROSS

Drawing: WALL SECTIONS - As Existing
Drawn: William Spratt-Murphy Status: SURVEY

Scale: 1:10/A0 Date: 27.05.25 Checked: N. Conroy

Job No: 25.003 Drawing No: 7.01 Revision: -