



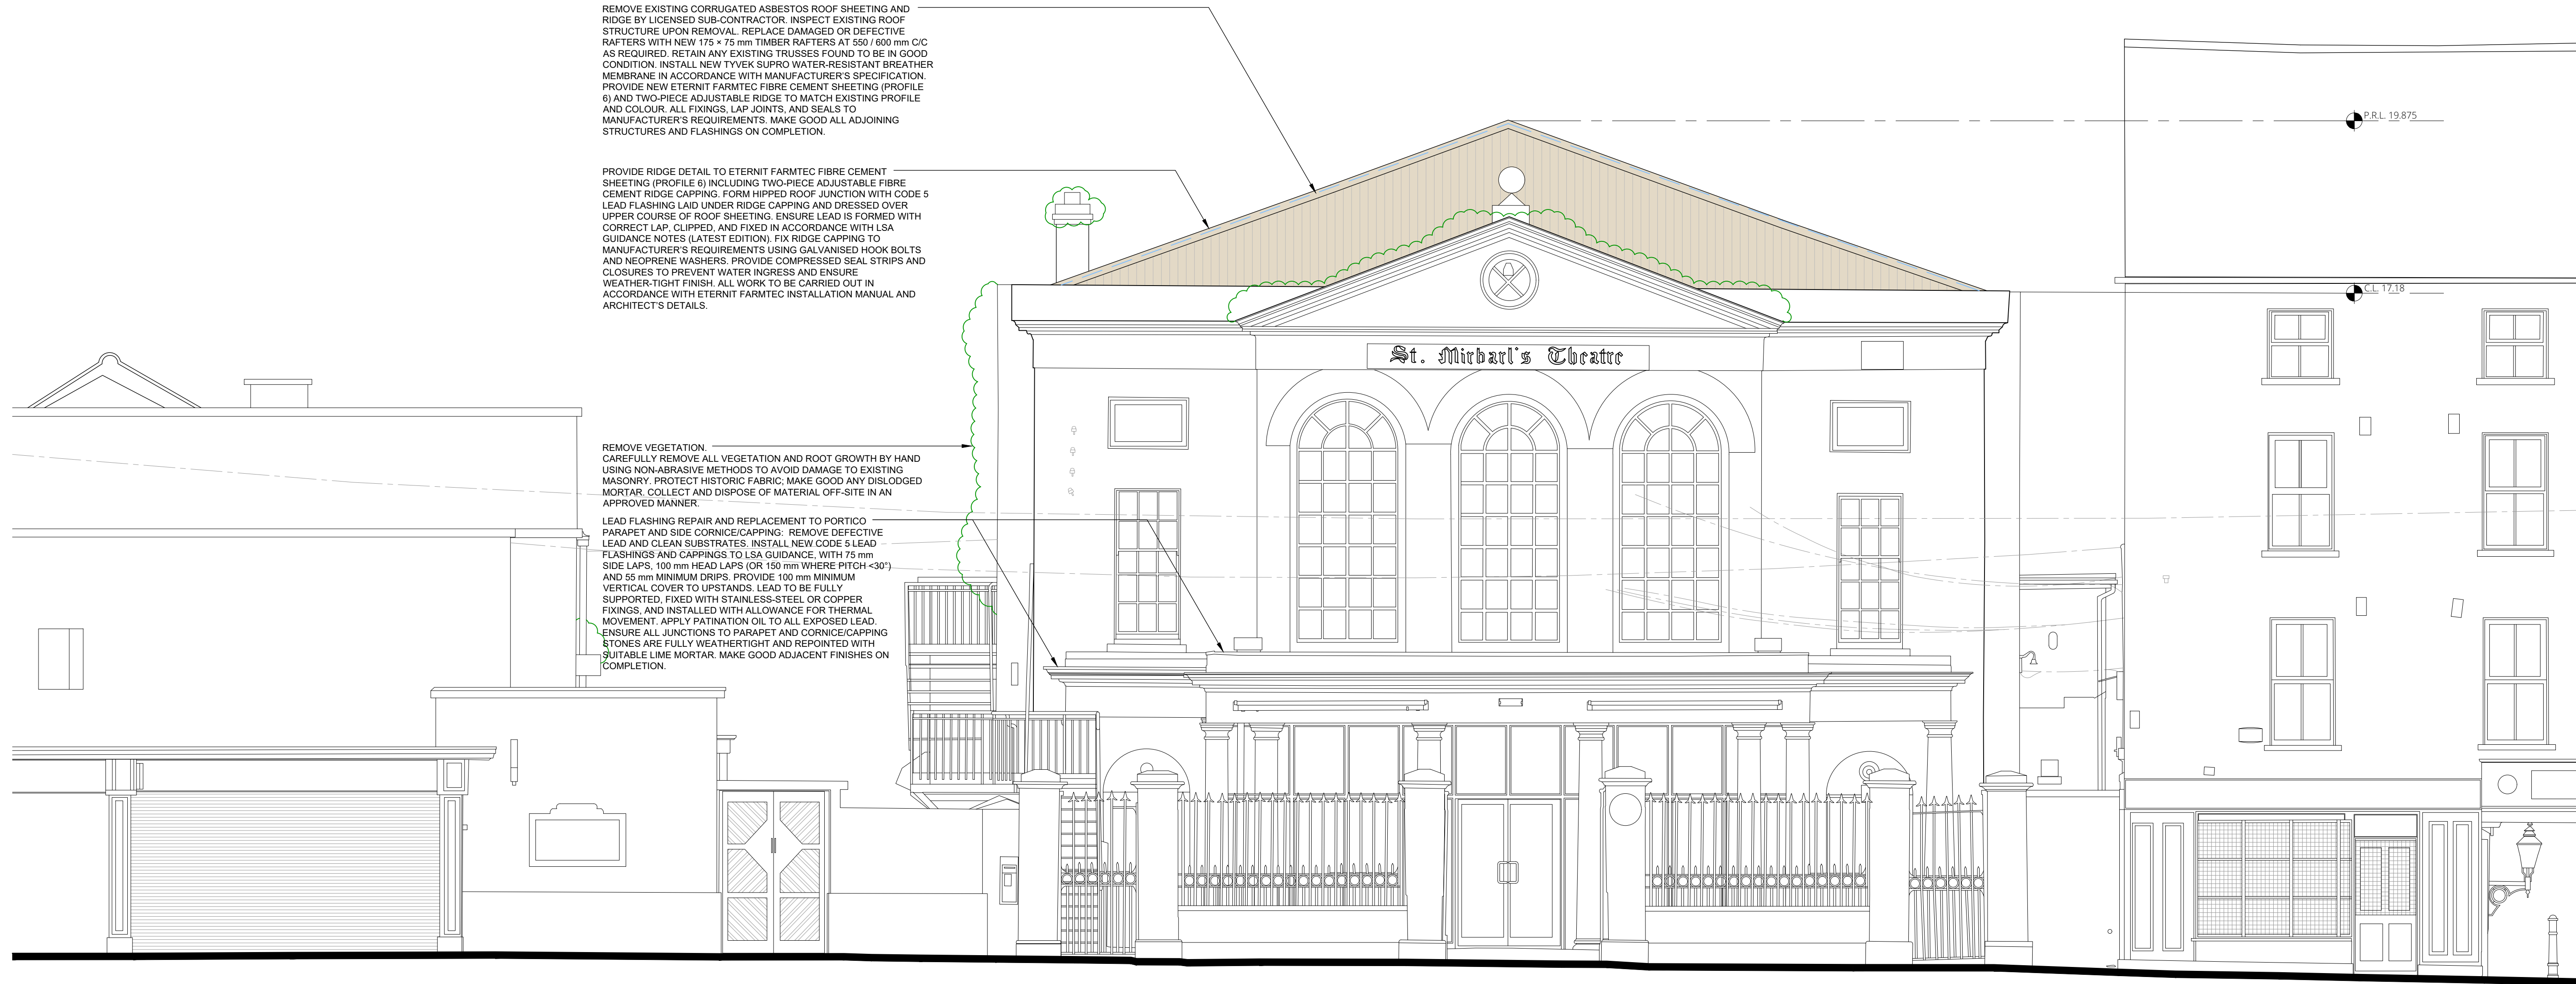

2 EAST ELEVATION - As Existing
Scale 1:50/A0

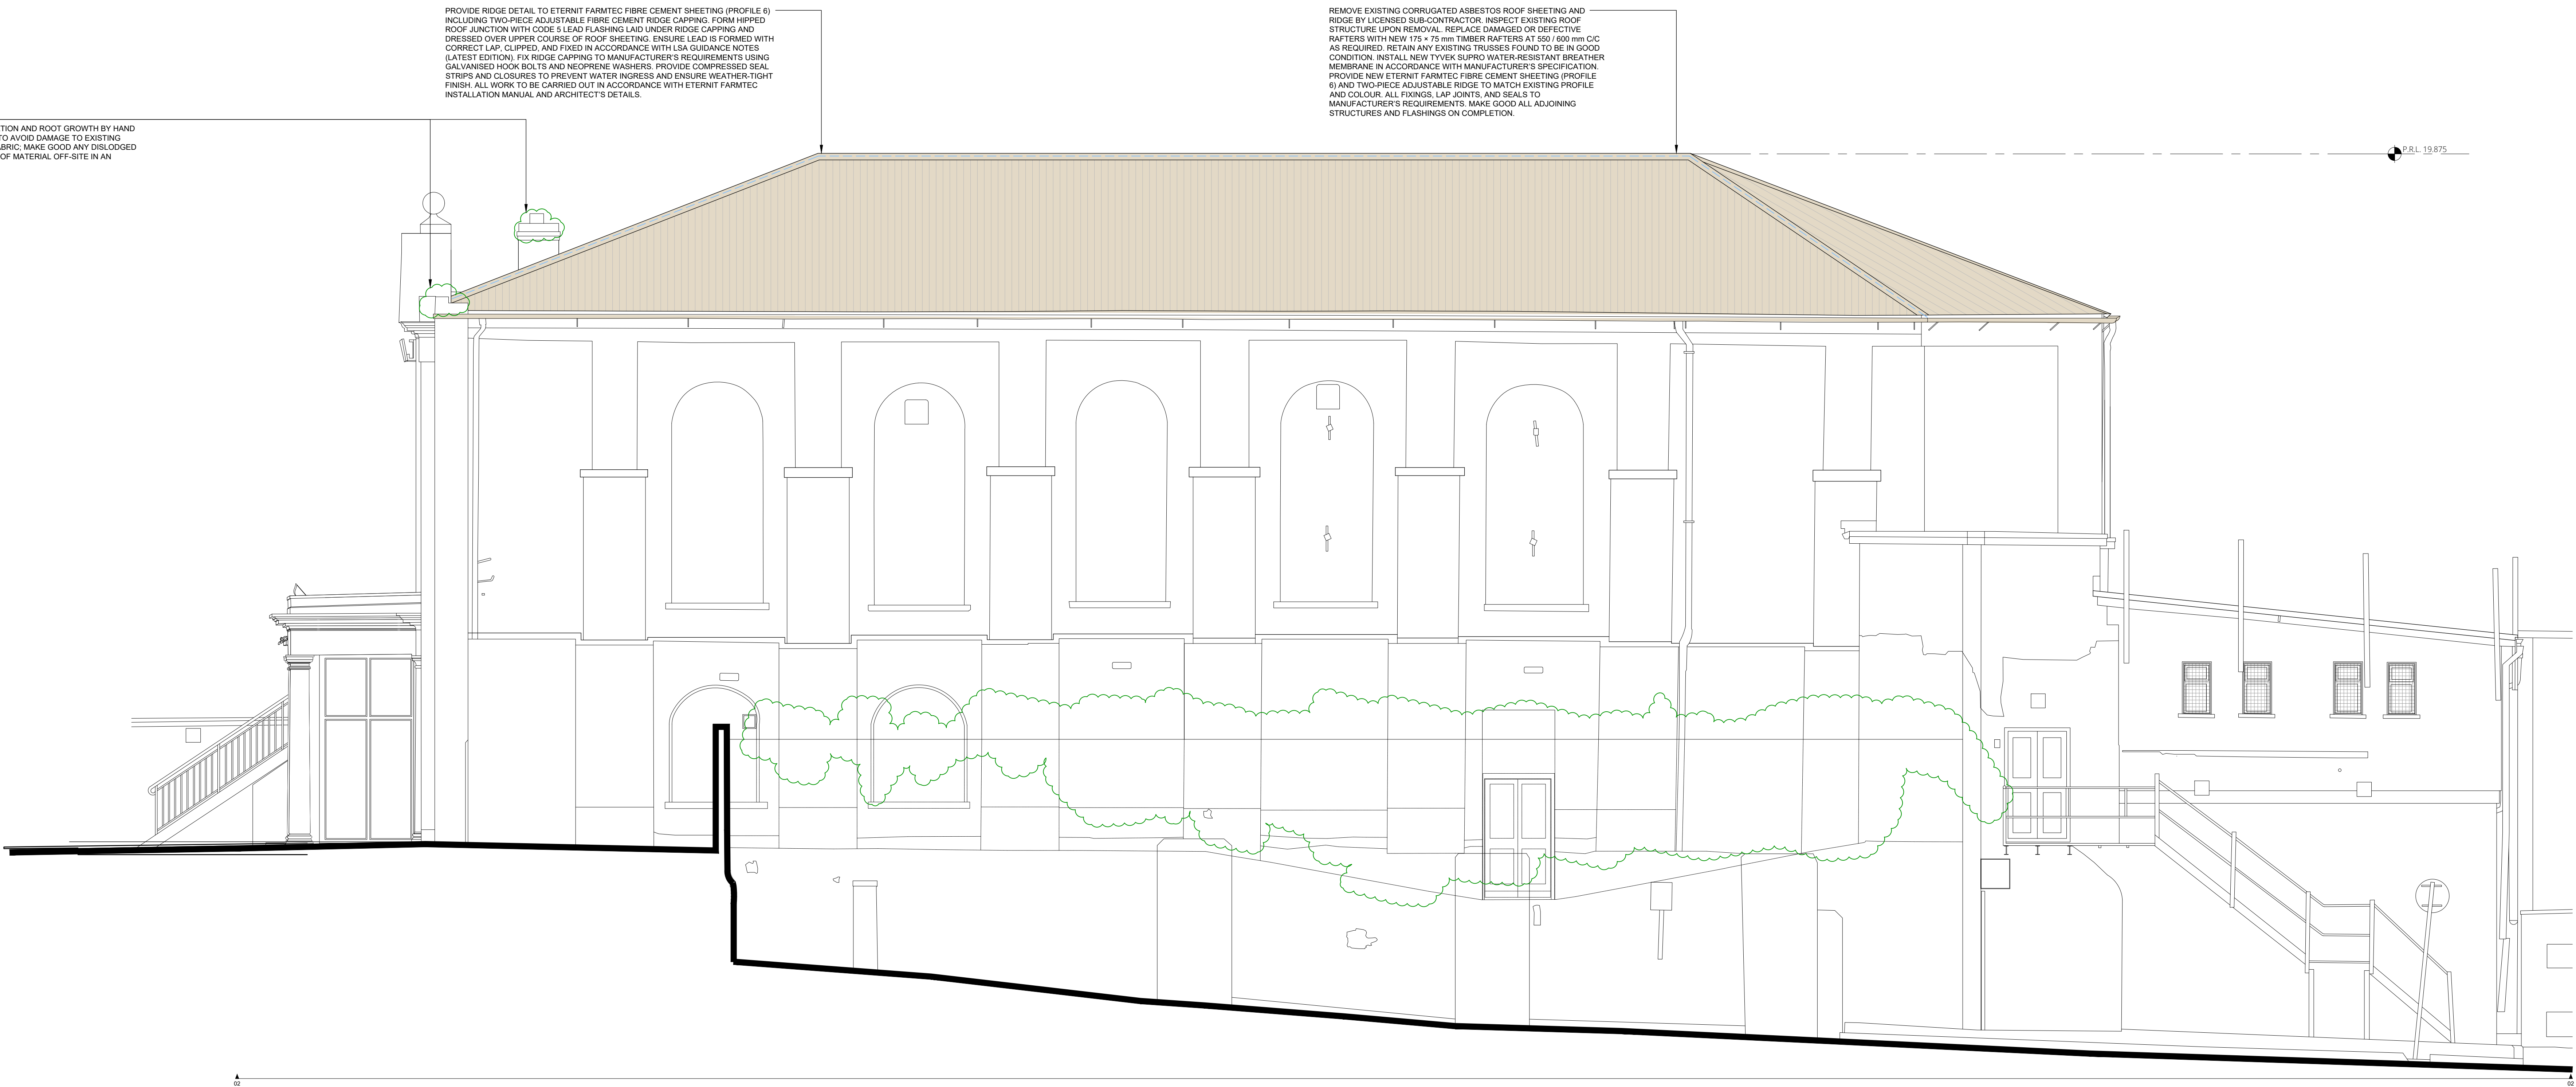

1 NORTH ELEVATION - As Existing
Scale 1:50/A0

1 THIS DRAWING IS COPYRIGHT.
2 THIS DRAWING MUST NOT BE SCALED
3 CONTRACTOR TO CHECK ALL DIMENSIONS ON SITE.

LEGEND

1 00	DETAIL NUMBER
EO	DRAWING REFERENCE
DM*	CA TO AGREED DIMENSION ON SITE
EO	EQUAL DIMENSION
F.F.L. 100.00	FINISHED FLOOR LEVEL
A.F.F.L. 100.00	ABOVE FINISHED FLOOR LEVEL
D.0.00 A	DOOR ROOM NUMBER REFERENCE
W.0.00 A	WINDOW ROOM NUMBER REFERENCE
0.00	ROOM NUMBER
ROOM	ROOM NAME
00.01 HP	ROOM AREA
	EXISTING BUILDINGS

TENDER DOCUMENTS

DATE: 10.03.2026

A	11.06.26	WSM	ISSUED FOR INFORMATION
-	10.03.26	WSM	ISSUED FOR INFORMATION
-	11.11.25	WSM	ISSUED FOR INFORMATION
-	07.11.25	WSM	ISSUED FOR APPROVAL

No. Date INL Revision



CONROY
ARCHITECTS

7 Delta Terrace, Spaxall | Tel: 053 91 74144 | info@conroyarchitects.ie
Rosal, Wexford, Y95 Y7P6 | www.conroyarchitects.ie

Job: ST. MICHAEL'S THEATRE, NEW ROSS

Drawing: ELEVATIONS (1 of 2) - As Proposed

Drawn: W. SPRATT-MURPHY Status: TENDER

Scale: 1:50/A0 Date: 31.10.25 Checked: N. Conroy

Job No: 25.003 Drawing No: T.5.01 Revision: A