



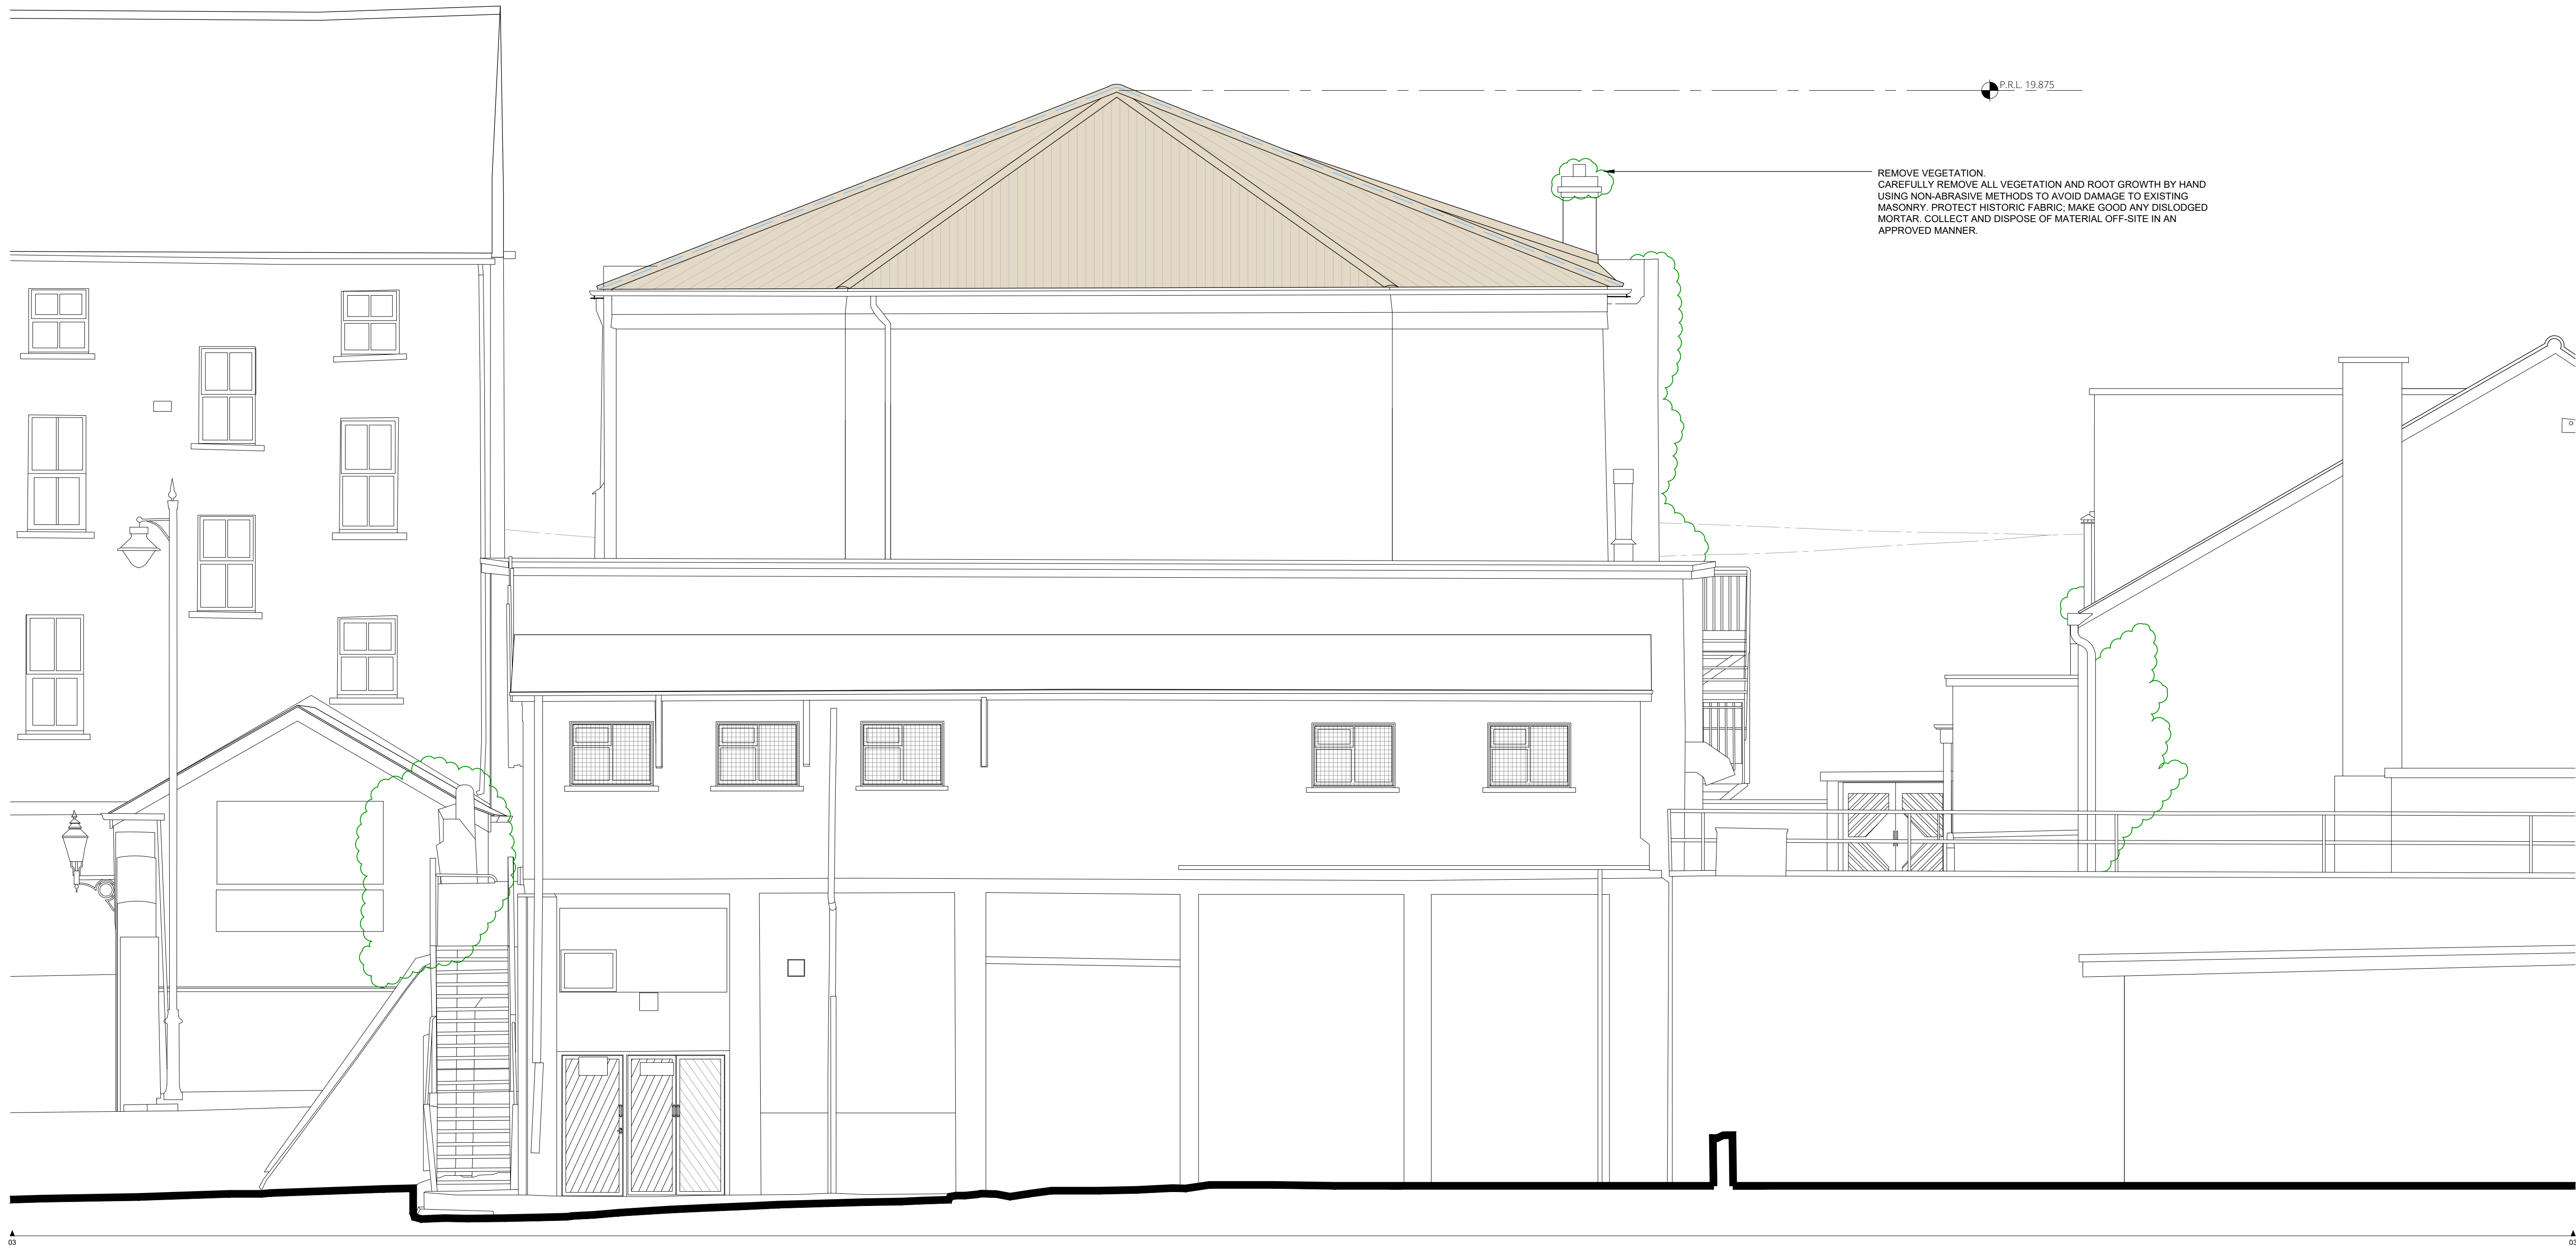

2 WEST ELEVATION - As Existing
Scale 1:50/A0

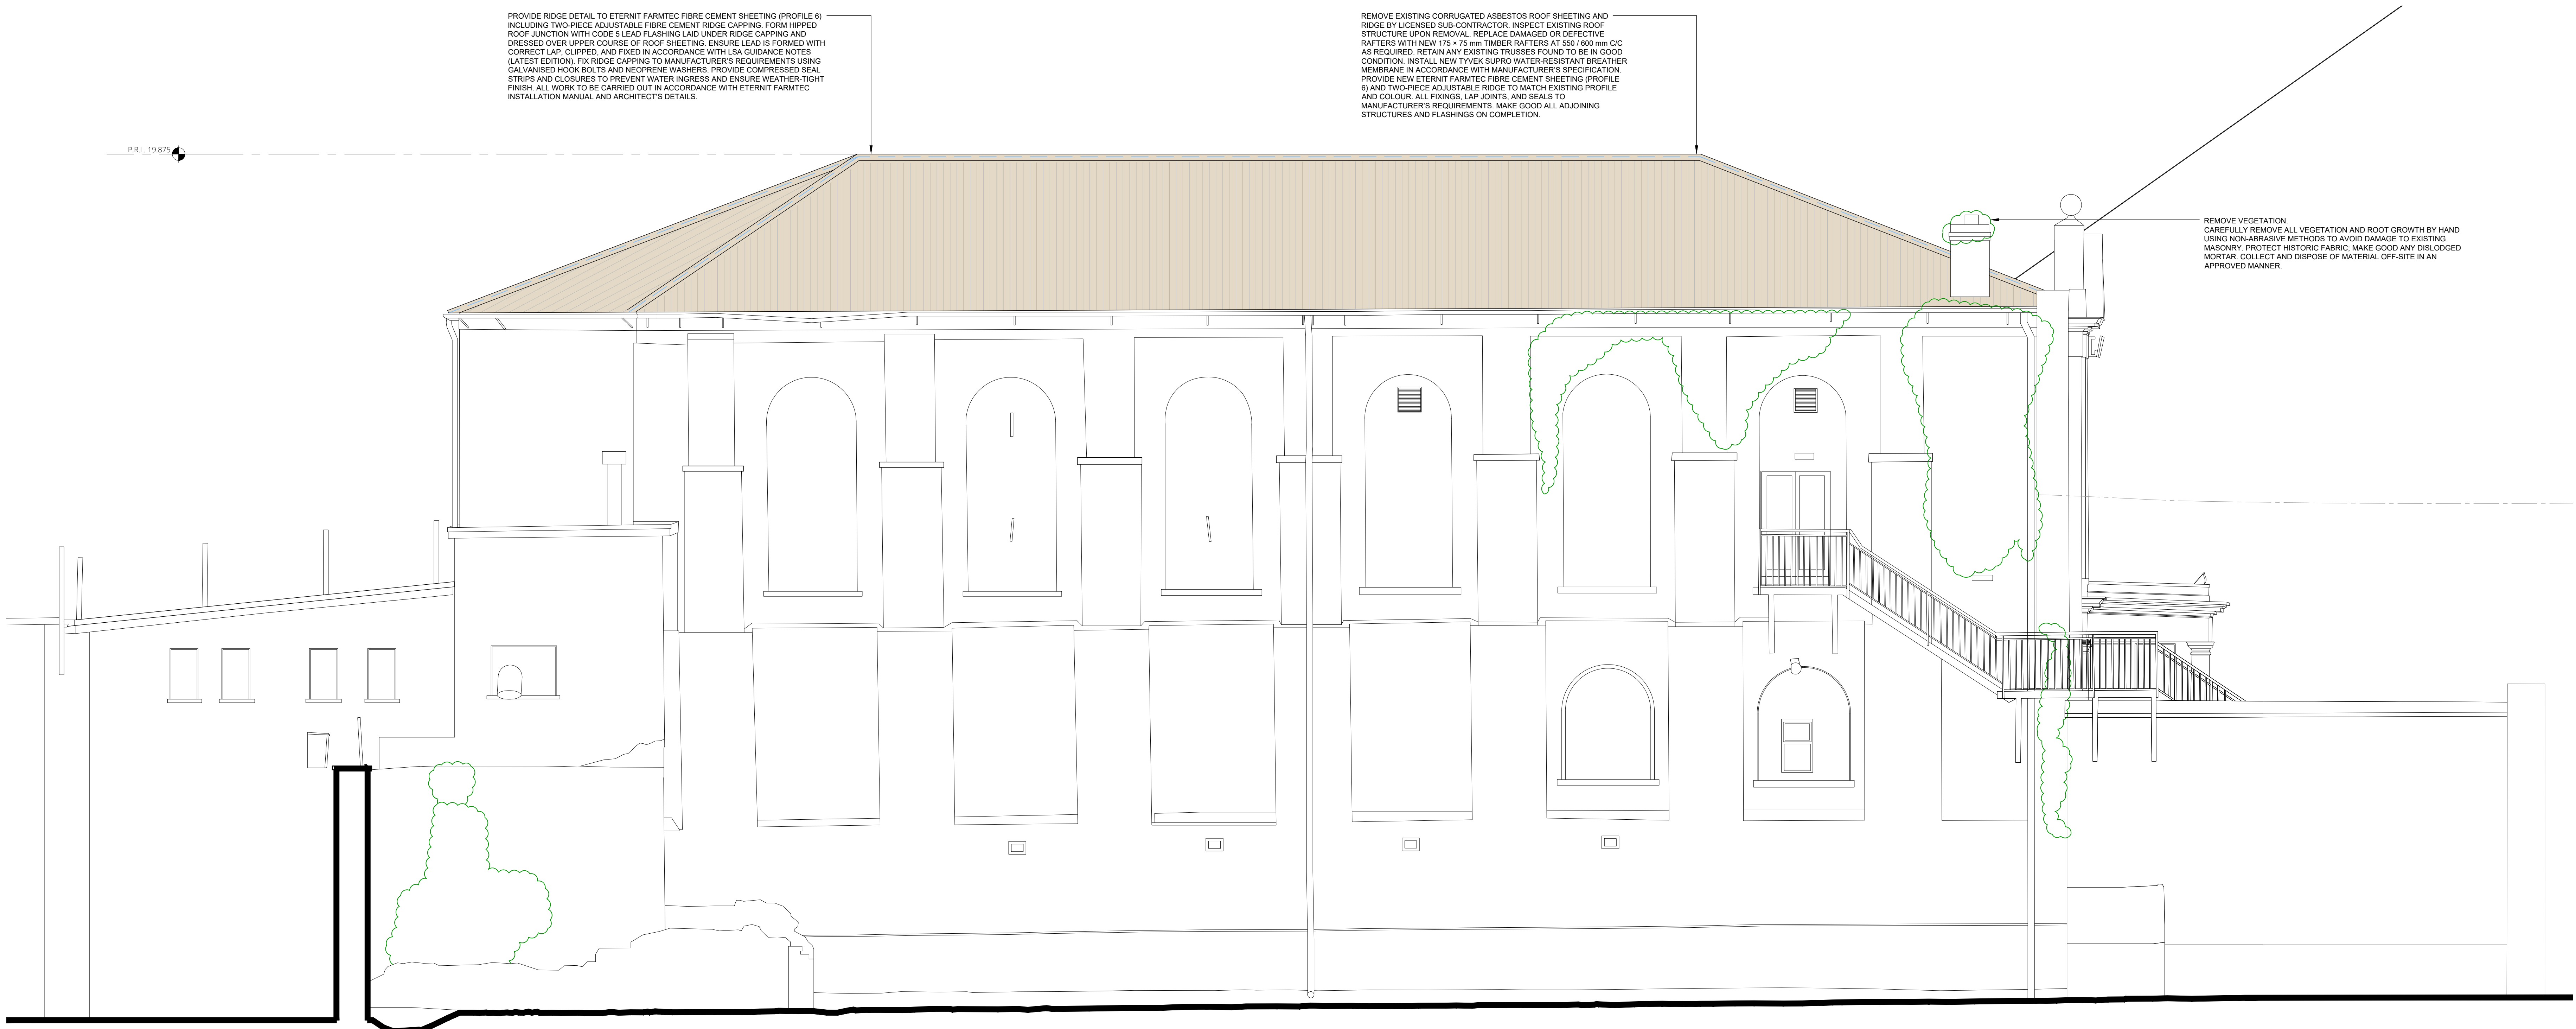

1 SOUTH ELEVATION - As Existing
Scale 1:50/A0

- 1 THIS DRAWING IS COPYRIGHT.
- 2 THIS DRAWING MUST NOT BE SCALED
- 3 CONTRACTOR TO CHECK ALL DIMENSIONS ON SITE.

LEGEND

1 00	DETAIL NUMBER DRAWING REFERENCE
DM*	CA TO AGREED DIMENSION ON SITE
EO	EQUAL DIMENSION
F.F.L. 100.00	FINISHED FLOOR LEVEL
A.F.F.L. 100.00	ABOVE FINISHED FLOOR LEVEL
D.0.00.A	DOOR ROOM NUMBER REFERENCE
W.0.00.A	WINDOW ROOM NUMBER REFERENCE
0.00	ROOM NUMBER
ROOM	ROOM NAME
00.0117P	ROOM AREA
	EXISTING BUILDINGS

TENDER DOCUMENTS

A	11.06.26	WSM	ISSUED FOR INFORMATION
-	10.03.26	WSM	ISSUED FOR INFORMATION
-	11.11.25	WSM	ISSUED FOR INFORMATION
-	07.11.25	WSM	ISSUED FOR APPROVAL

No. Date INL Revision



CONROY
ARCHITECTS

7 Clonsilla Terrace, Spawell
Road, Wexford, Y55 Y7P6 | Tel: 053 91 74144 | info@conroyarchitects.ie
www.conroyarchitects.ie

Job:
ST. MICHAEL'S THEATRE, NEW ROSS

Drawing:
ELEVATIONS (2 of 2) - As Proposed

Drawn: W. SPRATT-MURPHY Status: TENDER

Scale: 1:50/A0 Date: 31.10.25 Checked: N. Conroy

Job No: 25.003 Drawing No: T.5.02 Revision: A