


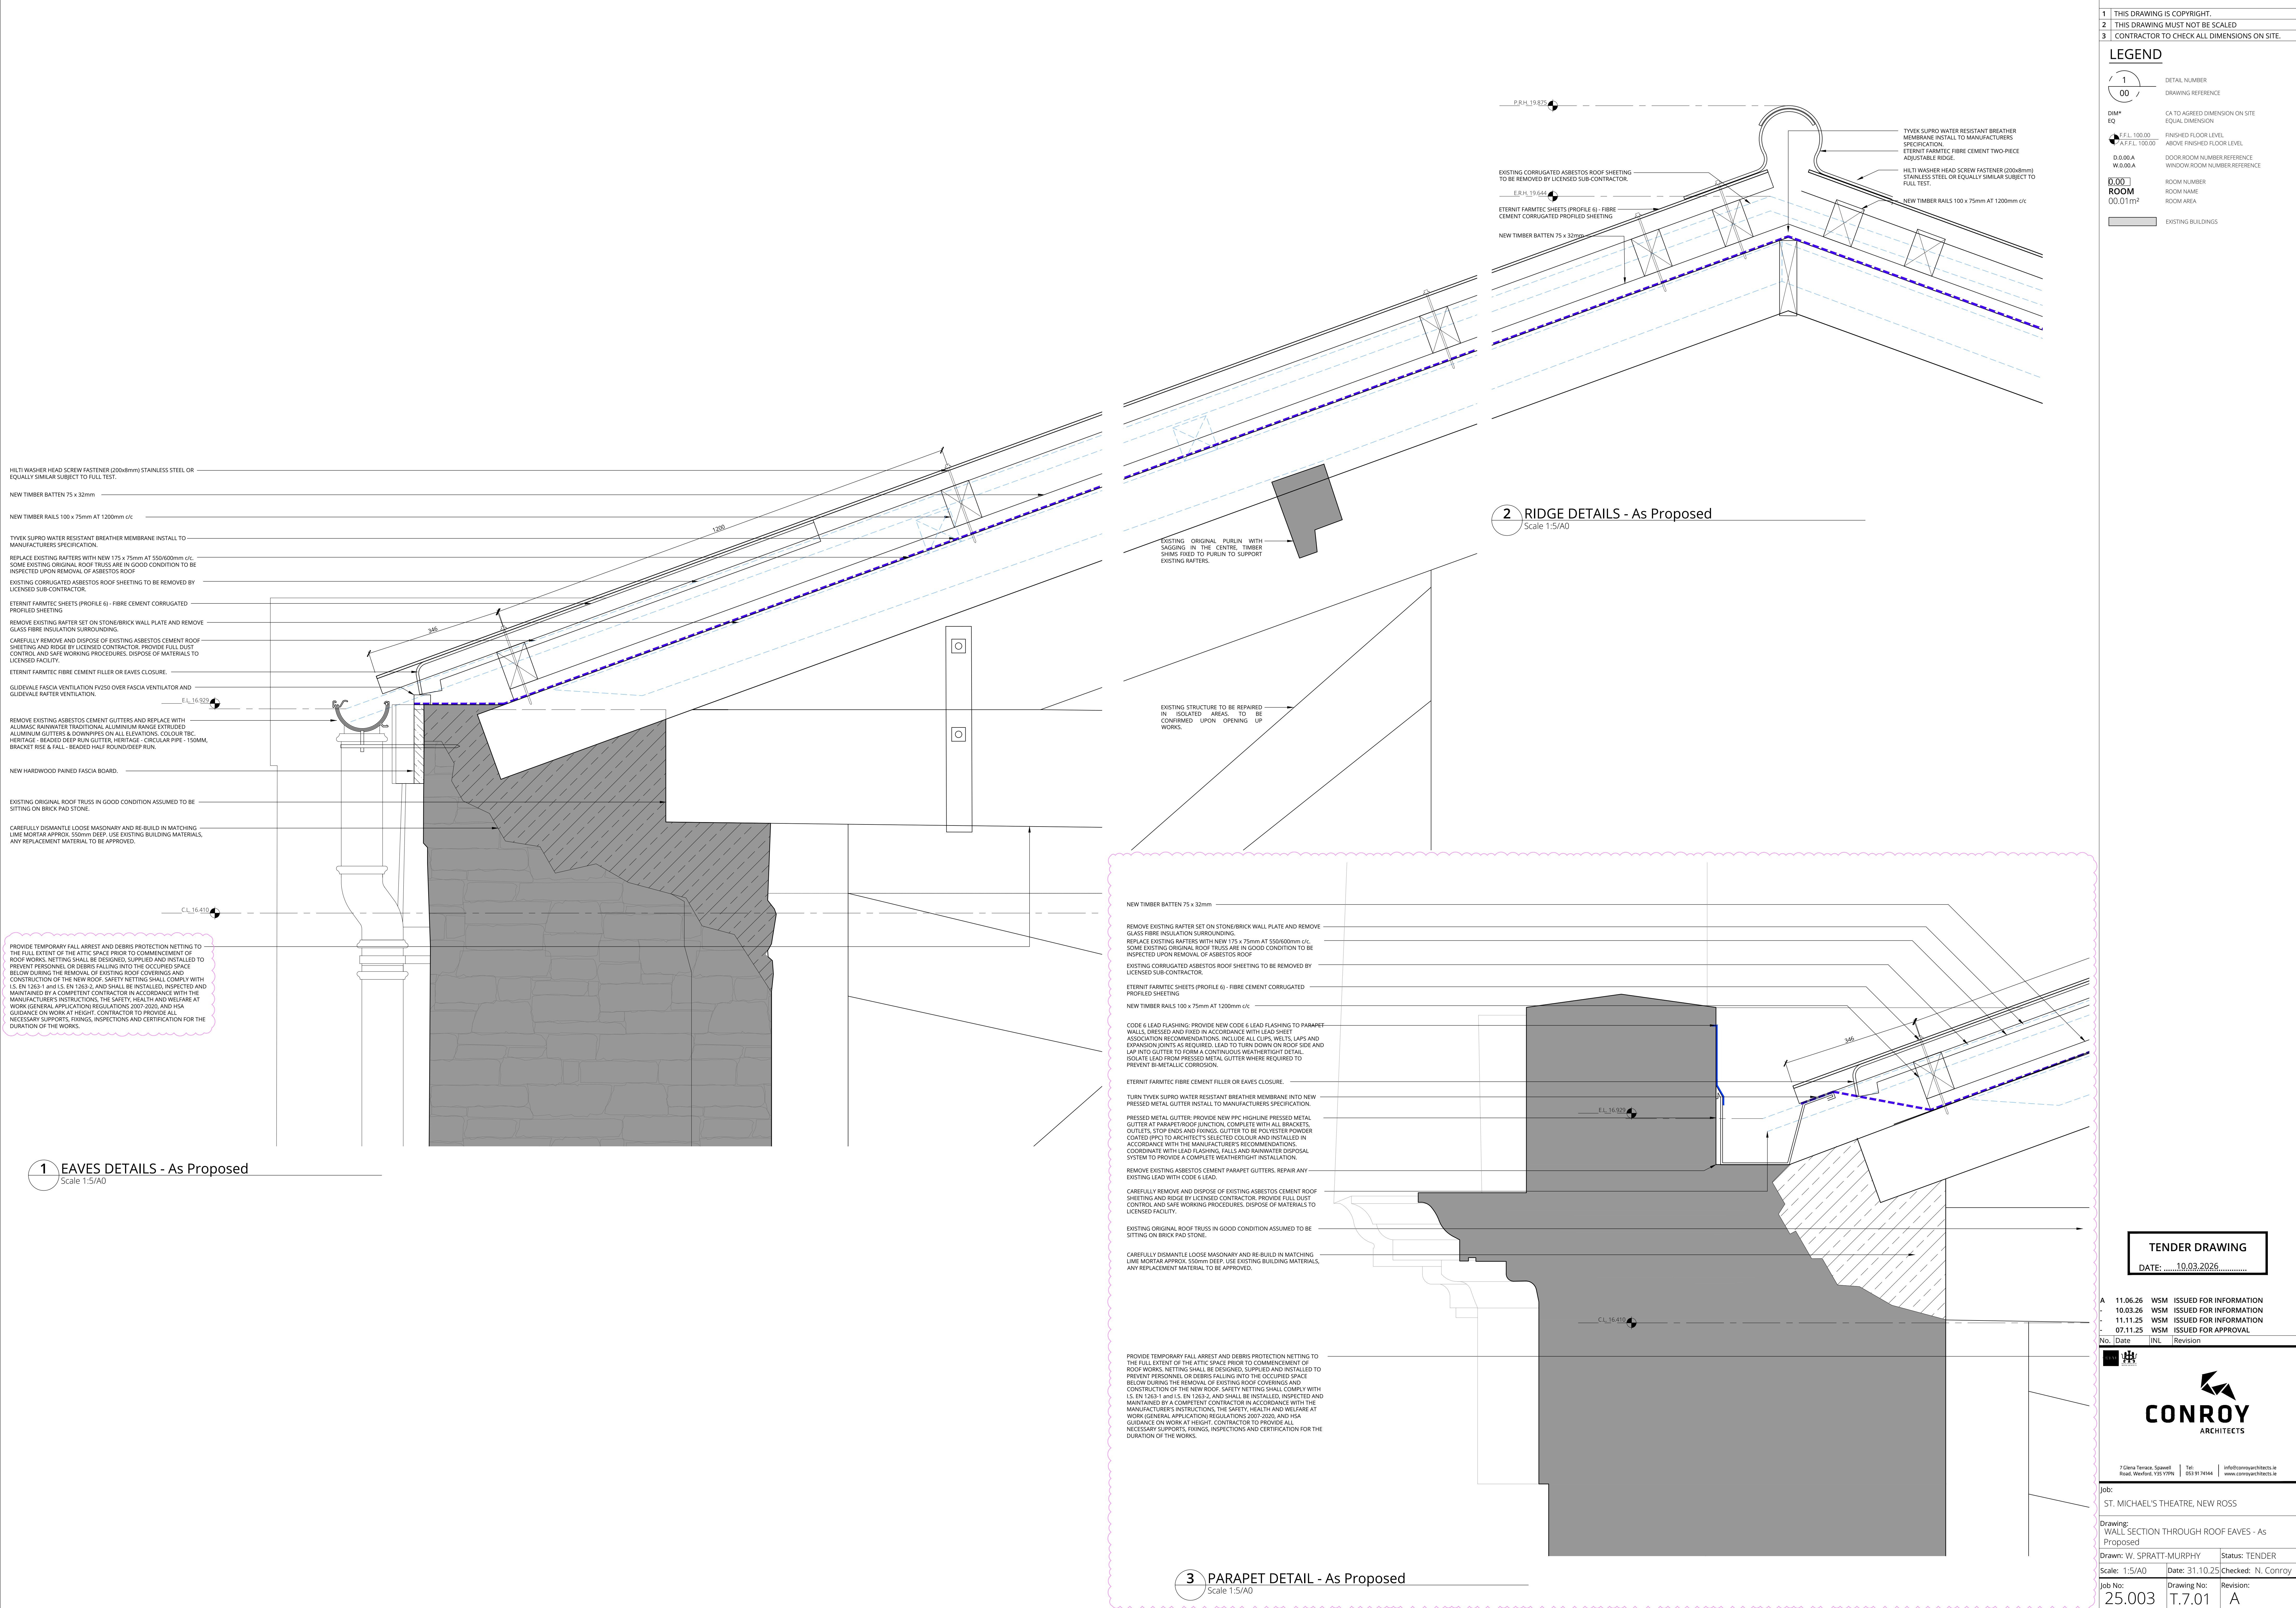

1 THIS DRAWING IS COPYRIGHT.

2 THIS DRAWING MUST NOT BE SCALED.

3 CONTRACTOR TO CHECK ALL DIMENSIONS ON SITE.

1

00

DIM* EQ

F.F.L. 100.00
A.F.F.L. 100.00

D.0.00.A
W.0.00.A

0.00 ROOM
00.0117P

EXISTING BUILDINGS

DETAIL NUMBER
DRAWING REFERENCE

CA TO AGREED DIMENSION ON SITE
EQUAL DIMENSION

FINISHED FLOOR LEVEL
ABOVE FINISHED FLOOR LEVEL

DOOR ROOM NUMBER REFERENCE
WINDOW ROOM NUMBER REFERENCE

ROOM NUMBER
ROOM NAME
ROOM AREA

EXISTING BUILDINGS

TENDER DRAWING

DATE: 10.03.2025

A 11.06.26 WSM ISSUED FOR INFORMATION

10.03.26 WSM ISSUED FOR INFORMATION

11.11.25 WSM ISSUED FOR INFORMATION

07.11.25 WSM ISSUED FOR APPROVAL

No. Date INL Revision

CONROY

ARCHITECTS

7 Delta Terrace, Spawell
Rosal, Wexford, Y55 Y7P6 | Tel 053 91 74144 | info@conroyarchitects.ie
www.conroyarchitects.ie

Job:

ST. MICHAEL'S THEATRE, NEW ROSS

Drawing:

WALL SECTION THROUGH ROOF EAVES - As Proposed

Drawn: W. SPRATT-MURPHY

Status: TENDER

Scale: 1:5/A0

Date: 31.10.25

Checked: N. Conroy

Job No: 25.003

Drawing No: T.7.01

Revision: A