




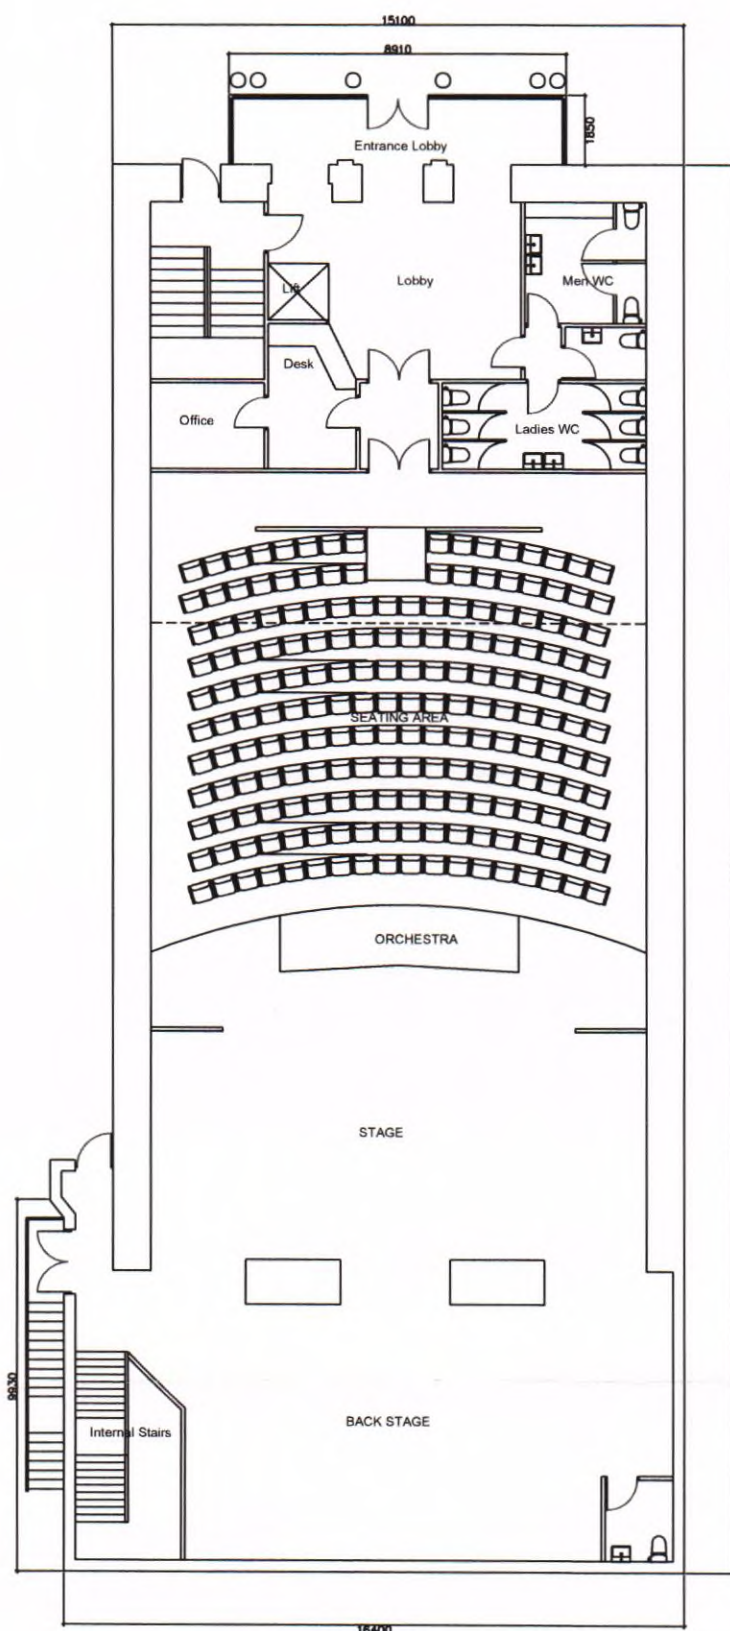

GROUND FLOOR PLAN 523 SQM.

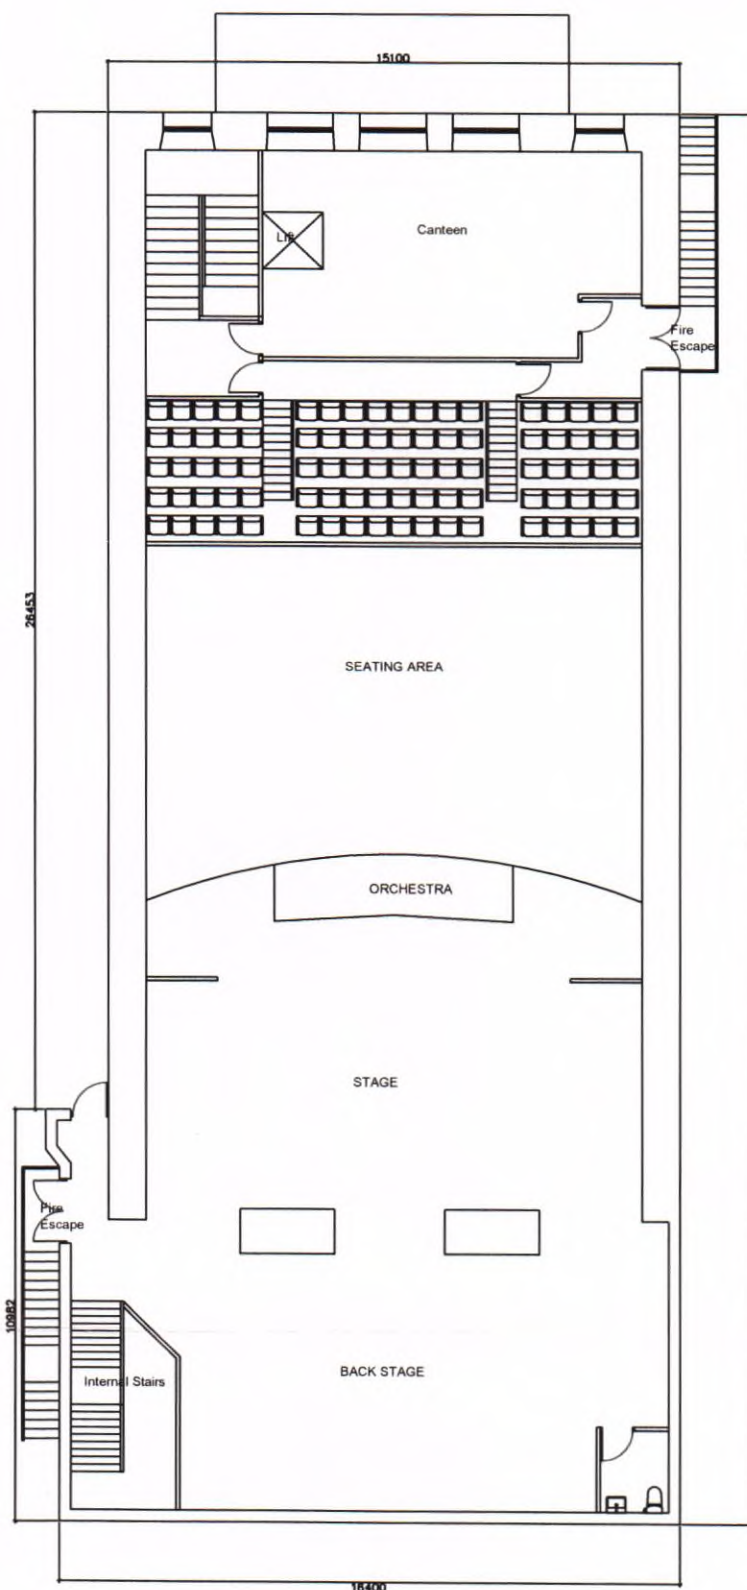


FIRST FLOOR PLAN 135 SQM.

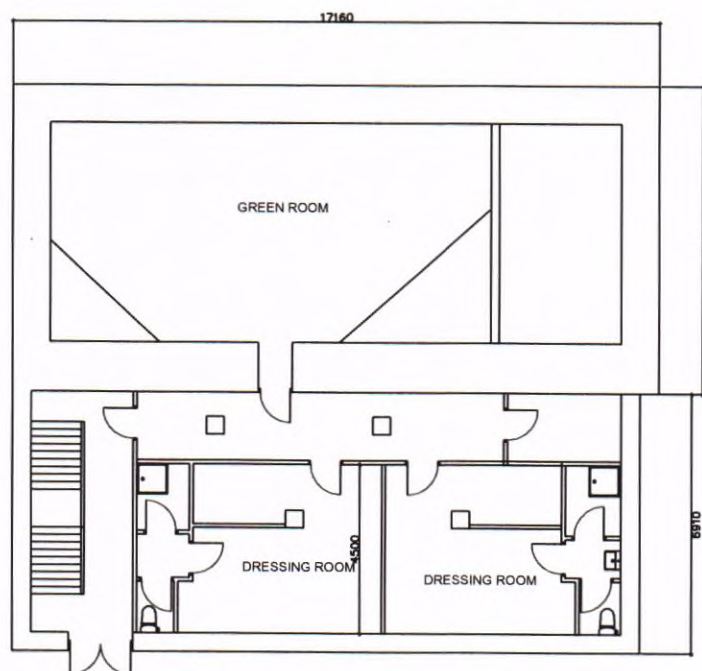

LOWER GROUND FLOOR PLAN 209 SQM.

FLOOR PLANS
SCALE 1:200

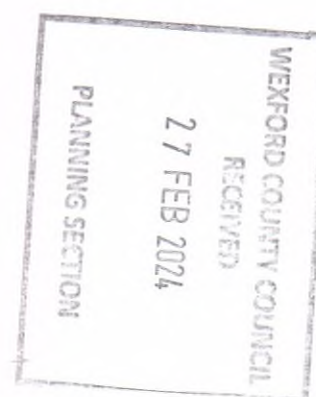

20240203

Client Proposed re-roofing of existing roof on St Michaels Theatre	HELENA BYRNE Dip Arch Tech & Interior Design	Address : Coole, Campile, New Ross, Co Wexford Telephone : 087/8372910
Title PLANNING DRAWINGS FLOOR PLANS	Scale 1:200 Date 26-2-24 Drawn hb	Dwg No. 03