
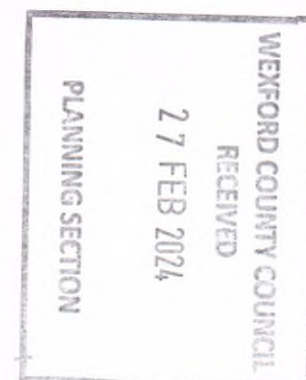


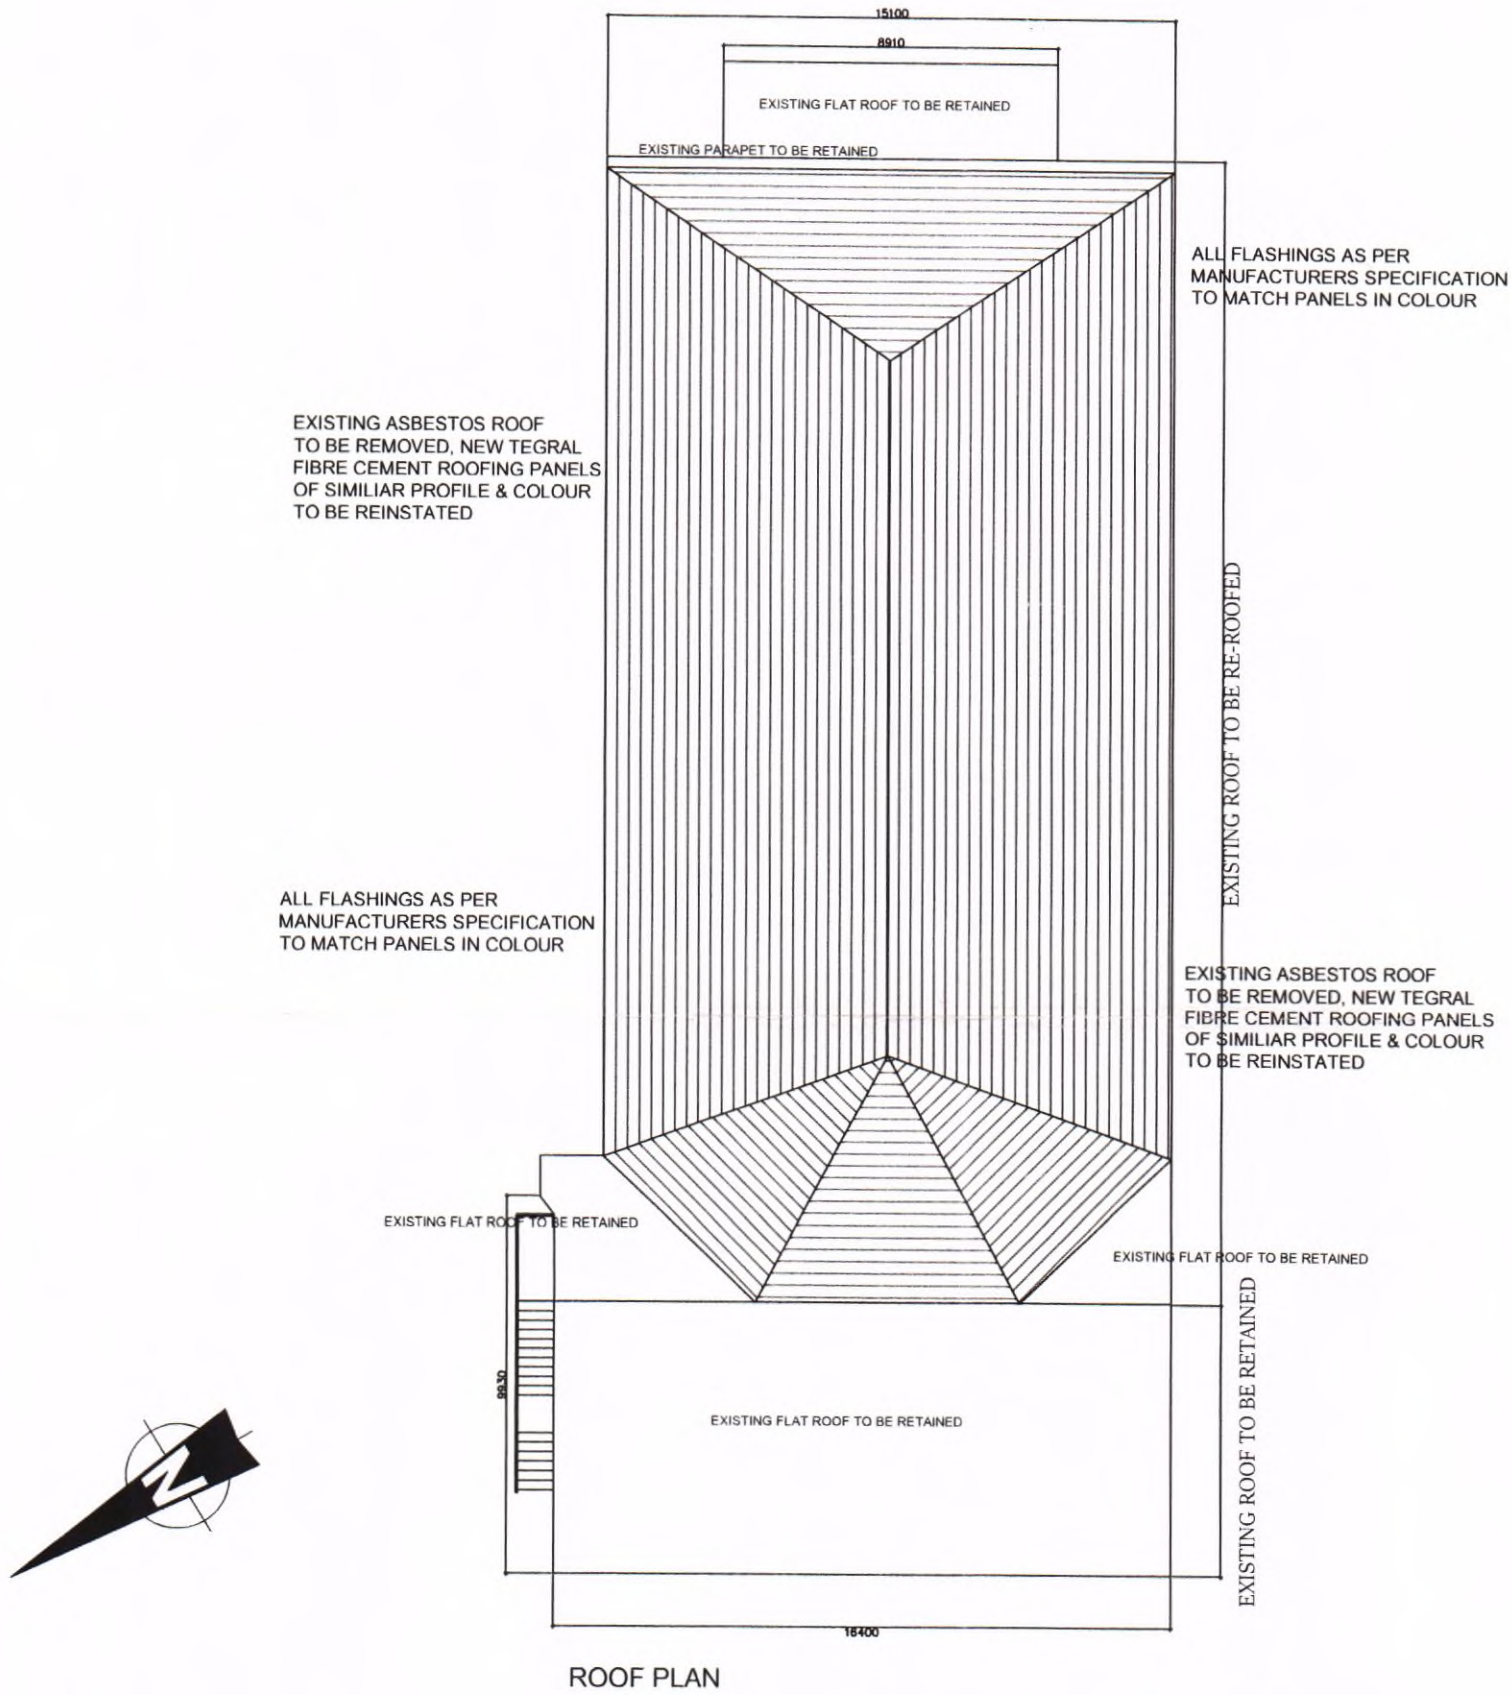

20240203

ROOF PLAN
SCALE 1:200

Client
Proposed re-roofing of existing roof
on St Michaels Theatre

Title
PLANNING DRAWINGS
ROOF PLANS

HELENA BYRNE
Dip Arch Tech & Interior Design

Address : Coole, Campile, New Ross, Co Wexford

Telephone : 087/8372910

Scale 1:200

Date 26-2-24

Dwg No.

Drawn hb

02