

DO NOT SCALE FROM THIS DRAWING. USE FIGURED DIMENSIONS IN ALL CASES.
VERIFY DIMENSIONS ON SITE AND REPORT ANY DISCREPANCIES TO THE ARCHITECTS IMMEDIATELY.
THIS DRAWING IS TO BE READ IN CONJUNCTION WITH THE ARCHITECTS SPECIFICATION.
THIS DRAWING IS COPYRIGHT AND MAY ONLY BE REPRODUCED WITH THE ARCHITECTS PERMISSION.

A1: 0 10 20 30 40 50 mm
A3: 0 5 10 15 20 25 mm
ON ORIGINAL DRAWING


ORIGINAL DRAWING
A3



EXISTING FRONT ELEVATION (FROM ROAD)
SCALE 1:200 @ A3



EXISTING FRONT ELEVATION
SCALE 1:200 @ A3

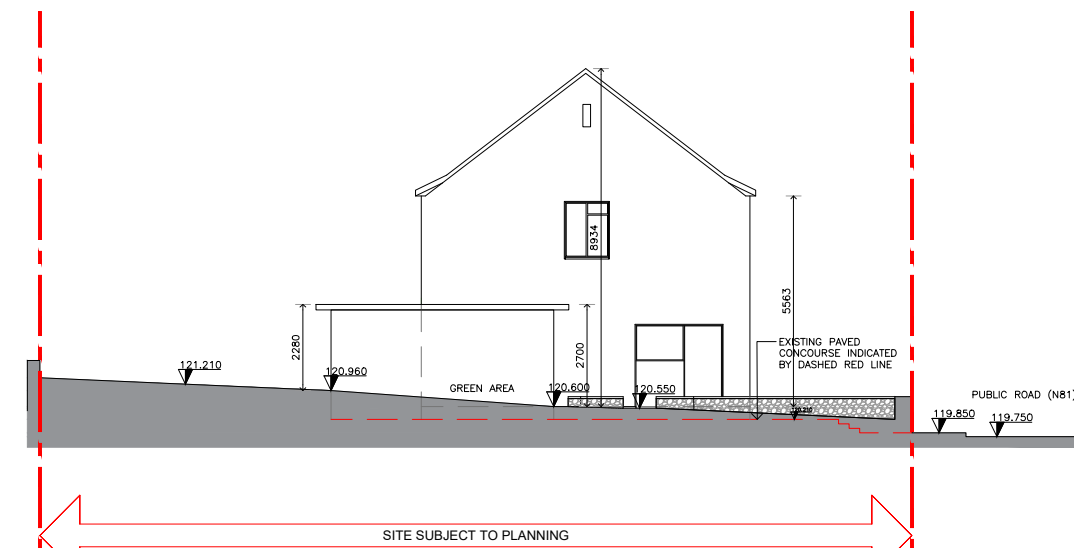

EXISTING SIDE ELEVATION
SCALE 1:200 @ A3

SURVEY DRAWINGS

Client: OFFICE OF PUBLIC WORKS
S.E. REGION, 13 CATHERINE STREET, WATERFORD

Project: NEW CARPARK & ASSOCIATED WORKS
BALTINGLASS GARDA STATION, EDWARD STREET, CO. WICKLOW

Drawing title: EXISTING EXTERNAL ELEVATIONS

Scale: 1:200 @ A3
Date: AUG 2022

Drawing no.: 2108 S 200
Revision: *
Drawn: FFP
Checked: