



NOTES:

Survey data is in ITM coordinates.
All levels are in metres Main Head.


LEGEND:

AJ	Armstrong Junction
BB	Bottom of Bank
CL	Cover Level
EL	Eaves Level
EP	Electricity Pole
FFL	Finished Floor Level
FRL	Flat Roof Level
GY	Gully
IL	Invert Level
KB	Kerb
LP	Lamp Post
MH	Manhole
PL	Parapet Level
PRL	Pitched Roof Level
RFG	Roof Gully
RG	Road Gully
RL	Ridge Level
SV	Sluice Valve
TB	Top of Bank
TC	Top of Chimney
TEL	Telecom Access Chamber
TP	Telegraph Pole
TT	Top of Tree
TW	Top of Wall
WM	Water Meter

Techsol Technical Solutions Ltd. does not accept
responsibility for third party additions to this drawing.

DO NOT SCALE FROM PAPER COPIES

EXISTING SITE PLAN
SCALE 1:500 @ A1 . 1:1000@A3

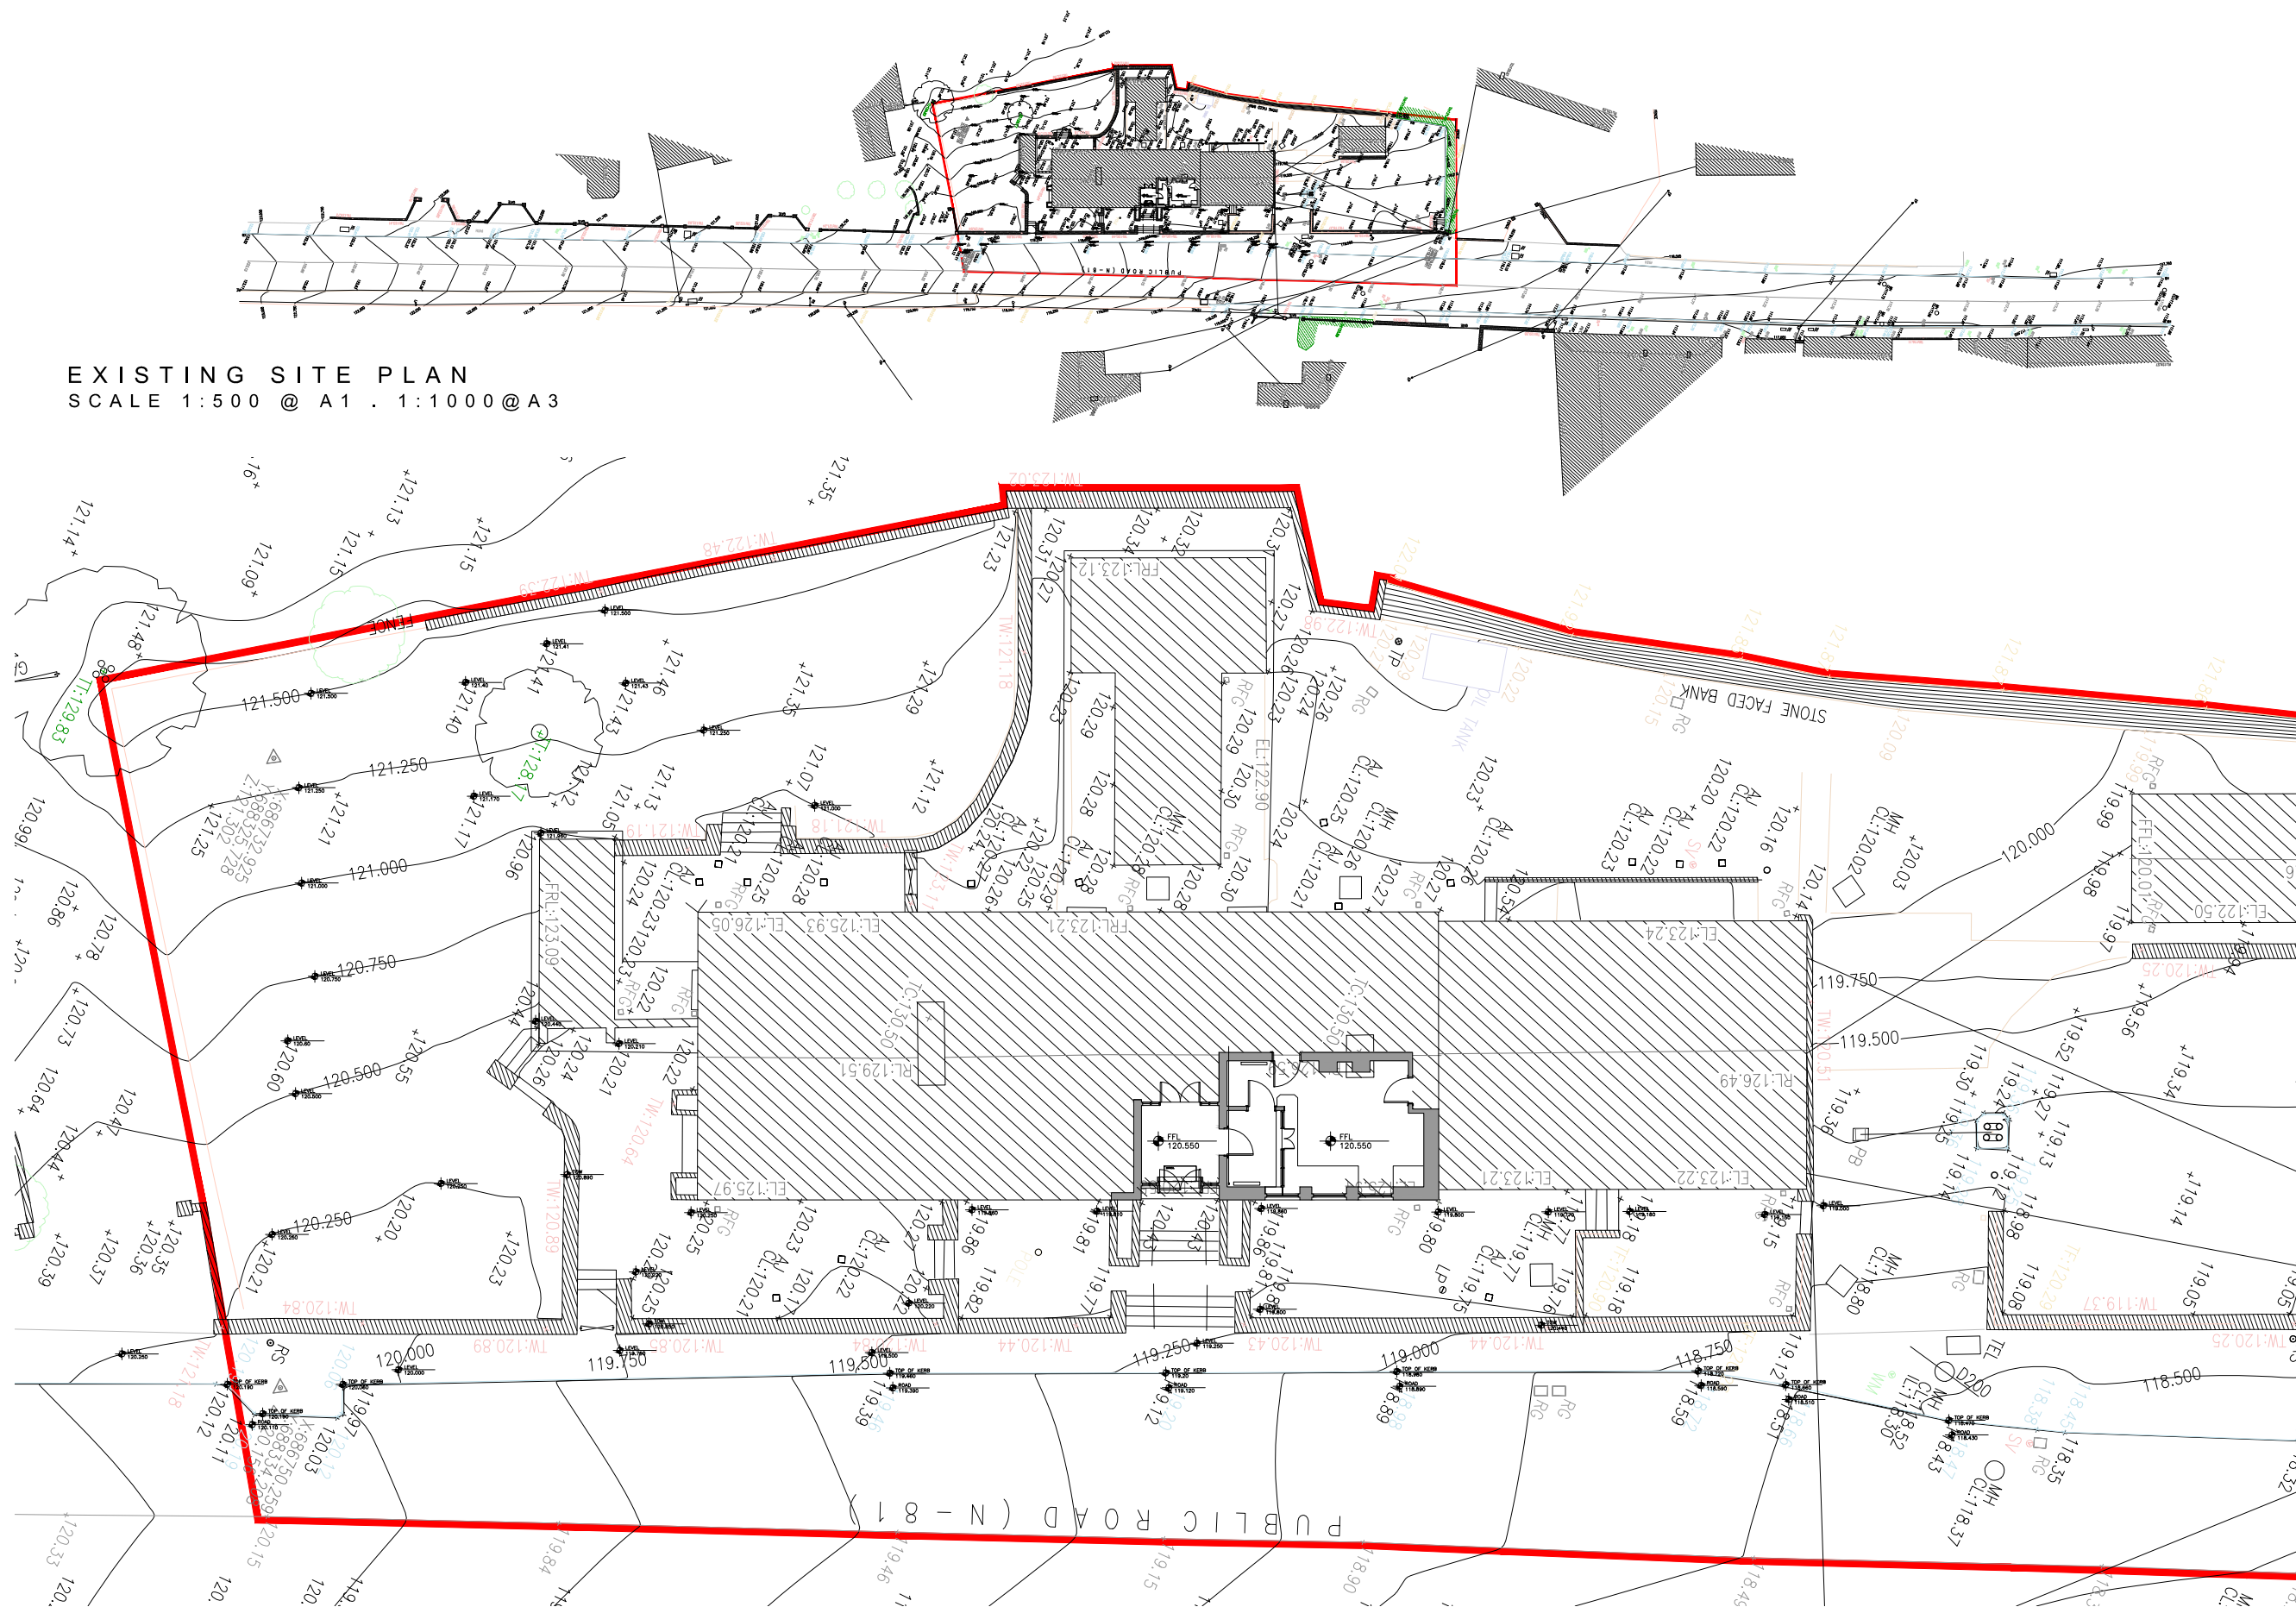

EXISTING SITE PLAN
SCALE 1:100 @ A1 . 1:200@A3

Rev	Date	Revised by	Description
-----	------	------------	-------------

techsol
technical solutions Ltd.

TECHSOL Technical Solutions Ltd.
Civil Engineering Surveyors
E2 Calmount Business Park
Ballymount, Dublin 12
Tel: 01 424 2227

PROJECT: TOPOGRAPHICAL SURVEY AT
BALTINGLASS GARDIA STATION
EDWARD STREET
BALTINGLASS, CO WICKLOW

CLIENT: C/O: CANTRELL & CROWLEY
PRIORY
STILLORGAN ROAD
BLACKROCK

sales@techsol.ie

Surveyed by PKB	Drawn by MZ	Checked by RM
File ref. P:\CC8326	Date DEC 2021	Scale 1:250 @ A1
Job ID 8326	Revision No. CA	Sheet No. 1/1
Drawing No. CC8326-BALTINGLASS		