



DO NOT SCALE FROM THIS DRAWING. USE FIGURED DIMENSIONS IN ALL CASES.
VERIFY DIMENSIONS ON SITE AND REPORT ANY DISCREPANCIES TO THE ARCHITECTS IMMEDIATELY.
THIS DRAWING IS TO BE READ IN CONJUNCTION WITH THE ARCHITECTS SPECIFICATION.
THIS DRAWING IS COPYRIGHT AND MAY ONLY BE REPRODUCED WITH THE ARCHITECTS PERMISSION.

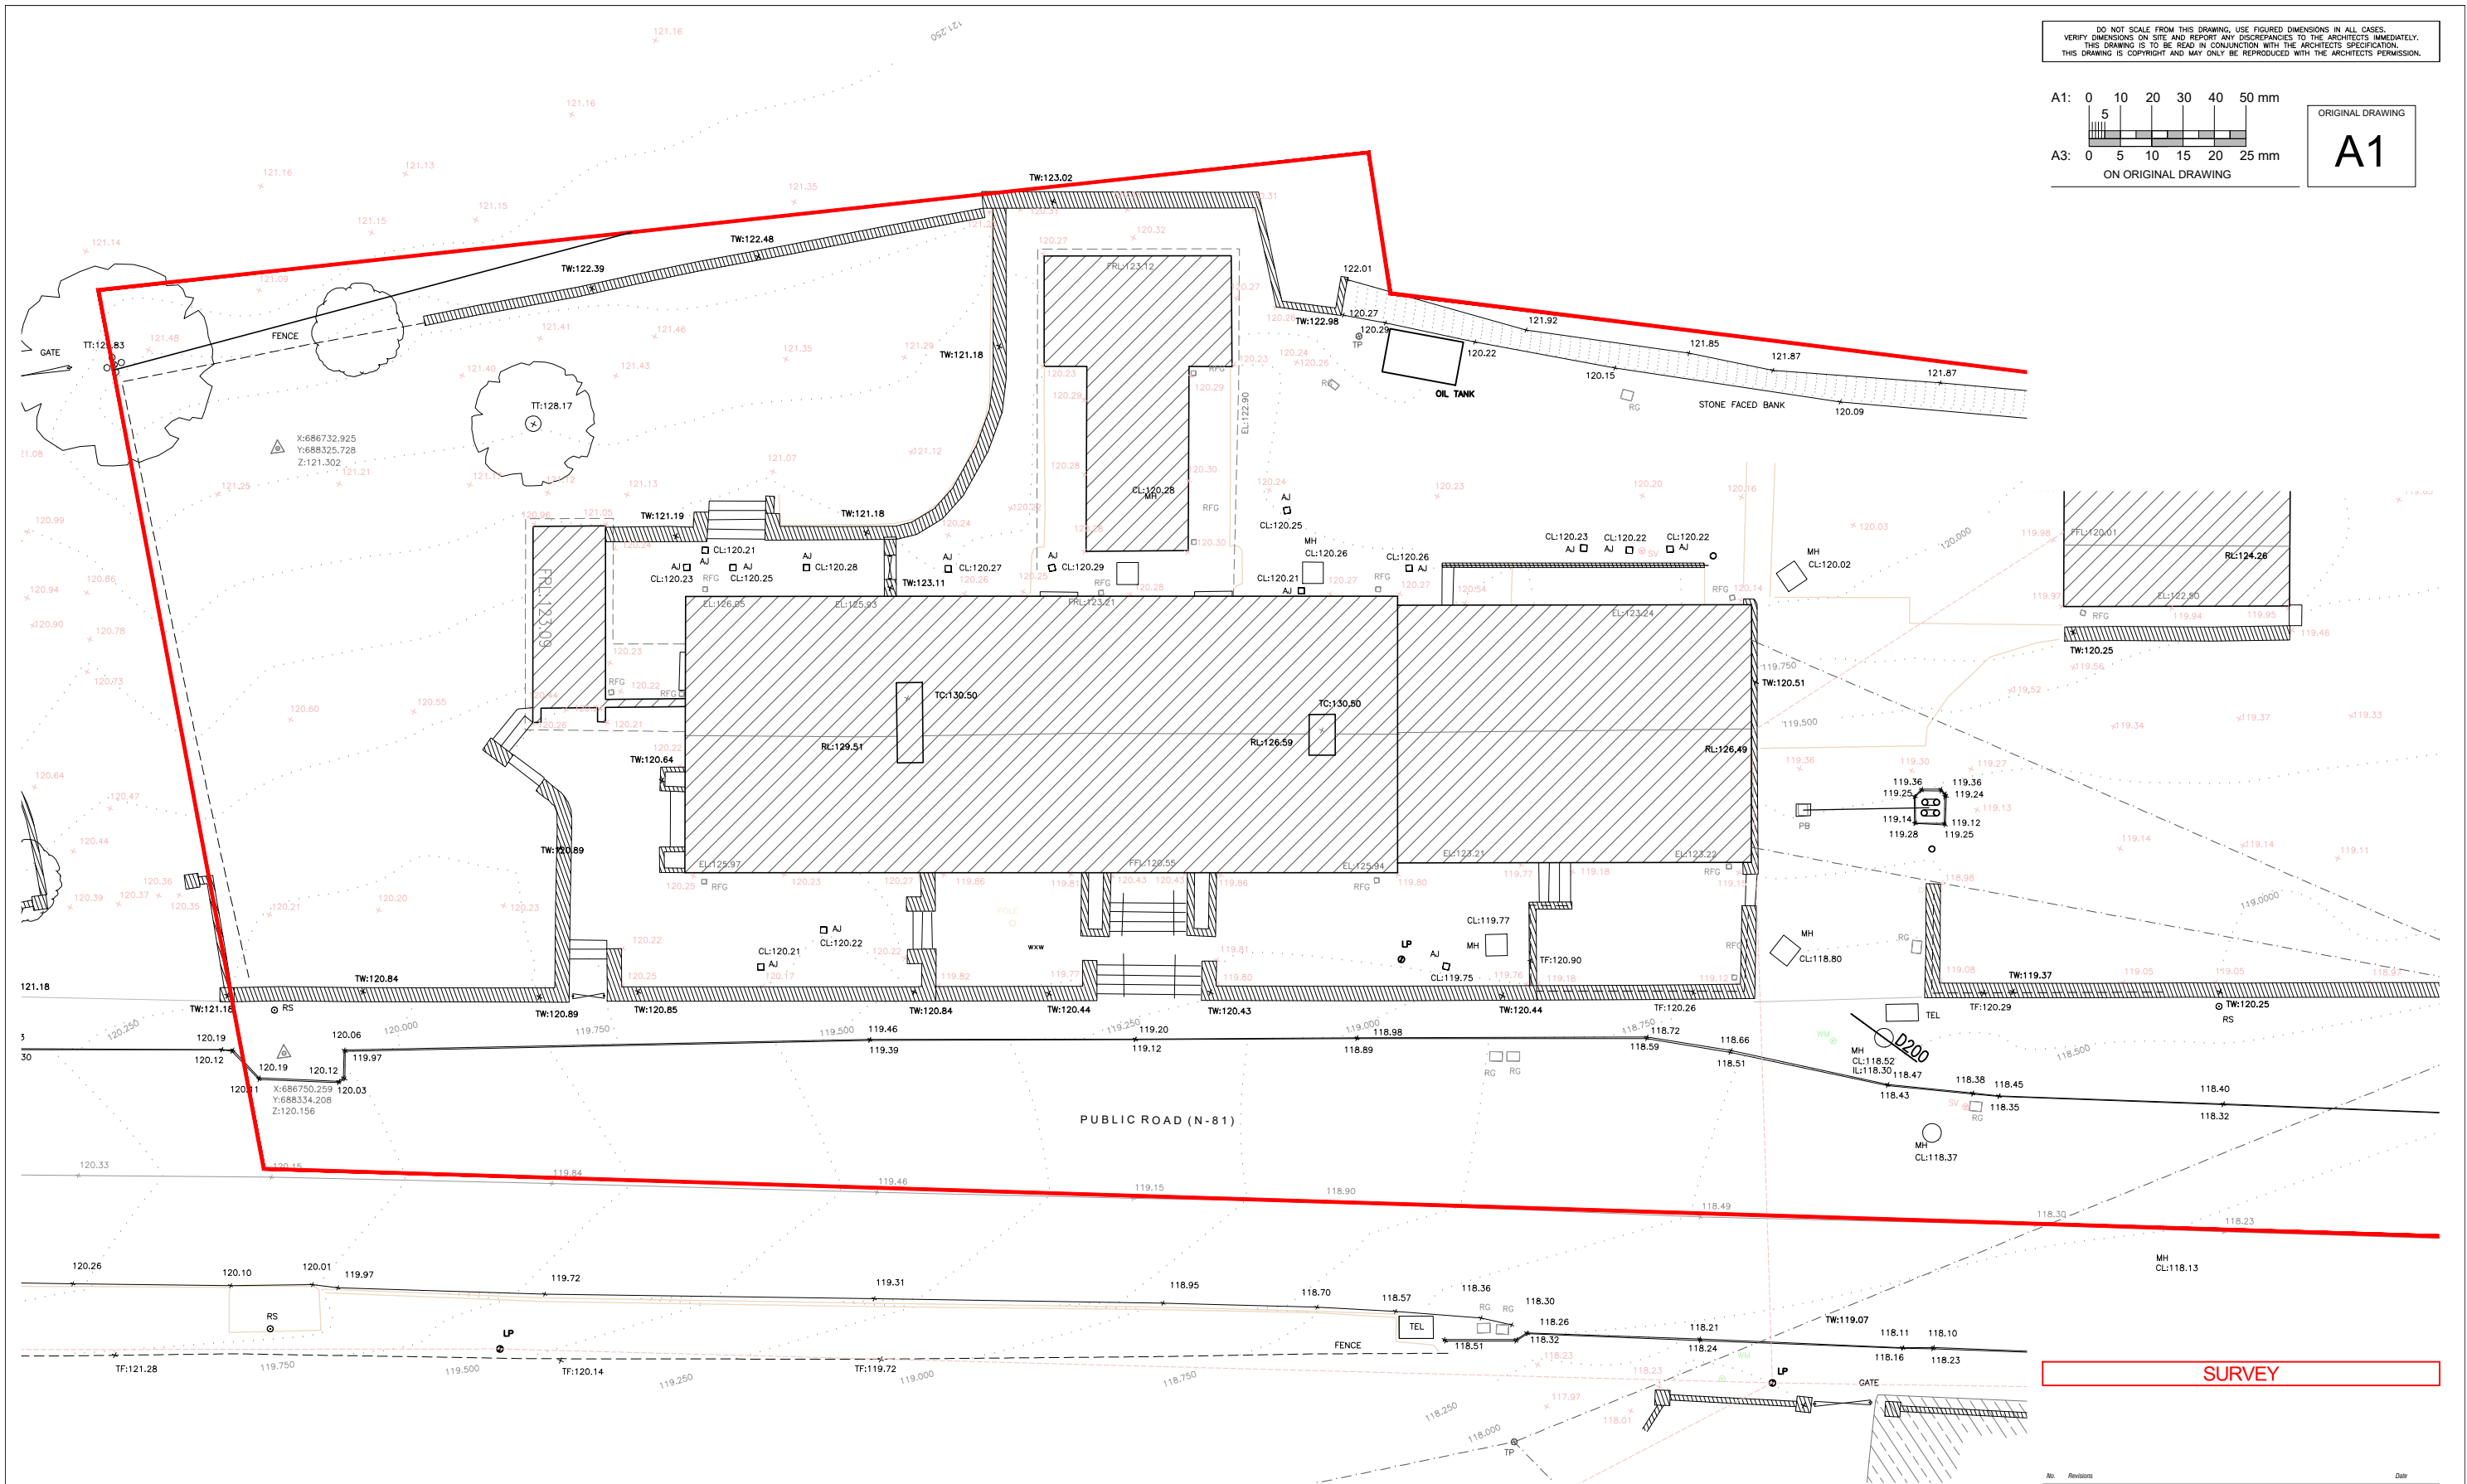

EXISTING SITE PLAN
SCALE 1:100@A1, 1:200@A3

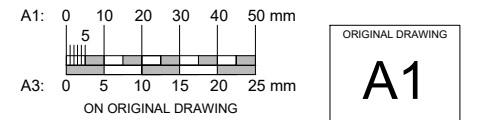

SURVEY

Client: OPW PROPERTY MAINTENANCE
THE RED HOUSE, ARBOUR HILL, DUBLIN

Project: UPGRADES TO RECEPTION AND EXTERNAL CONCOURSE
BALTLINGLASS GARDA STATION

Drawing title: EXISTING SITE PLAN

Drawing no: 2108 S01 0010

Scale: AS NOTED
Date: FEB 2024

Drawn: RIAN MURRAY
Checked: WAYNE FALLON