


DO NOT SCALE FROM THIS DRAWING. USE FIGURED DIMENSIONS IN ALL CASES.
VERIFY DIMENSIONS ON SITE AND REPORT ANY DISCREPANCIES TO THE ARCHITECTS IMMEDIATELY.
THIS DRAWING IS TO BE READ IN CONJUNCTION WITH THE ARCHITECTS SPECIFICATION.
THIS DRAWING IS COPYRIGHT AND MAY ONLY BE REPRODUCED WITH THE ARCHITECTS PERMISSION.

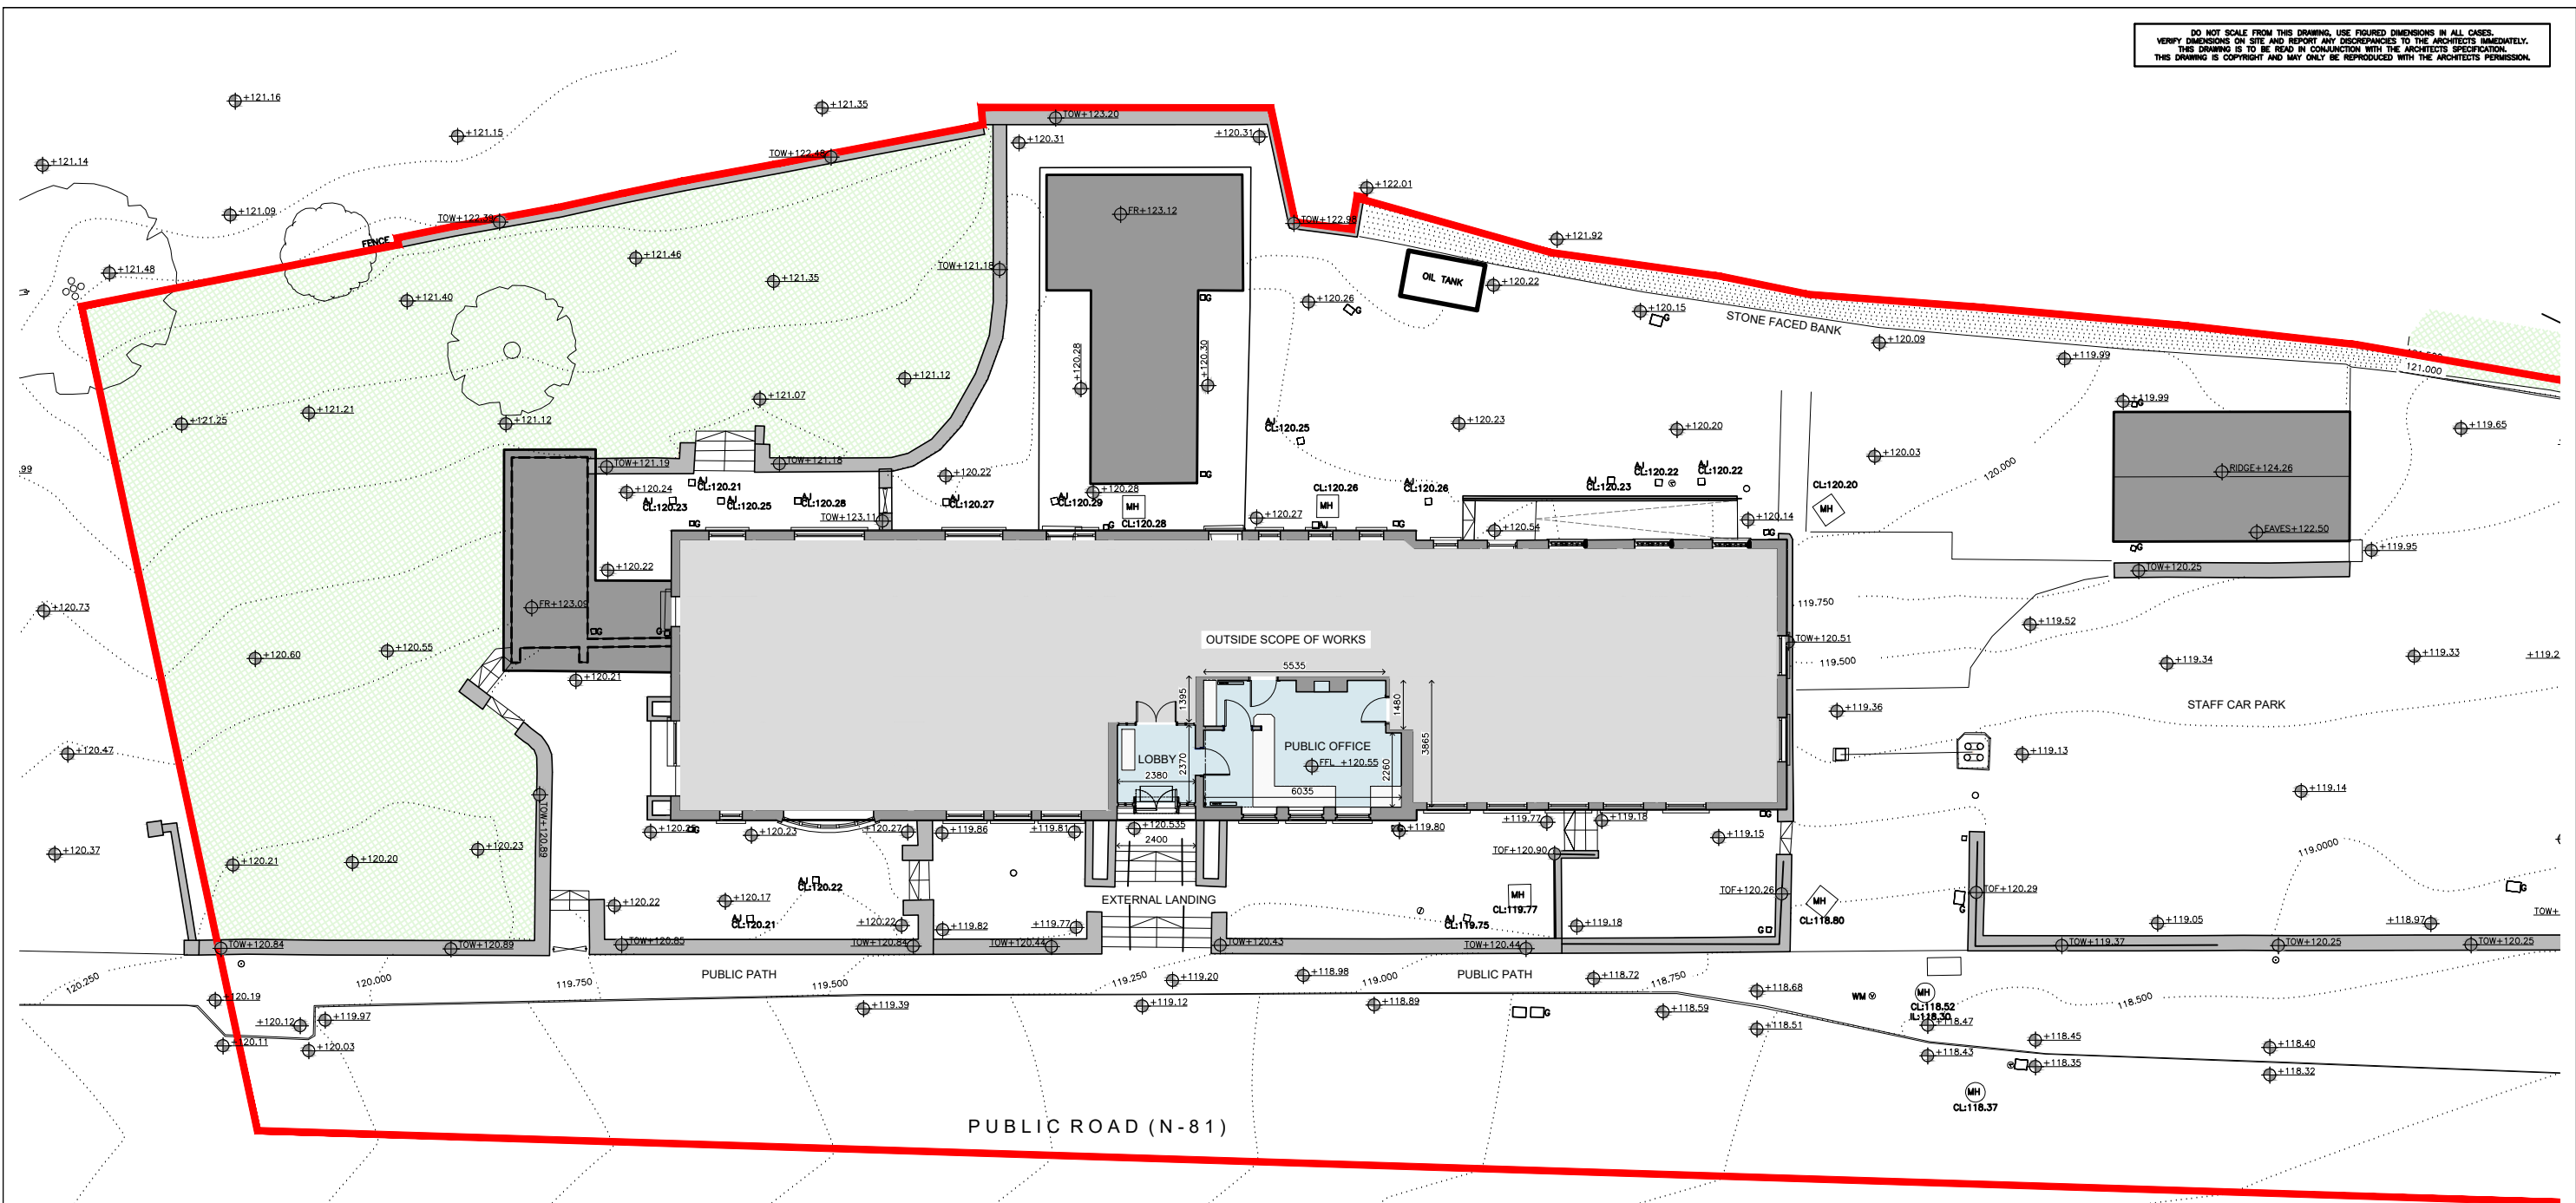

SURVEY
GENERAL ARRANGEMENT - SITE PLAN
SCALE 1:100 @ A1, 1:200 @ A3



SURVEY DRAWINGS

No.	Revision	Date
CANTRELL & CROWLEY ARCHITECTS & INTERIOR DESIGNERS Priory, Stillorgan Road, Blackrock, Co. Dublin Tel : 01-2832055 Fax : 01-2889467 Email : mail@cantrellcrowley.com		
Client OPW PROPERTY MAINTENANCE THE RED HOUSE, ARBOUR HILL, DUBLIN		
Project UPGRADES TO RECEPTION AND EXTERNAL CONCOURSE BALTINGLASS GARDA STATION		
Drawing title SURVEY - SITE PLAN		Scale AS NOTED
Drawing no. 2108 S01 1000		Date FEB 2024
Revision		Drawn RIAN MURRAY
		Checked WAYNE FALLON