


DO NOT SCALE FROM THIS DRAWING. USE FIGURED DIMENSIONS IN ALL CASES.  
VERIFY DIMENSIONS ON SITE AND REPORT ANY DISCREPANCIES TO THE ARCHITECTS IMMEDIATELY.  
THIS DRAWING IS TO BE READ IN CONJUNCTION WITH THE ARCHITECTS SPECIFICATION.  
THIS DRAWING IS COPYRIGHT AND MAY ONLY BE REPRODUCED WITH THE ARCHITECTS PERMISSION.

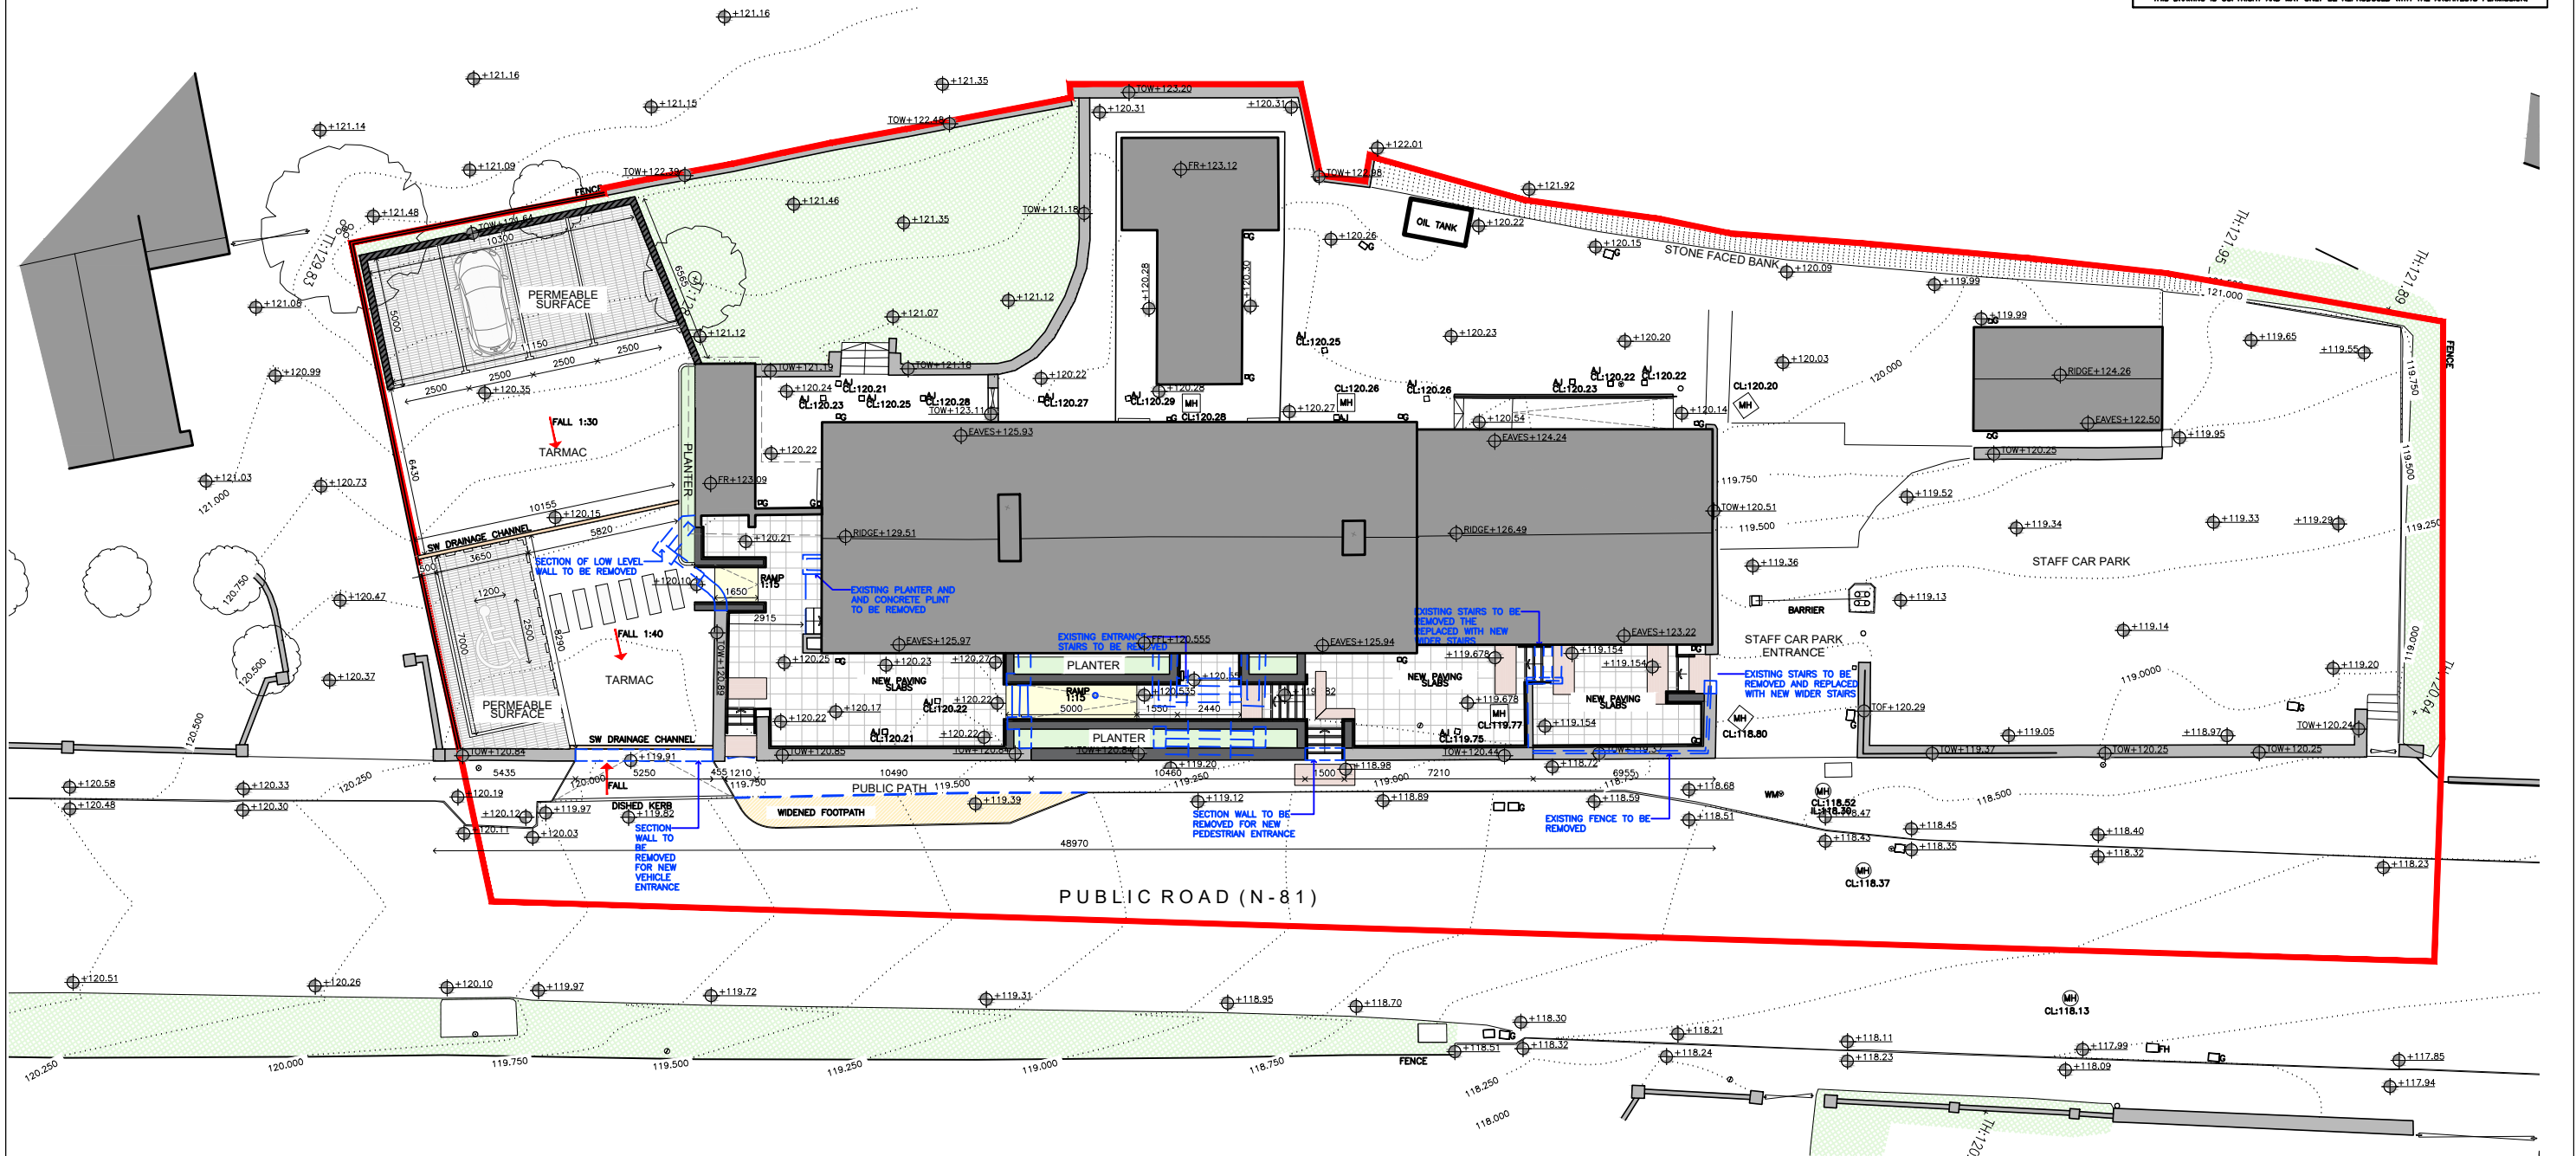

**PROPOSED**  
**SITE PLAN**  
SCALE 1:125 @ A1, 1:250 @ A3

TENDER DRAWINGS

|   |          |      |
|---|----------|------|
| No.   | Revision | Date |
| <b>CANTRELL &amp; CROWLEY</b><br>ARCHITECTS & INTERIOR DESIGNERS<br>Priory, Stillorgan Road, Blackrock, Co. Dublin<br>Tel : 01-2832055 Fax : 01-2889467 Email : mail@cantrellcrowley.com |          |      |
| Client<br><b>OPW PROPERTY MAINTENANCE</b><br><b>THE RED HOUSE, ARBOUR HILL, DUBLIN</b>                                                                                                   |          |      |
| Project<br><b>UPGRADES TO RECEPTION AND EXTERNAL CONCOURSE</b><br><b>BALTINGLASS GARDA STATION</b>                                                                                       |          |      |
| Drawing title<br><b>SITE PLAN</b>   |          |      |
| Scale<br>AS NOTED   |          |      |
| Date<br>NOV 2024   |          |      |
| Drawing no.<br><b>2108 T01 0020</b>   |          |      |
| Revision   |          |      |
| Drawn<br>RIAN MURRAY   |          |      |
| Checked<br>WAYNE FALLON   |          |      |