




DO NOT SCALE FROM THIS DRAWING. USE FIGURED DIMENSIONS IN ALL CASES.
VERIFY DIMENSIONS ON SITE AND REPORT ANY DISCREPANCIES TO THE ARCHITECTS IMMEDIATELY.
THIS DRAWING IS TO BE READ IN CONJUNCTION WITH THE ARCHITECTS SPECIFICATION.
THIS DRAWING IS COPYRIGHT AND MAY ONLY BE REPRODUCED WITH THE ARCHITECTS PERMISSION.

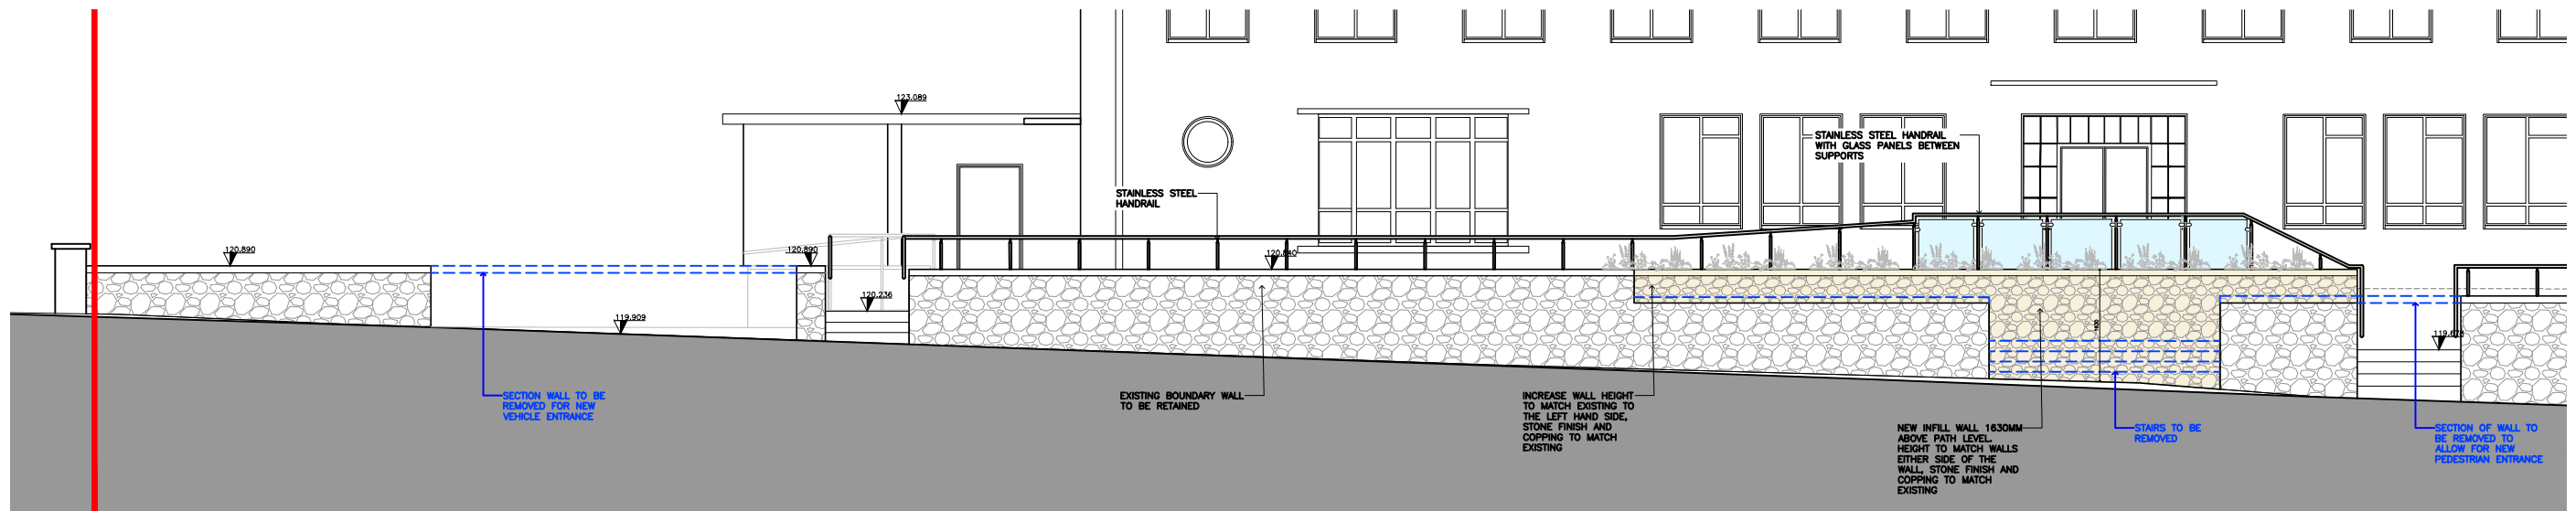

PROPOSED
FRONT ELEVATION- STREETSCAPE ELEVATION
SCALE 1:50 @ A1, 1:100 @ A3

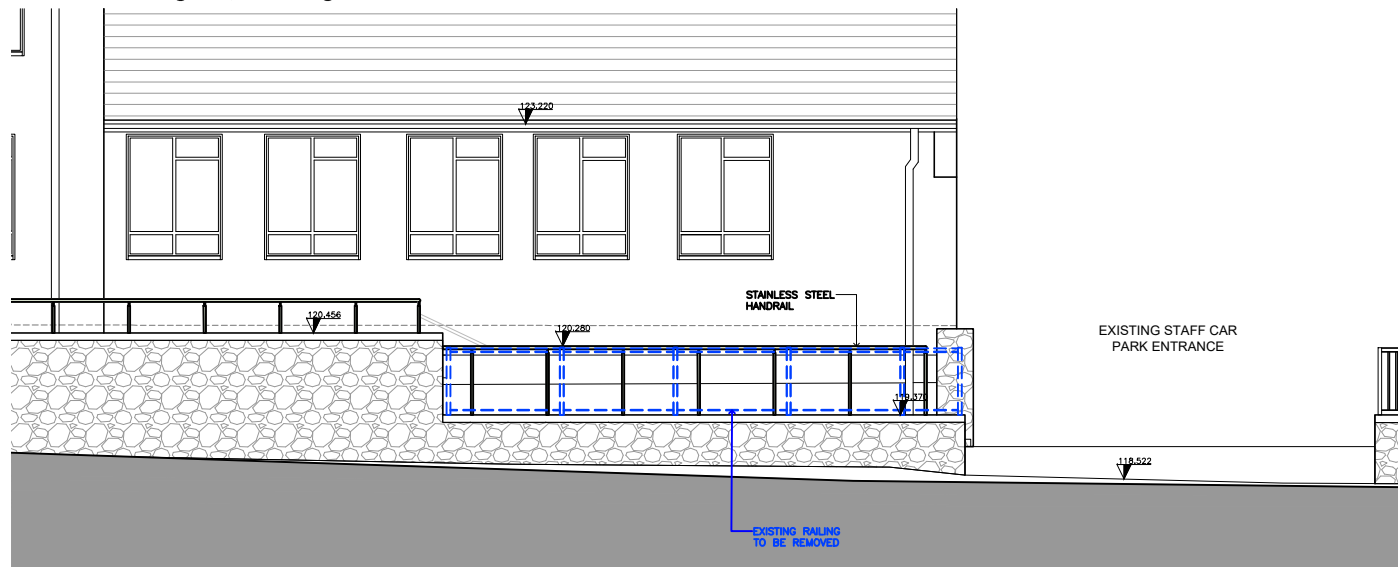

PROPOSED
FRONT ELEVATION-STREETSCAPE ELEVATION
SCALE 1:50 @ A1, 1:100 @ A3

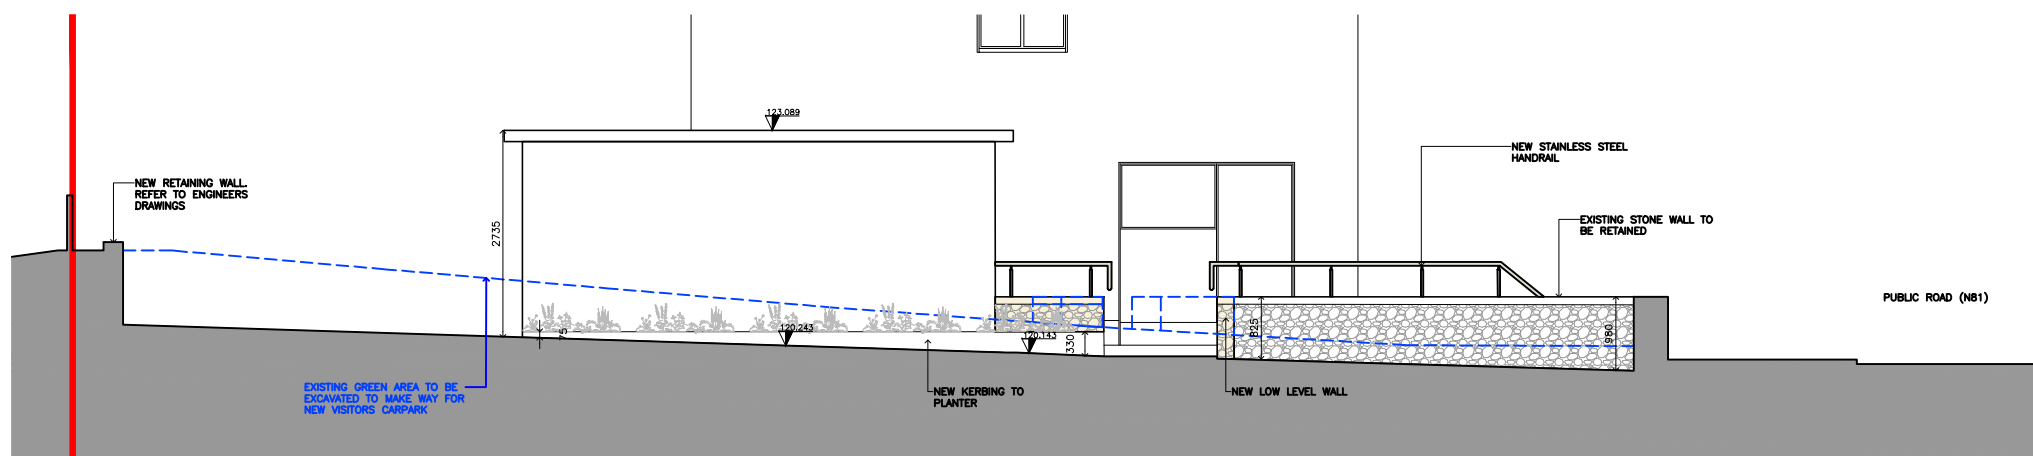

PROPOSED
SIDE ELEVATION
SCALE 1:50 @ A1, 1:100 @ A3

- LEGEND:**
- INDICATES BOUNDARY LINE
 - INDICATES ITEMS TO BE DEMOLISHED OR REMOVED
 - HIGHLIGHTS NEW BRUSHED STAINLESS STEEL HANDRAILS AT A HEIGHT OF 1100MM ON FLAT SURFACES AND 900MM ON RAMPS AND STAIRS
 - HIGHLIGHTS NEW WALLS TO THE EXTERNAL CONCOURSE
 - HIGHLIGHTS GLASS PANELS BETWEEN HANDRAIL SUPPORTS

TENDER DRAWINGS

Rev	Revision	Date
CANTRELL & CROWLEY ARCHITECTS & INTERIOR DESIGNERS Priory, Stillorgan Road, Blackrock, Co. Dublin Tel : 01-2832055 Fax : 01-2889467 Email : mail@cantrellcrowley.com		
Client OPW PROPERTY MAINTENANCE THE RED HOUSE, ARBOUR HILL, DUBLIN		
Project UPGRADES TO RECEPTION AND EXTERNAL CONCOURSE BALTINGLASS GARDA STATION		
Drawing title PROPOSED - ELEVATIONS		Scale AS NOTED
Drawing no. 2108 T01 2001		Date NOV 2024
Revision		Drawn RIAN MURRAY
		Checked WAYNE FALLON