


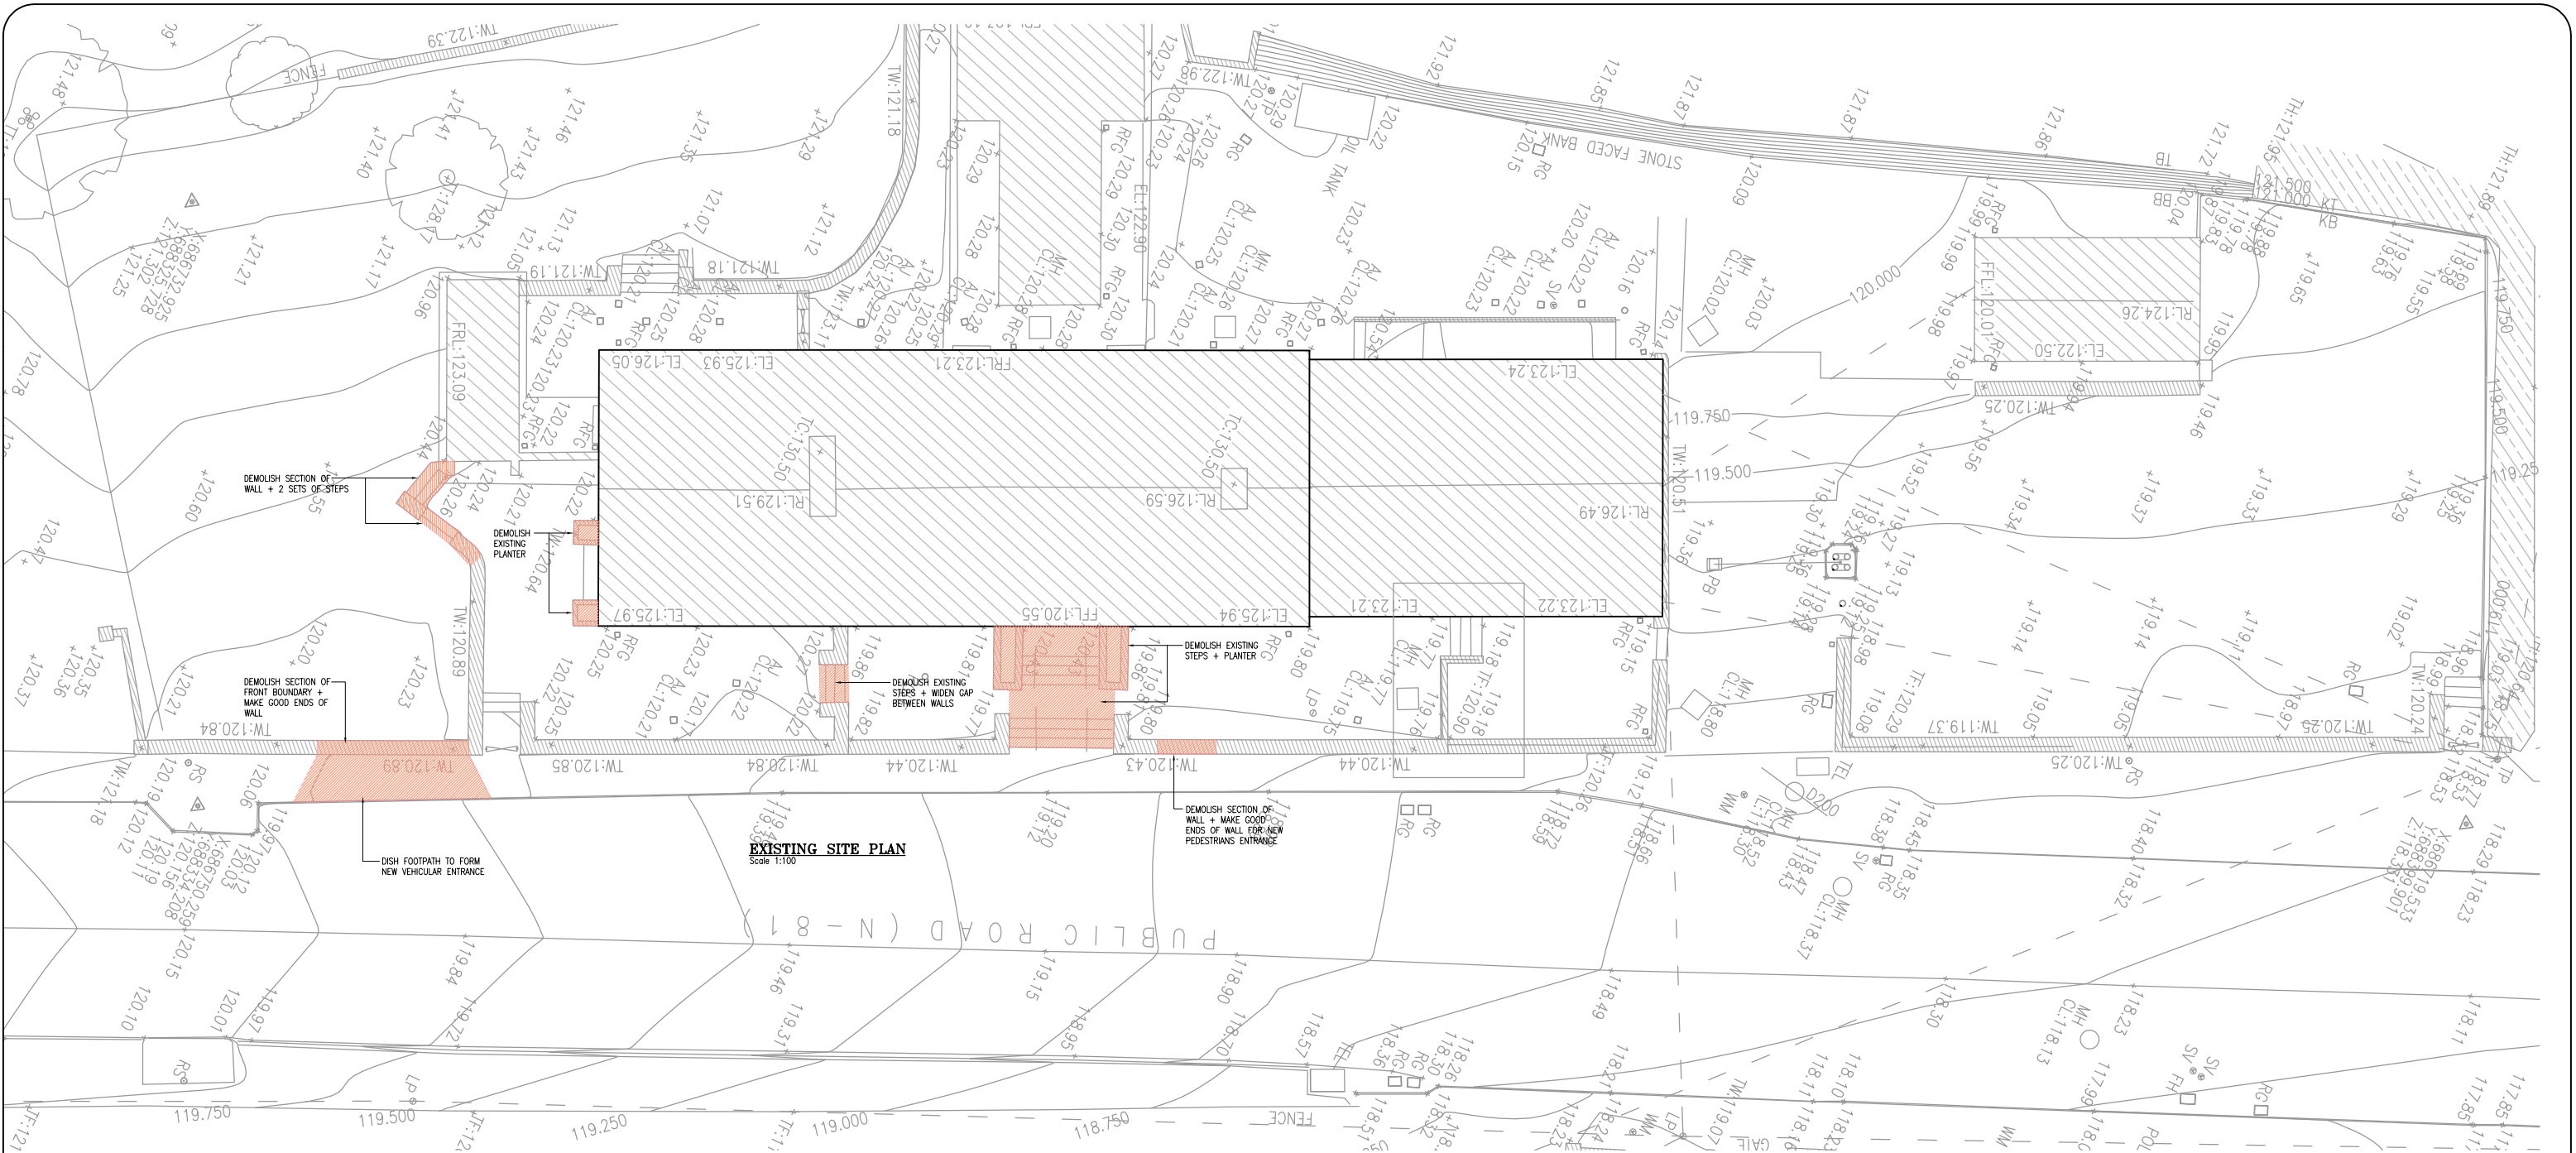

EXISTING SITE PLAN
Scale 1:100

LEGEND

 DENOTES DEMOLITION WORKS

NOTE:
RETAIN STONEMASONRY FROM
DEMOLITION DEMOLITION OF WALLS
FOR RE-USE IN NEW WALLS.

NOTES

COLOUR A1

NOTES:-
FIGURED DIMENSIONS ONLY TO BE TAKEN FROM
THIS DRAWING. DIMENSIONS TO BE CHECKED ON SITE.

THIS DRAWING TO BE READ IN CONJUNCTION WITH
ALL OTHER ARCHITECTURAL & ENGINEERING DRAWINGS
& ALL OTHER RELEVANT DRAWINGS & SPECIFICATIONS

ALL LEVELS RELATE TO O.S. DATUM AT MALIN HEAD
UNLESS NOTED OTHERWISE

Rev.	Date	Drawn By	Checked By	Revision
A	02/12/24	CE	FD	Notes added
Status				
FOR TENDER				
Architect				
CANTRELL & CROWLEY ARCHITECTS				

Project	
BALTINGLASS GARDA STATION. EDWARD STREET, CO. WICKLOW.	
Drg.Title	
DEMOLITION DRAWING	
THIS DOCUMENT IS THE PROPERTY OF DOHERTY FINEGAN KELLY CONSULTING ENGINEERS. THE DESIGN INFORMATION CONTAINED HEREIN IS STRICTLY CONFIDENTIAL. THIS DOCUMENT IS NOT TO BE USED, REPRODUCED, DISCLOSED OR CIRCULATED IN WHOLE OR IN PART WITHOUT THE PRIOR WRITTEN PERMISSION IN EACH INSTANCE OF "DOHERTY FINEGAN KELLY CONSULTING ENGINEERS". © PROPERTY OF "DOHERTY FINEGAN KELLY CONSULTING ENGINEERS"	



DOHERTY FINEGAN KELLY
DOHERTY FINEGAN KELLY
CONSULTING CIVIL & STRUCTURAL ENGINEERS
Botanic Court, 30 Botanic Road,
Glasnevin, Dublin D09 W2V9.
Tel:(01) 8301852 Fax:(01) 8602265
E-Mail: mailroom@dfk.ie

Drawn By	MB	Scale	AS SHOWN
Checked By	FD	Date	04.04.2020
Drg.No.	21131-01	Rev.	A