


- EXISTING EXTERNAL COURTYARD TO BE CONVERTED TO TEACHERS RESOURCE ROOM
- EXISTING STAFF TOILETS NOW USED AS WHEELCHAIR ACCESSIBLE WC, LAYOUT TO BE ALTERED & EXISTING EQUIPMENT TO BE RELOCATED AS SHOWN ON FLOOR PLANS
- EXISTING TEACHERS RESOURCE ROOM TO BE CONVERTED INTO TOILETS
- EXISTING FLAT ROOF TO BE REMOVED, NEW INSULATION AND MEMBRANE LAID TO FALLS
- EXISTING STORE WALLS TO RECIEVE NEW SLAB, SKIM AND PAINT FINISH

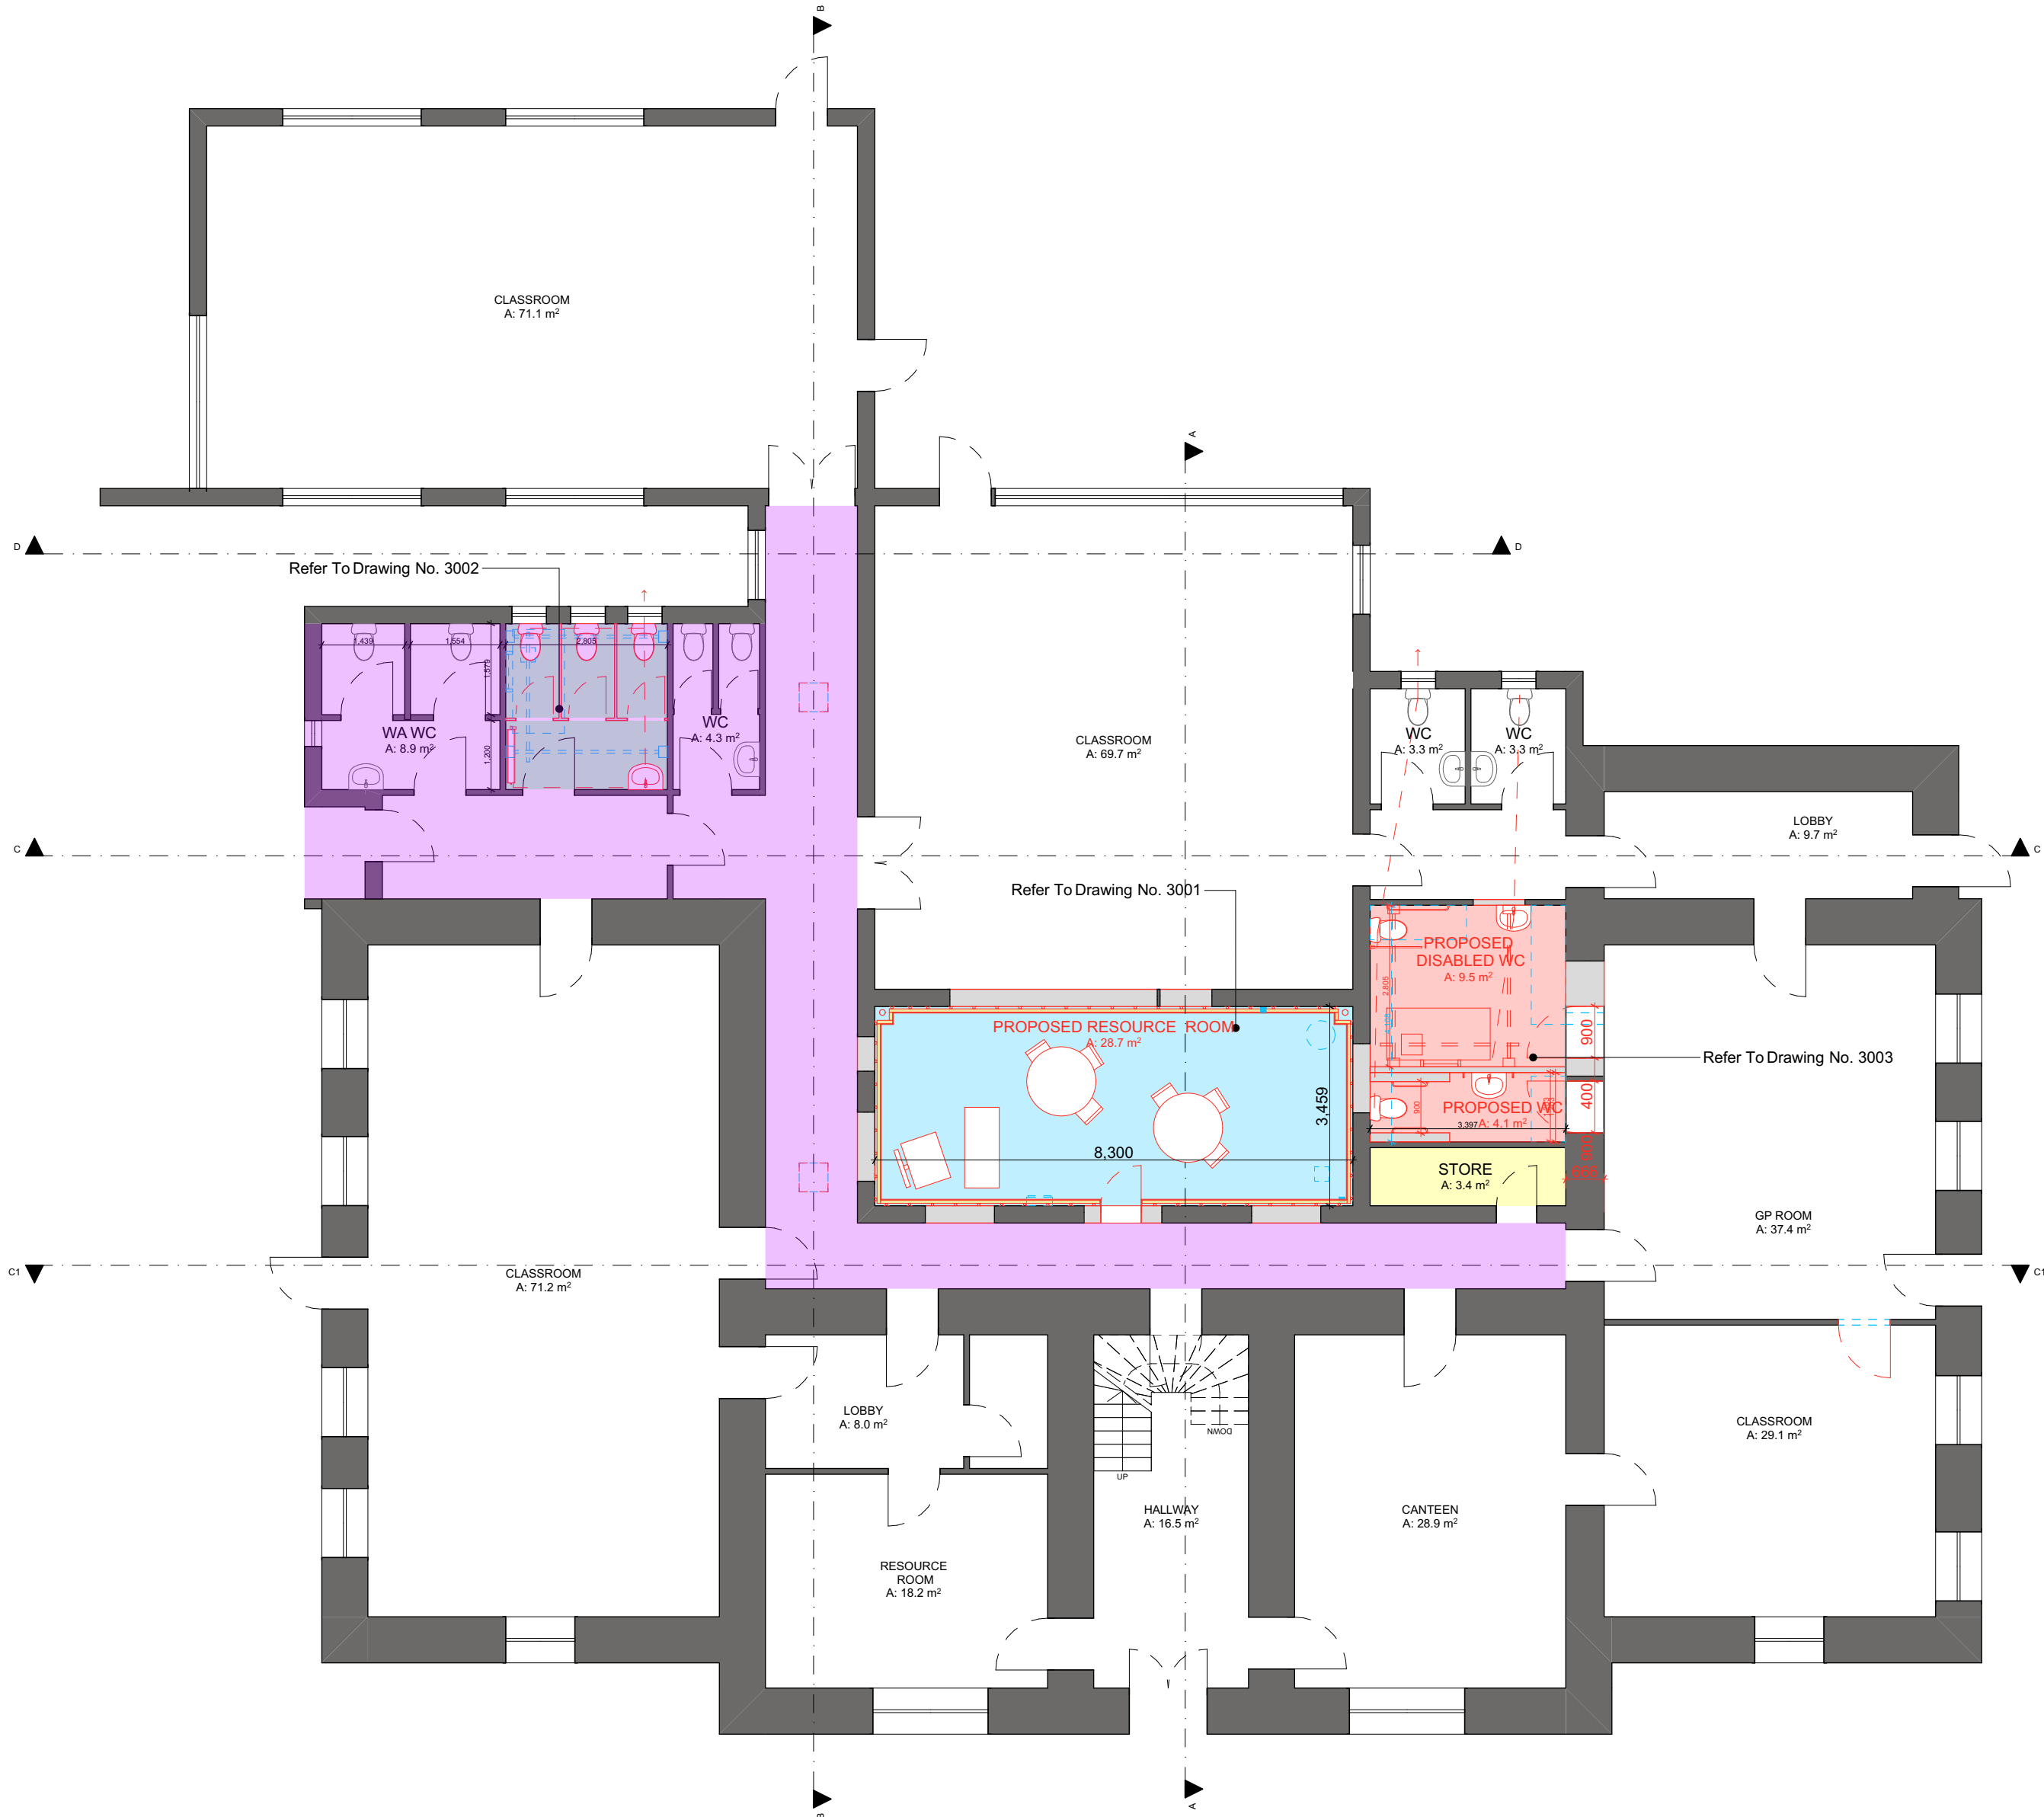

0	16-10-2026	Issued_For_Tender
REV	DATE	DESCRIPTION
MF Michael Fitzpatrick ARCHITECTS • CAVAN DUBLIN Project Details: Proposed Development at Cavan No.1 School Cavan at Farnham St, Abbeyland, Cavan		
Client: Cavan No.1 School		
Layout Title: Ground Floor Plan - Demolition		
Drawn By:	Checked By:	Scale:
O.Boyle	E.Swetak	As Indicated @ A2
Document Name: 26064-CNO-X-Z- ZZZ-DR-MFA-AR-1102		
Purpose Code: P8 - Tender		Revision: 0
RIAI Registered Architect Architect Accredited in Conservation PSDP Accreditation G3 P GOVERNMENT OF THE REPUBLIC OF IRELAND REGULATED BY THE BOARD OF ARCHITECTS RIA PRACTICE NO. 1169		