


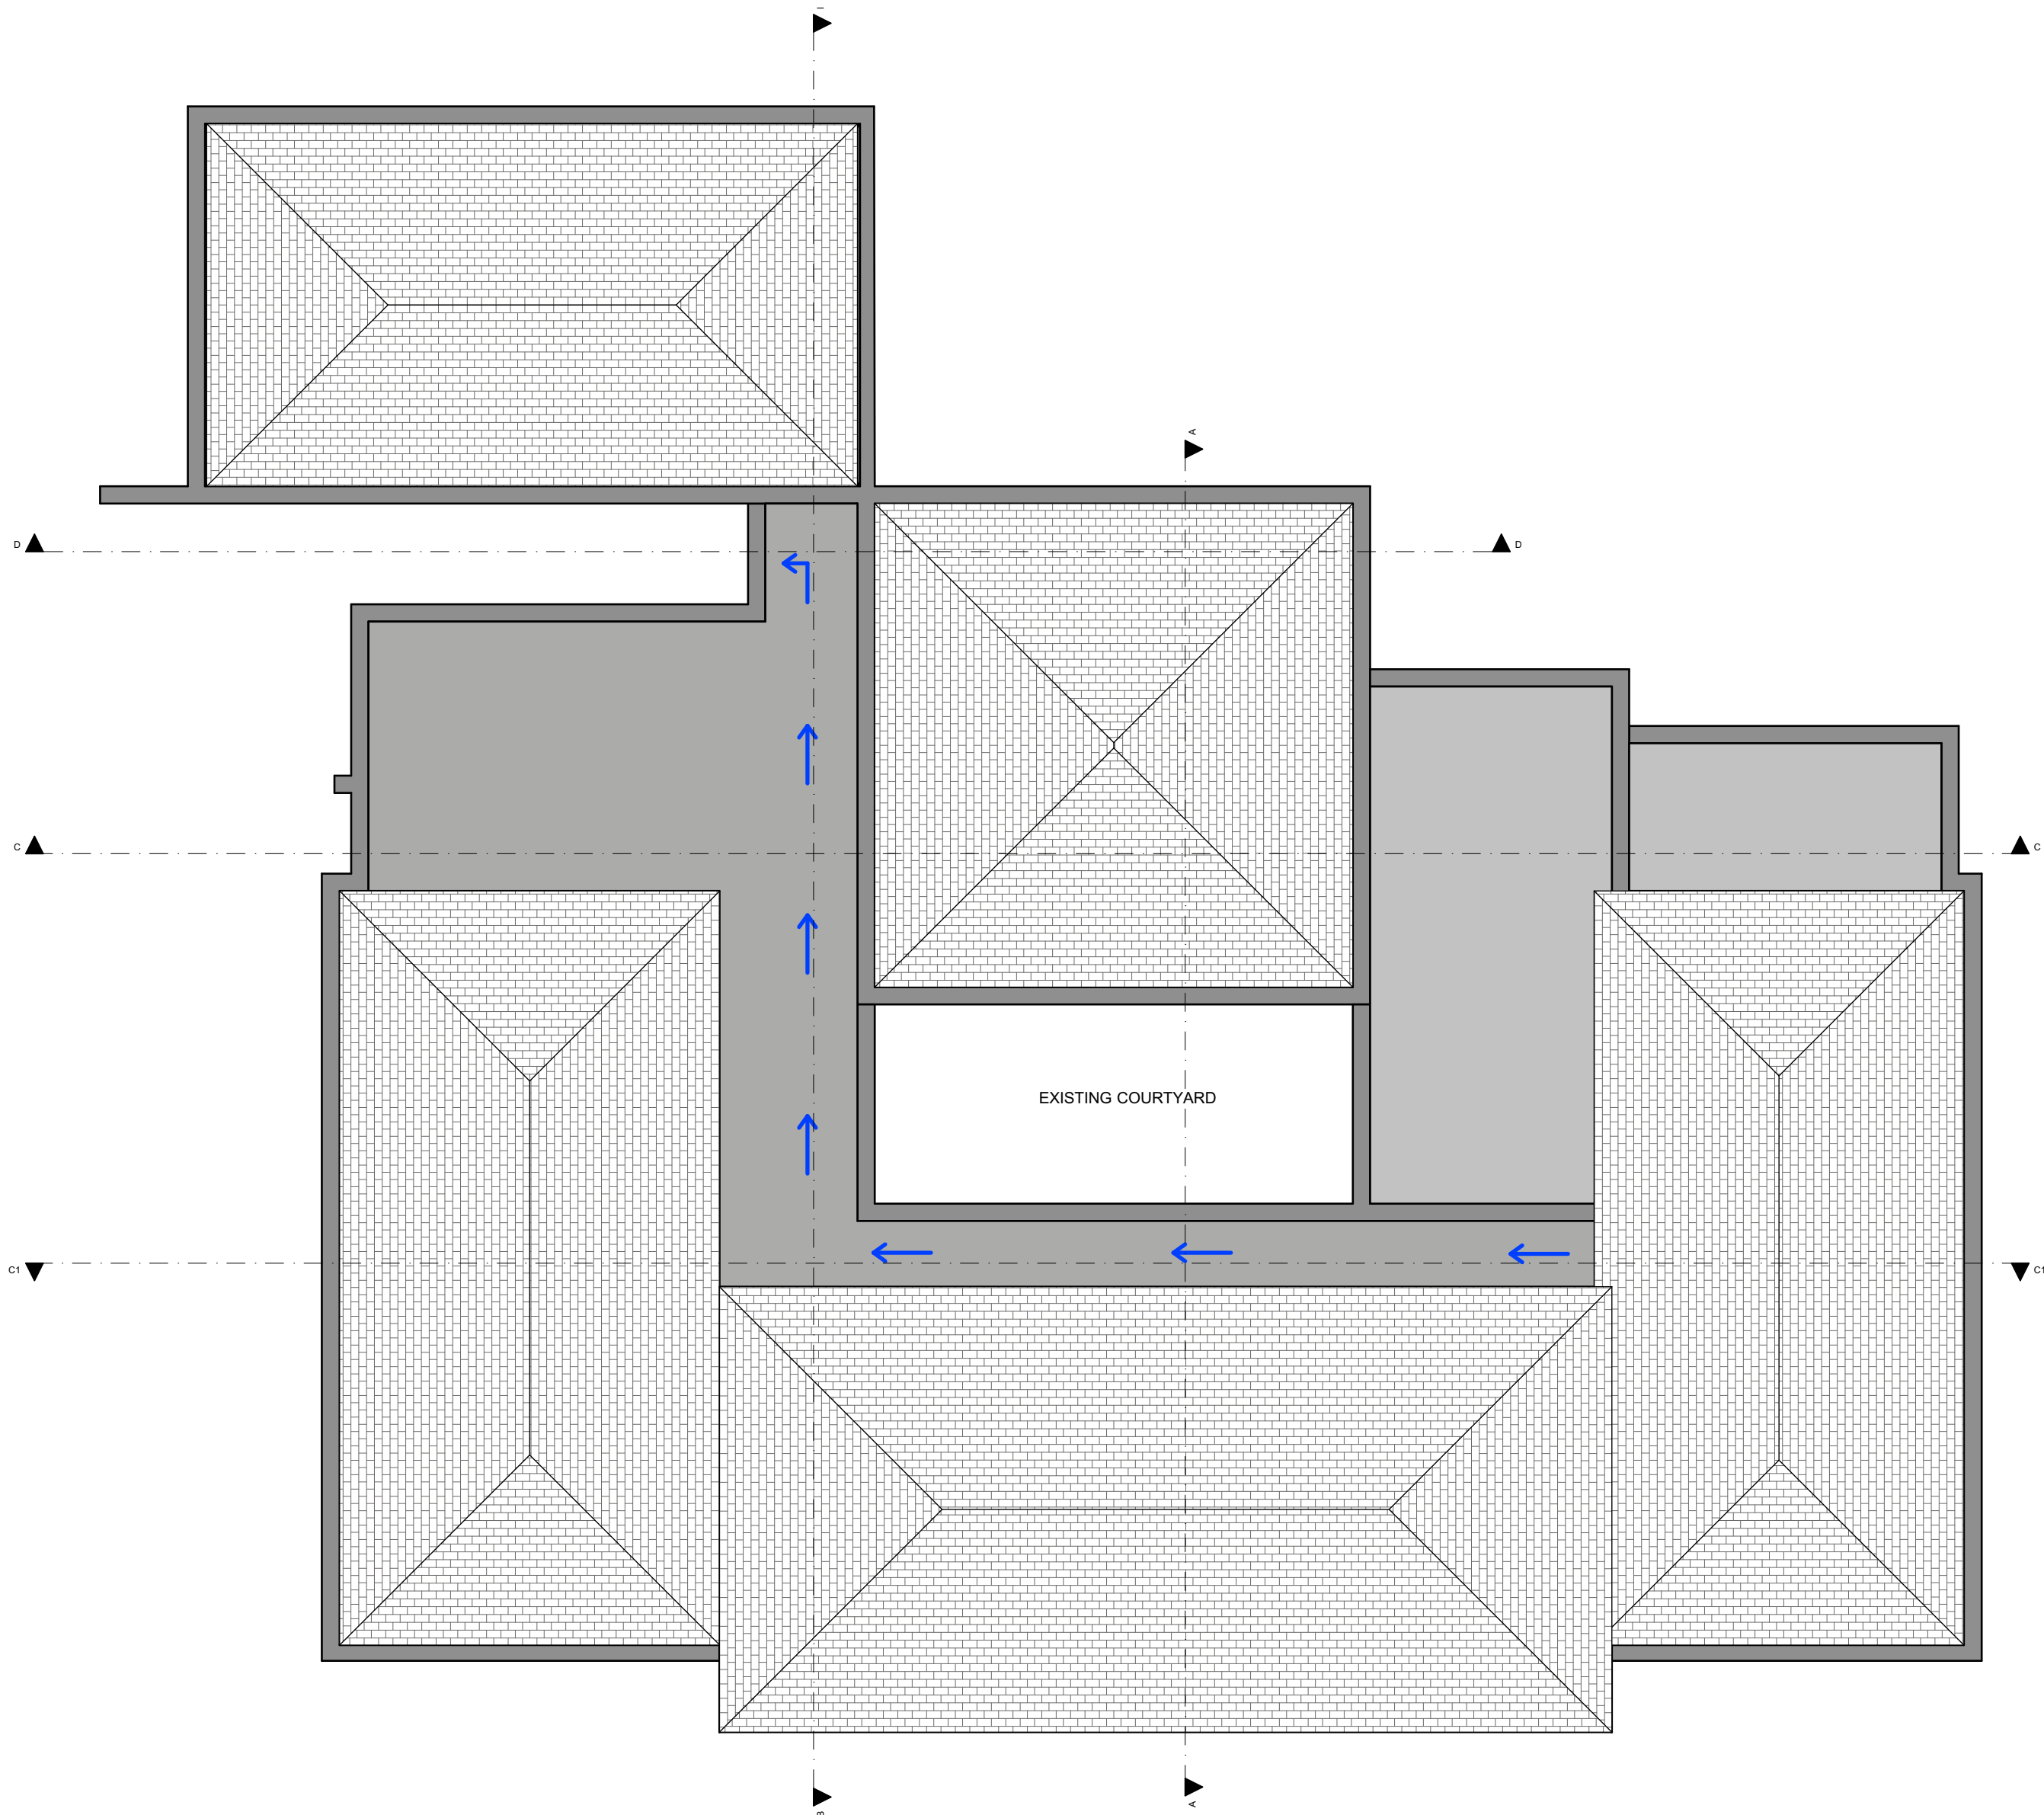

2.

ROOF PLAN - EXISTING

1:100

0	16-10-2026	Issued_For_Tender
REV	DATE	DESCRIPTION
 Michael Fitzpatrick ARCHITECTS • CAVAN DUBLIN		
Project Details: Proposed Development at Cavan No.1 School Cavan at Farnham St, Abbeyland, Cavan		
Client: Cavan No.1 School		
Layout Title: ROOF PLAN - EXISTING		
Drawn By: O.Boyle		Checked By: E.Swetak
		Scale: As Indicated @ A2
Document Name: 26064-CNO-X-Z- ZZZ-DR-MFA-AR-1104		
Purpose Code: P8 - Tender		Revision: 0
RIA	Registered Architect G3	Architect Accredited in Conservation P
PSDP Accredited PSDP Accreditation  RIA PRACTICE NO. 1169		