
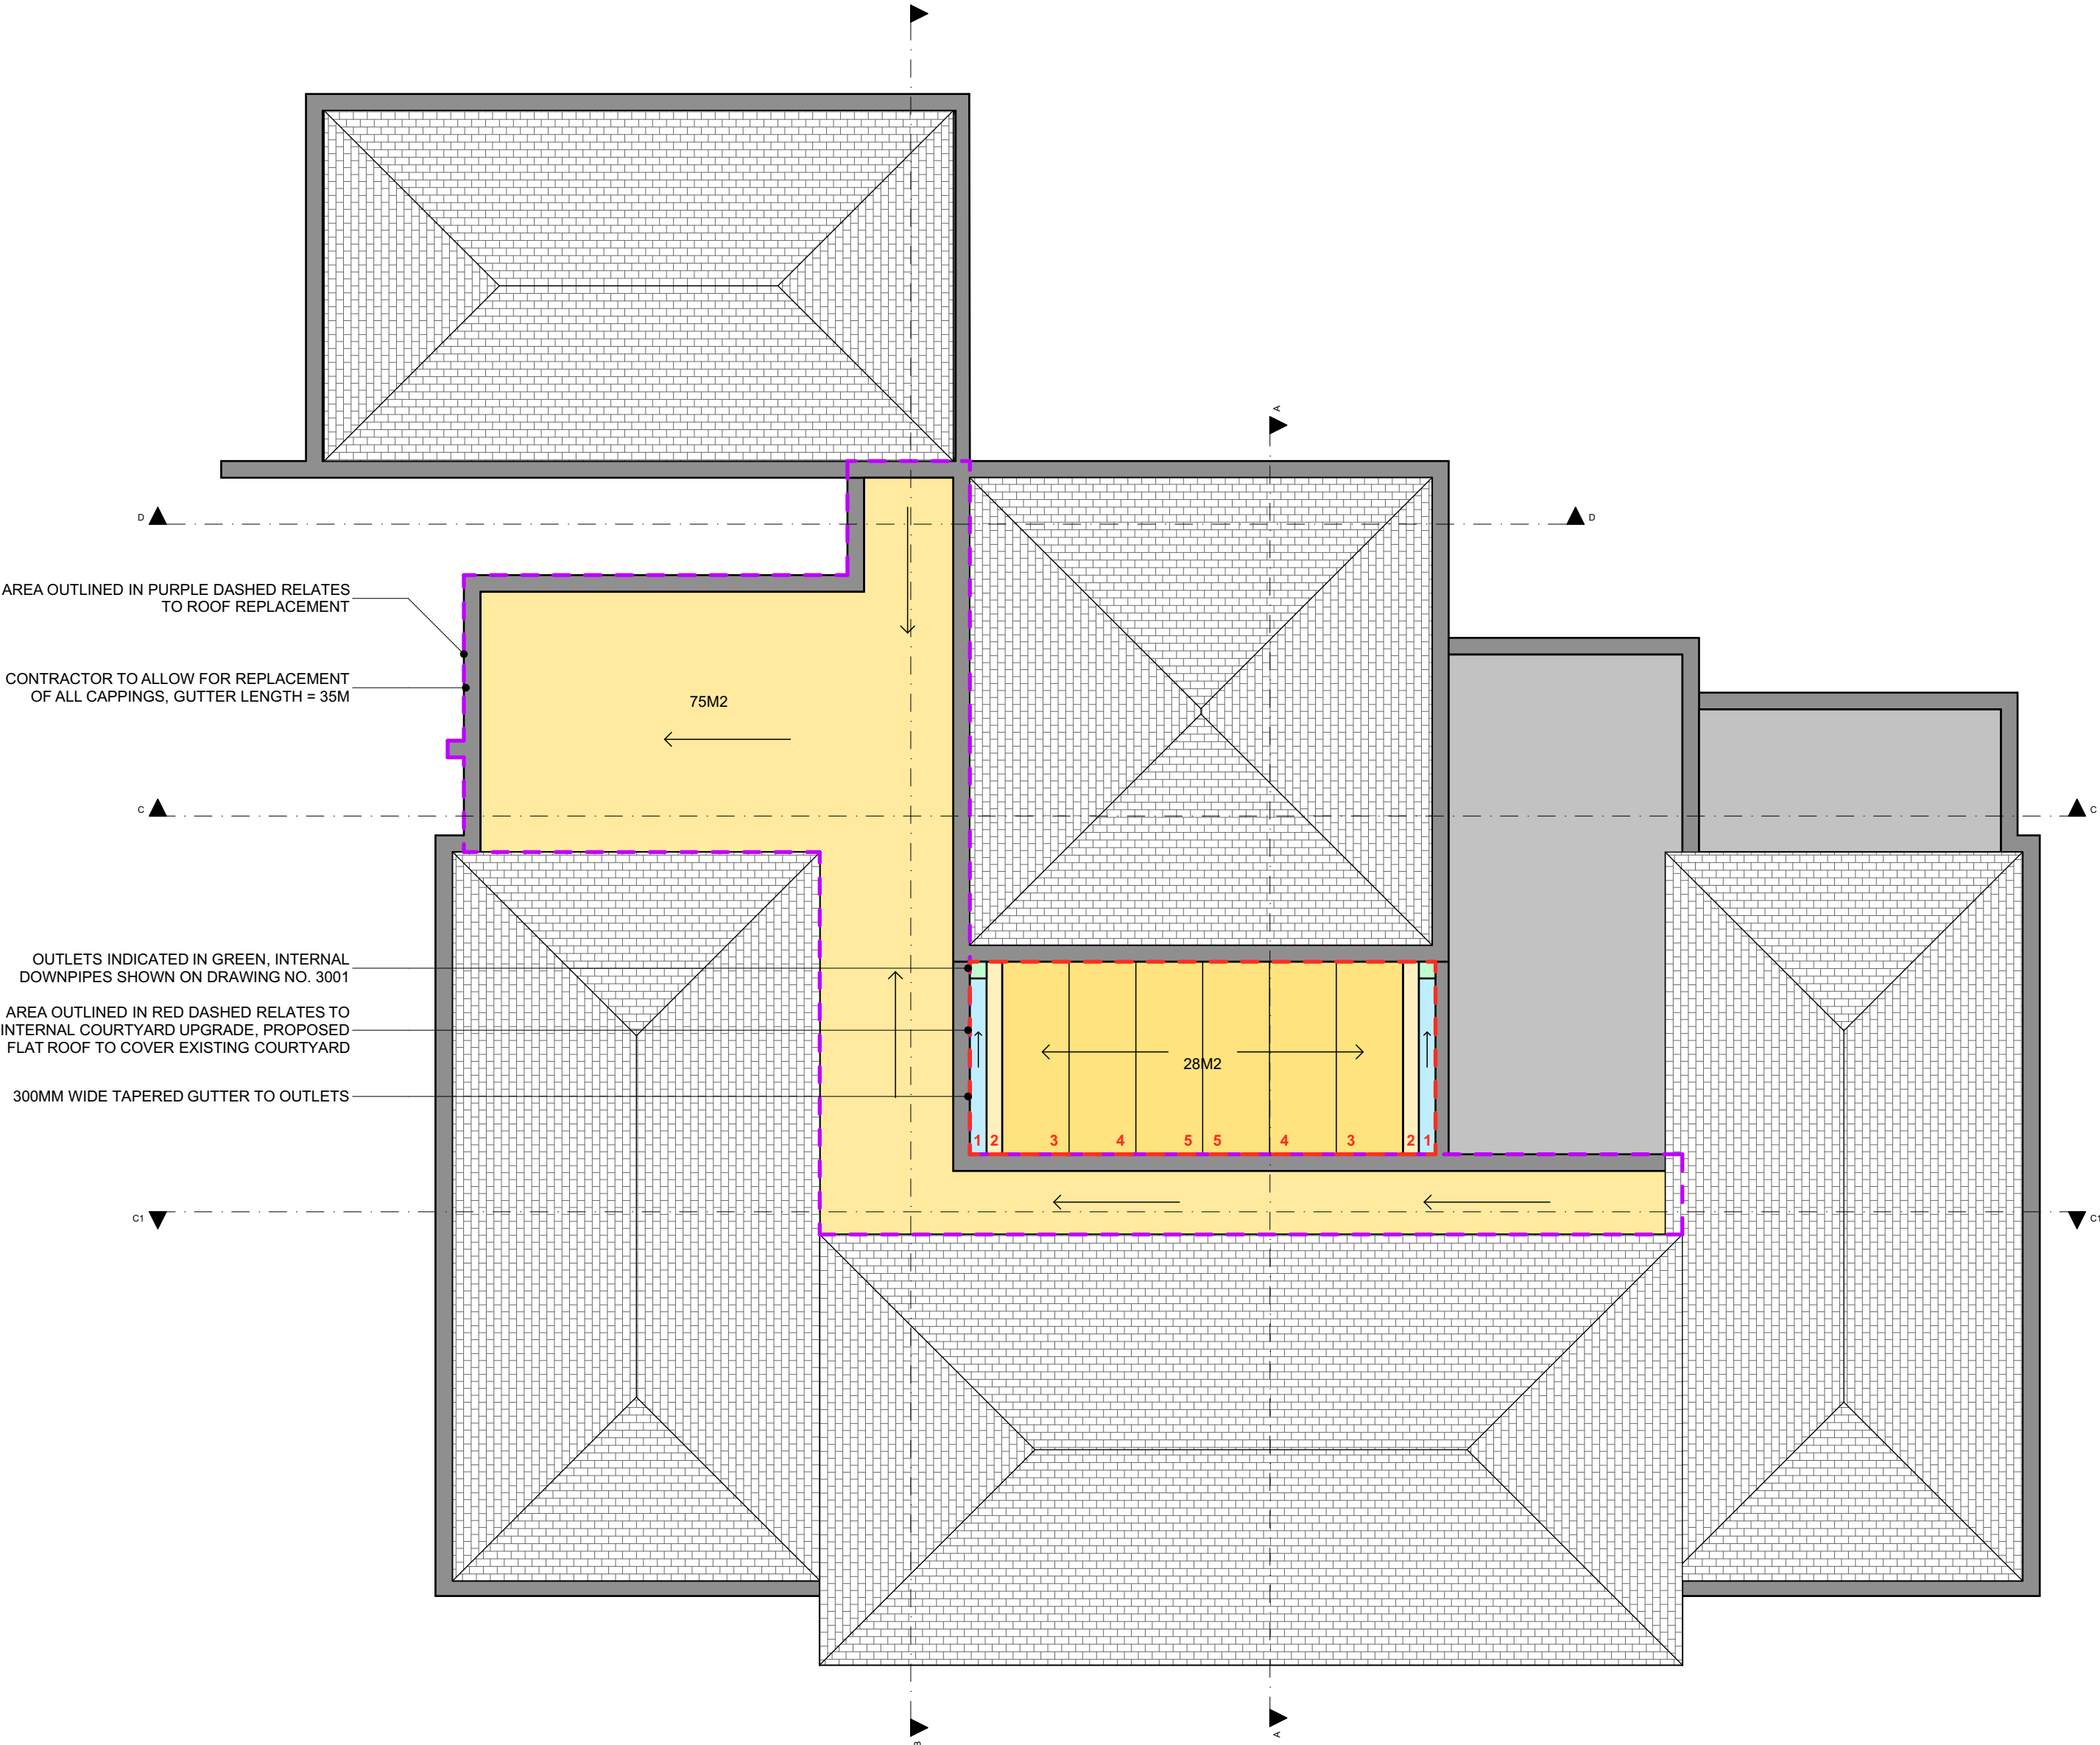


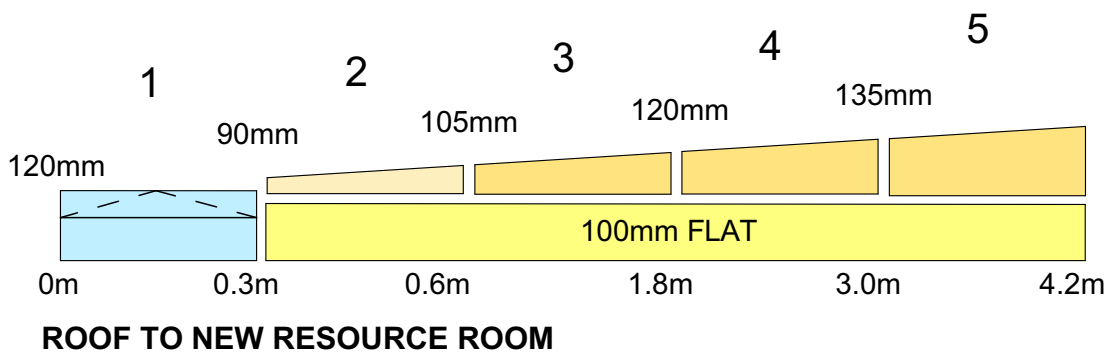

AREA OUTLINED IN PURPLE DASHED RELATES TO ROOF REPLACEMENT

CONTRACTOR TO ALLOW FOR REPLACEMENT OF ALL CAPPINGS, GUTTER LENGTH = 35M

OUTLETS INDICATED IN GREEN, INTERNAL DOWNPIPES SHOWN ON DRAWING NO. 3001

AREA OUTLINED IN RED DASHED RELATES TO INTERNAL COURTYARD UPGRADE, PROPOSED FLAT ROOF TO COVER EXISTING COURTYARD

300MM WIDE TAPERED GUTTER TO OUTLETS

0	16-10-2026	Issued_For_Tender
REV	DATE	DESCRIPTION
Michael Fitzpatrick ARCHITECTS • CAVAN DUBLIN		
Project Details: Proposed Development at Cavan No.1 School Cavan at Farnham St, Abbeyland, Cavan		
Client: Cavan No.1 School		
Layout Title: ROOF PLAN - PROPOSED		
Drawn By:	Checked By:	Scale:
O.Boyle	E.Swetak	As Indicated @ A2
Document Name: 26064-CNO-X-Z- ZZZ-DR-MFA-AR-1105		
Purpose Code: P8 - Tender		Revision: 0
RIA Registered Architect Architect Accredited in Conservation PSDP Accredited		GOVERNMENT OF THE REPUBLIC OF IRELAND REGISTERED ARCHITECT RIA PRACTICE NO. 1169