



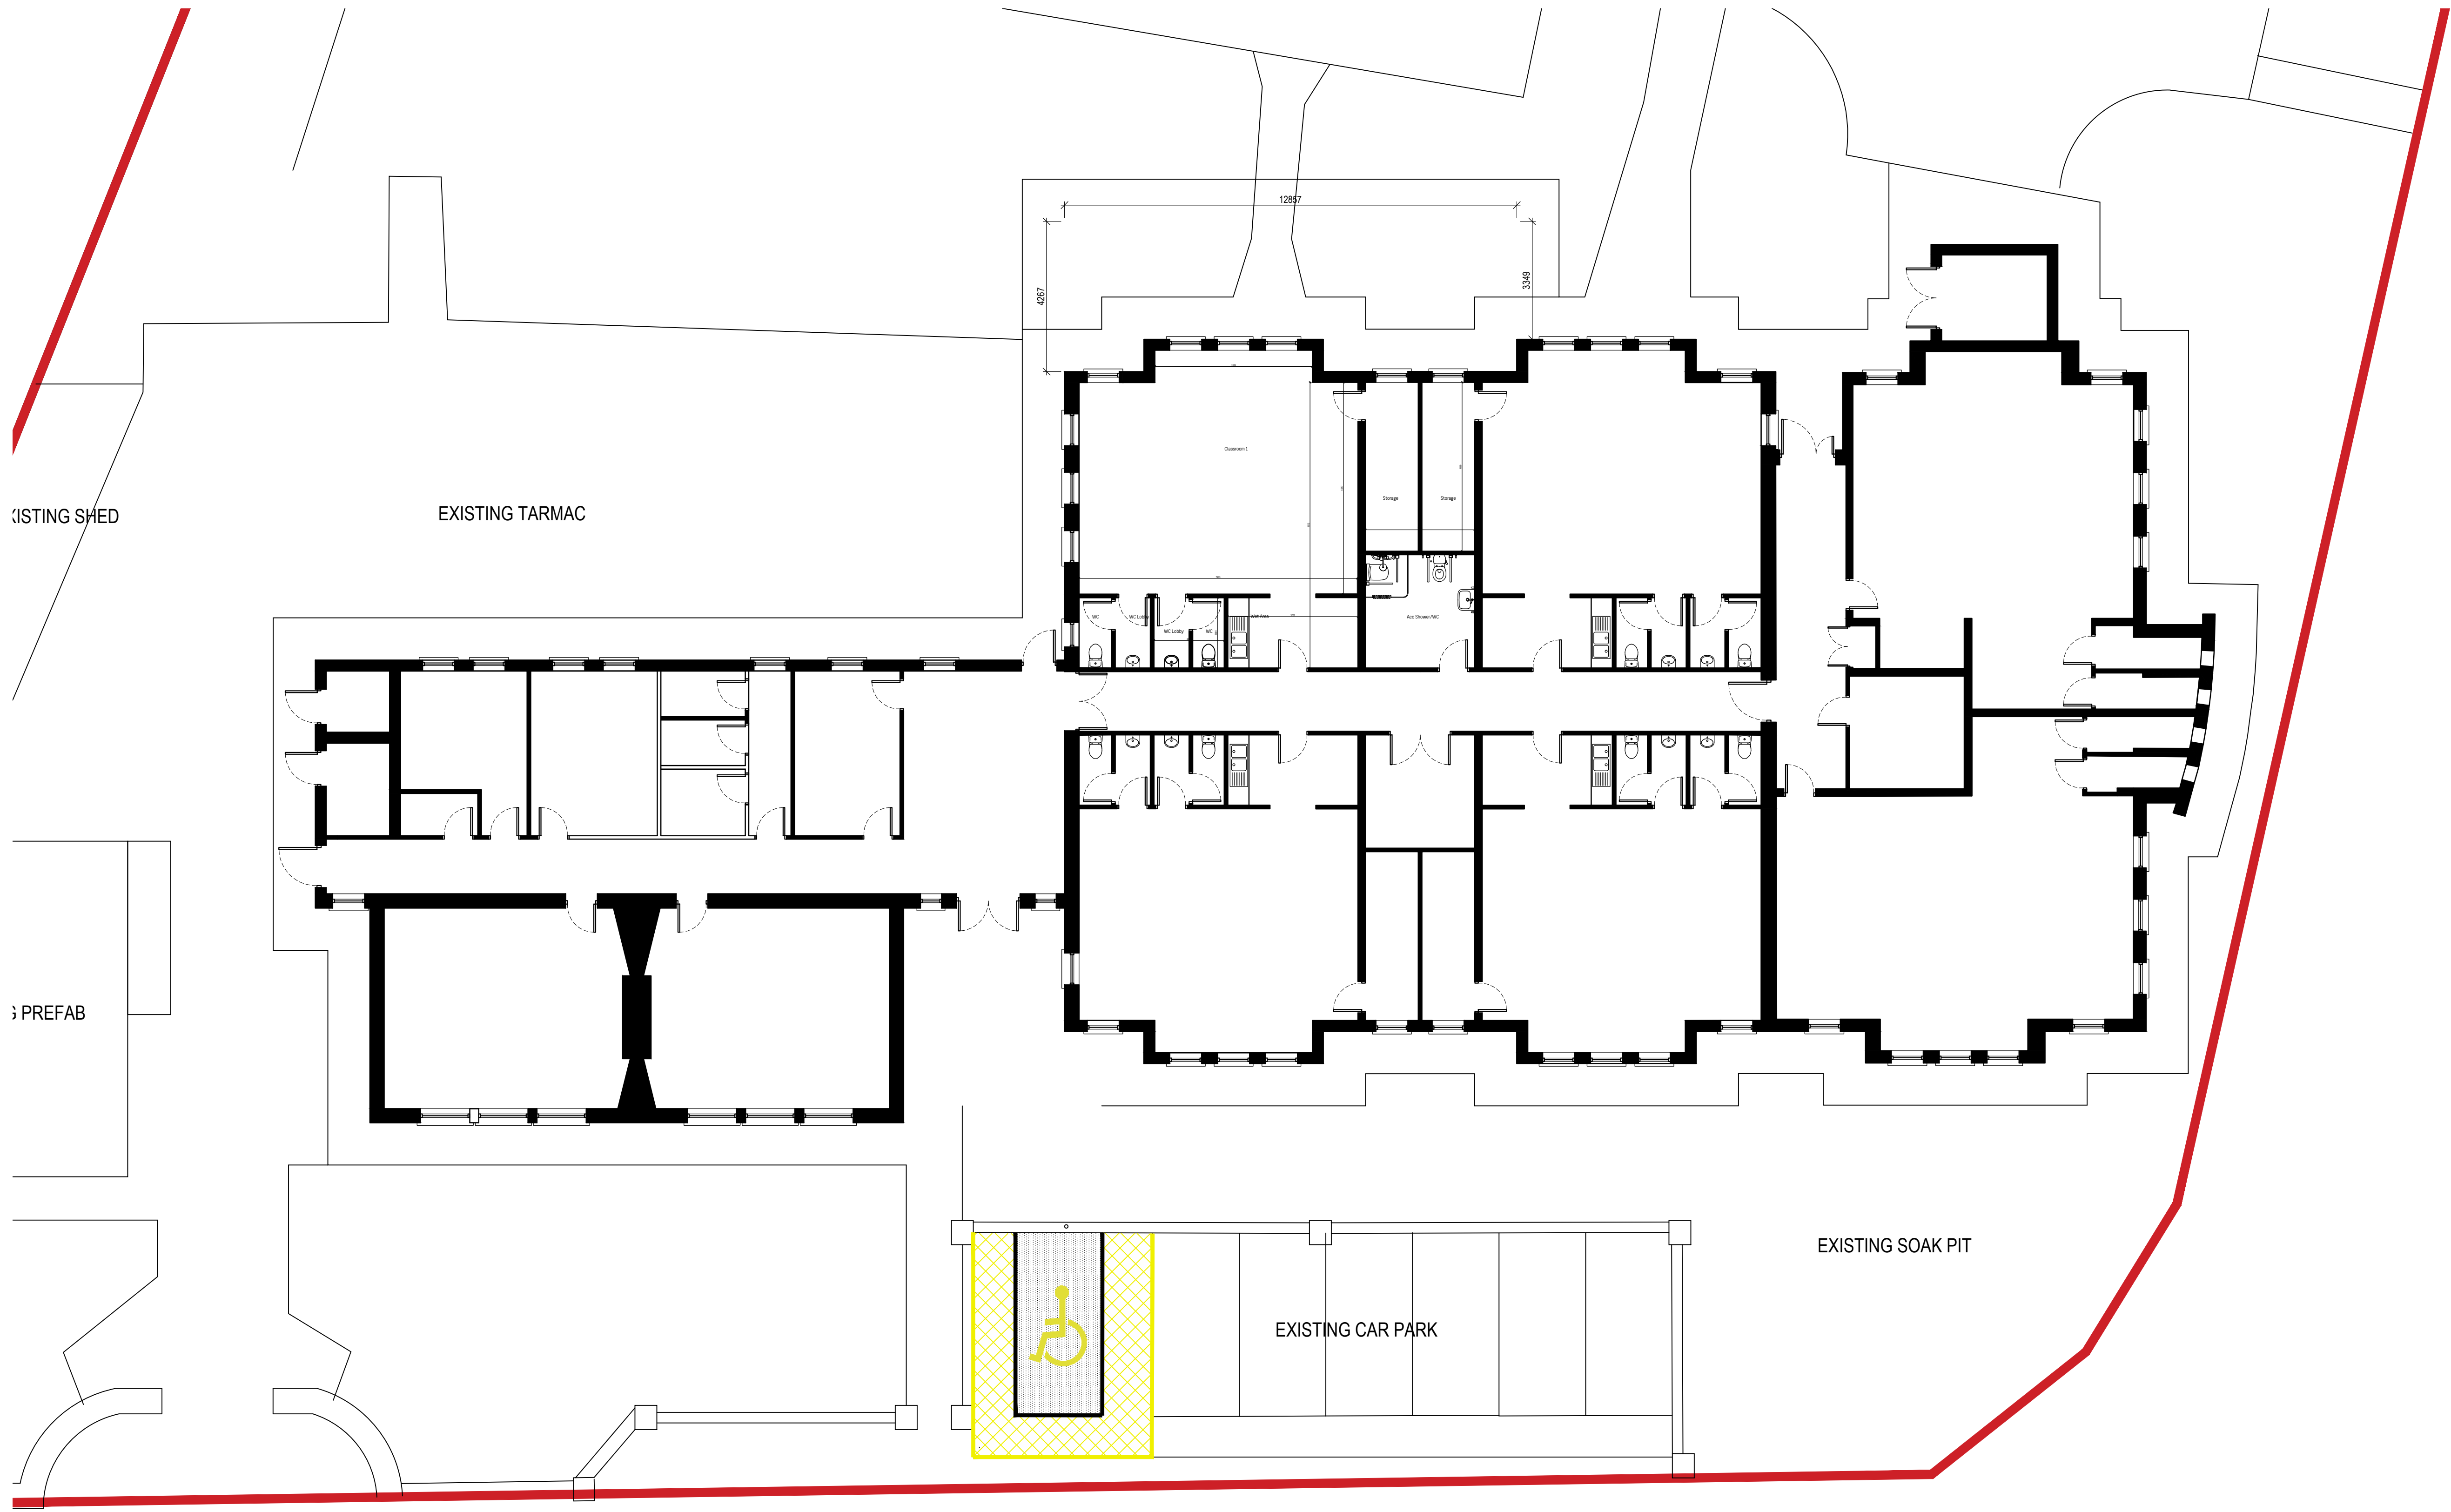

Existing Floor Plan
1:100 @ A1


PUBLIC ROAD

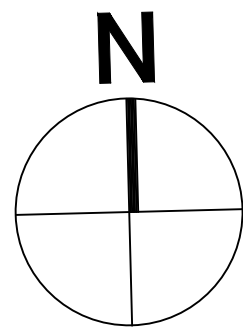

NOTES:
(c) COPYRIGHT MCOH ARCHITECTS
FOR Tender PURPOSES ONLY
USE FIGURED DIMENSIONS ONLY


REV	DATE	DESCRIPTION	BY

TENDER DRAWING

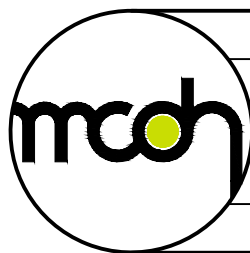

CLIENT: Lackagh BOM
PROJECT: SEN Classroom conversion
DRAWING: Existing floor plan
SCALE: 1:100@A1
DRAWING No: TD-1010

DRAWN BY:EO
DATE: June 26'
REV: -

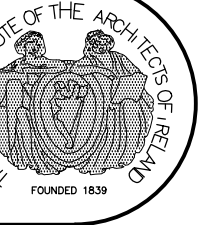

FOUNDED 1831

MCOH Architects, Old Church, Church St, Portlaoise, Co. Laois T: (057) 8622966 F: (057) 8621079 W: www.mcoh.ie E: info@mcoh.ie