


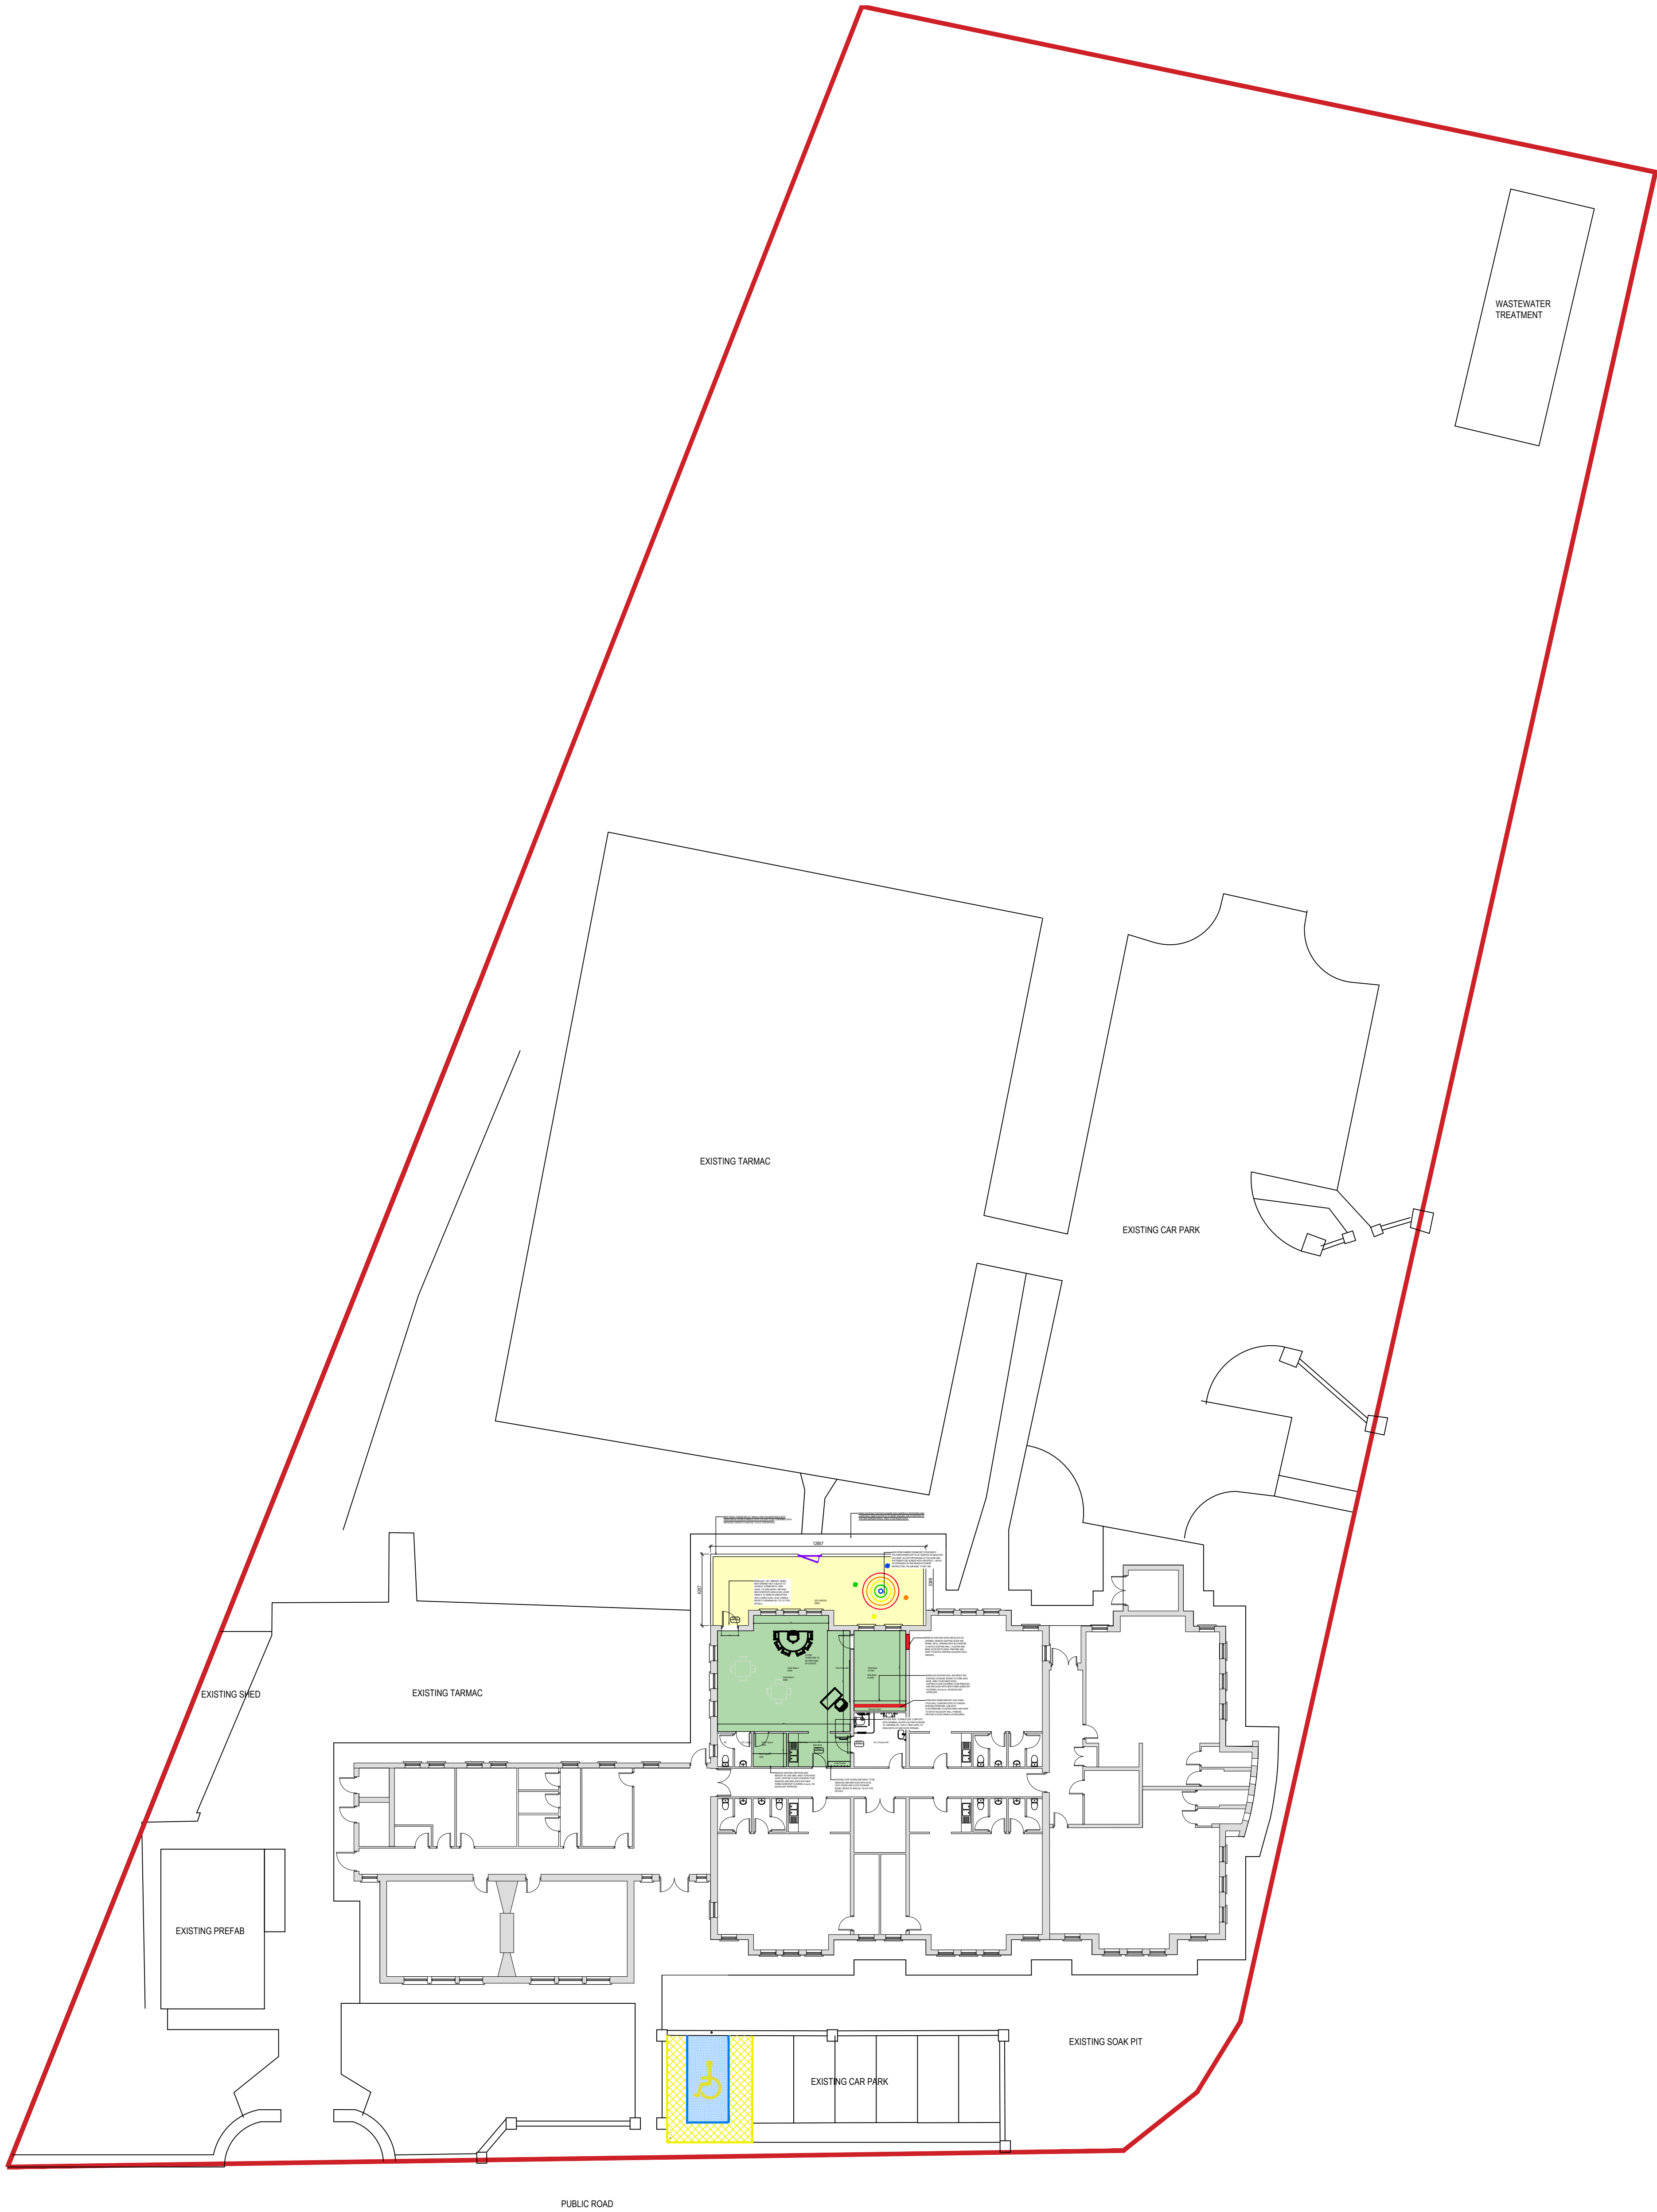


01 Proposed Site Plan
1:200 @ A1

NOTES:
(c) COPYRIGHT MCOH ARCHITECTS
FOR TENDER PURPOSES ONLY
USE FIGURED DIMENSIONS ONLY

TENDER DRAWING



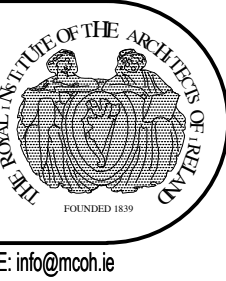CLIENT: LACKAGH BOM		
PROJECT: LACKAGH SEN CONVERSION		
DRAWING: Proposed Site Plan	DRAWN BY:EO	
SCALE: 1:200 @ A1	DATE: July 26	
DRAWING No: TD0001		

MCOH Architects, Old Church, Church St, Portlaoise, Co. Laois T: (057) 862266 F: (057) 8621079 W: www.mcoh.ie E: info@mcoh.ie