


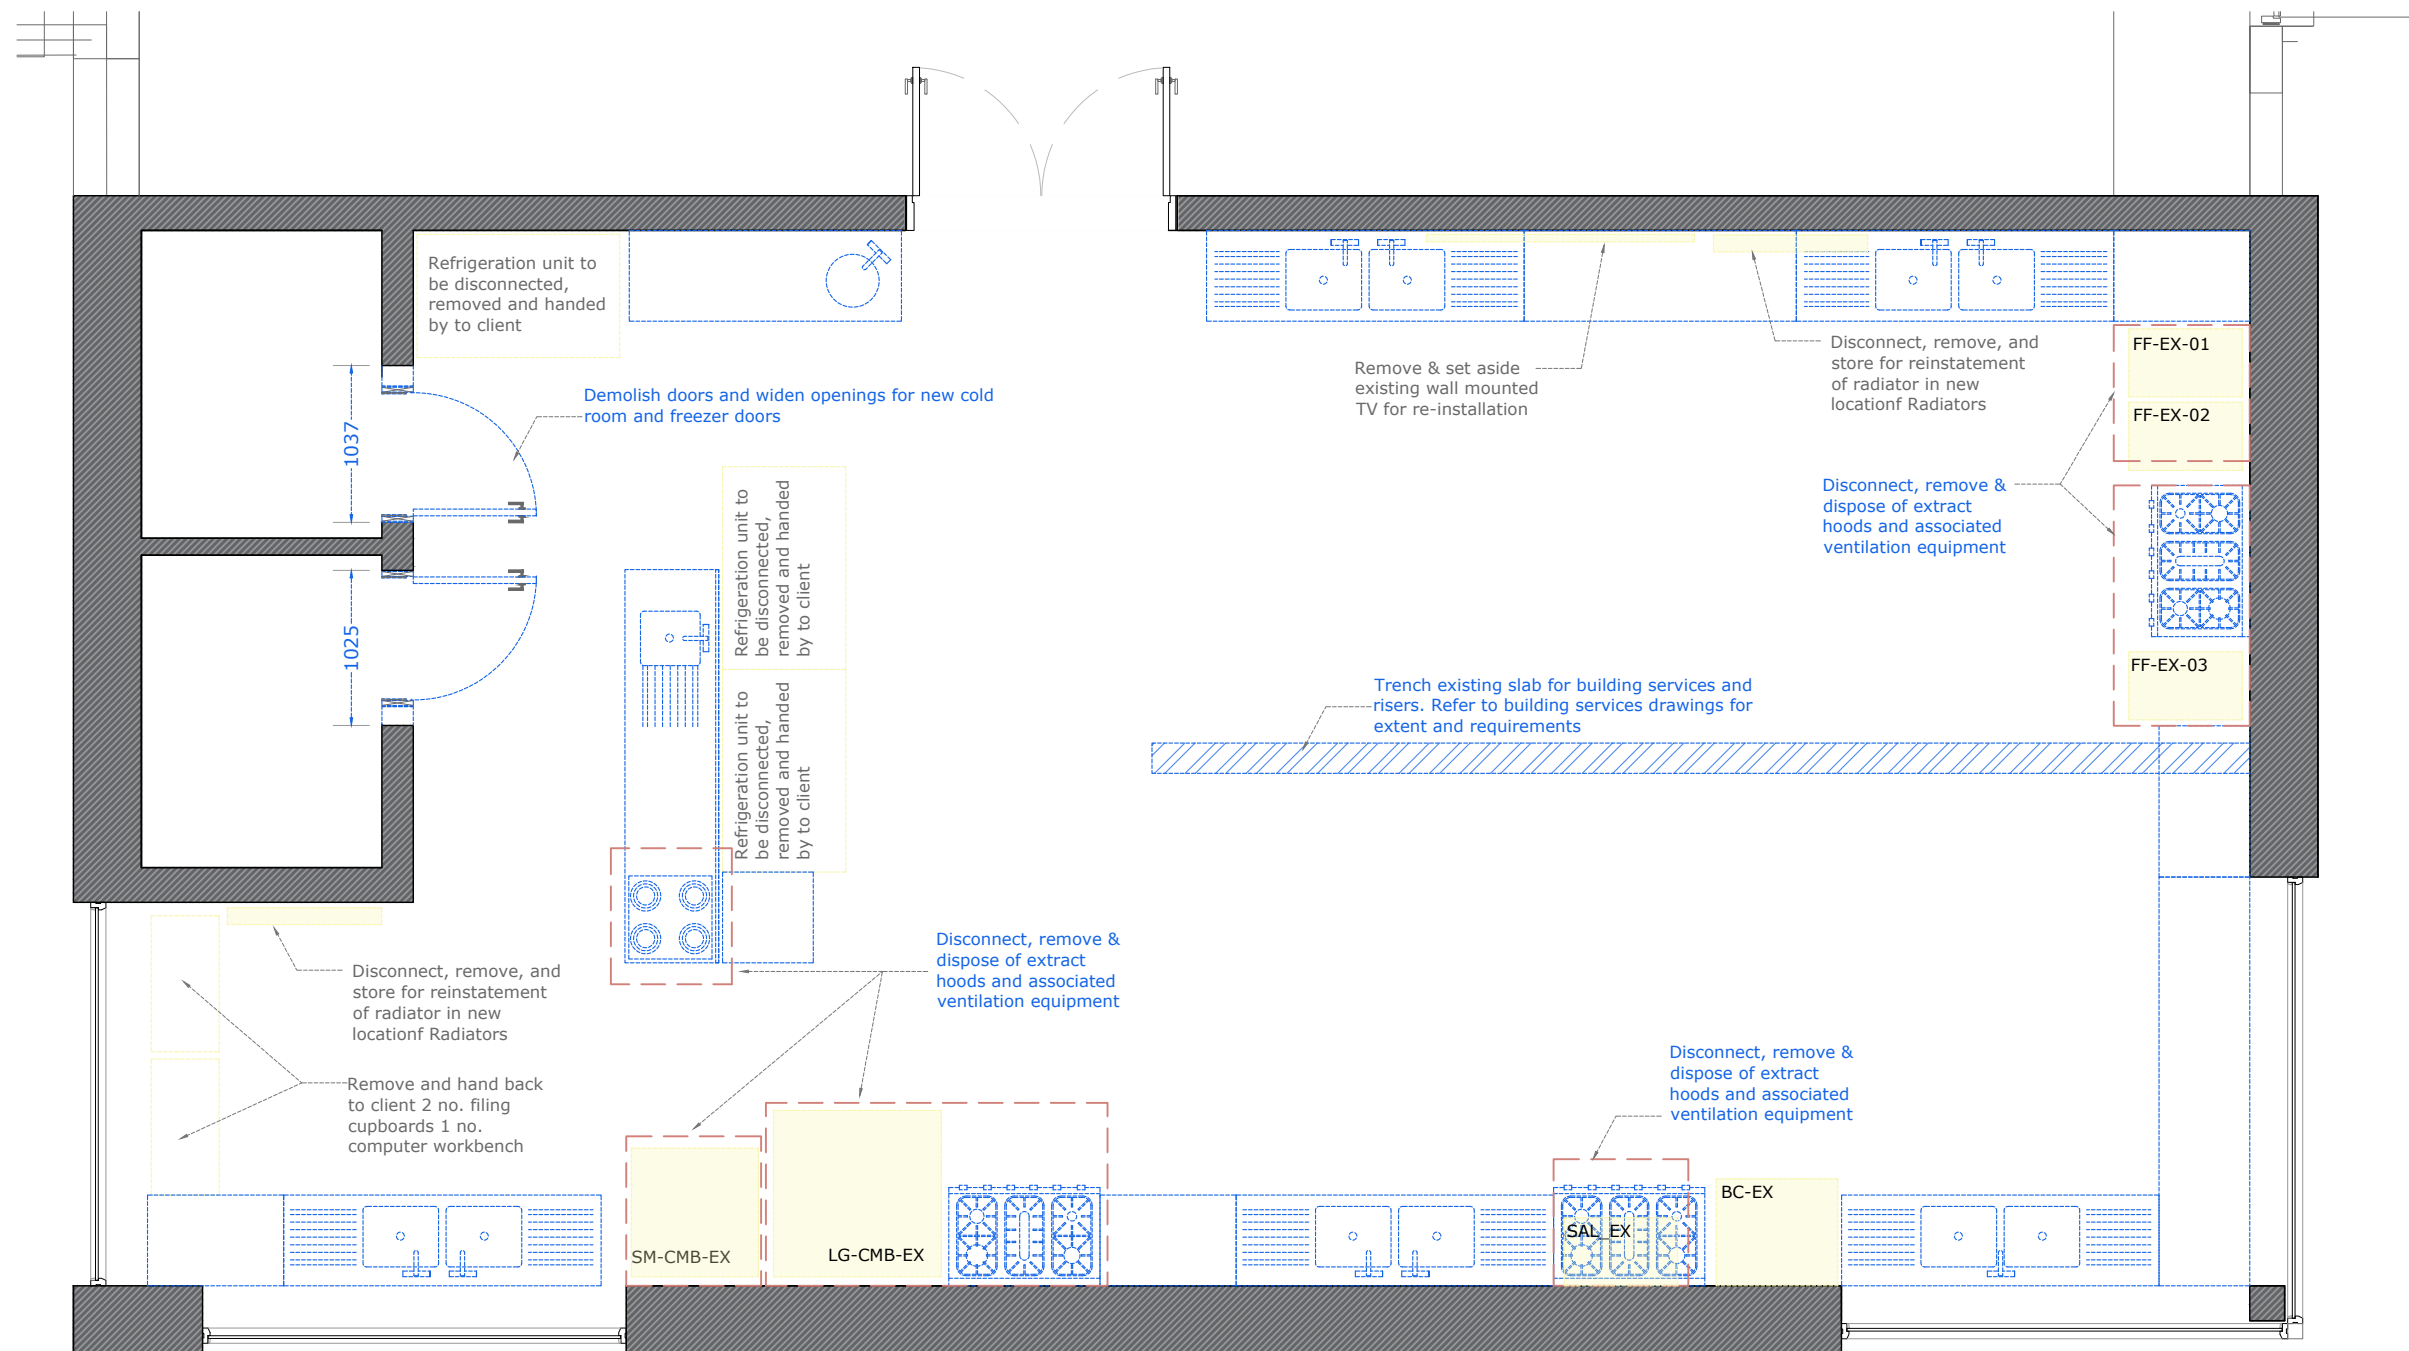

Proposed Floor Plan

SCALE 1:50

Legend

- Existing Equipment to be carefully removed, stored and reinstalled & commissioned in new locations
- Existing Equipment, furniture, building works to be Demolished/removed and disposed of by contractor
- Existing overhead extract hoods to be demolished/removed and disposed of by contractor

GENERAL NOTES

- Remove the existing vinyl floor finishes to all spaces
- Remove all skirting from all spaces
- Remove all fire blankets & extinguishers for replacement with new.
- Remove all perimeter stainless steel splashbacks
- Remove all Extract Hoods and associated ventilation ducting
- Remove all soap & paper dispensers and hand back to client.
- remove all wall & ceiling mounted services & ducting
- Remove CCTV and set aside for reinstallation in new location
- Remove and set aside existing WAP mounted to ceiling for reinstallation in new location

craftstudio
architecture
Old Train Station, North Road,
Monaghan, H18 YK54
T +353 (0) 47 71568
E info@craftstudio.ie
W www.craftstudio.ie

Client:	Cavan Institute	Project:	Commercial Kitchen Fitout	Scale:	1:50	Revision:	-
Address:	Cathedral Rd, Drumalee, Co. Cavan	Drawing Title:	Existing Demolition Floor Plan	Project Stage:	Tender		
		Date:	October 2026	File Name:	00 GA 1006 - 09		