


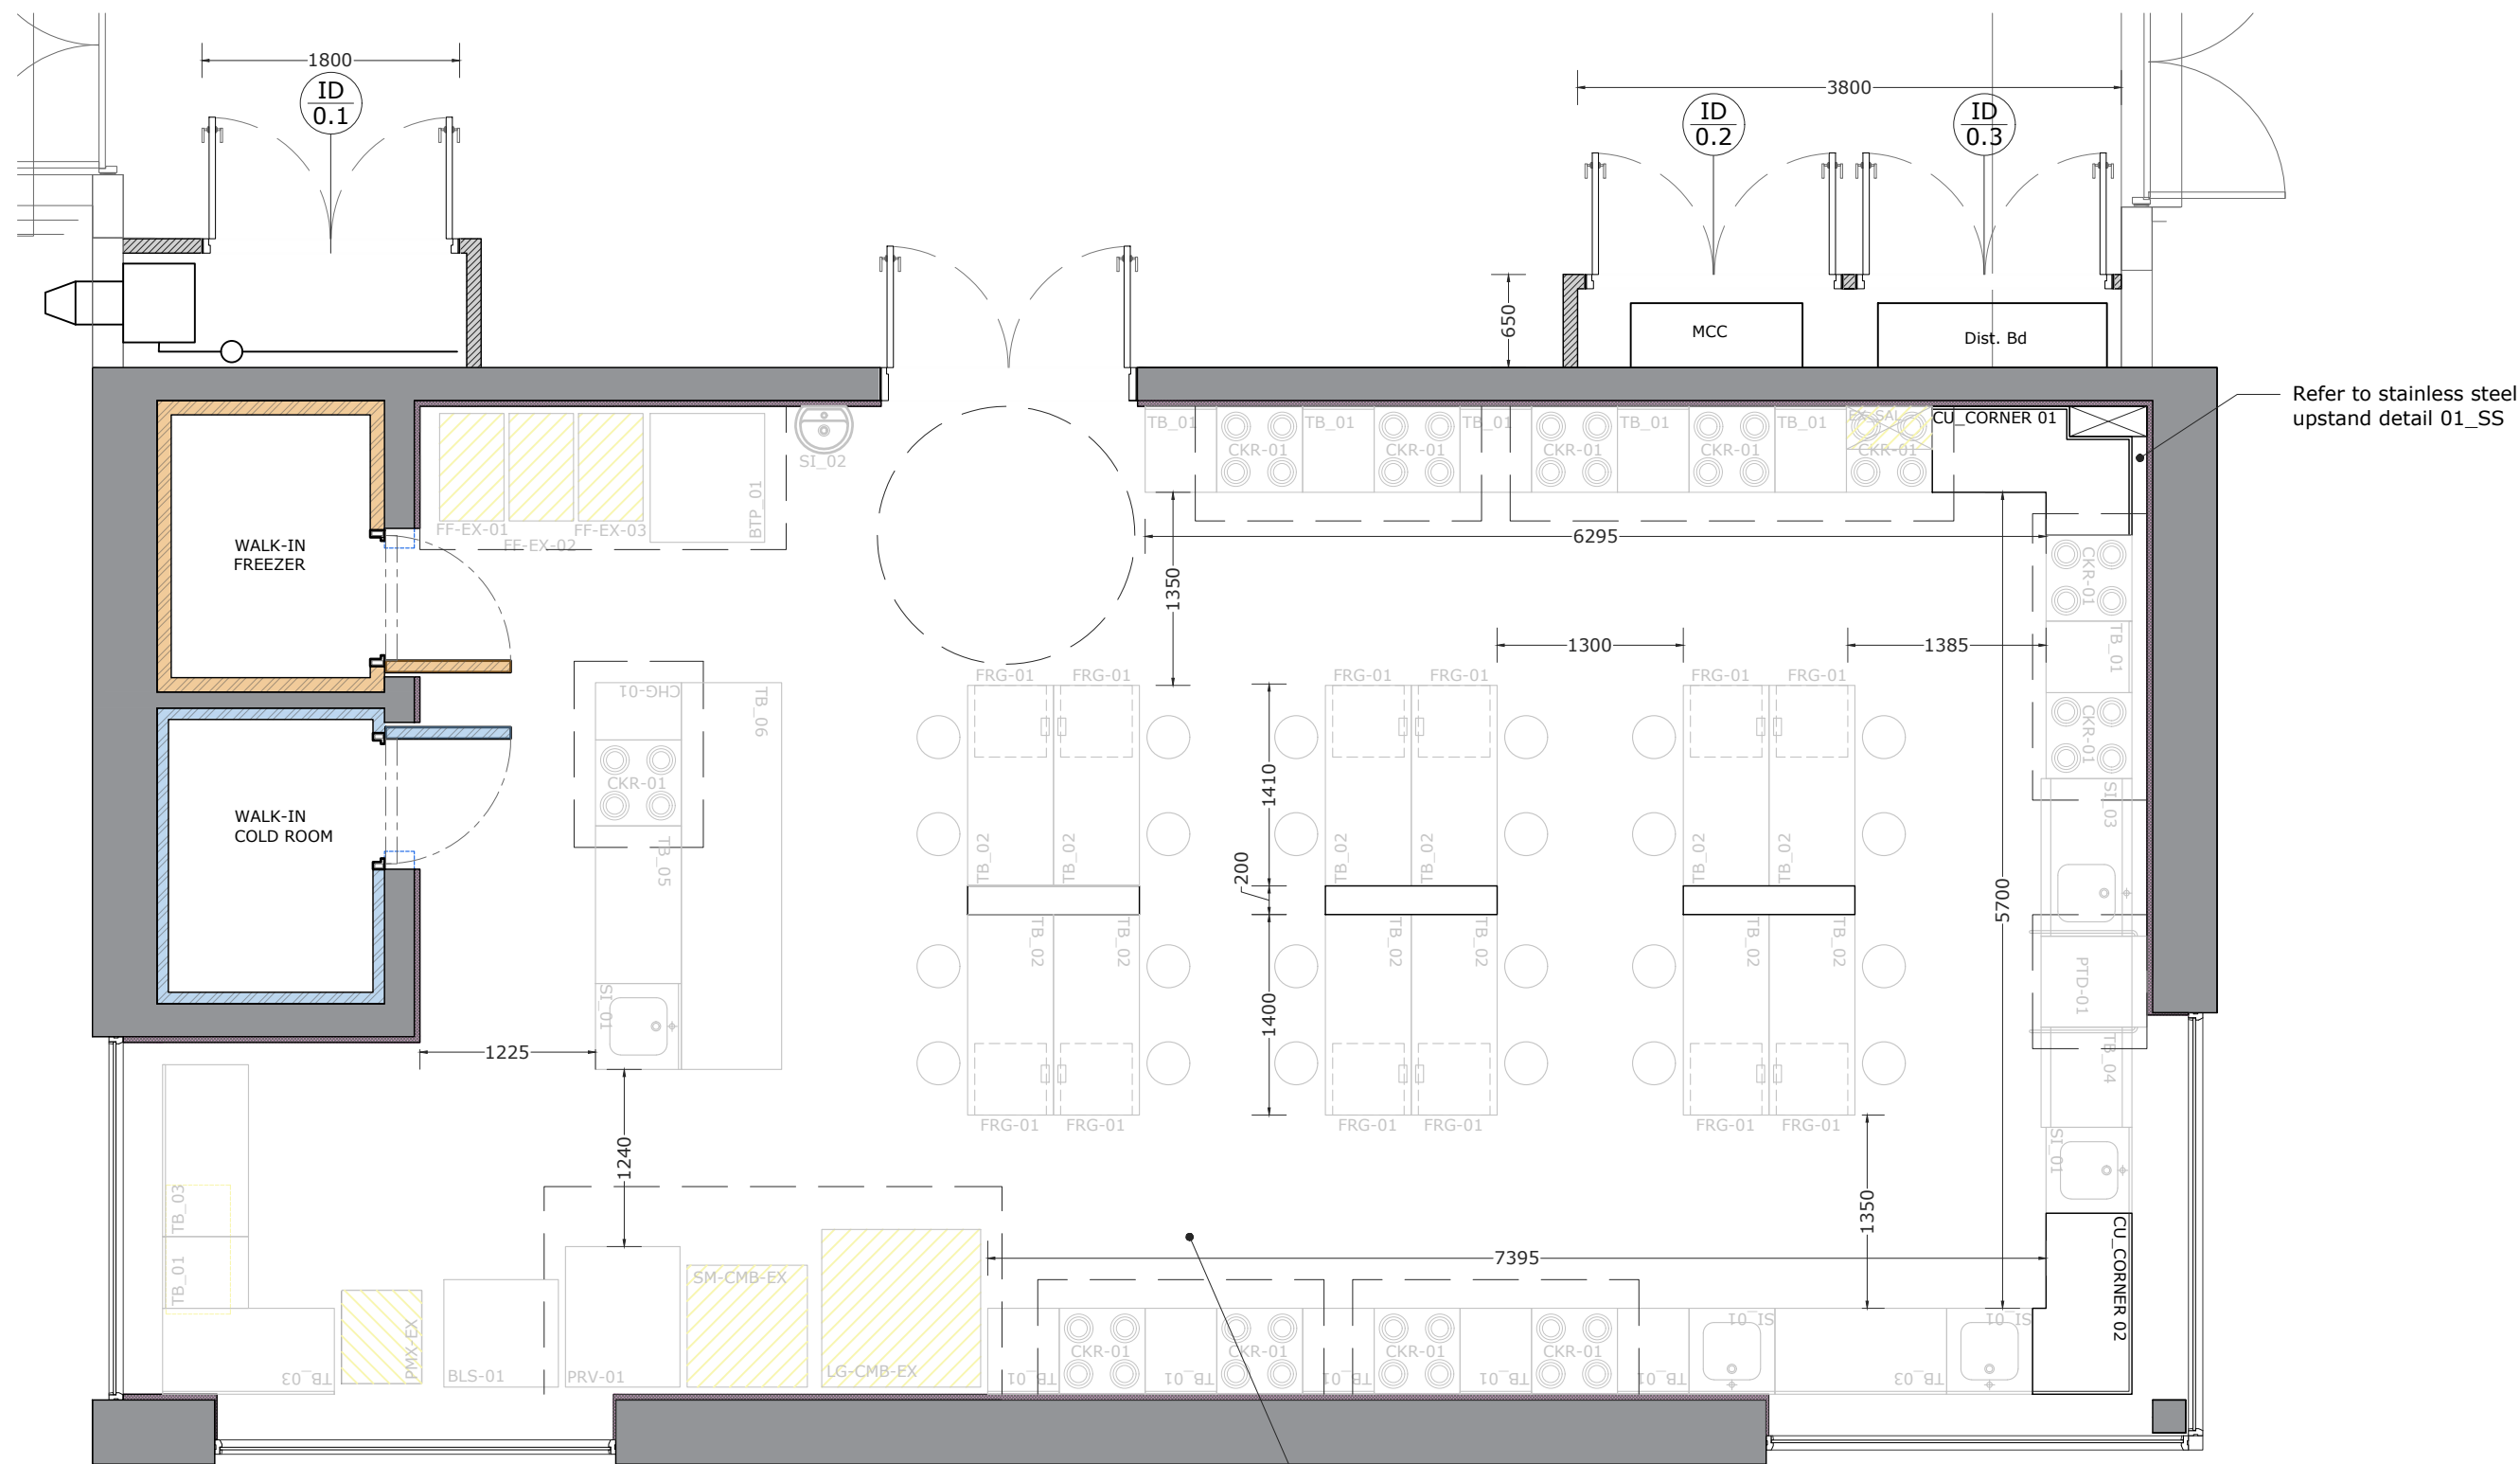

Proposed Floor Plan

SCALE 1:50

Legend

- LEGEND**
- New equipment to be commissioned by supplier in co-ordination with main contractor
 - Existing equipment to be commissioned by main contractor
 - Existing block wall
 - New Gypwall single frame - A206016 (A) (EN)
 - Demolitions
 - 80mm Insulated internal lining
 - 100mm Insulated internal lining
 - OP_02: Supply and install services cavity to all walls to ceiling height, with 25x50mm metal tophats at 300 centres, 12.5mm fibre cement board and 2.5mm thick whiterock/1.2mm stainless steel splashback or equivalent approved extruded semi-rigid PVC sheeting bonded to primed plasterboard from coved vinyl skirting to ceiling height, returns on window and door reveals and fully installed as a welded joint system.

craftstudio
architecture
Old Train Station, North Road,
Monaghan, H18 YK54
T +353 (0) 47 71568
E info@craftstudio.ie
W www.craftstudio.ie

Client:	Cavan Institute	Project:	Commercial Kitchen Fitout	Scale:	1:50	Revision:	-
Address:	Cathedral Rd, Drumalee, Co. Cavan	Drawing Title:	Proposed Floor Plan	Project Stage:	Tender		
				Date:	October 2026		
				File Name:	01 GA 1006 - 09		